



FRONT ELEVATION - GERMANTOWN AVE



RIGHT SIDE ELEVATION (FRONT) - HERMAN ST




RIGHT SIDE ELEVATION (REAR) - HERMAN ST



LEFT SIDE ELEVATION



REAR ELEVATION

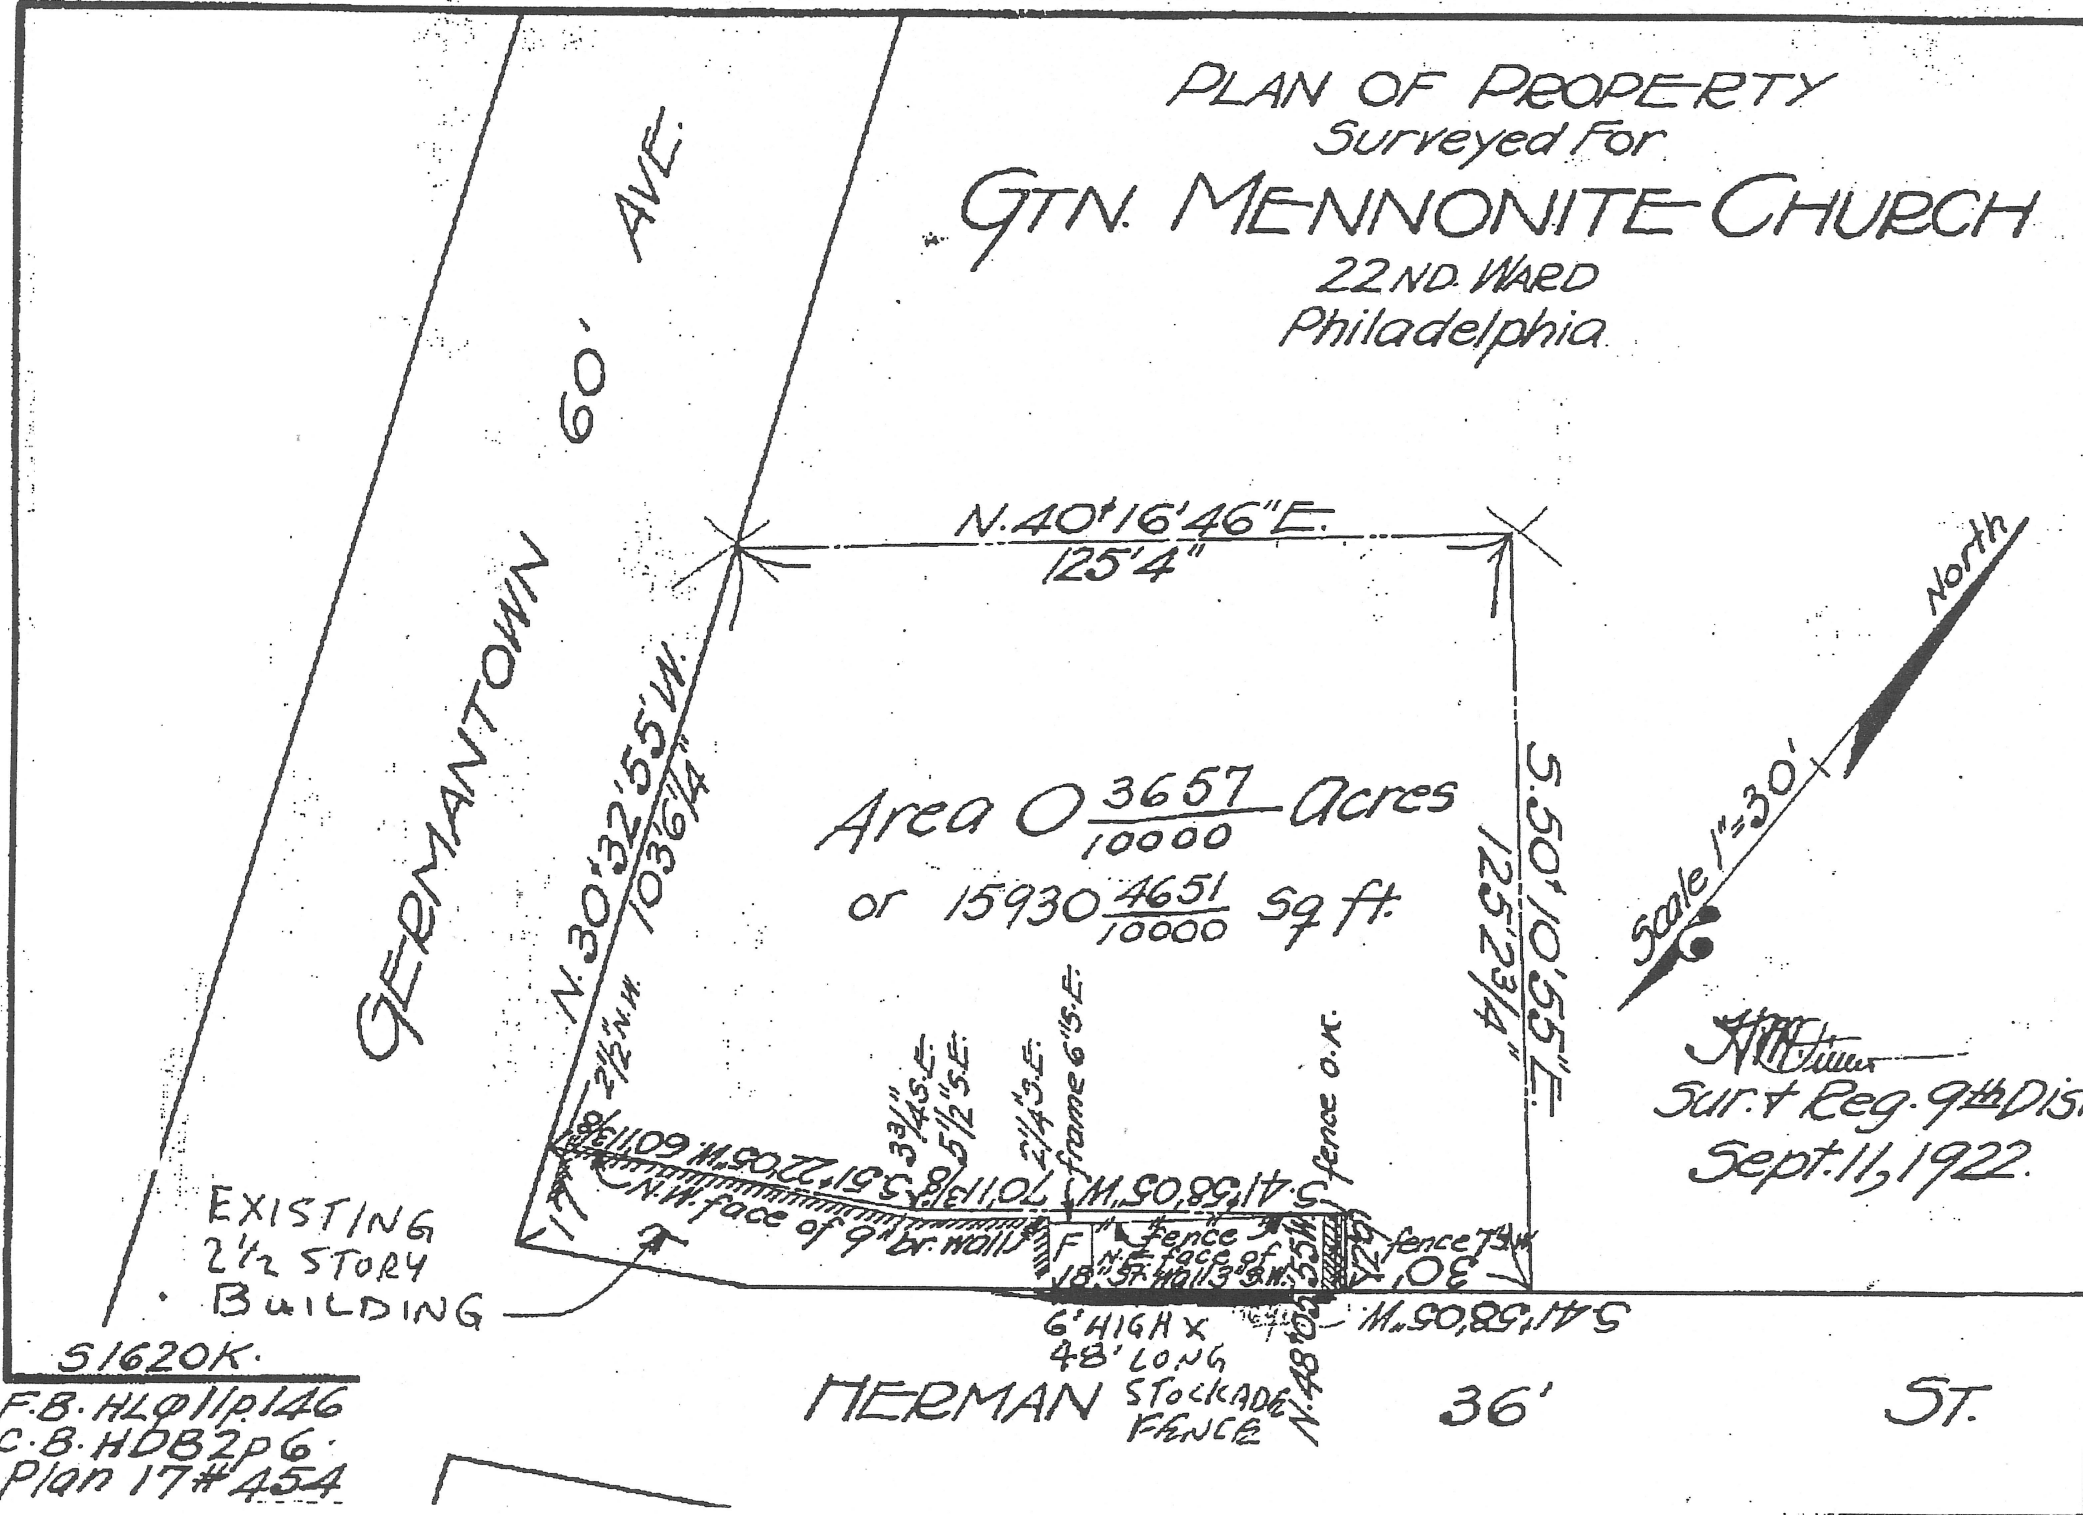

SITE SURVEY

NOT TO SCALE

- NOTES:
1. EXISTING EXTERIOR ELEVATIONS WILL REMAIN UNCHANGED.
 2. SOME WINDOWS WILL BE REPLACED, AS REQUIRED.

Seals

REVISIONS

No.	Description	Date
-----	-------------	------

FOR CLIENT REVIEW & APPROVAL

Client
Germantown Mennonite Historic Trust
6133 GERMANTOWN AVENUE
PHILADELPHIA, PENNSYLVANIA 19144-2054
PHONE: 215.843.0943
EMAIL: ghmt@meetinghouse.info
Client Project Number

Project Title & Location

EXISTING CONDITIONS &
MINOR MODIFICATIONS

OFFICE WITH ACCESSORY STORAGE &
TWO FAMILY DWELLING
6117 GERMANTOWN AVENUE
PHILADELPHIA, PA
Drawing Title

ARCHITECTURE
EXISTING EXTERIOR ELEVATIONS