


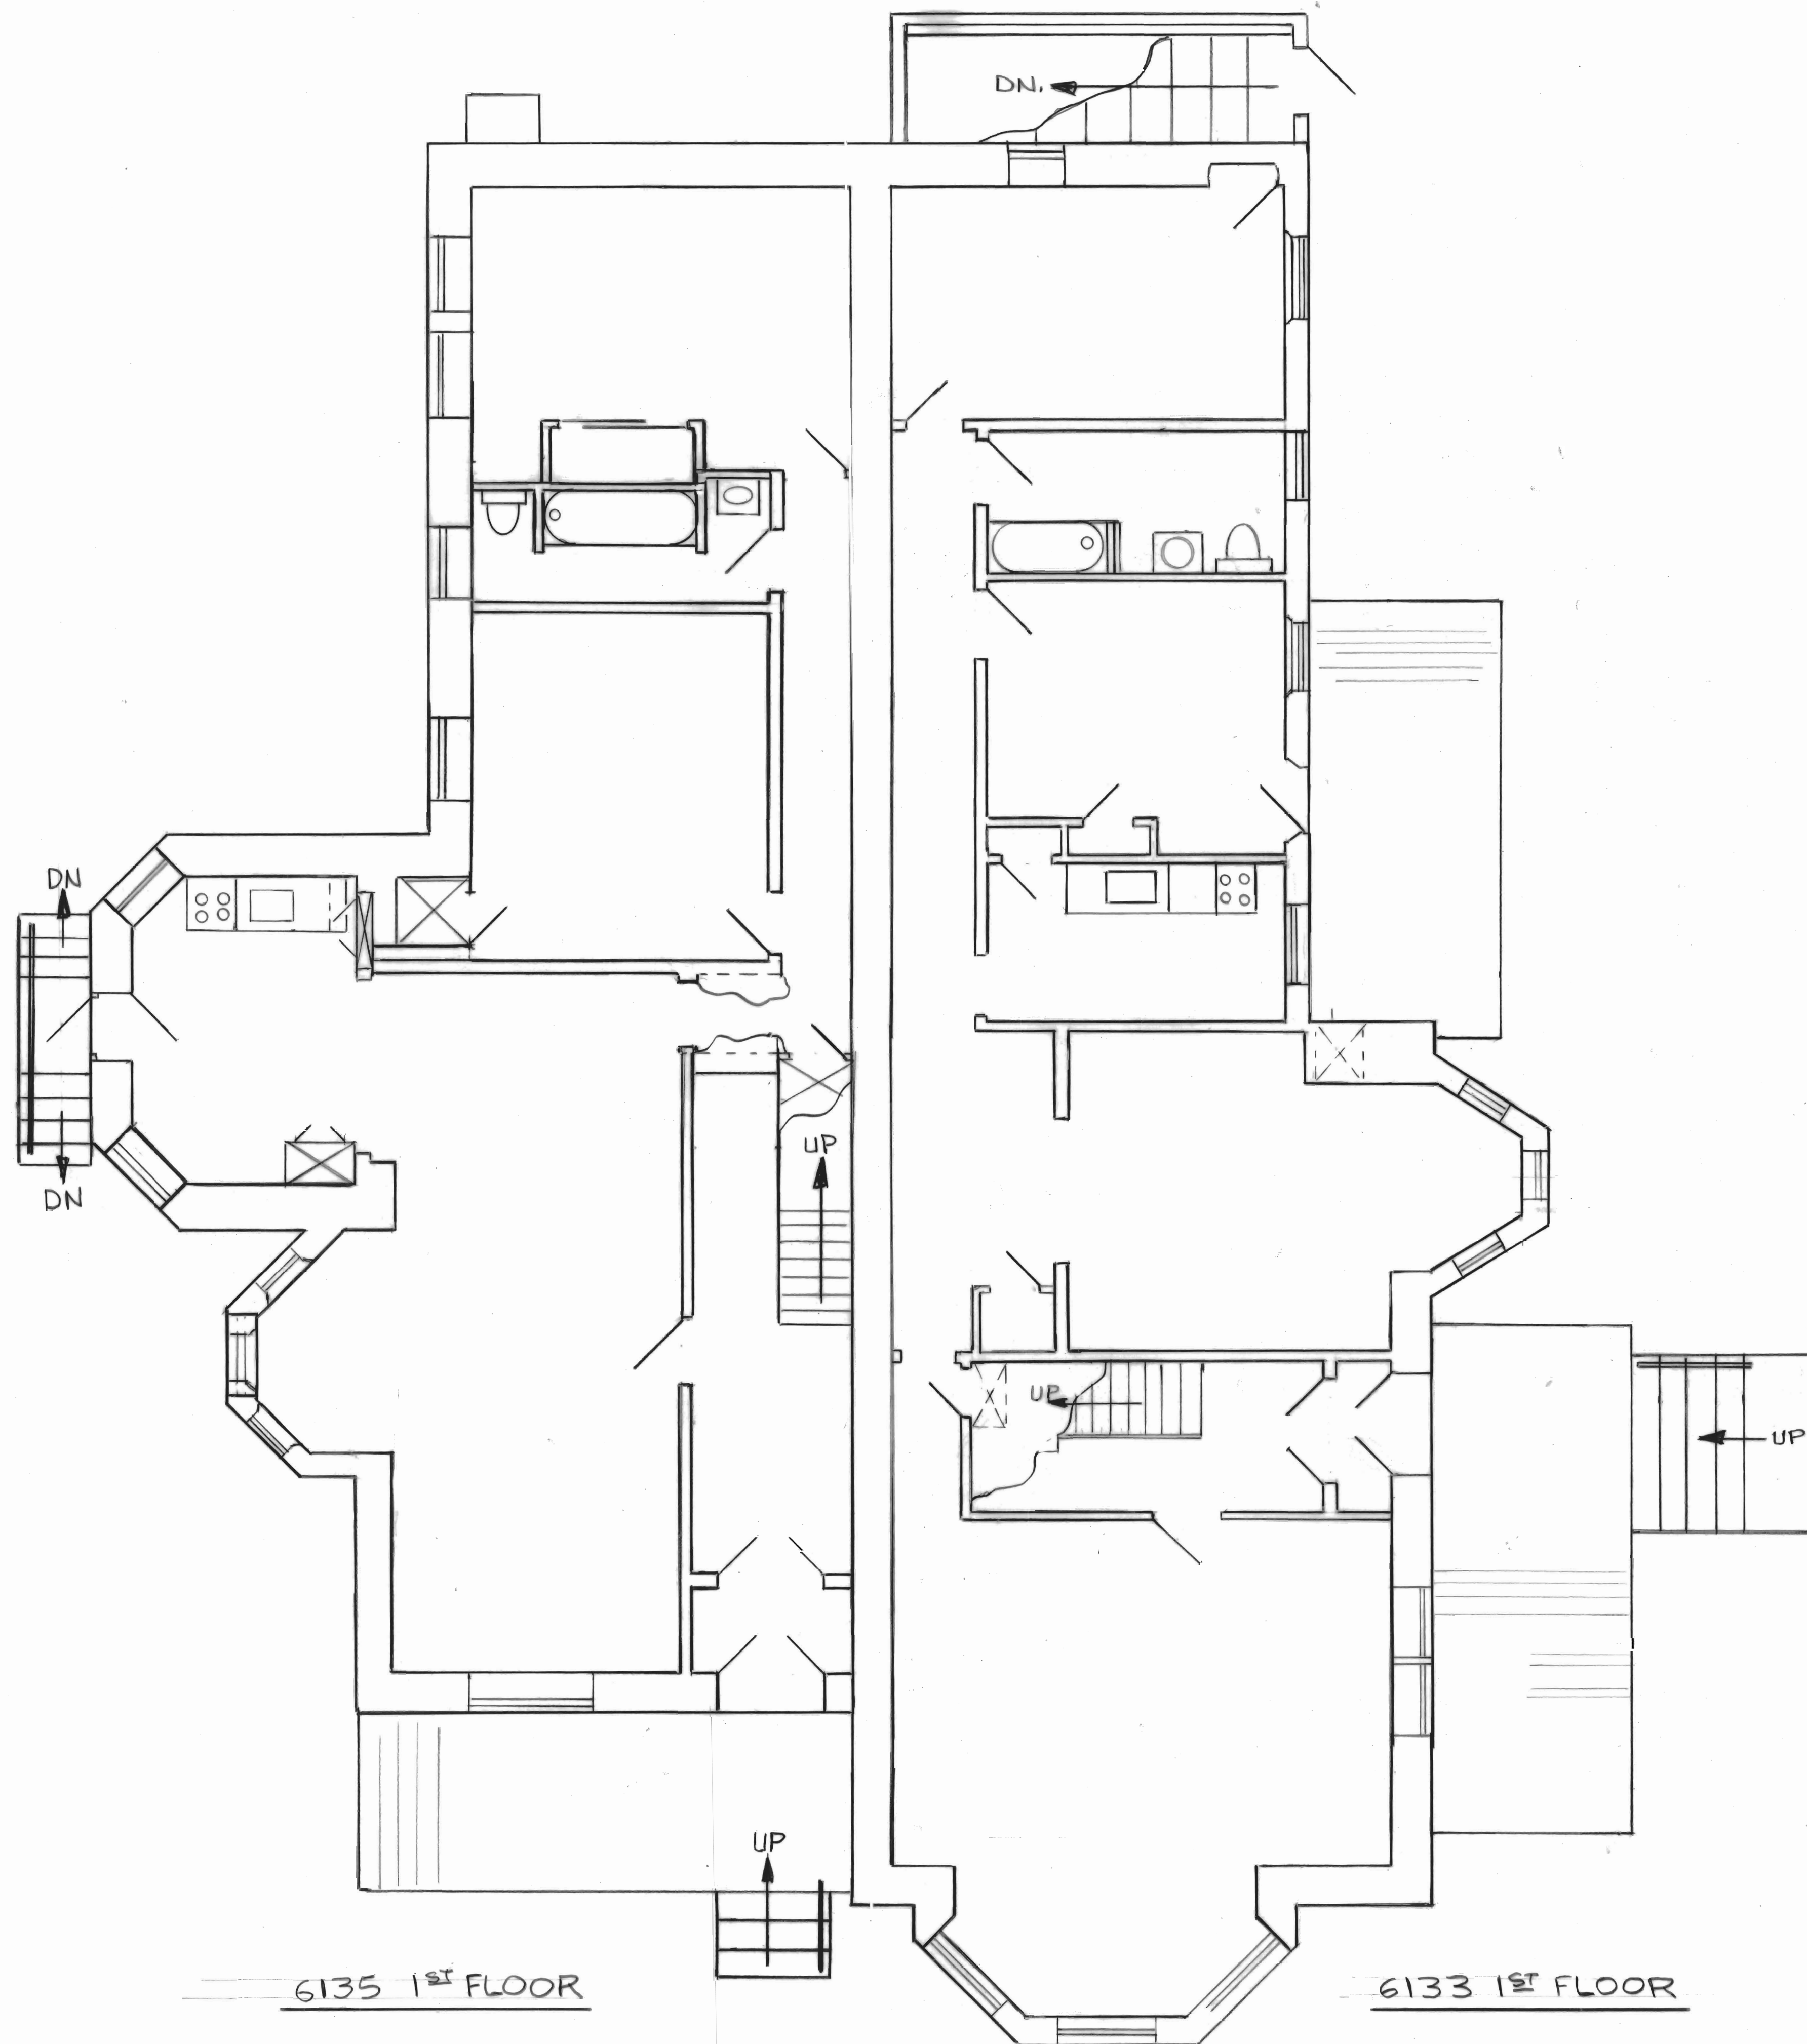

FLOOR PLAN

SCALE 1/4" = 1' DRAWN 10-3-2011
DRAWN BY: S.A. MARINO