



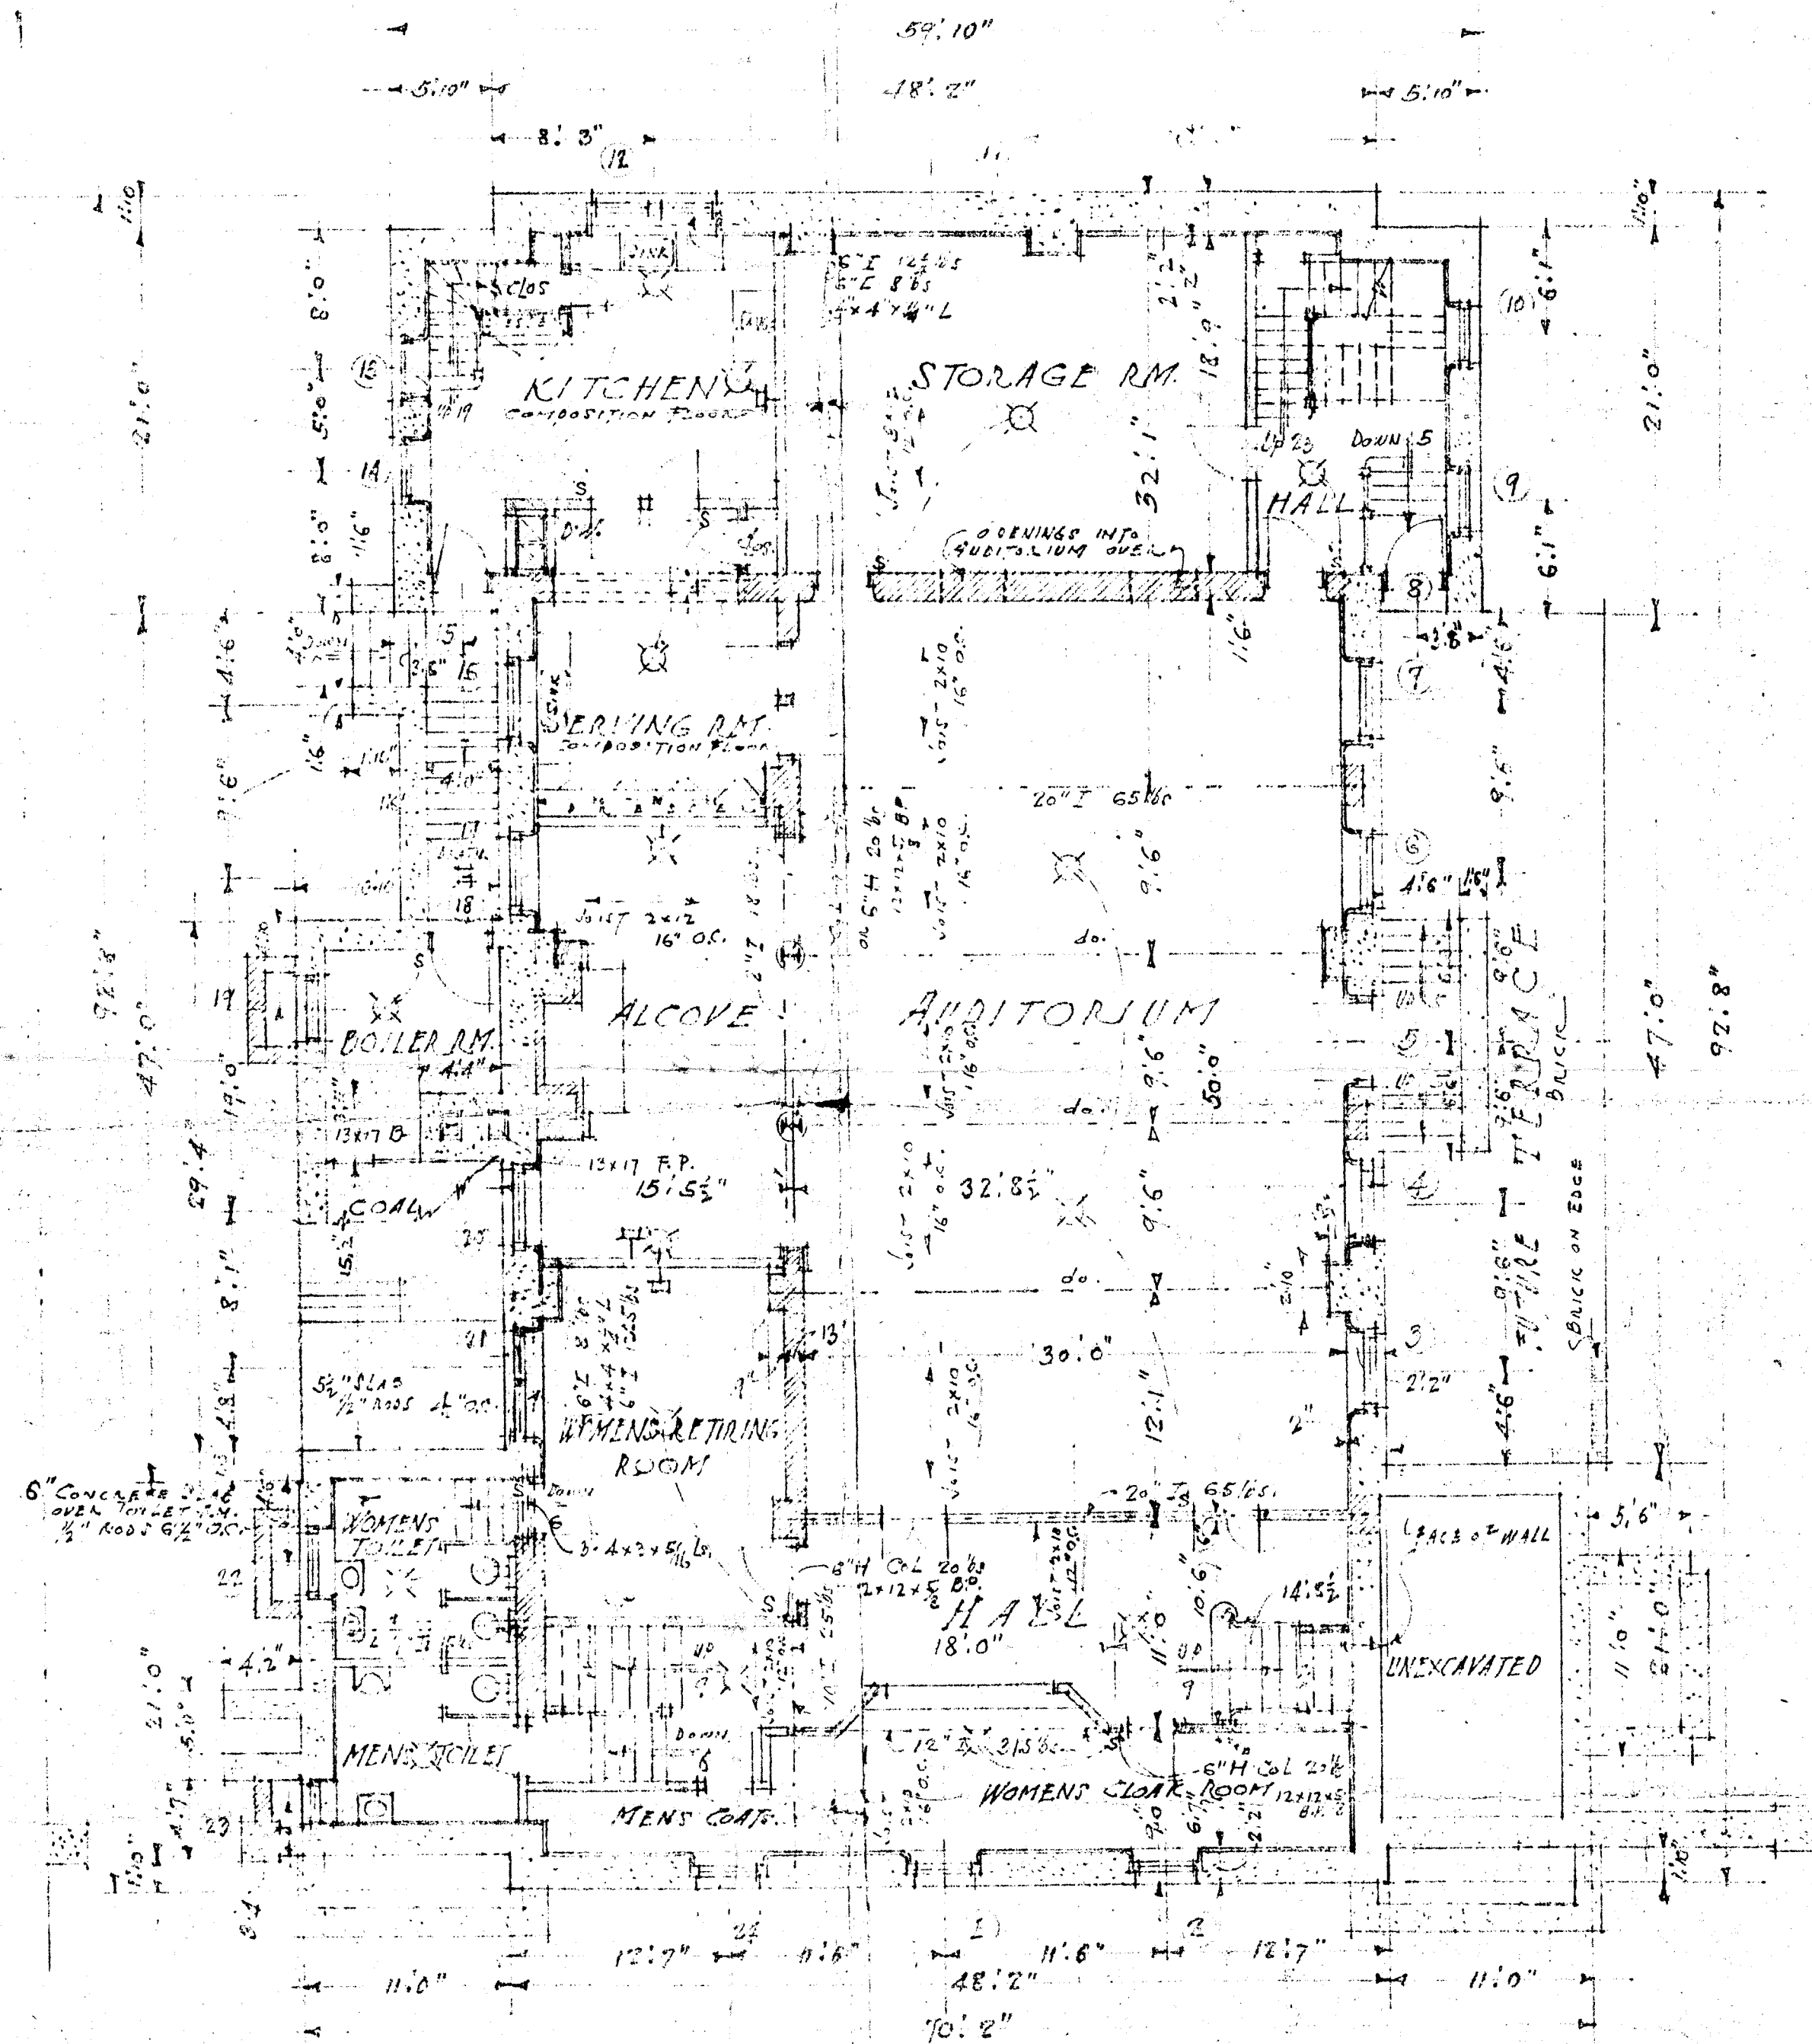

GROUND FLOOR PLAN

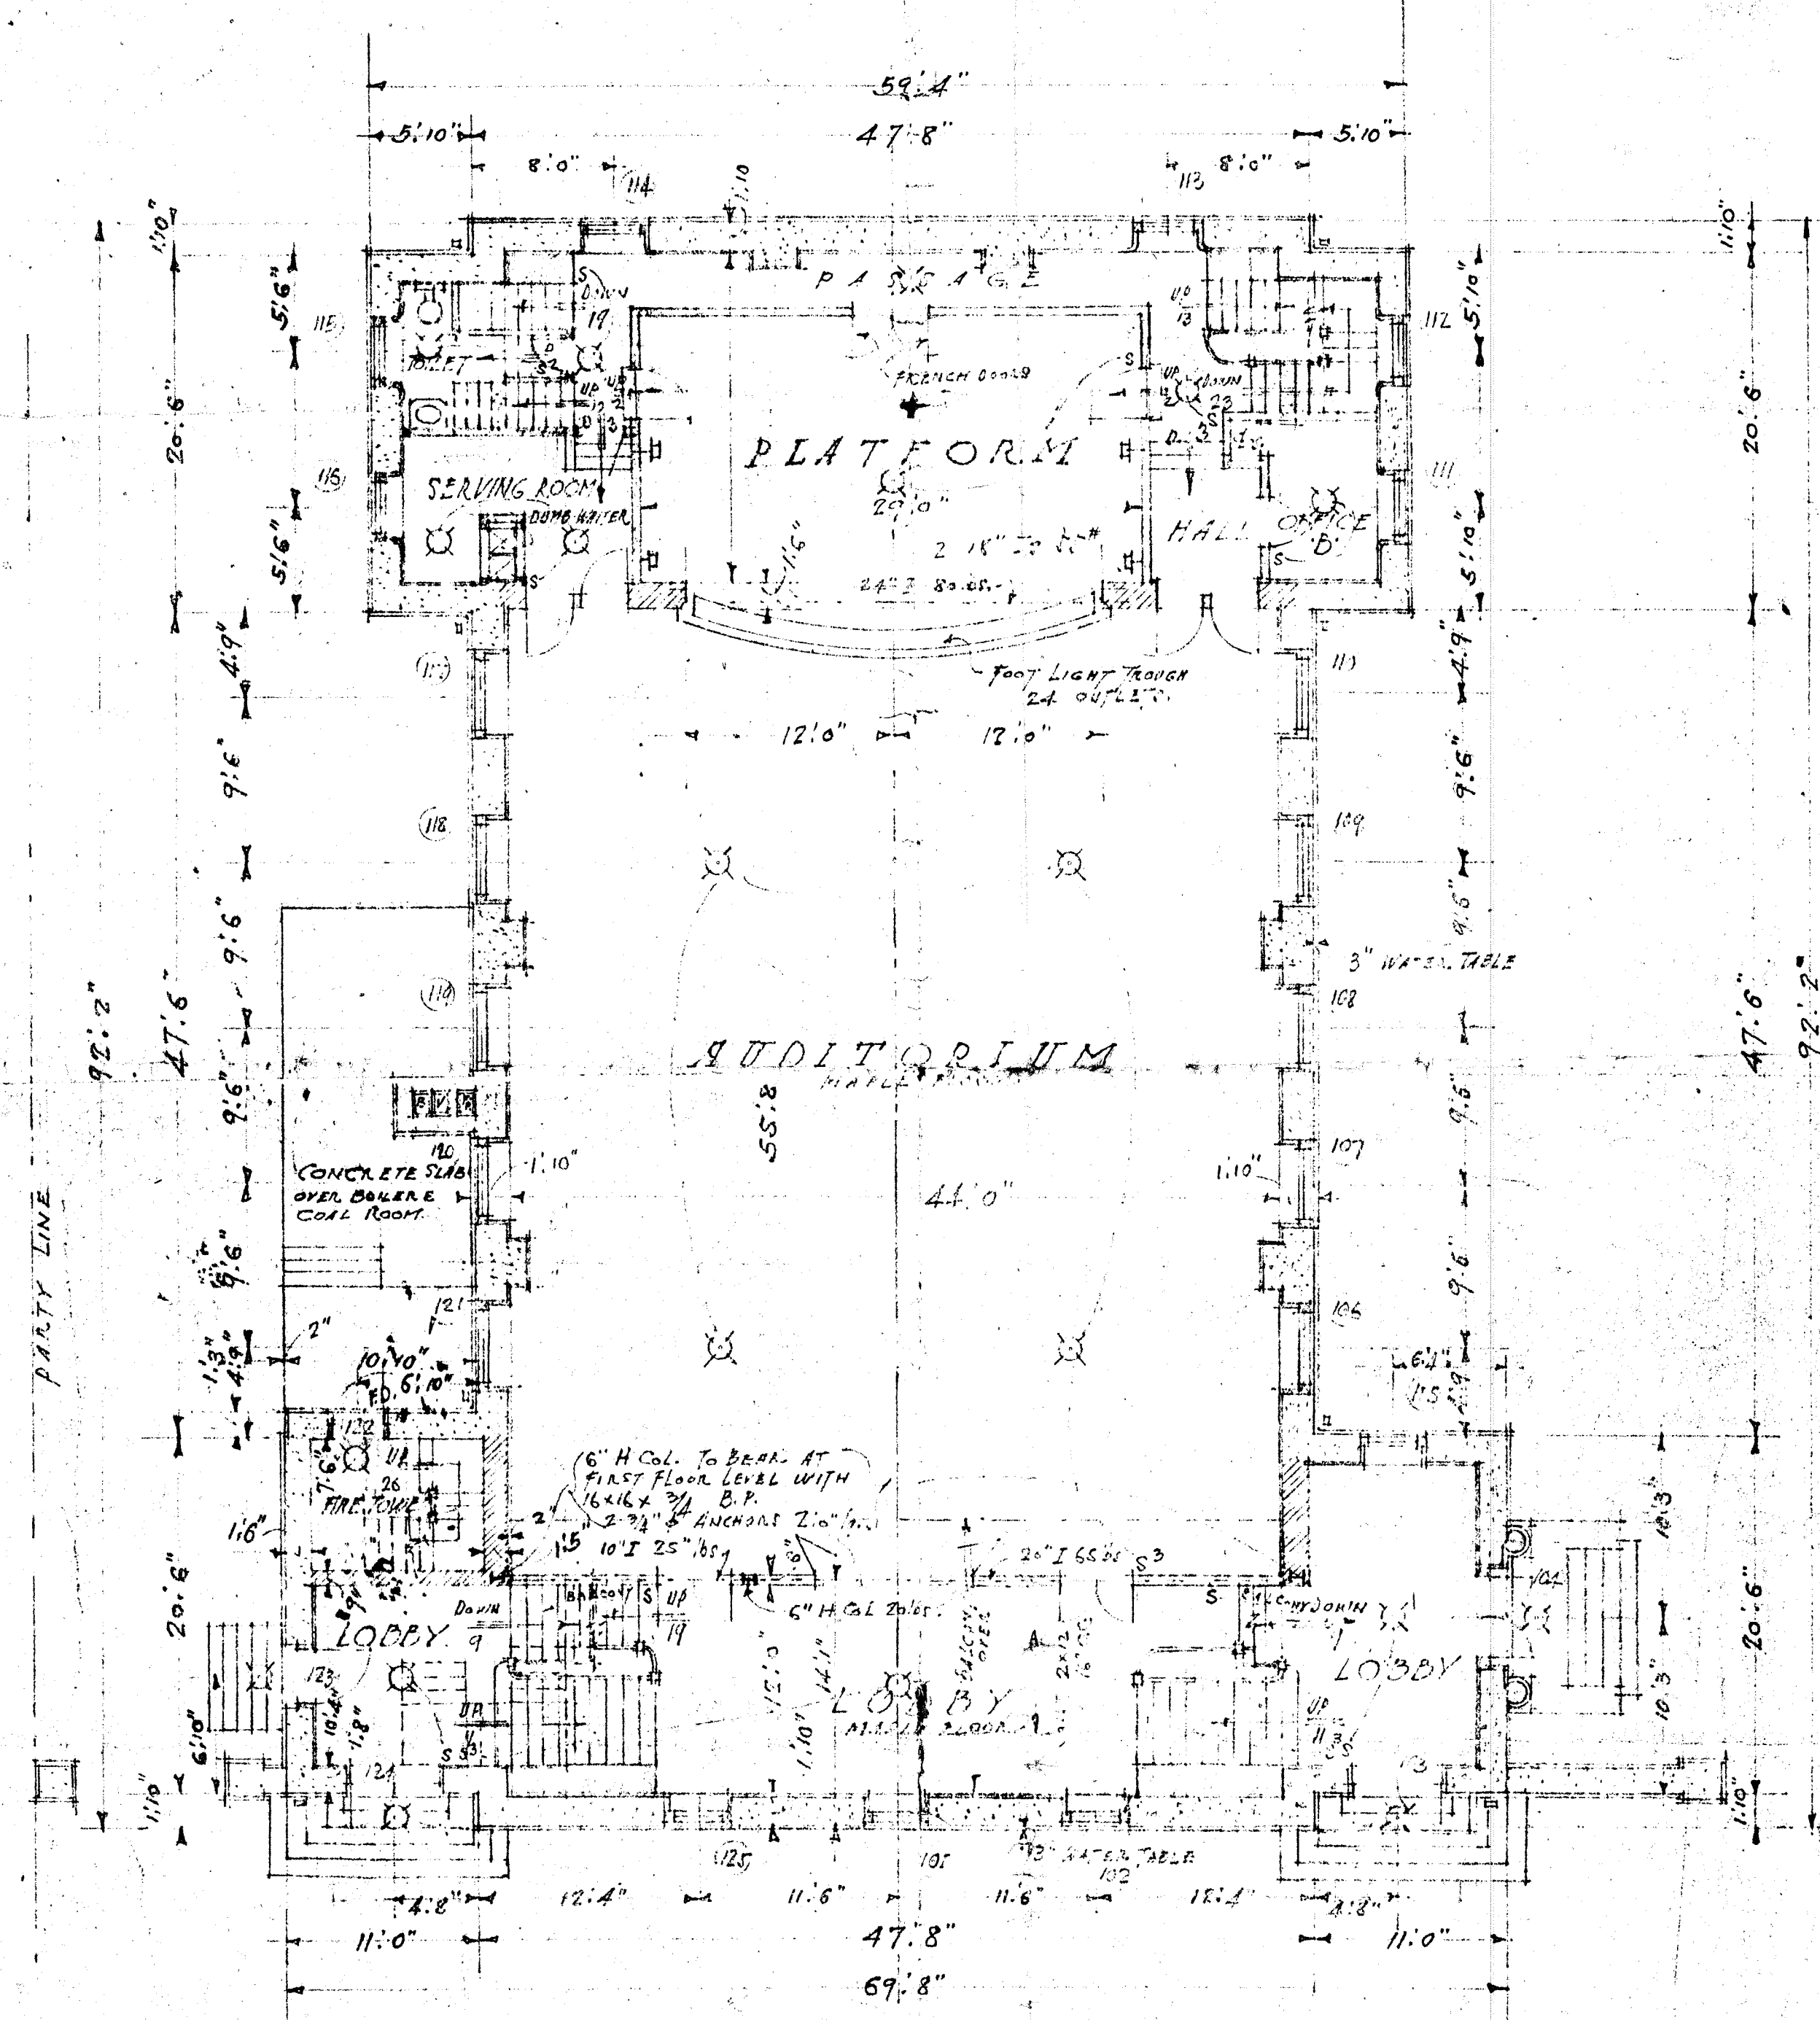

FIRST FLOOR PLAN

COMM. SHEET NO. 2.
307 SCALE: 1/8" = 1'-0"
AUGUST 23rd 1922. REVISED 1/22

AUDITORIUM FOR THE WOMENS CLUB OF GERMANTOWN.

WALTER F. PRICE
ARCHITECT
112 S. FOURTH ST. PHILA.