

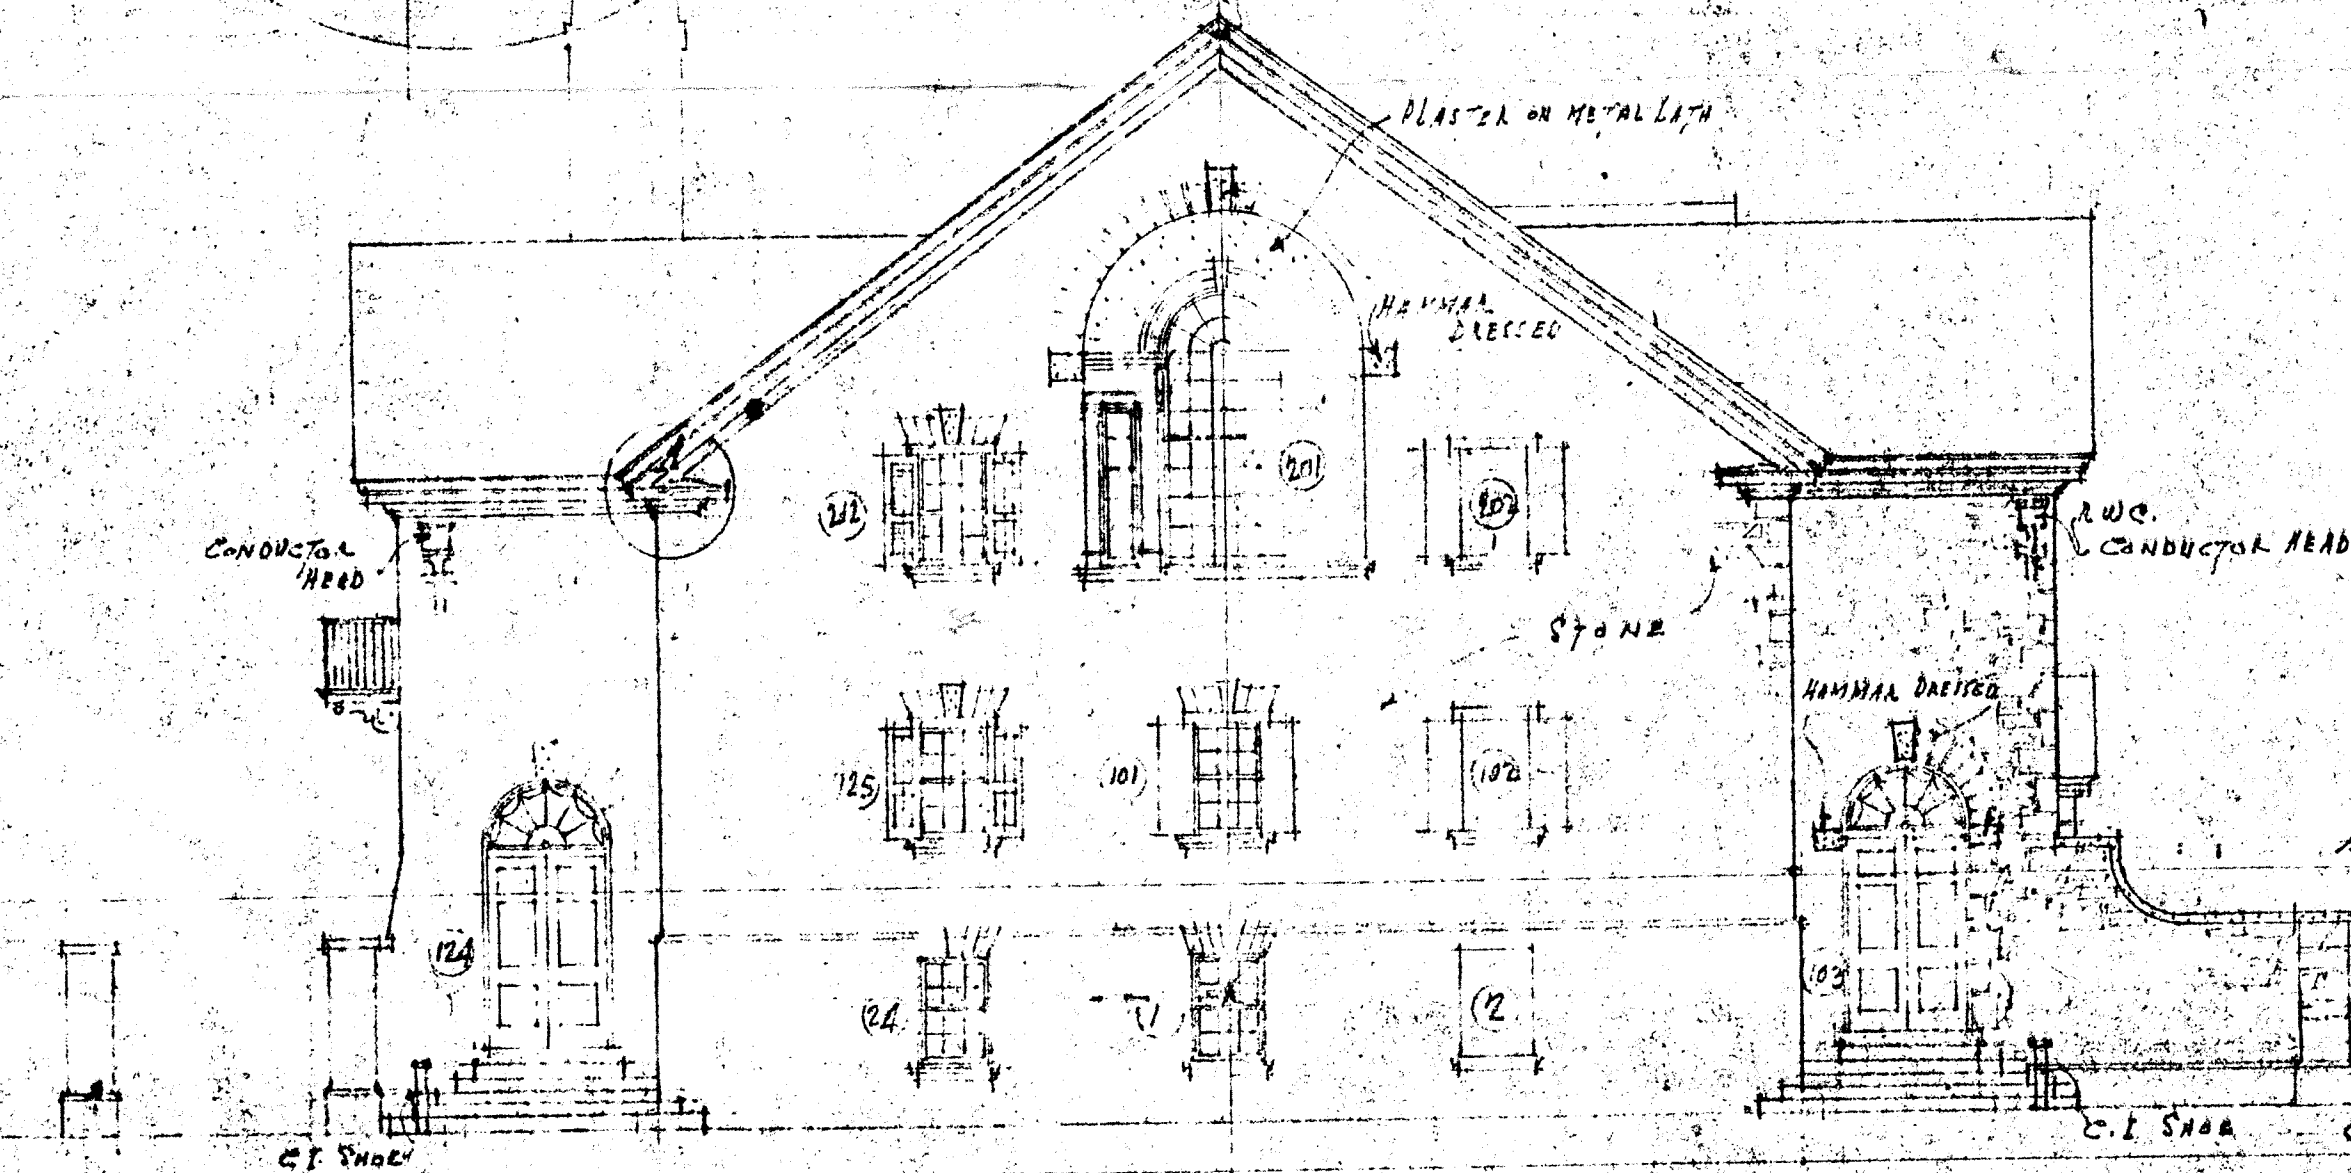


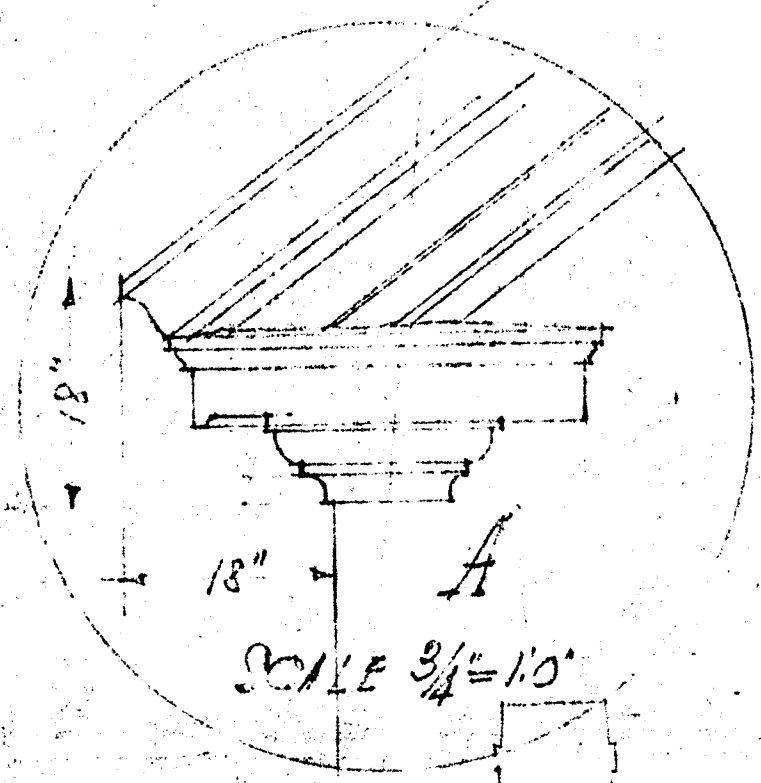

WASHINGTON LANE ELEVATION

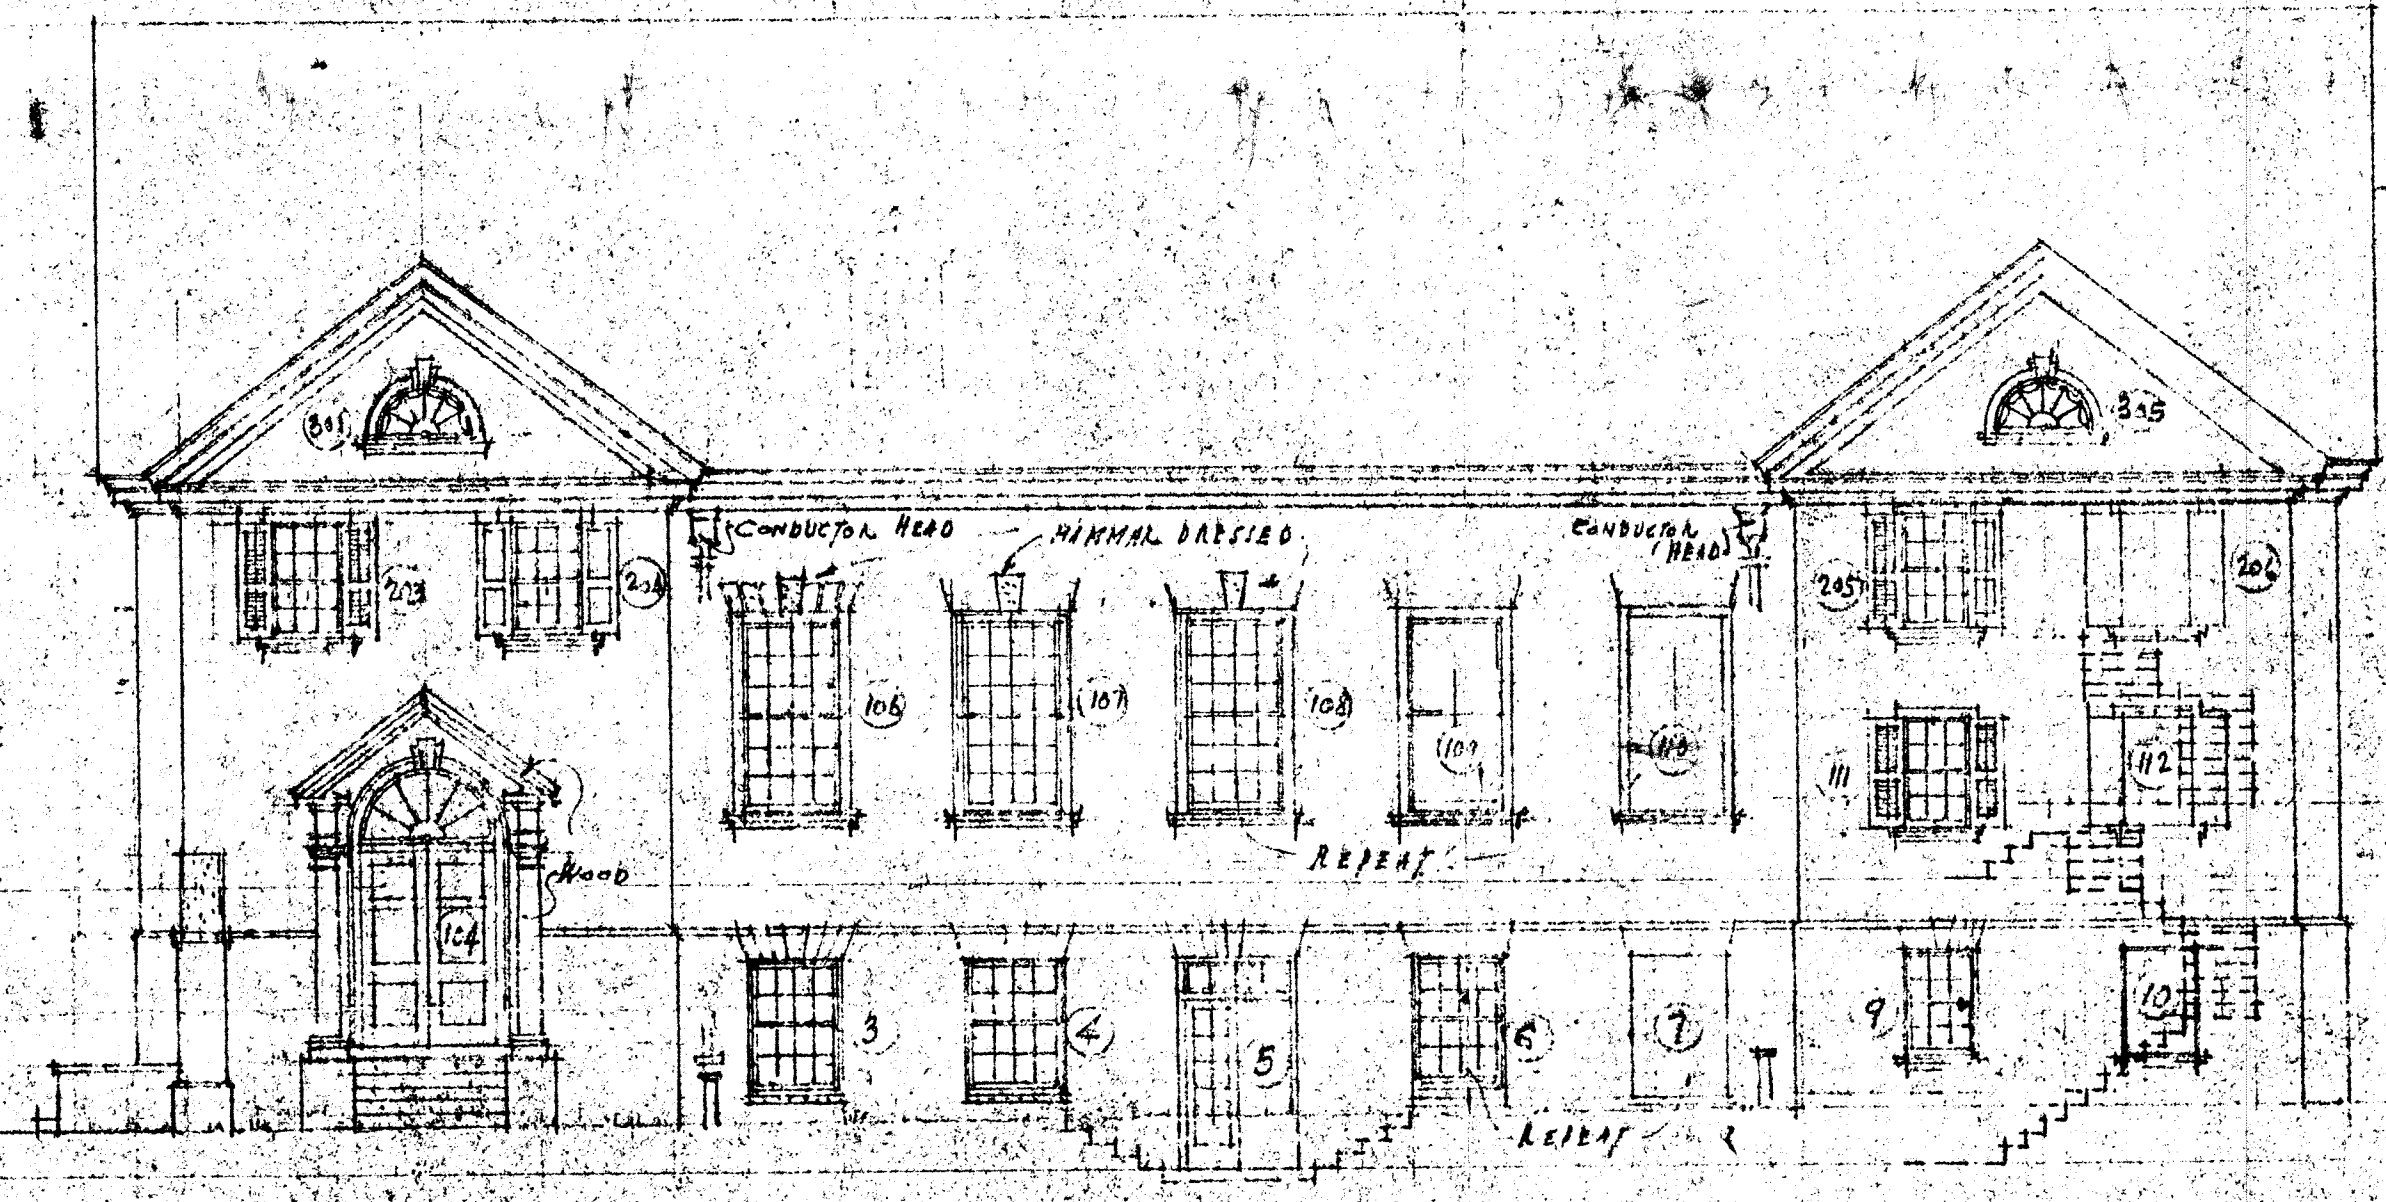

FRONT ELEVATION

COMM. SHEET NO. 3.
307 SCALE 1/8"=1.0.
AUGUST 1901. REVISED 10/11

AUDITORIUM FOR THE WOMENS CLUB OF GERMANTOWN

WALTER F. PRICE
ARCHITECT
119 S. FOURTH ST. PHILA.