
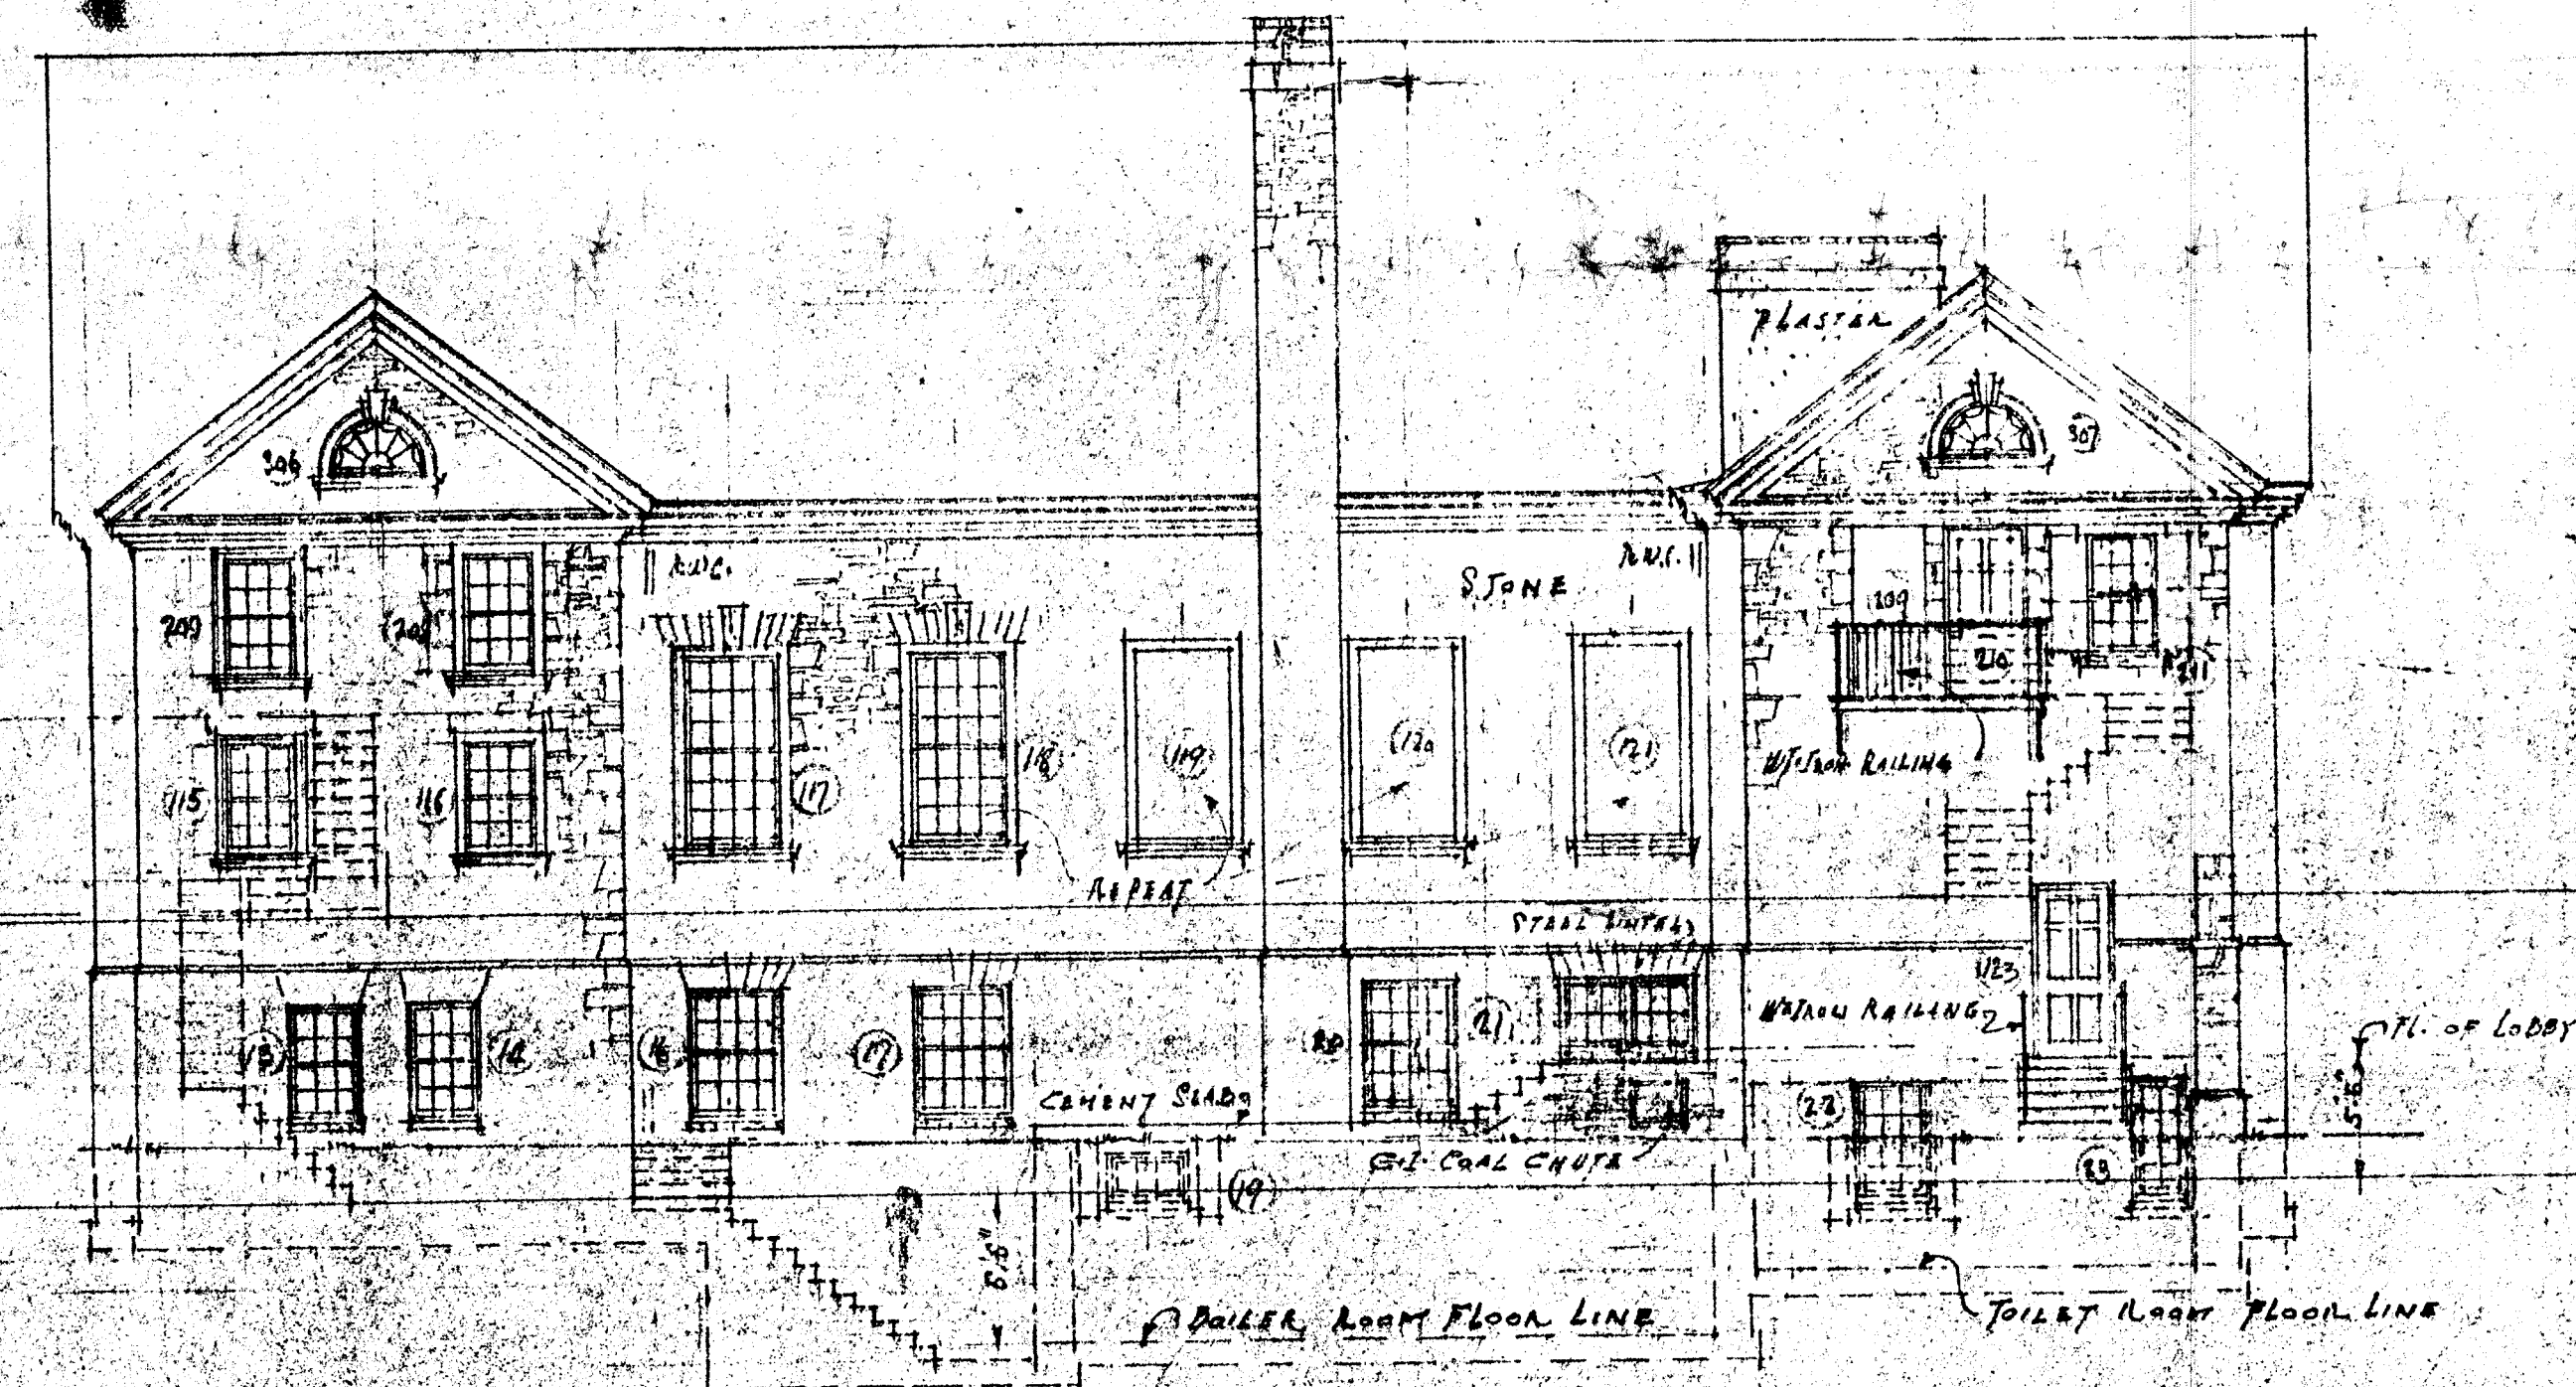


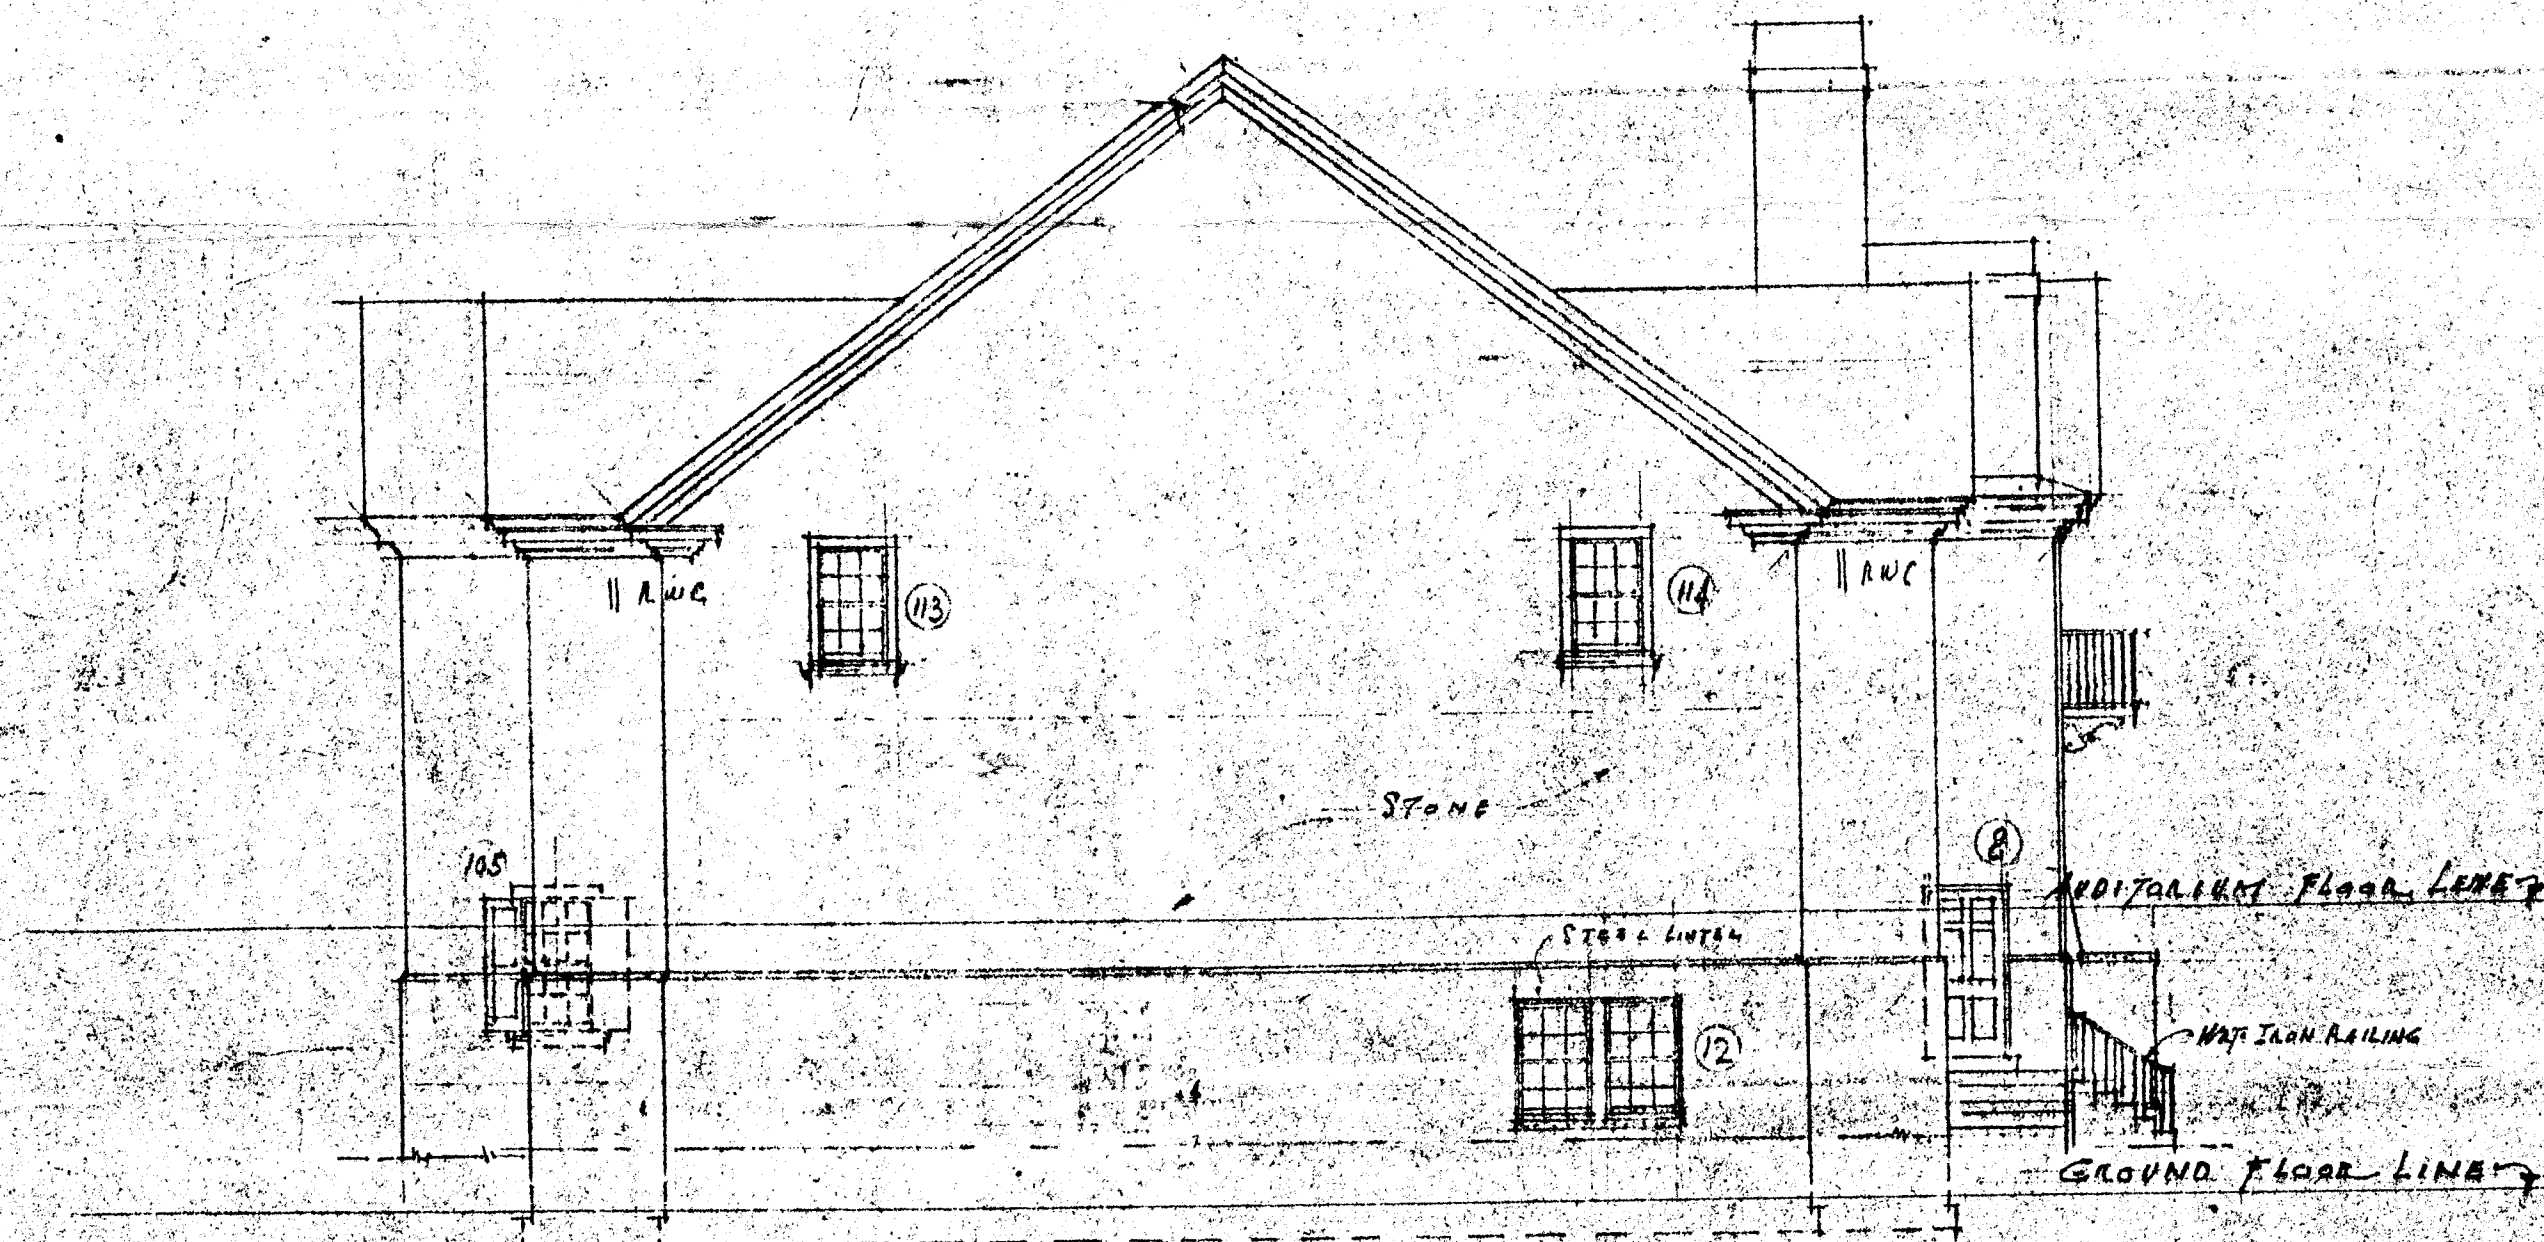

NORTH ELEVATION

REAR ELEVATION

COMM. SHEET NO. 4
307 SCALE 1/8" = 1'0"
AUGUST 23^d 1922 REVISED 10/16

AUDITORIUM FOR THE WOMENS CLUB OF GERMANTOWN.

WALTER F. PRICE
ARCHITECT
119 S. FOURTH ST. PHILA.