


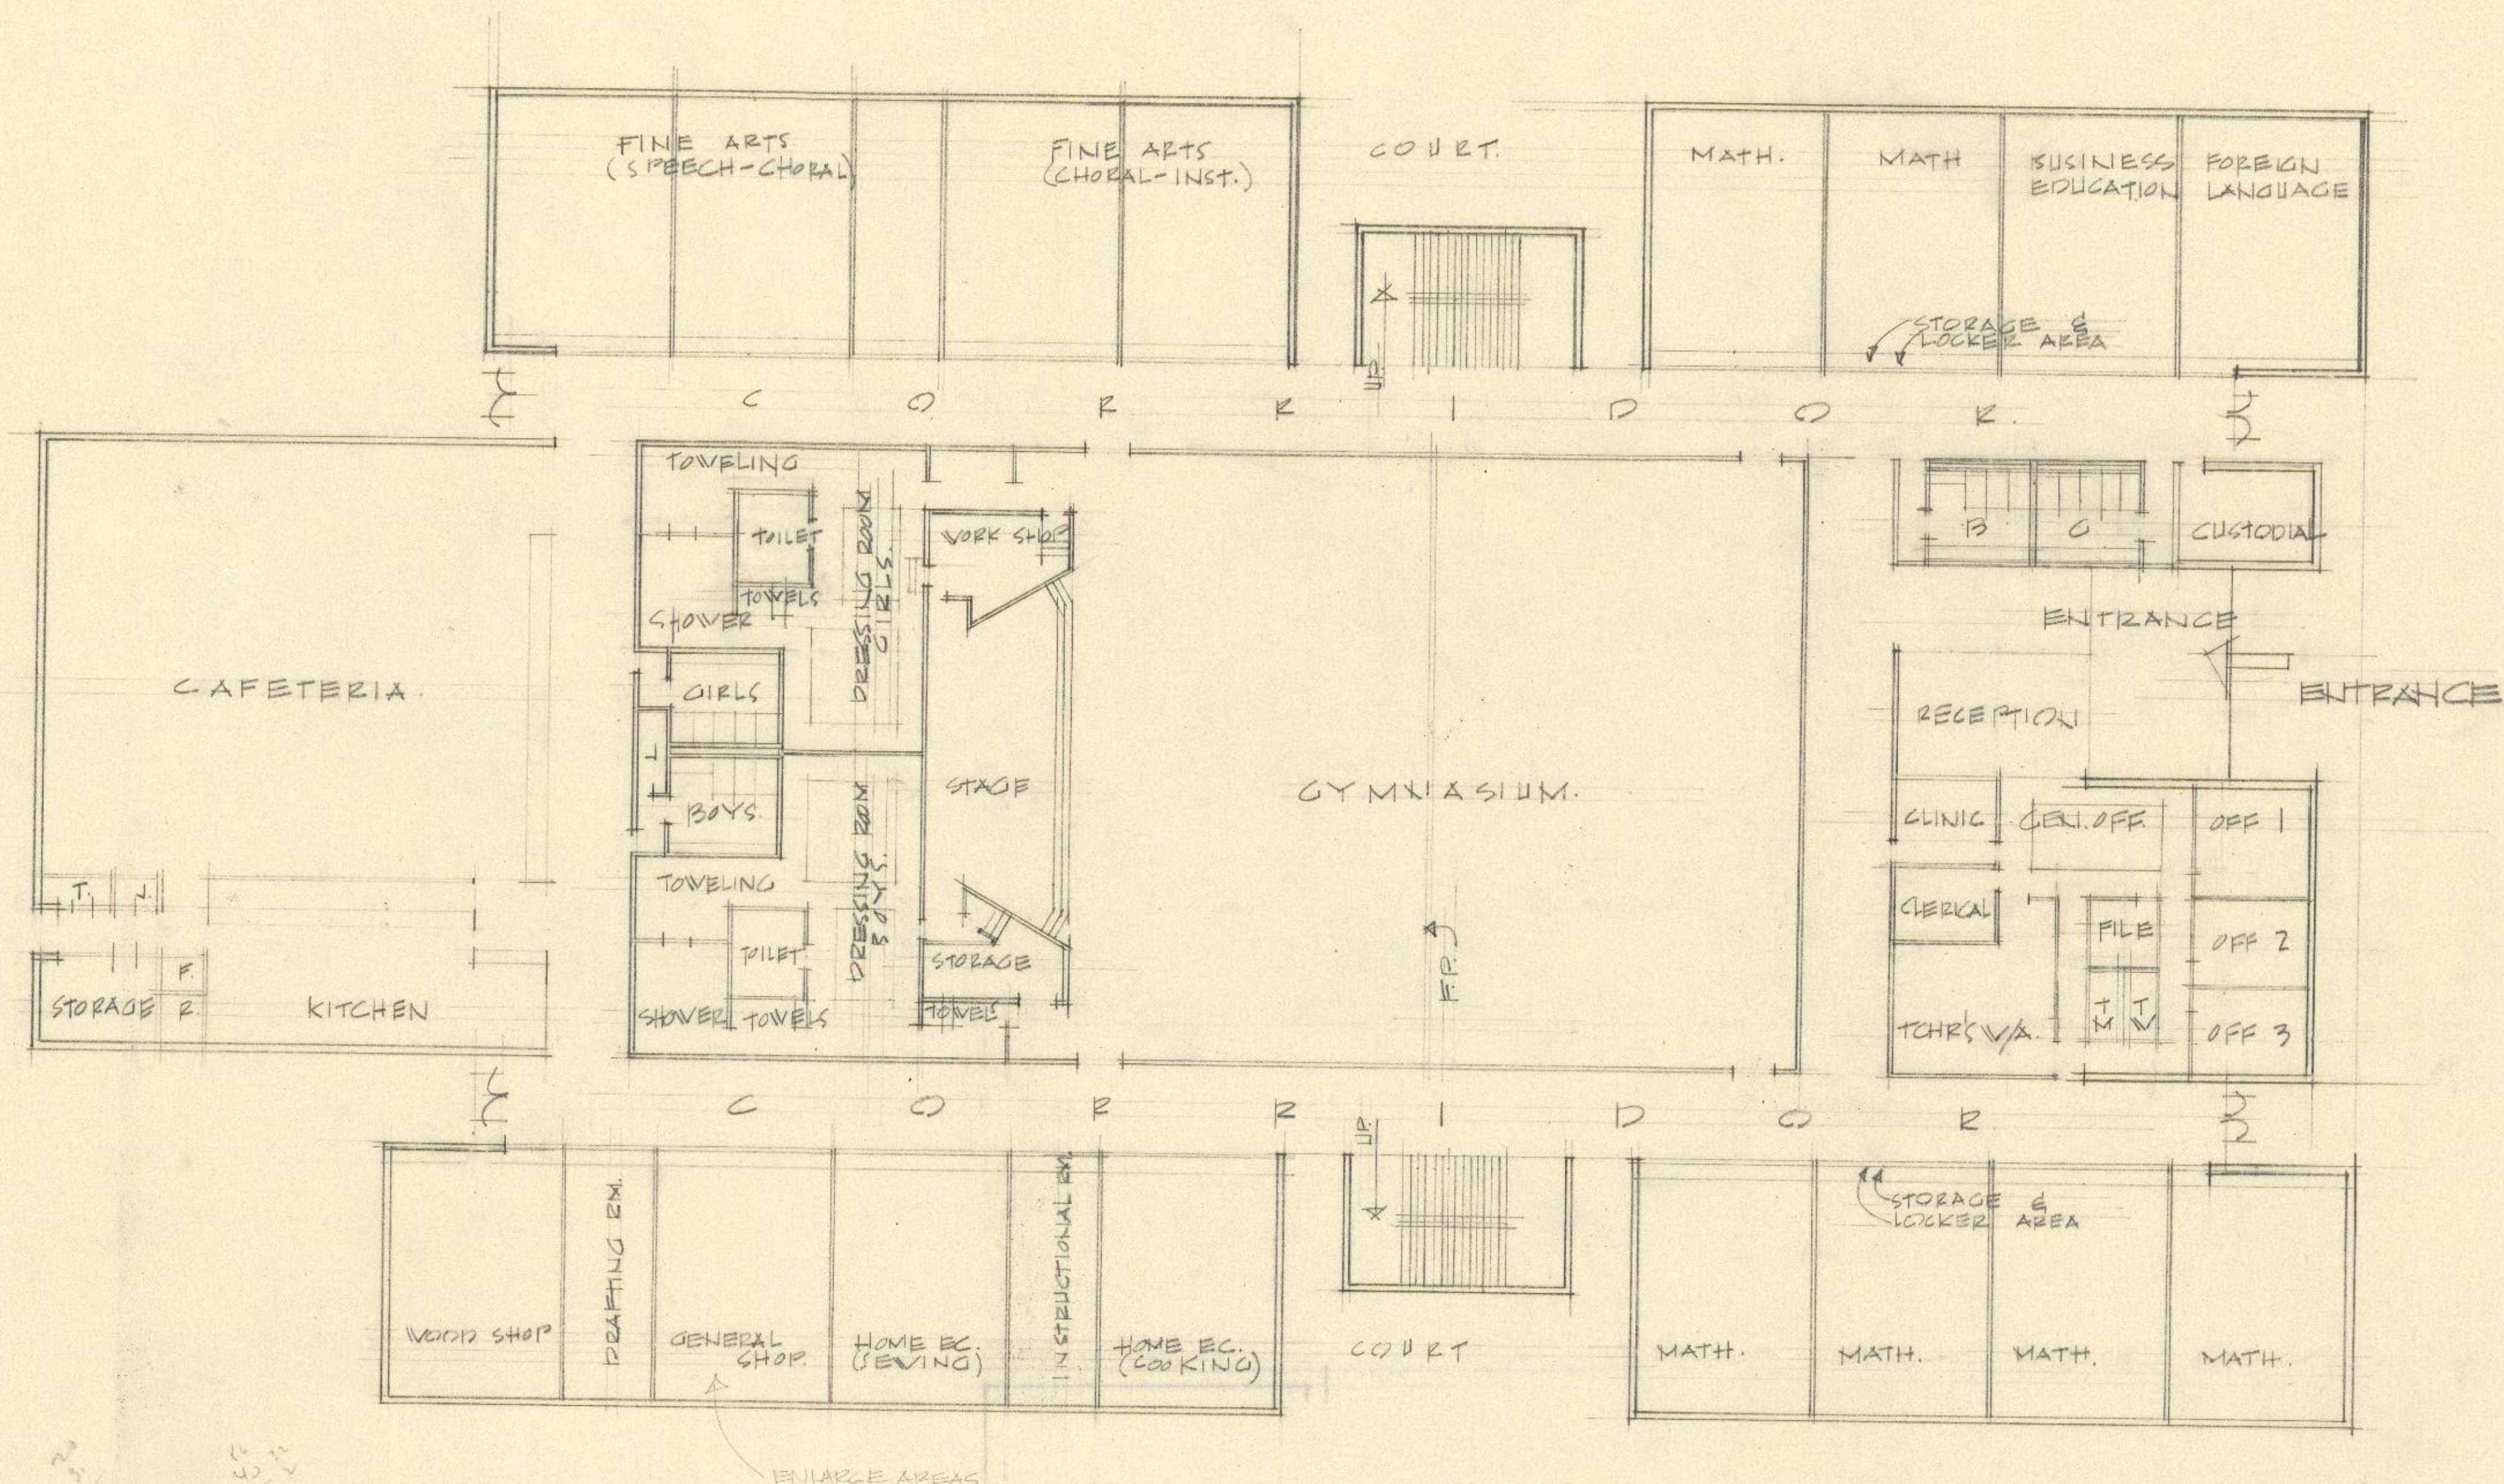

SCHEME A
 • BLISS SCHOOL •
 1ST FLOOR PLAN
 SCALE 1/8" = 1' 0"

- JOB NUMBER
- DATE
- DRAWN BY
- CHECKED BY
- REVISIONS