


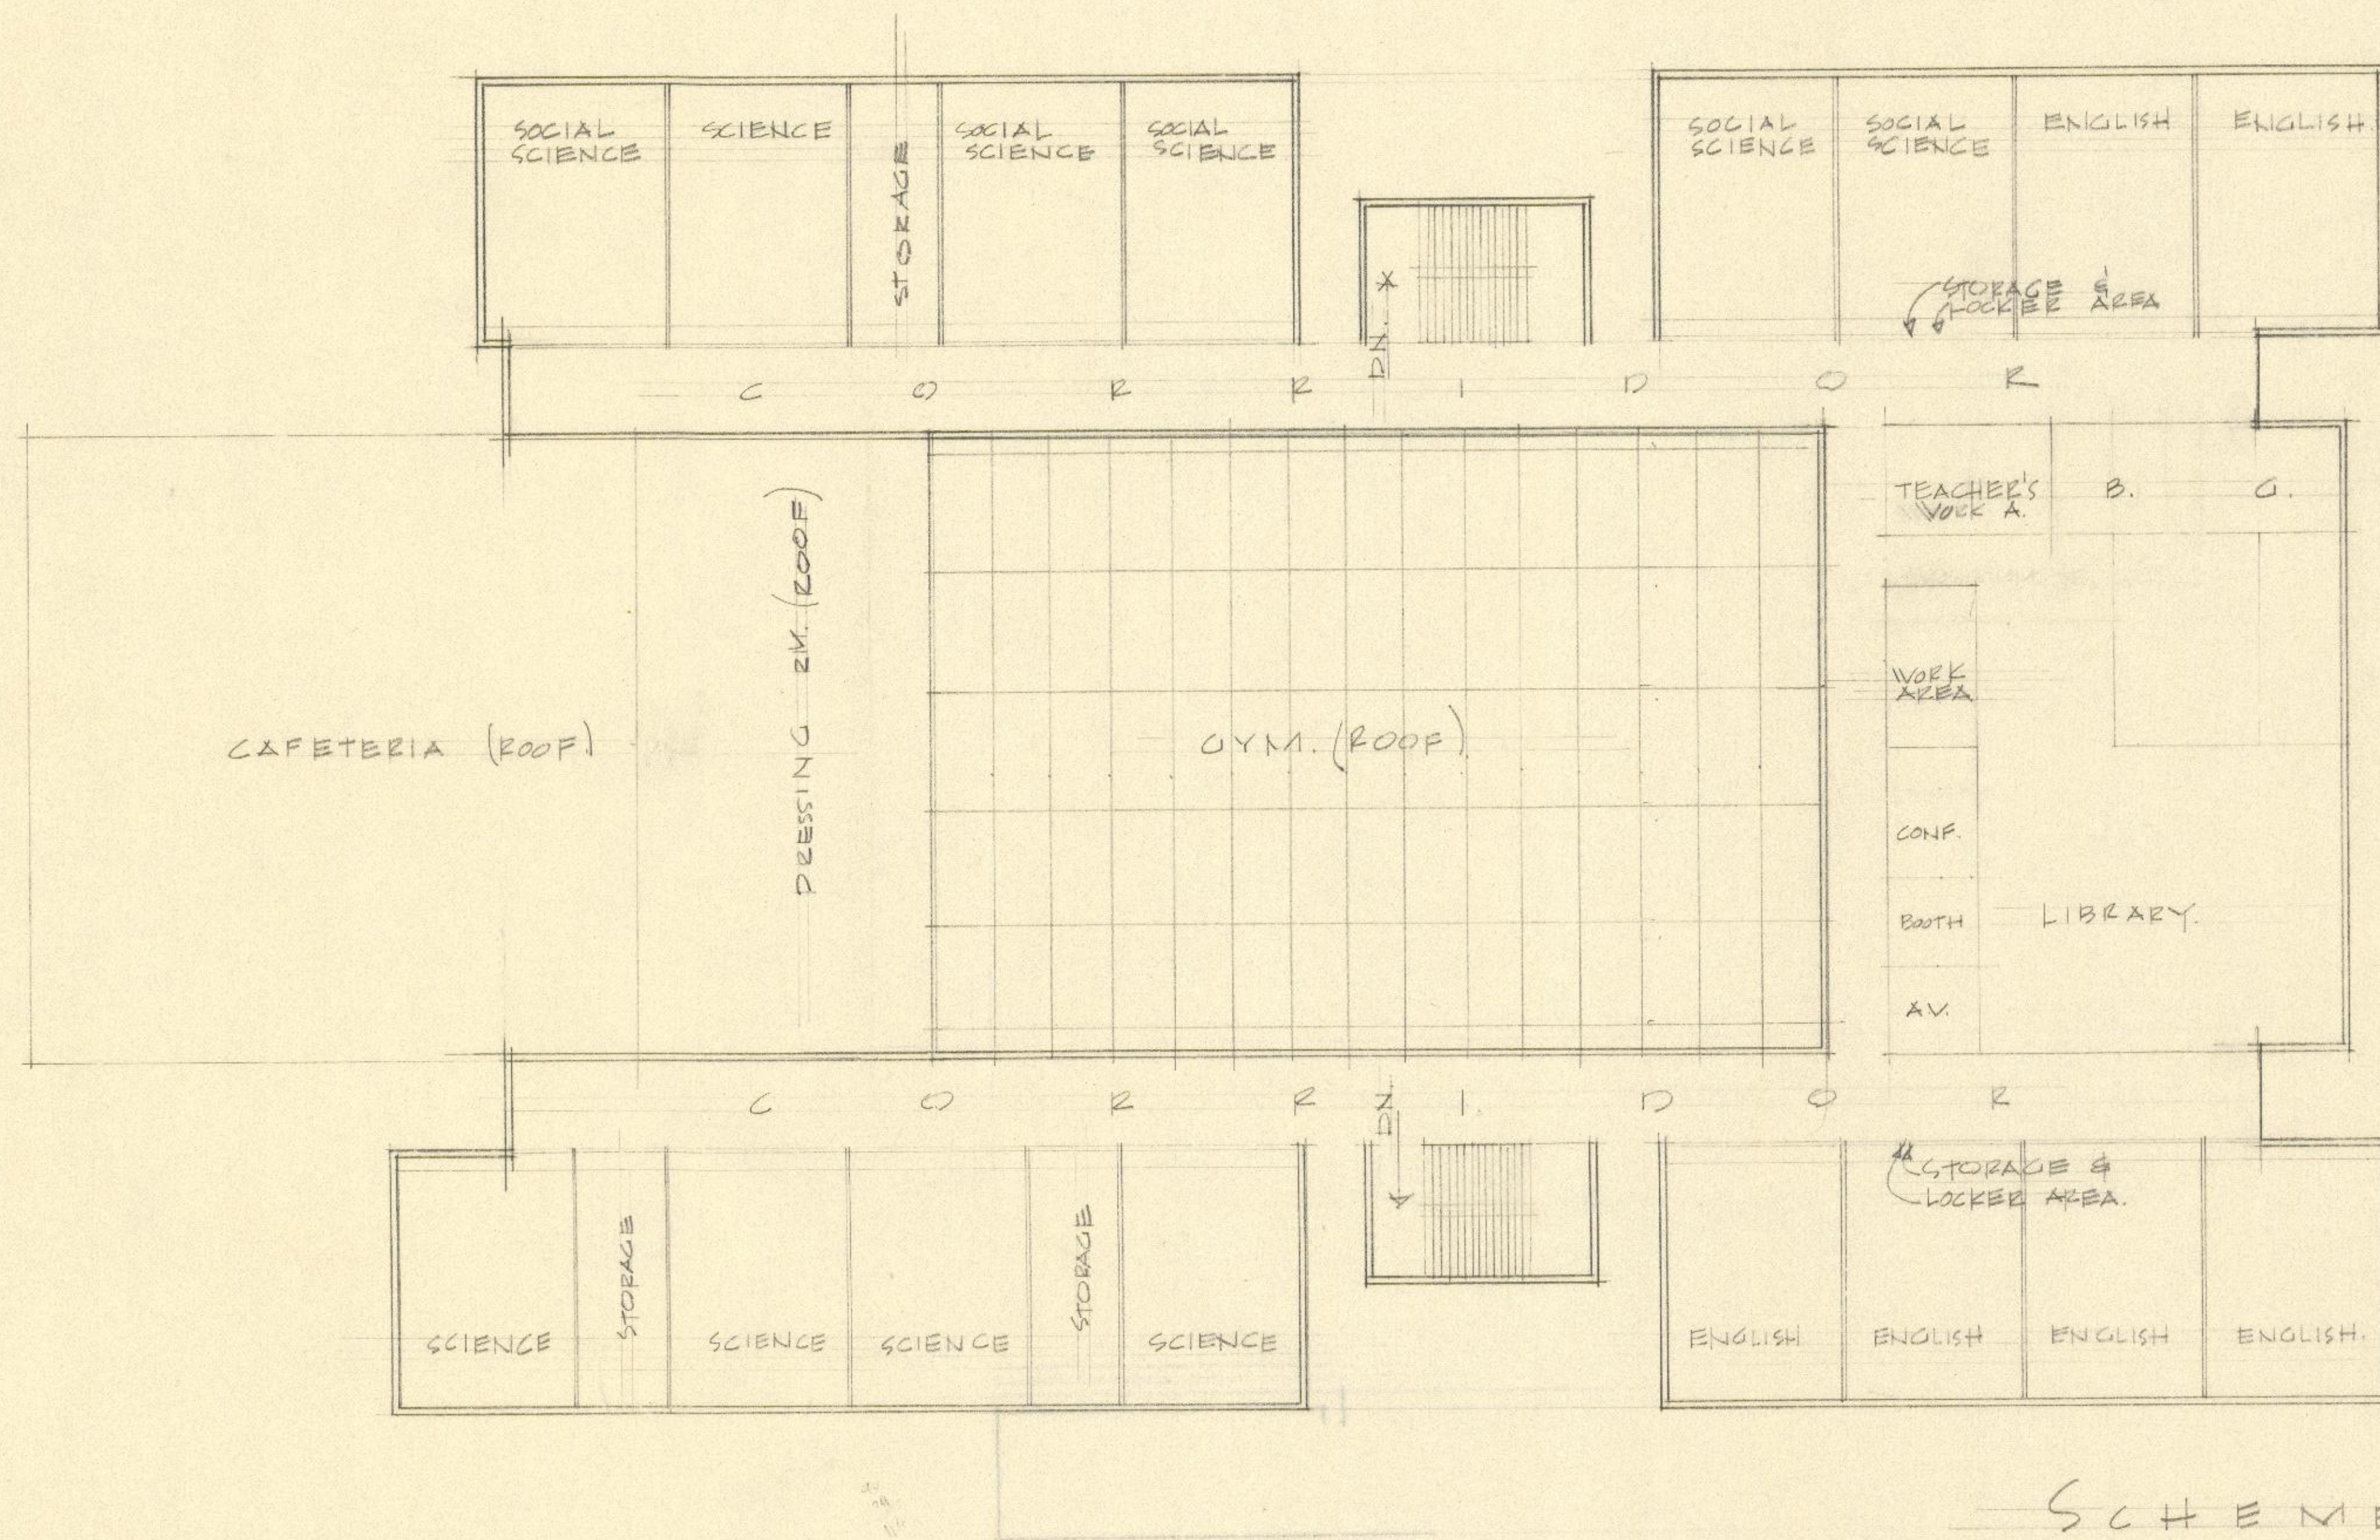

SCHEME A,
 • BLISS SCHOOL •
 2ND FLOOR PLAN
 SCALE 1/8" = 1' 0"

architects & engineers, inc.

Brunner & Brunner

ST. JOSEPH, MISSOURI 64501 (316) 279-0809

- JOB NUMBER
- DATE
- DRAWN BY
- CHECKED BY
- REVISIONS

SHEET NUMBER

TOTAL SHEETS

2007.33.3345B