


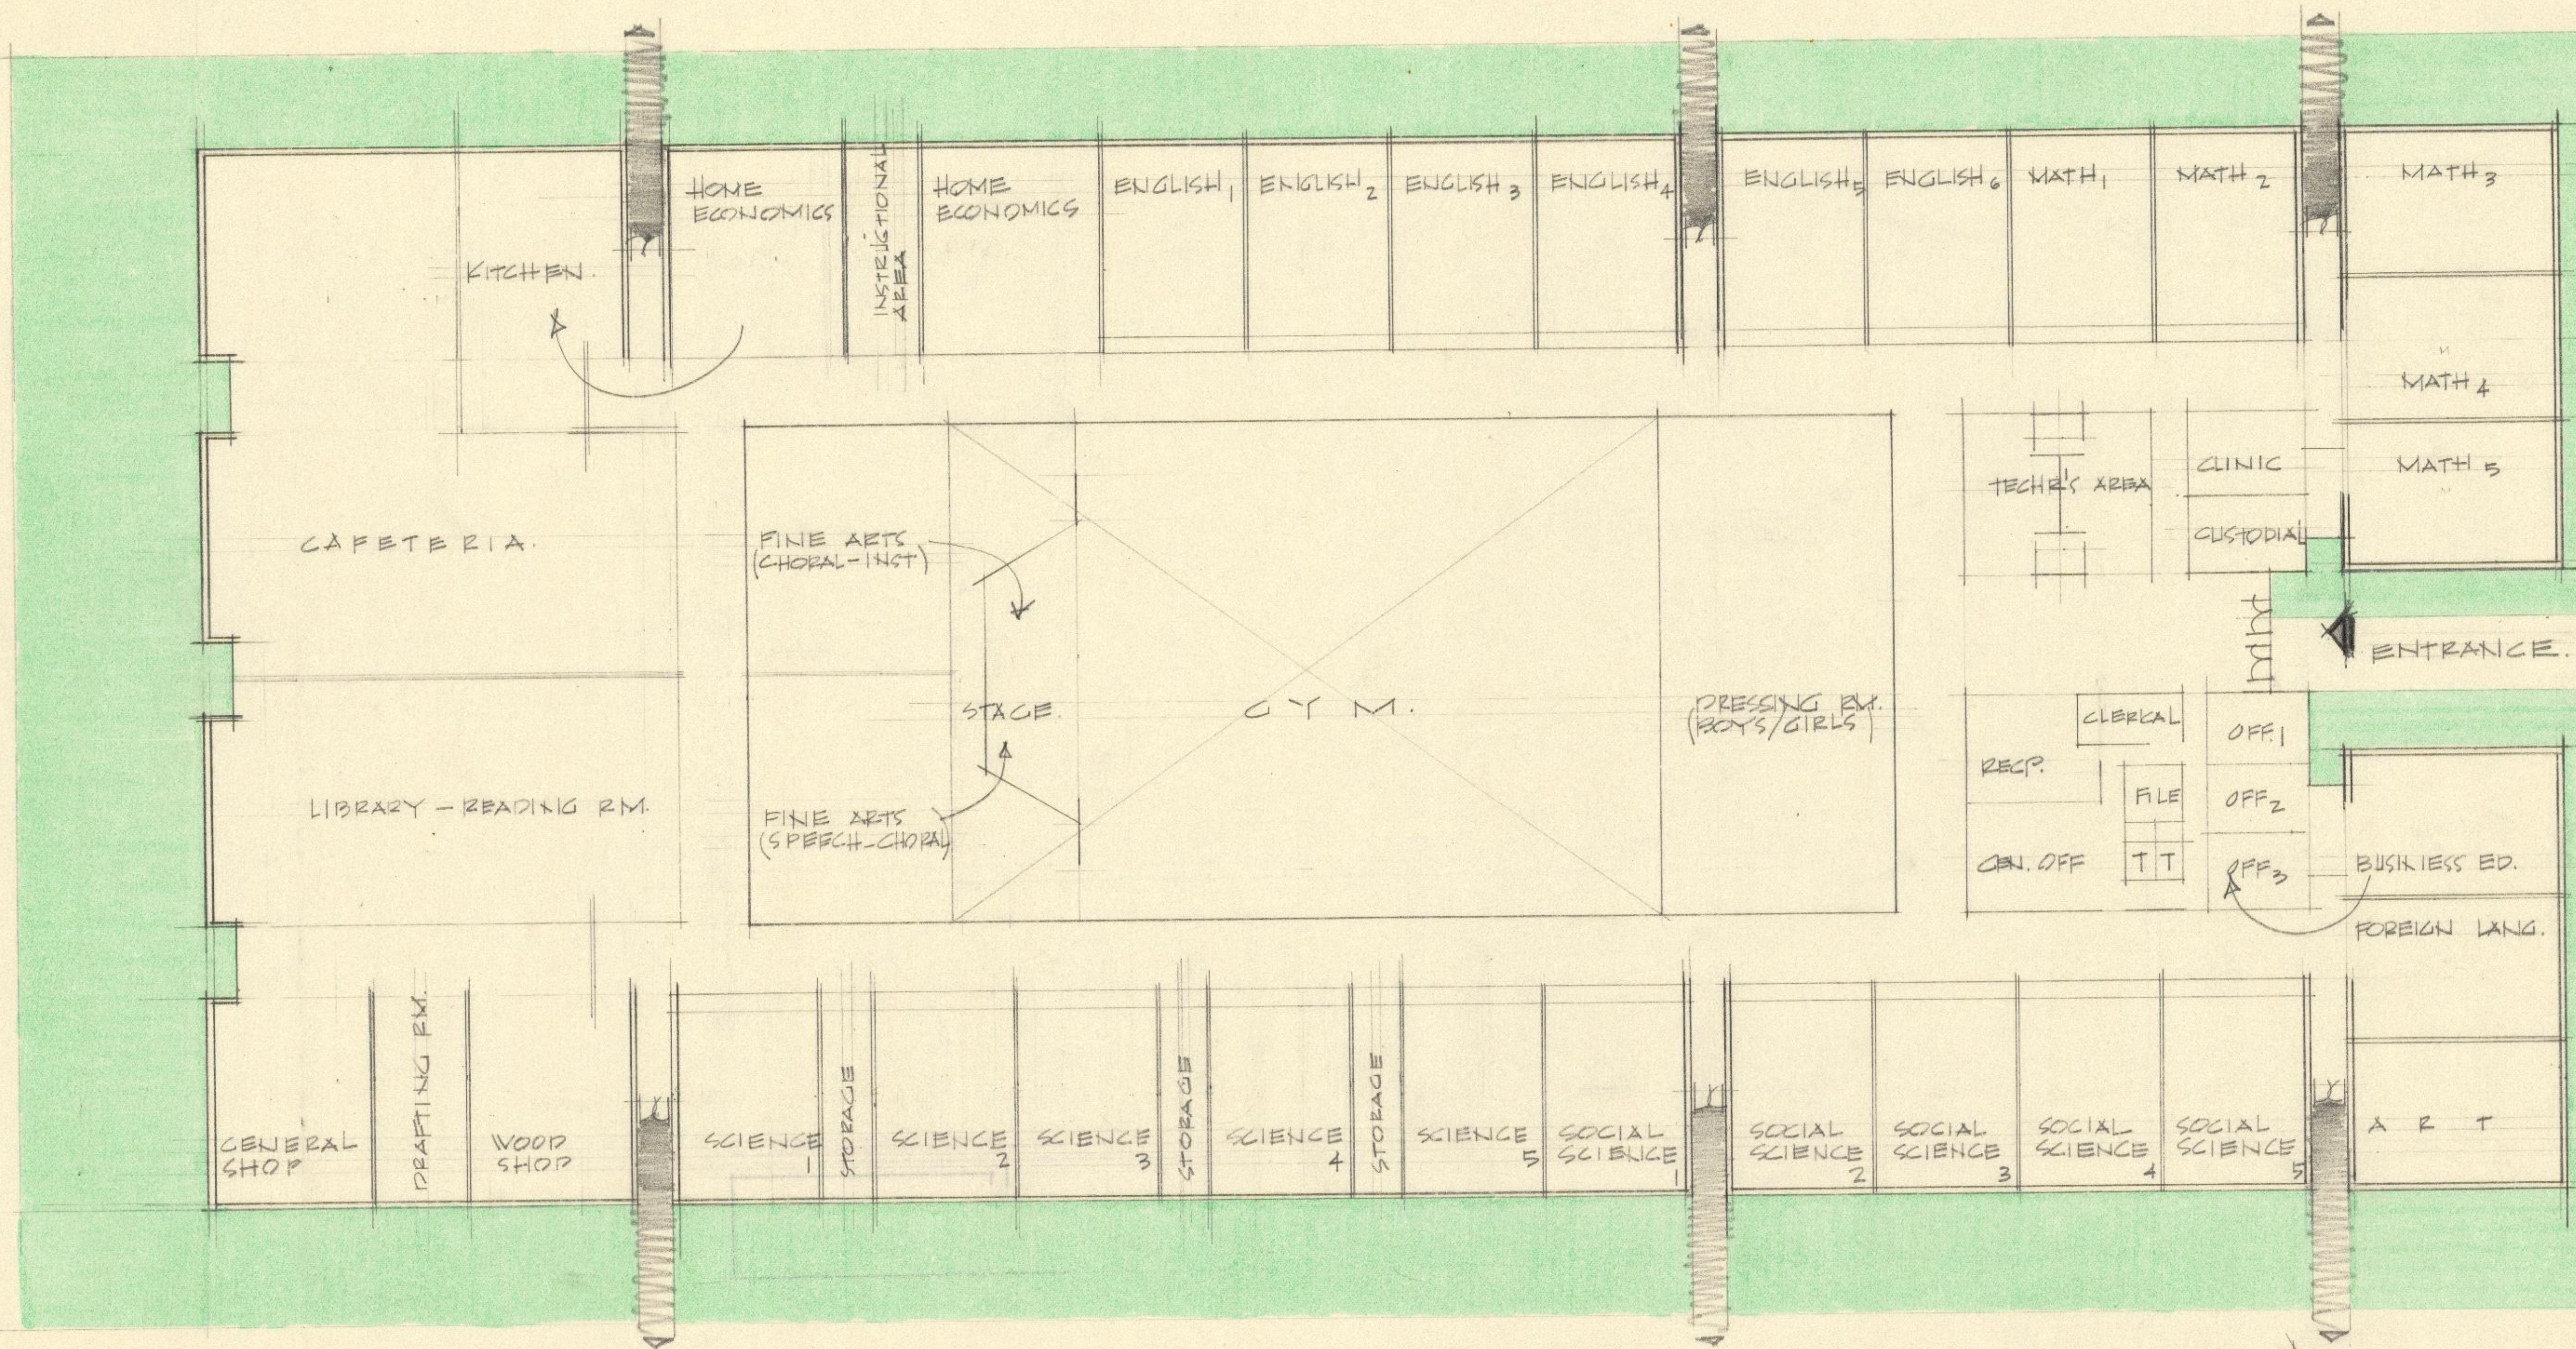

NORTH

TOTAL AREA = 70,204 SQ. FT.

PRELIMINARY BLISS SCHOOL

SCHEME

BRUNNER & BRUNNER
ARCHITECTS & ENGINEERS

ST. JOSEPH - MO.

FLOOR PLAN
SCALE 1/16" = 1'-0"

2007.33.3345C

architects & engineers, inc.

Brunner & Brunner

ST. JOSEPH, MISSOURI 64501 (816) 275-0809

- ☐ JOB NUMBER
- ☐ DATE
- ☐ DRAWN BY
- ☐ CHECKED BY
- ☐ REVISIONS

SHEET NUMBER
TOTAL SHEETS