



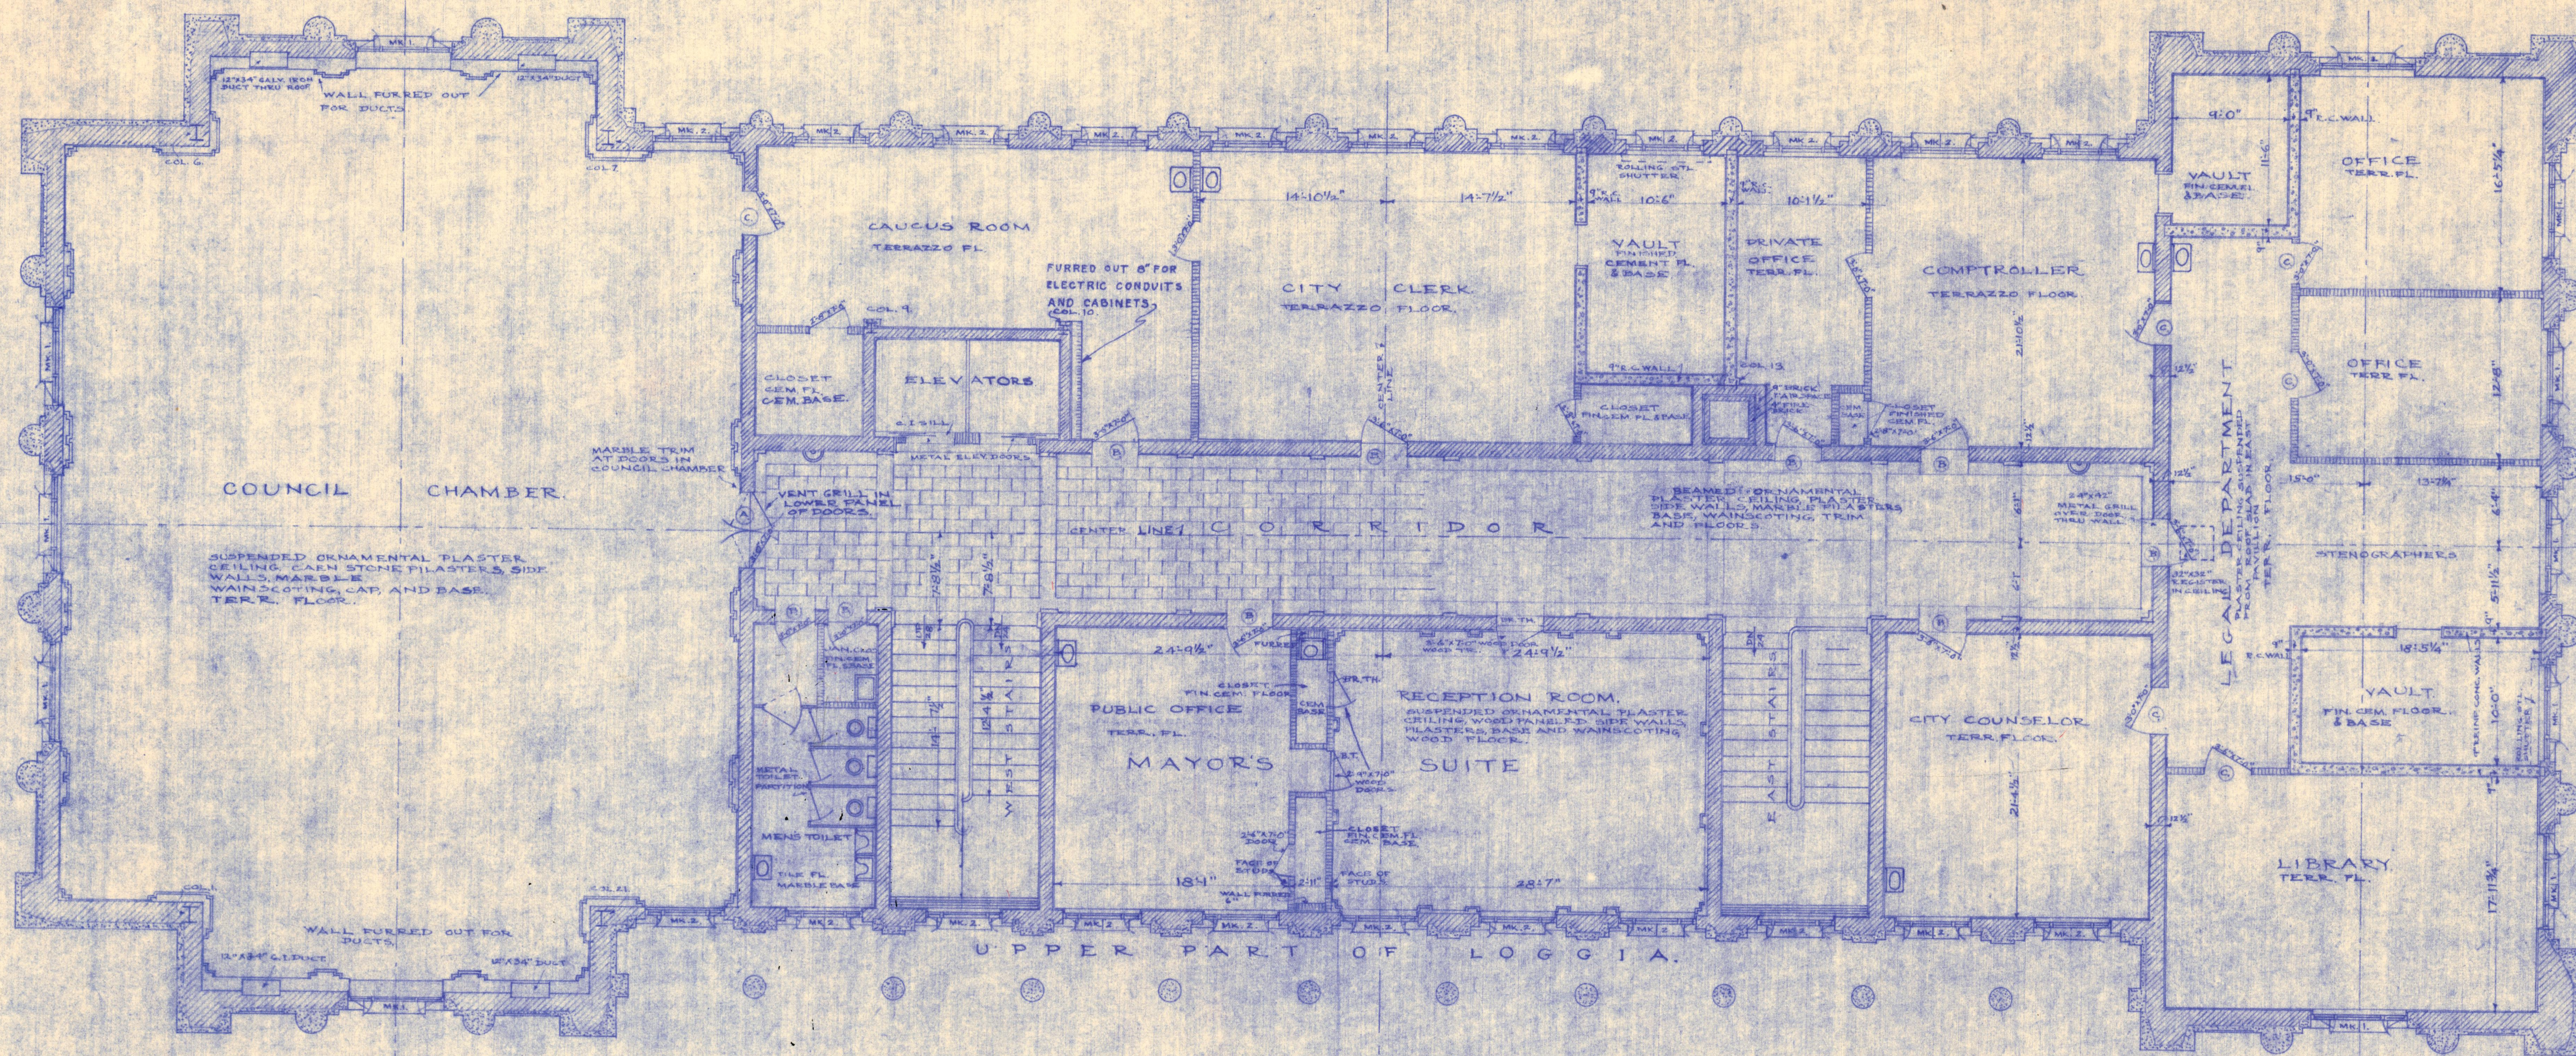

NOTE: DIMENSIONS ON SECOND FLOOR PLAN SAME AS FIRST FLOOR PLAN EXCEPT AS SHOWN.

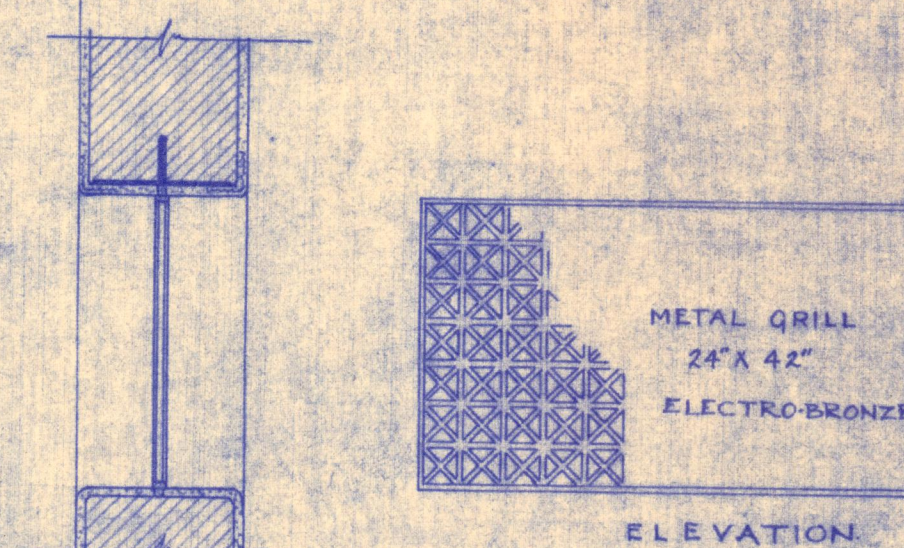

SECT. 1/4" SCALE DETAIL OF METAL GRILL AND FRAME OVER CORRIDOR DOOR AT LEGAL DEPARTMENT.

FOR GENERAL NOTES REFERRED TO BELOW SEE SHEET 10

GENERAL NOTES

- NOTE NO. 1. APPLIES
- NOTE NO. 2. APPLIES, EXCEPT AT METAL STUD PARTITIONS IN MAYOR'S SUITE.
- NOTE NO. 3. APPLIES, EXCEPT AT VAULTS, CLOSETS & COUNCIL CHAMBER.
- NOTE NO. 4. APPLIES, EXCEPT 3 WOOD DOORS WITH METAL FRAMES AT MAYOR'S RECEPTION ROOM.
- NOTE NO. 5. APPLIES.

LEGEND	
BRICK	
STONE	
CONCRETE	
METAL STUD	

SCALE 1/8"=1'-0"
SECOND FLOOR PLAN

~ CITY HALL ~
ST. JOSEPH, MISSOURI.

DATE: JUNE 22, 1925
ECKEL AND ALDRICH
ARCHITECTS
ST. JOSEPH, MO. LOS ANGELES.

SHEET 5

2007.33.4219 L