




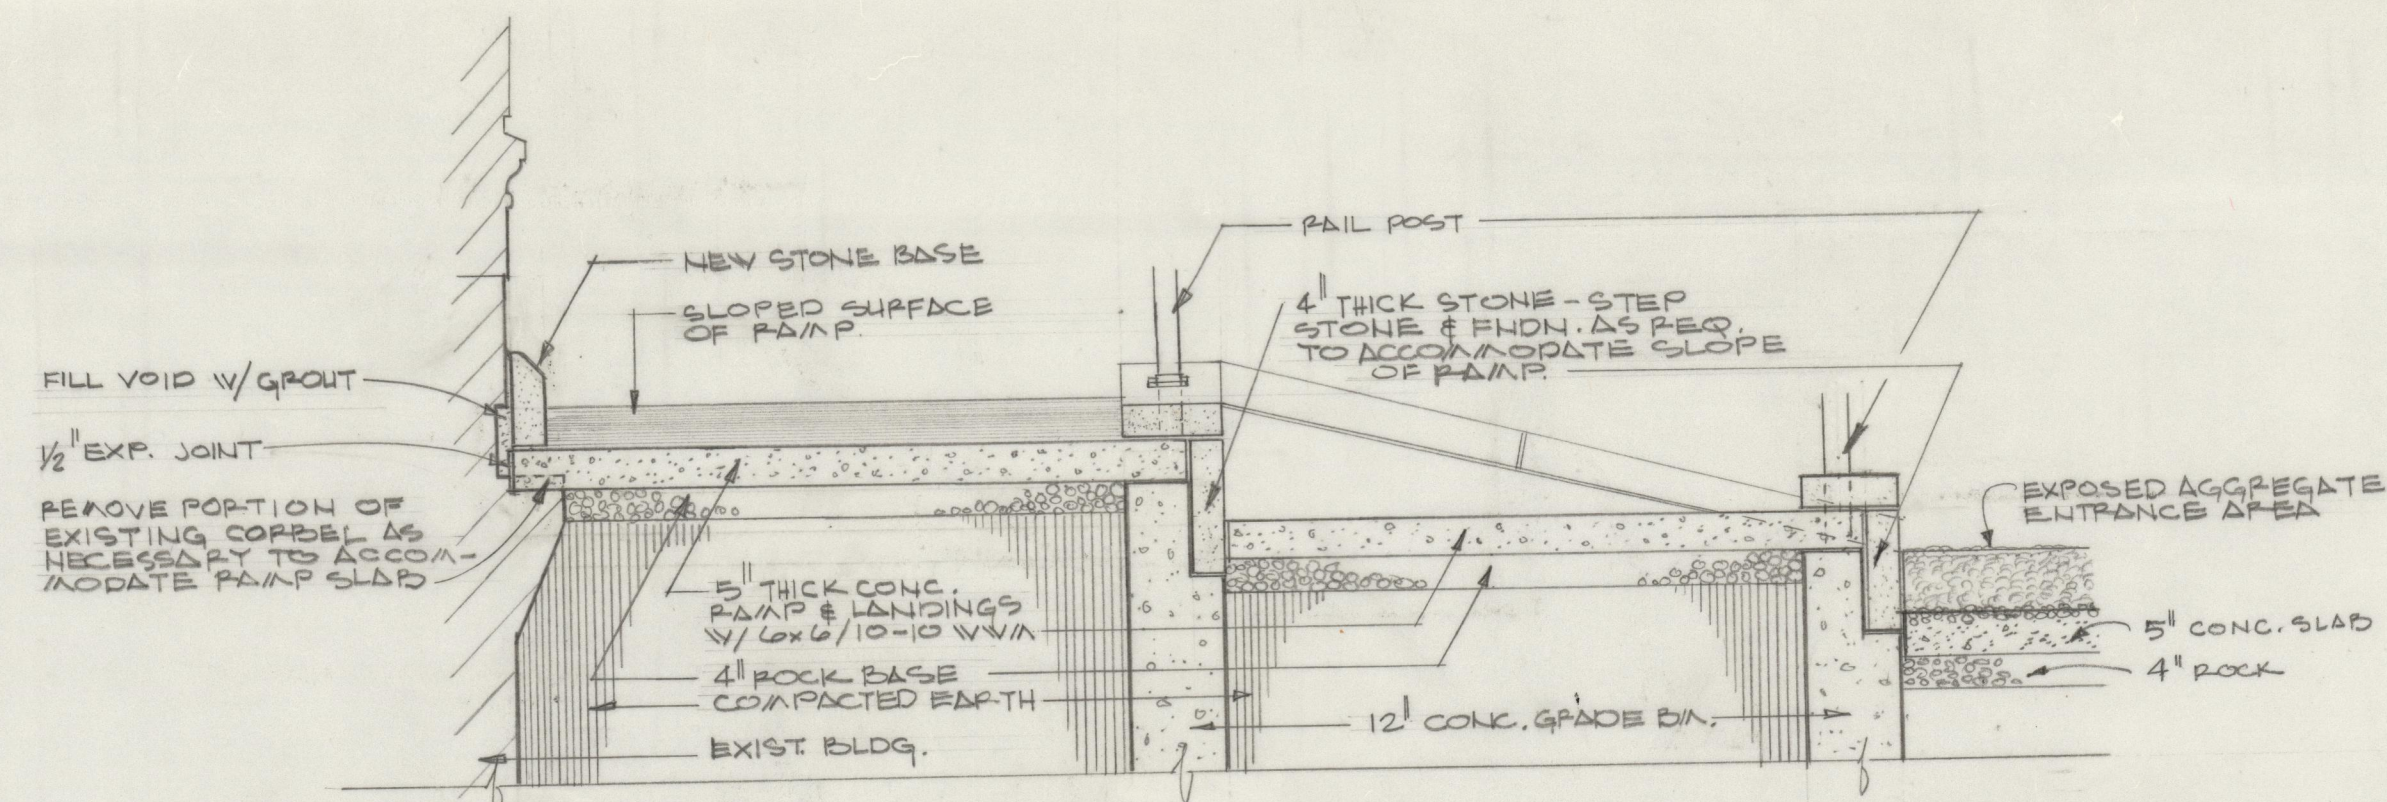

SECTION A-A
3/4" = 1'-0"

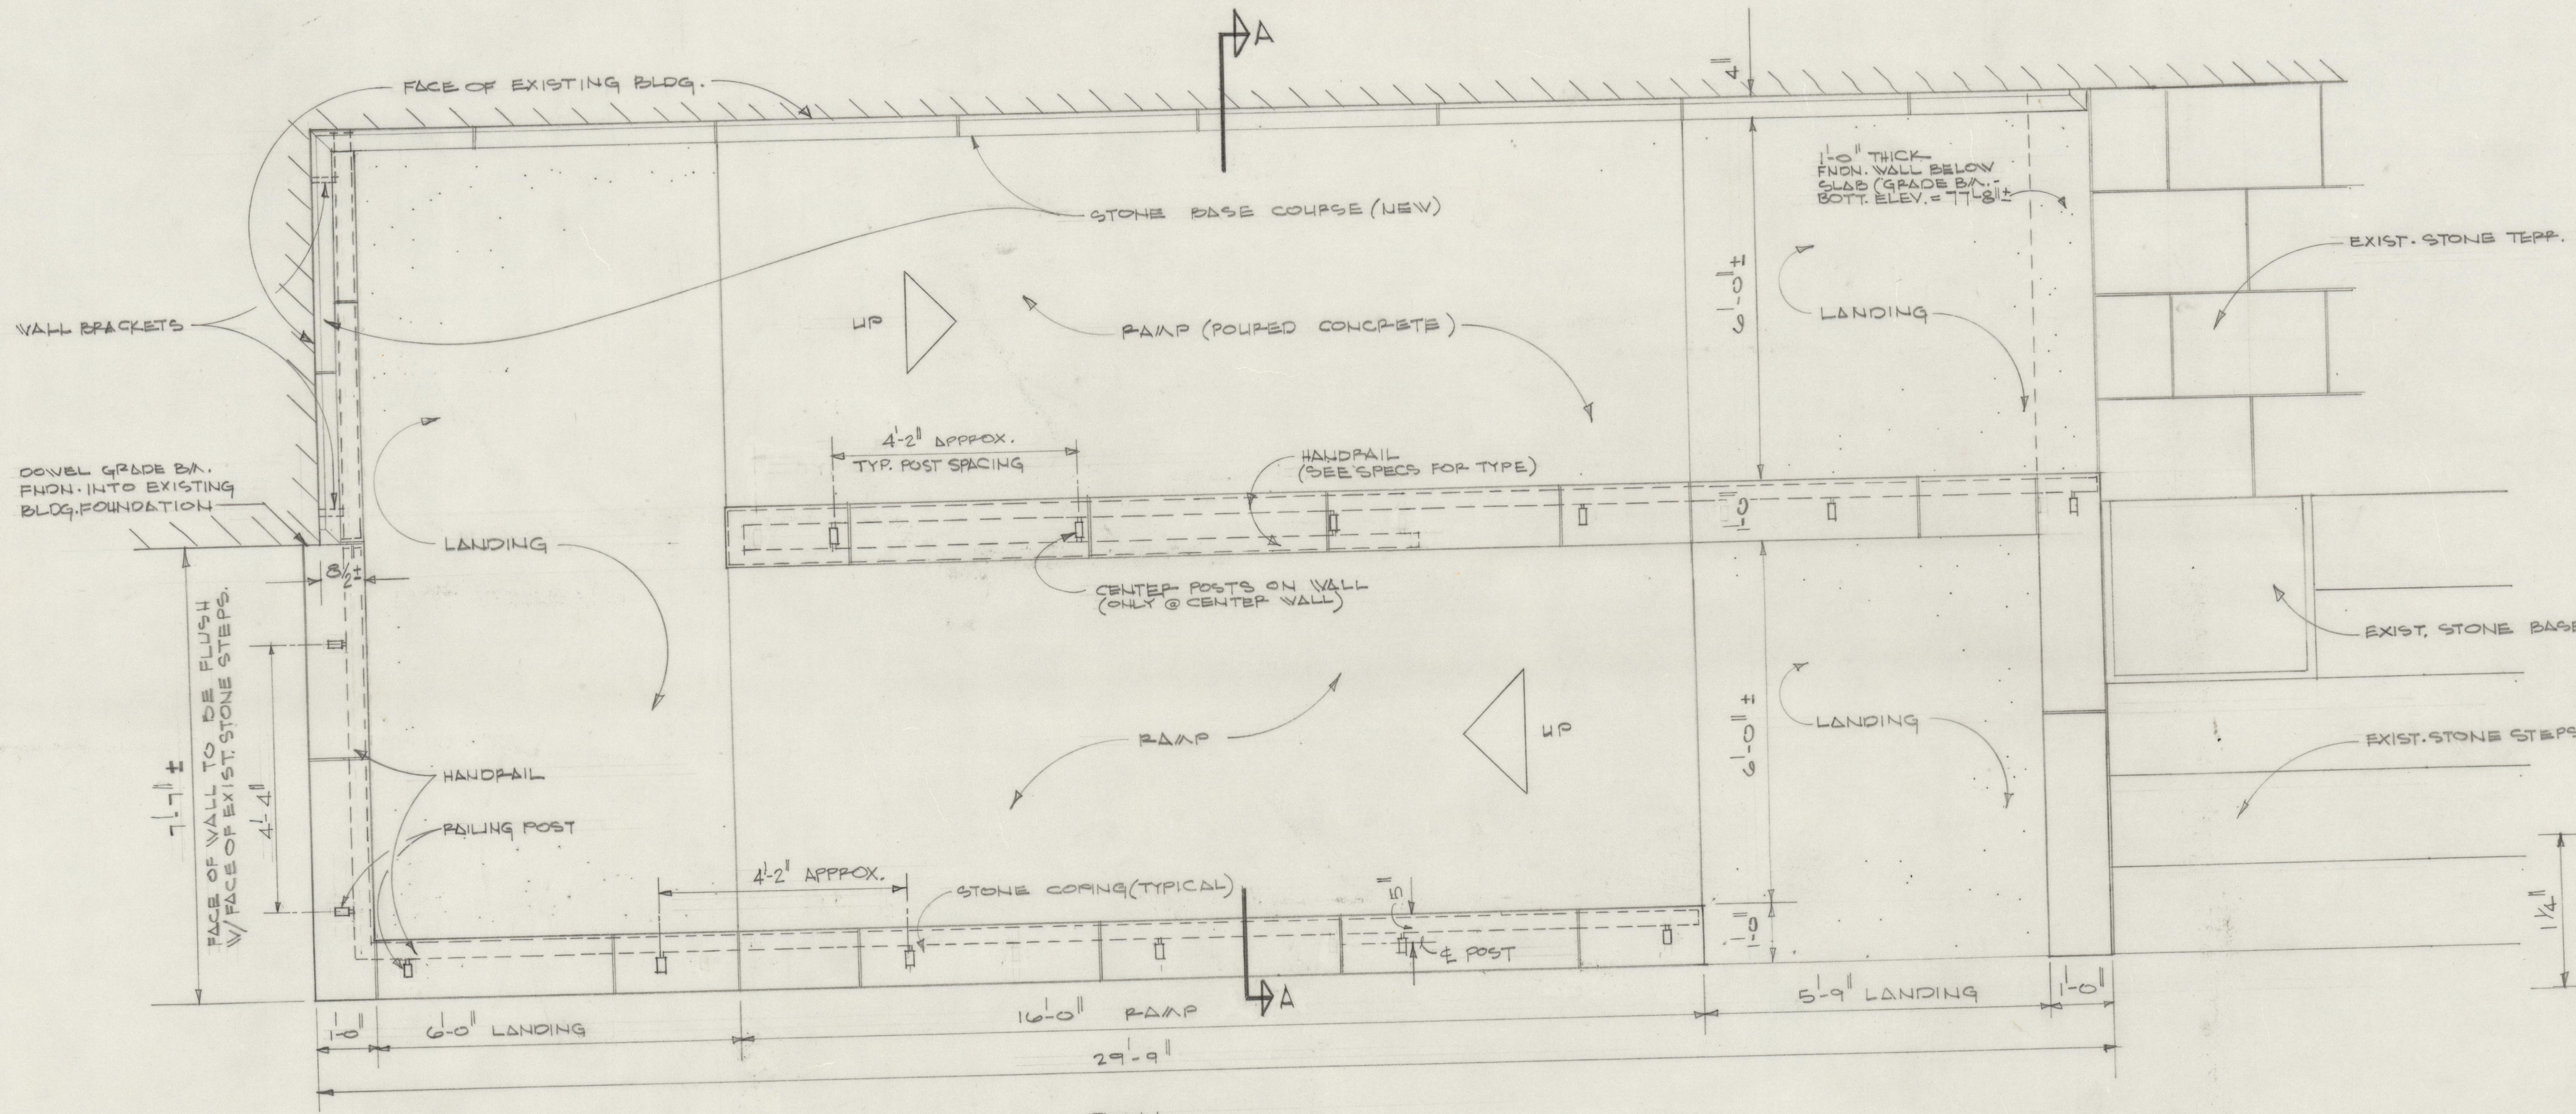


PLAN

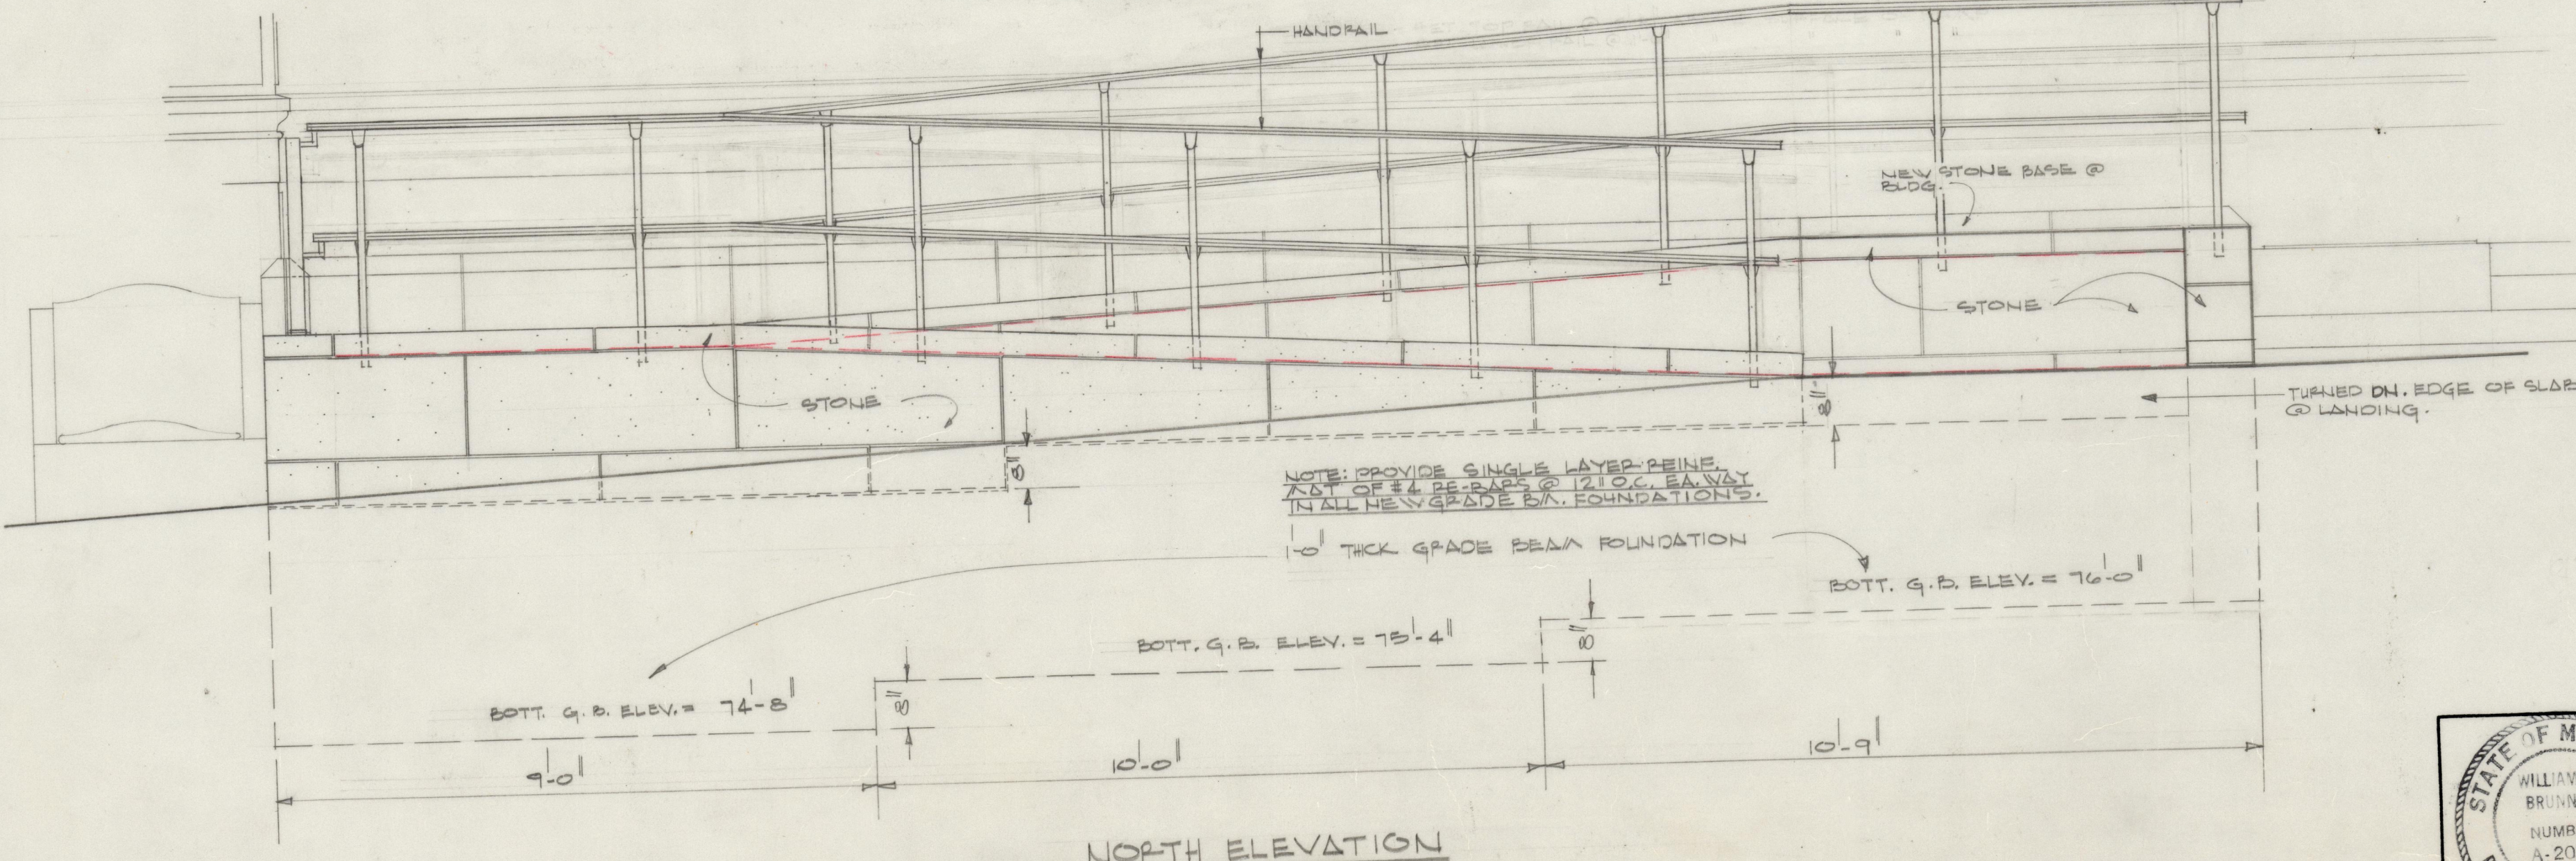


NORTH ELEVATION

RAMP DETAILS (RAMP INCLUDED IN)
SCALE: 1/2" = 1'-0"

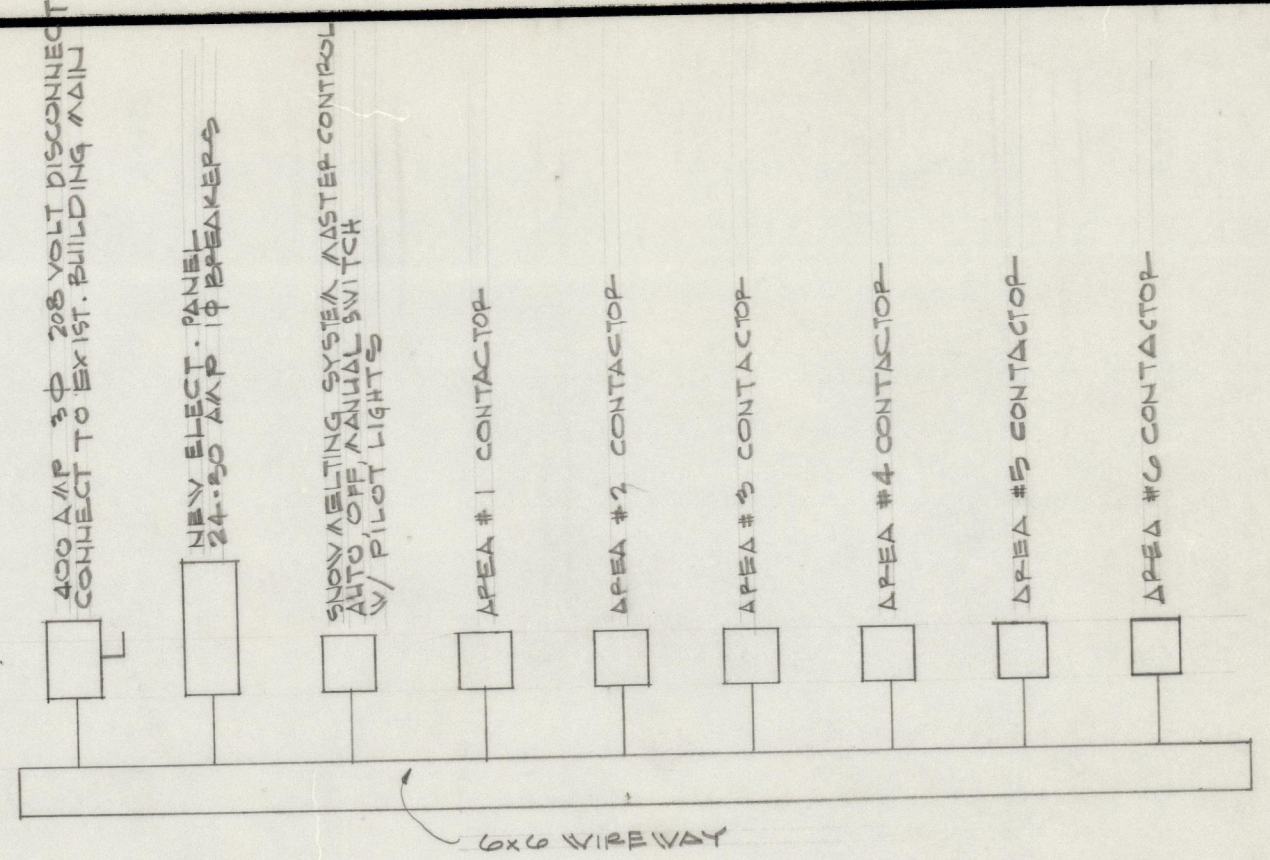


SNOW MELTING ELECTRICAL SERVICE (ALT. BID #2)
(ADJUT IN BASEMENT EQUIP. ROOM WHERE DIRECTED)

NOTE: CONNECT SNOW MELTING CABLE COLD LEADS TO CONTACTORS LOCATED IN BASEMENT OF CITY HALL BLDG.

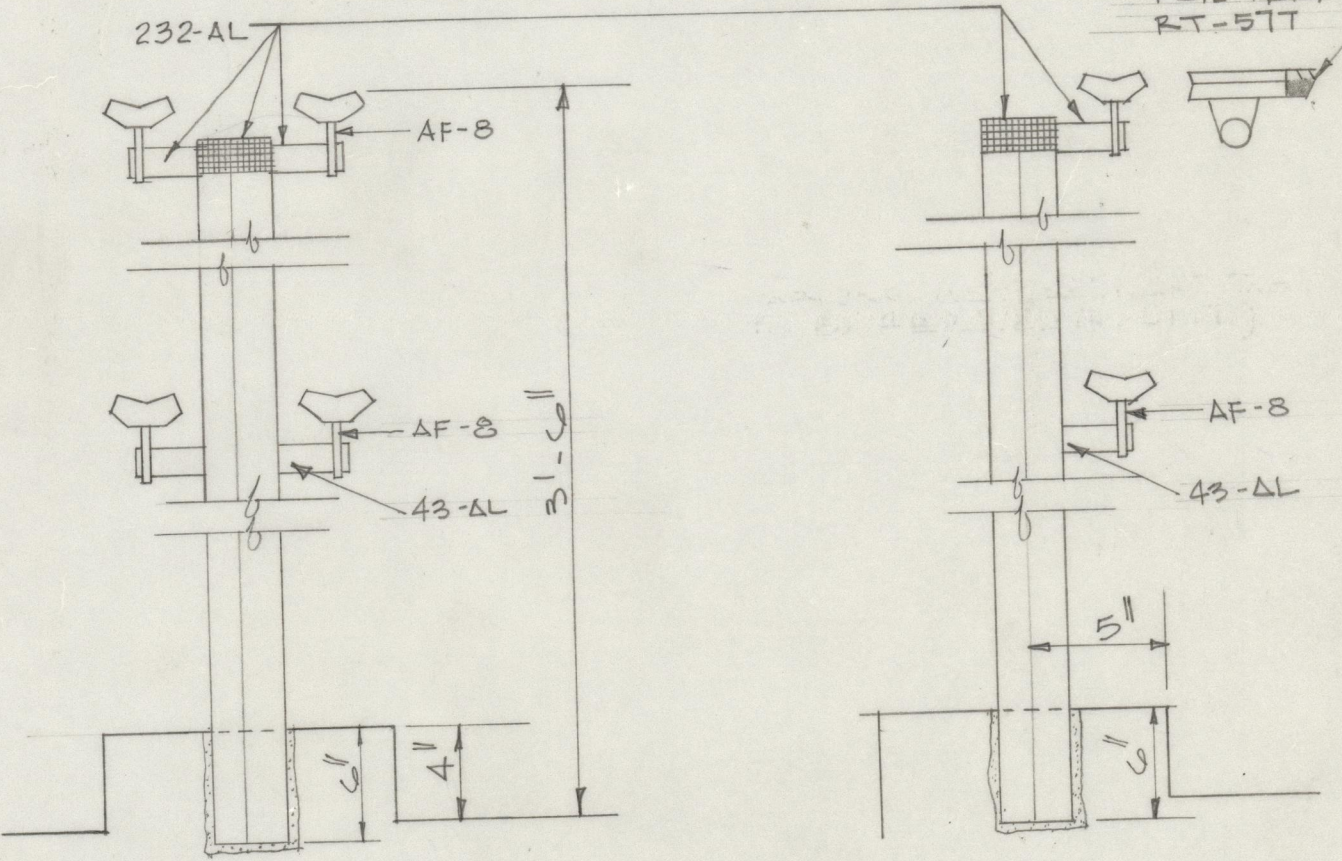


DOUBLE RAIL POST DET.
1/2" = 1'-0"

SINGLE RAIL POST DET.
1/2" = 1'-0"

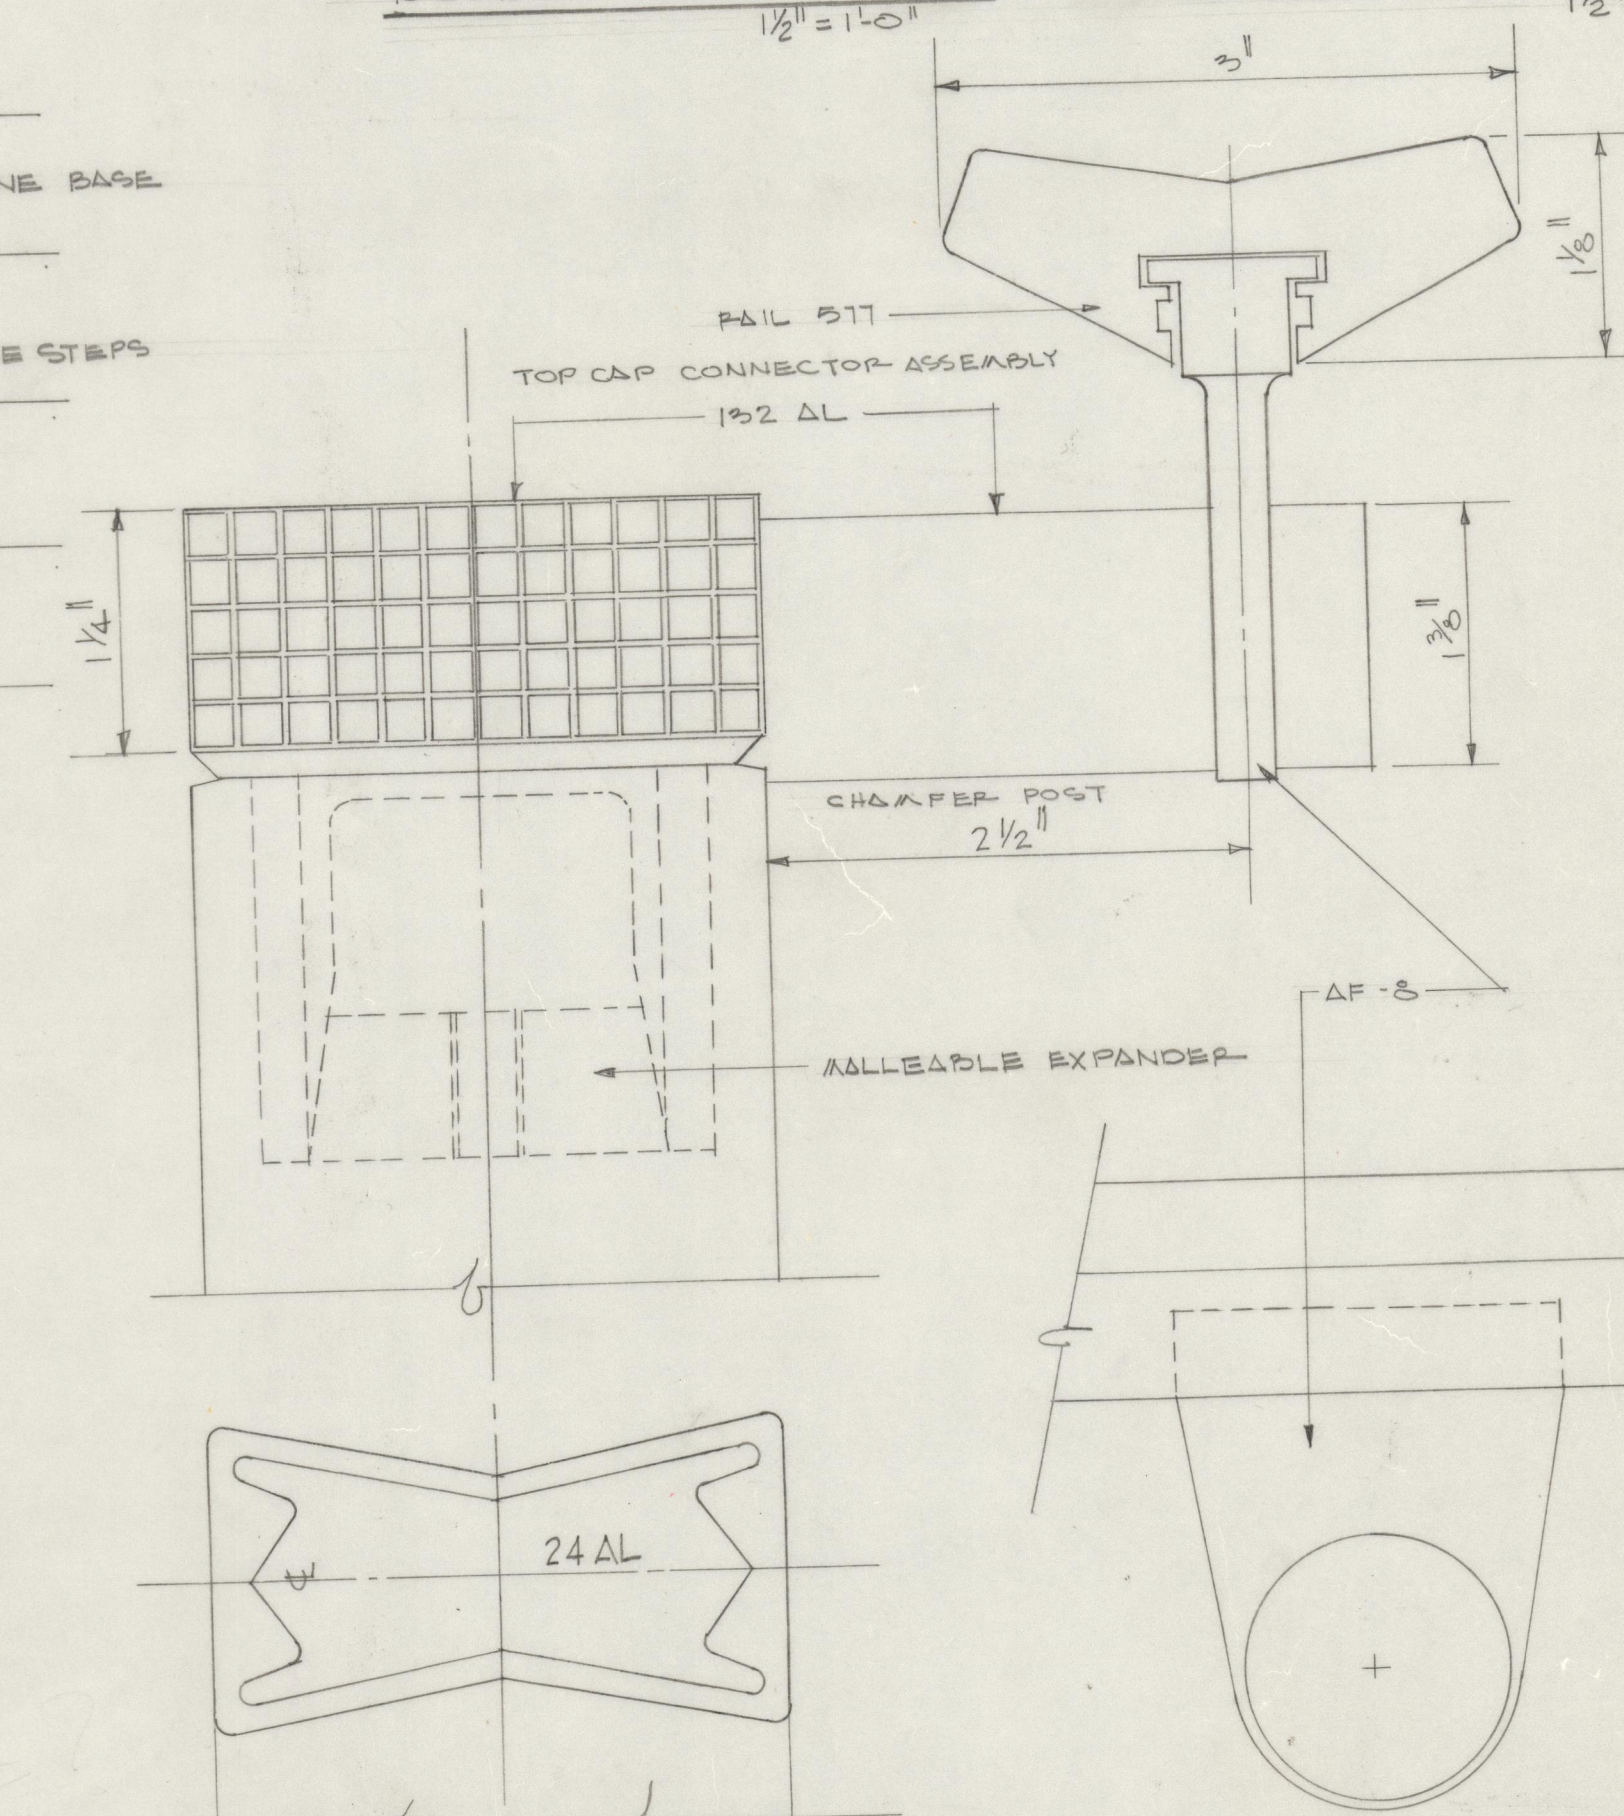

EXT. RAMP & STAIR RAILING DETAILS
FULL SCALE UNLESS NOTED OTHERWISE

SEE SHEET I FOR BIDDING INFORMATION		RENOVATION OF THE EXTERIOR OF THE CITY HALL FOR CITY OF ST. JOSEPH, MO.		DATE 14 SEPT. '73
DRAWN BY FUSTON	CH'D BY V.A.B.	REVISION		JOB No.
24 OCT. '73	11 FEB. '74	BRUNNER & BRUNNER ARCHITECTS & ENGINEERS		SHEET No. 2
1105 CORBY BUILDING		ST. JOSEPH, MO.		

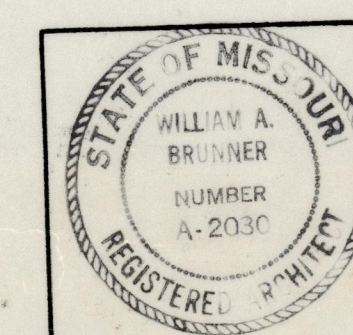

2007.33.4219TT