

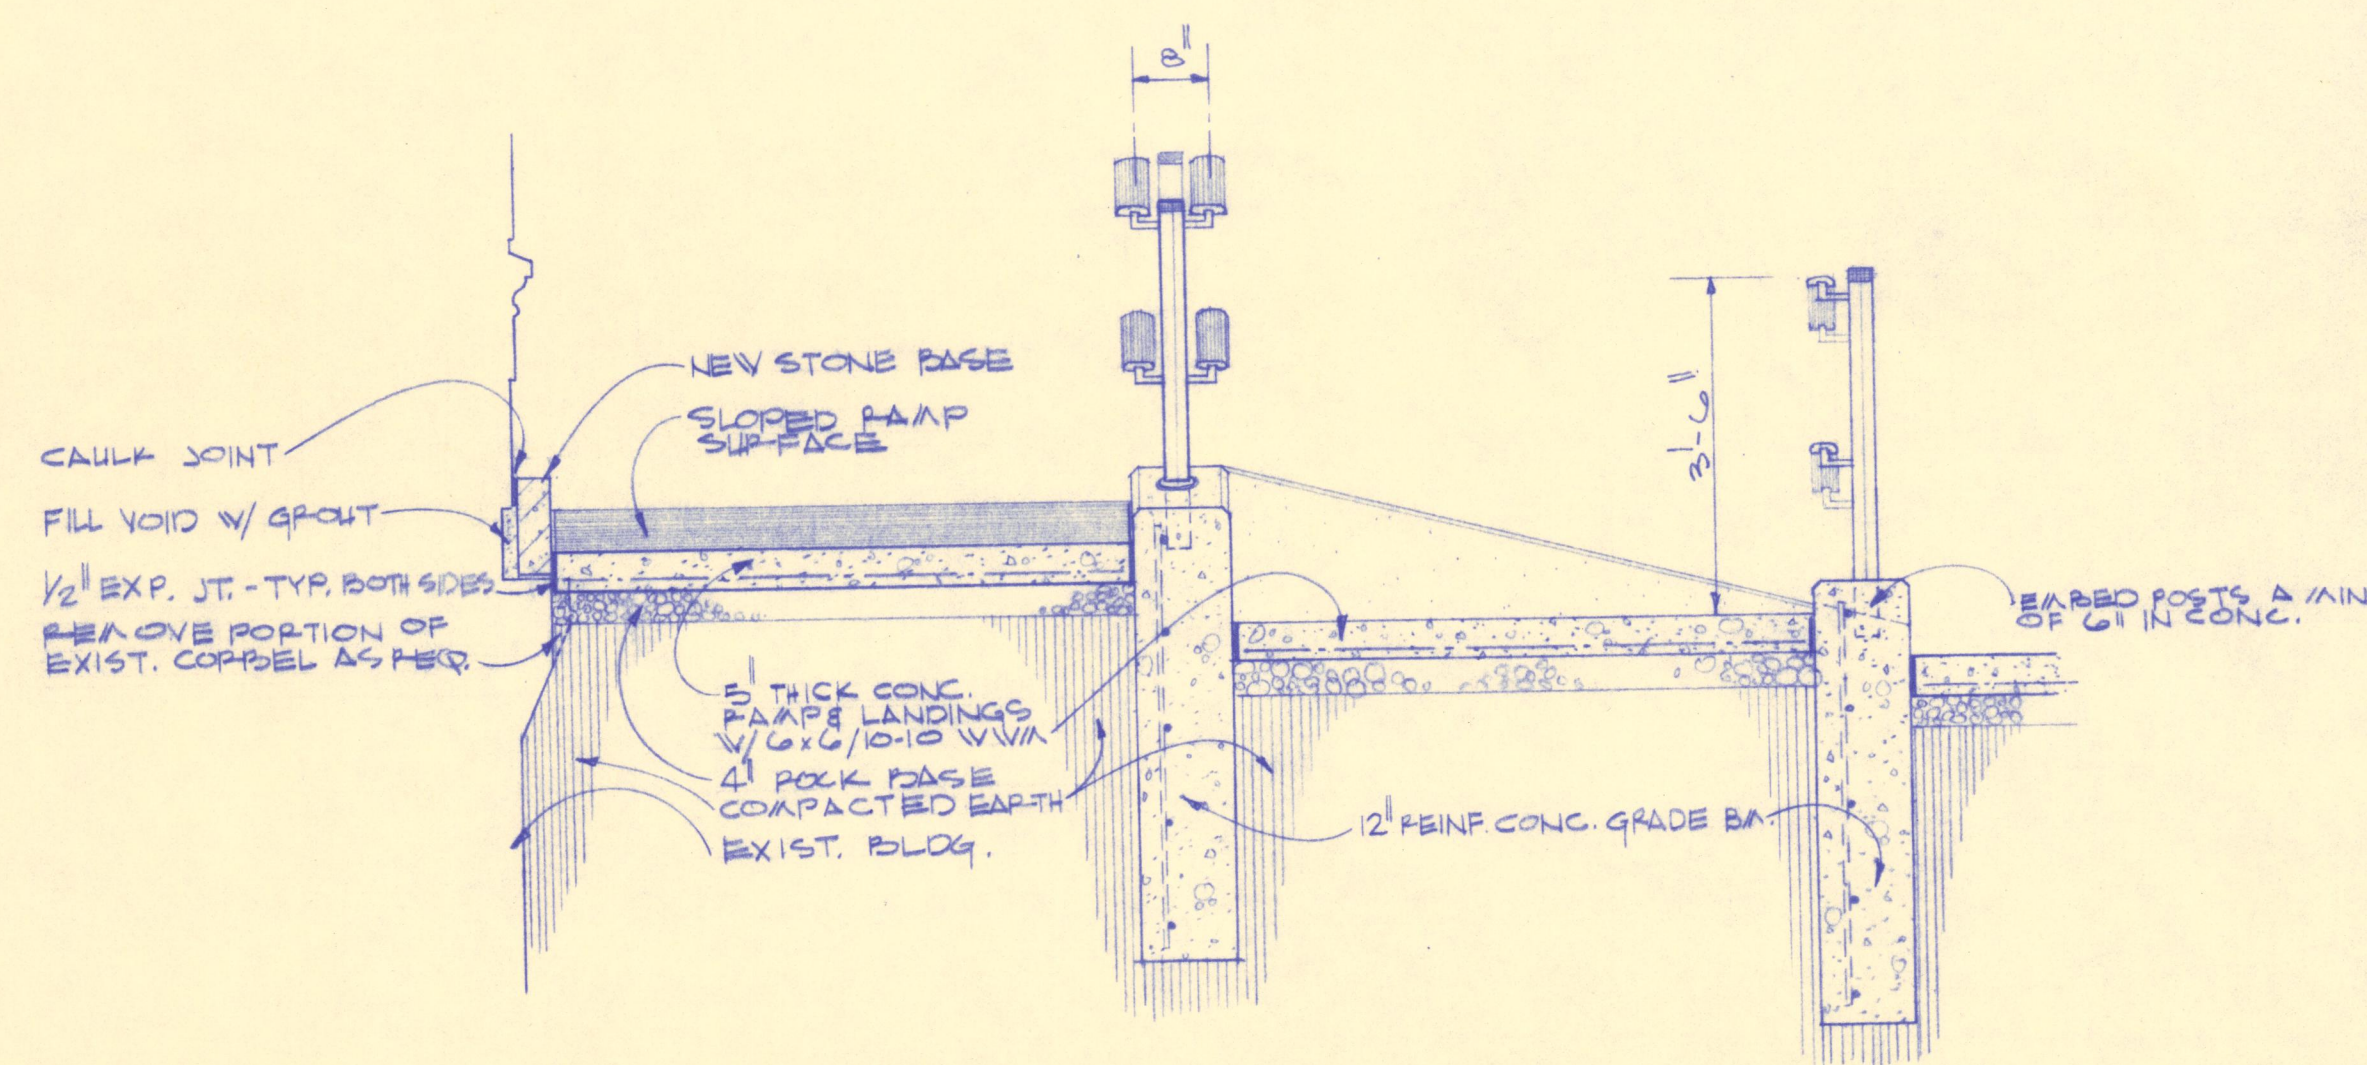


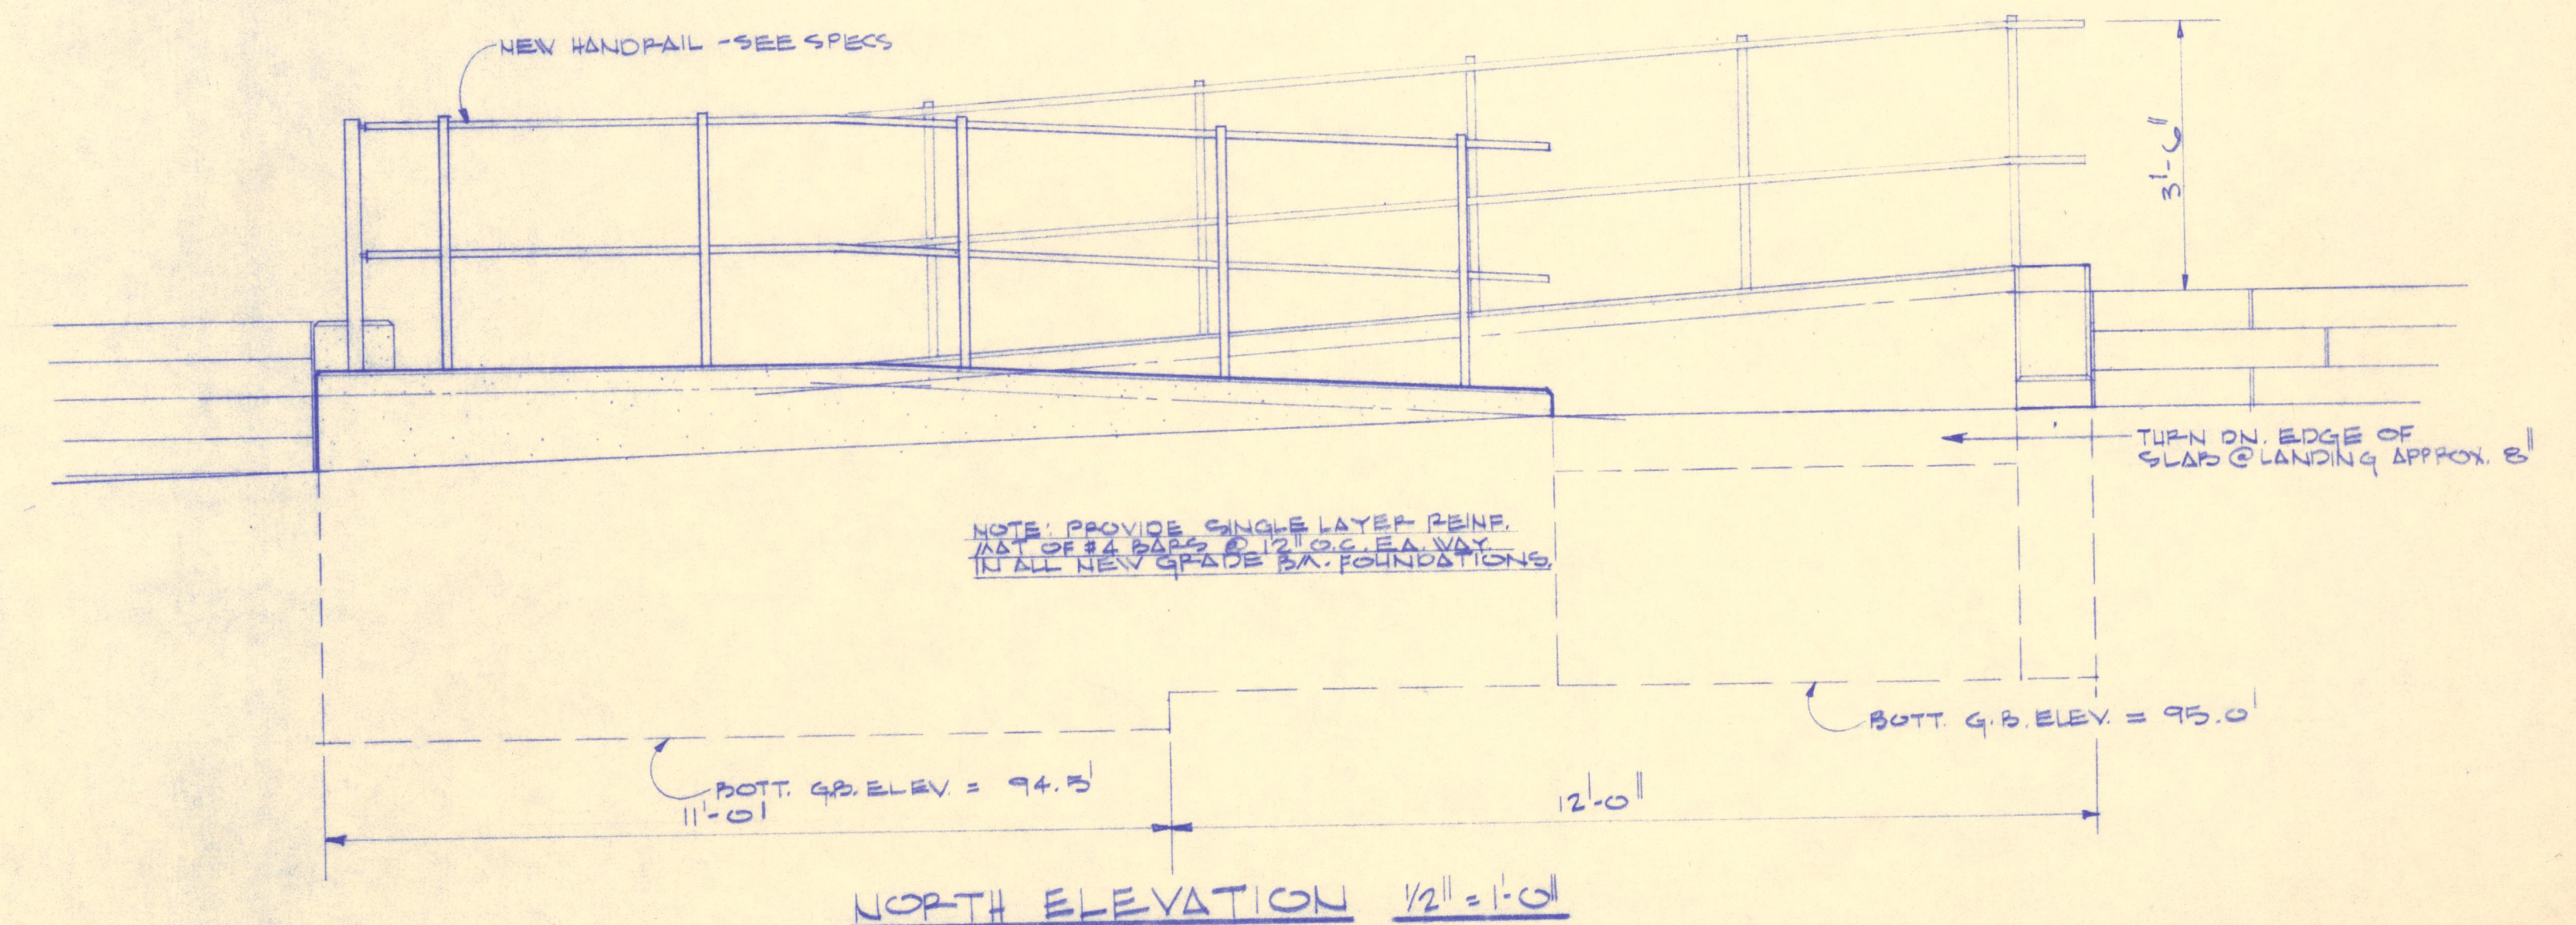


SECTION A-A 1/2" = 1'-0"

RAMP DETAILS

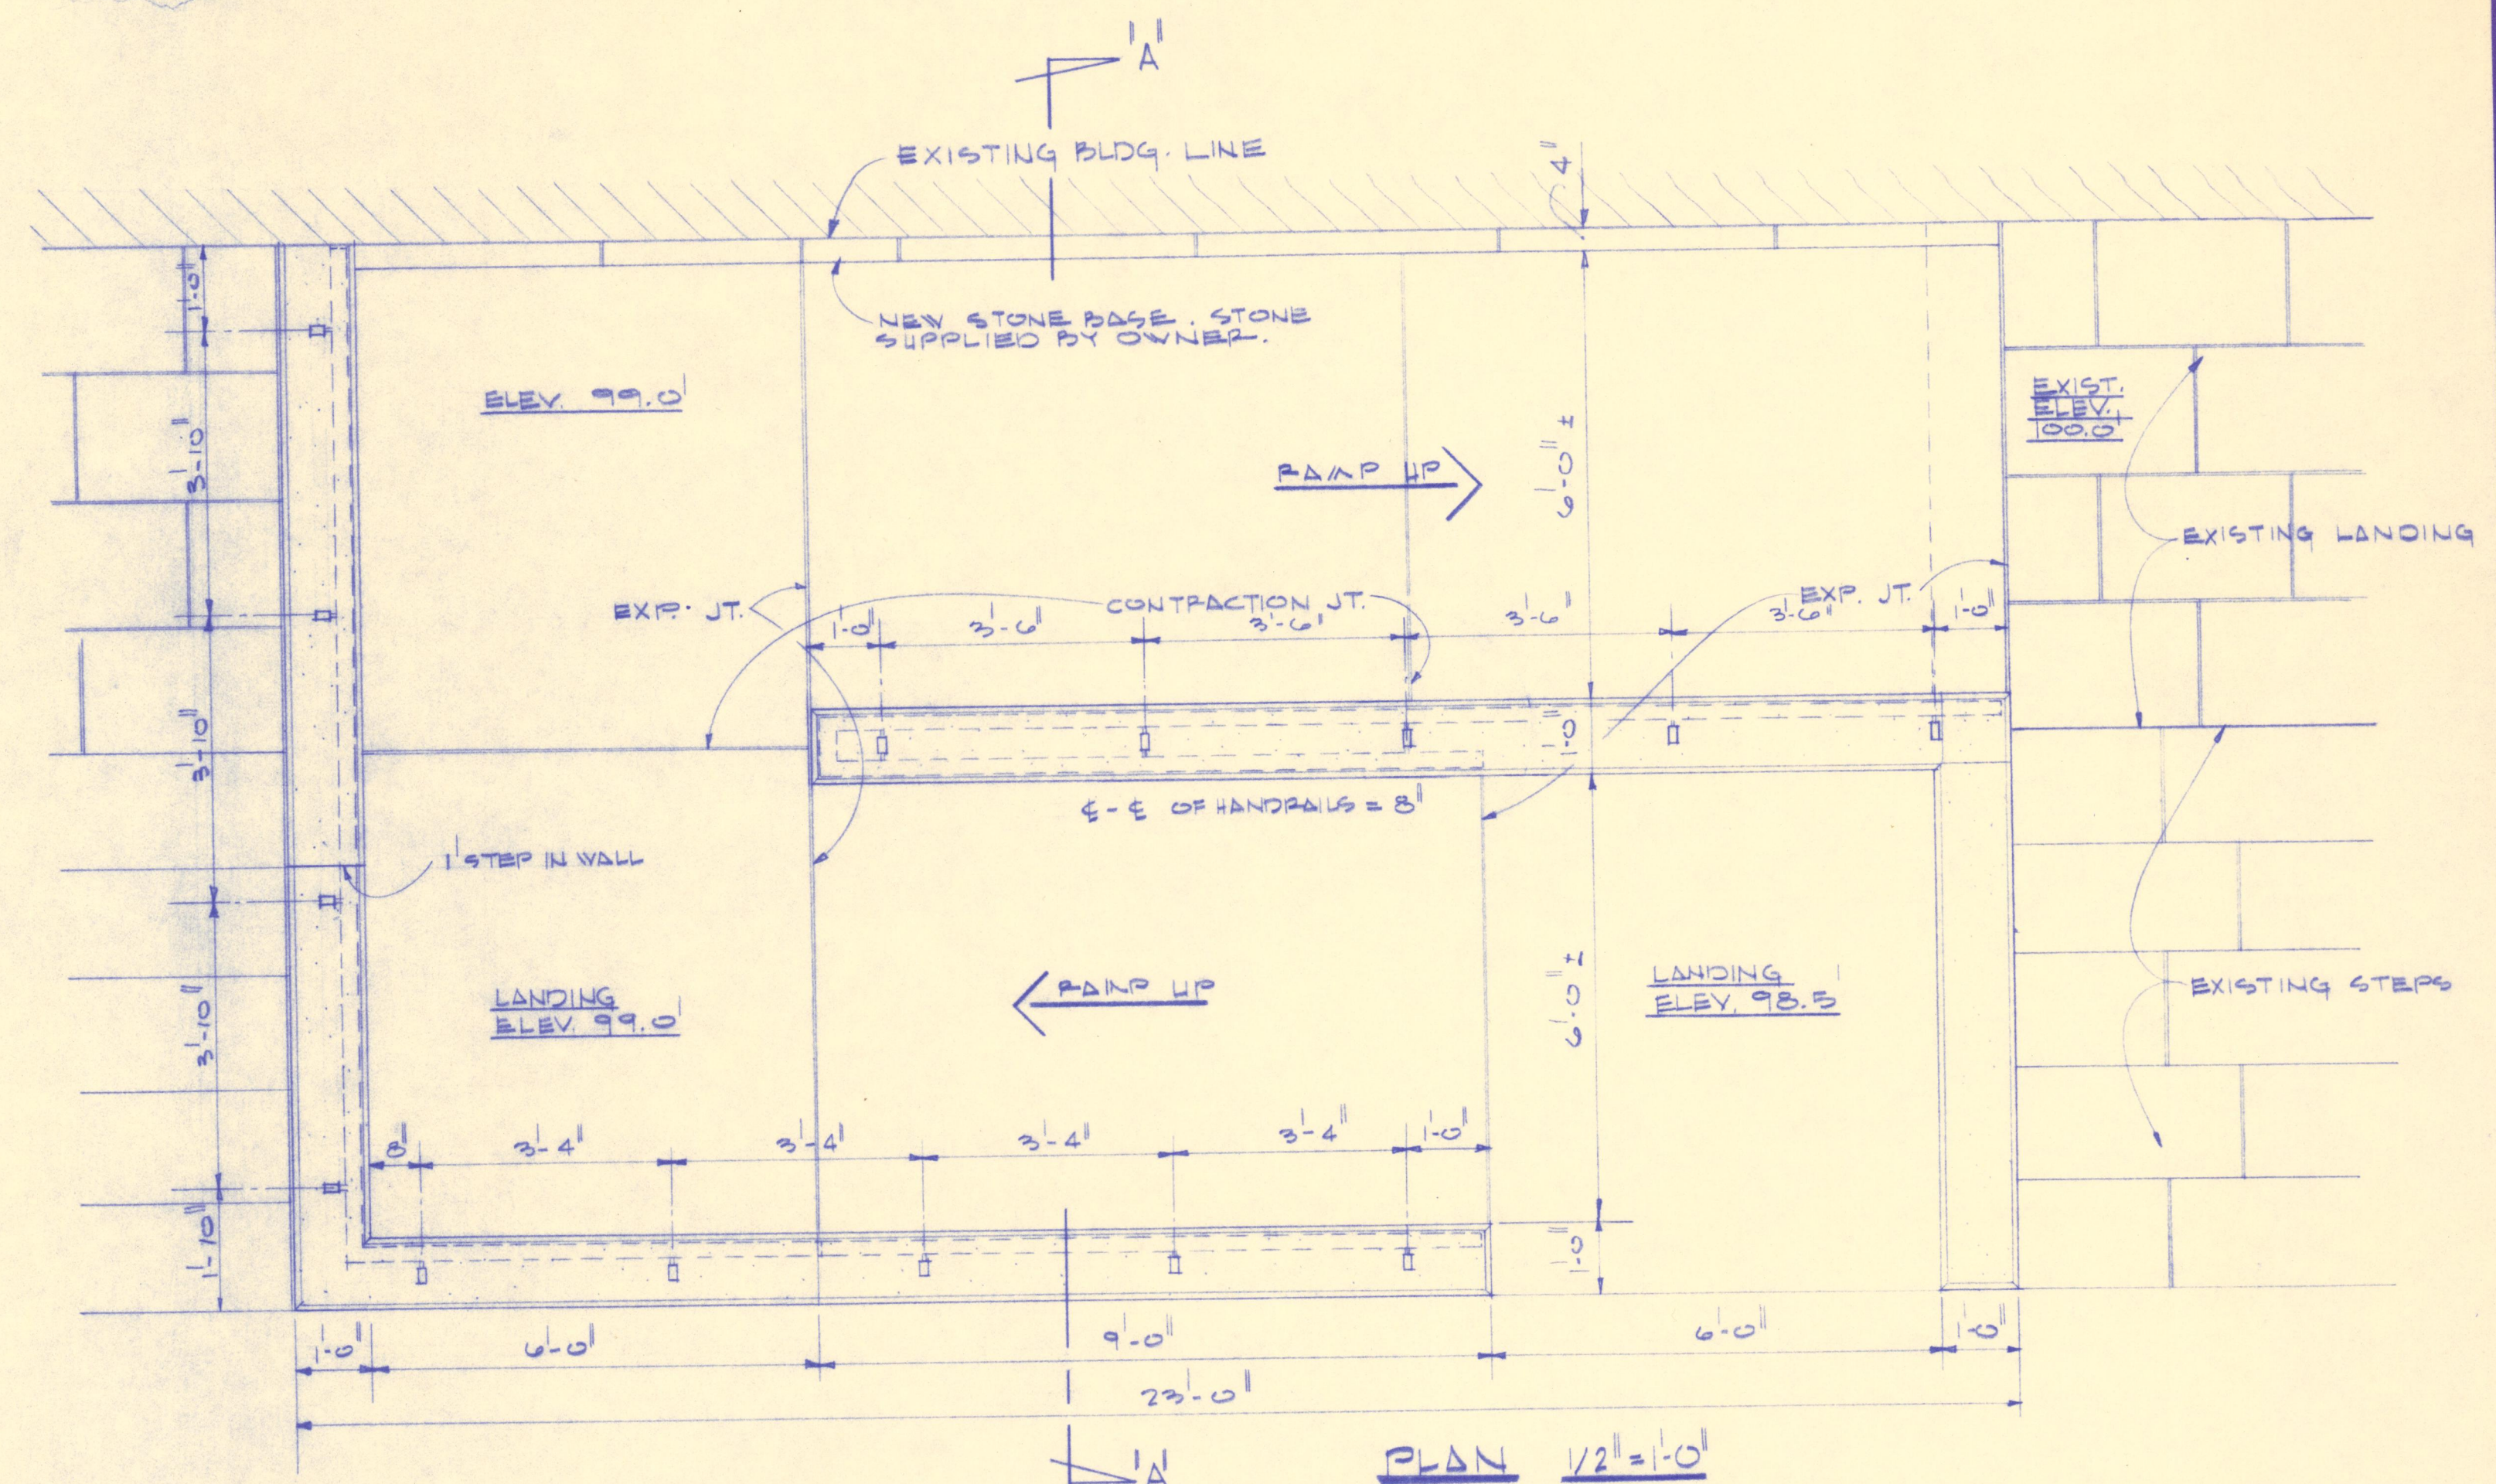

NORTH ELEVATION 1/2" = 1'-0"

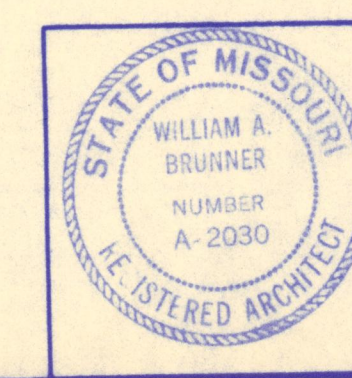

DRAWN BY R. FUSTON
CHK'D BY W.A.B.
REVISION
BRUNNER & BRUNNER
1105 CORBY BUILDING

ALTERATIONS TO THE NORTH TERR.
AND SIDEWALK AREAS OF
THE CITY HALL
FOR THE
CITY OF ST. JOSEPH, MO.
ARCHITECTS & ENGINEERS
ST. JOSEPH, MO.

DATE 25 JUNE '74
JOB No.
SHEET No. 2 OF 2

2007-33-421944