





(BASE BID NO. 1)
EAST ELEVATION

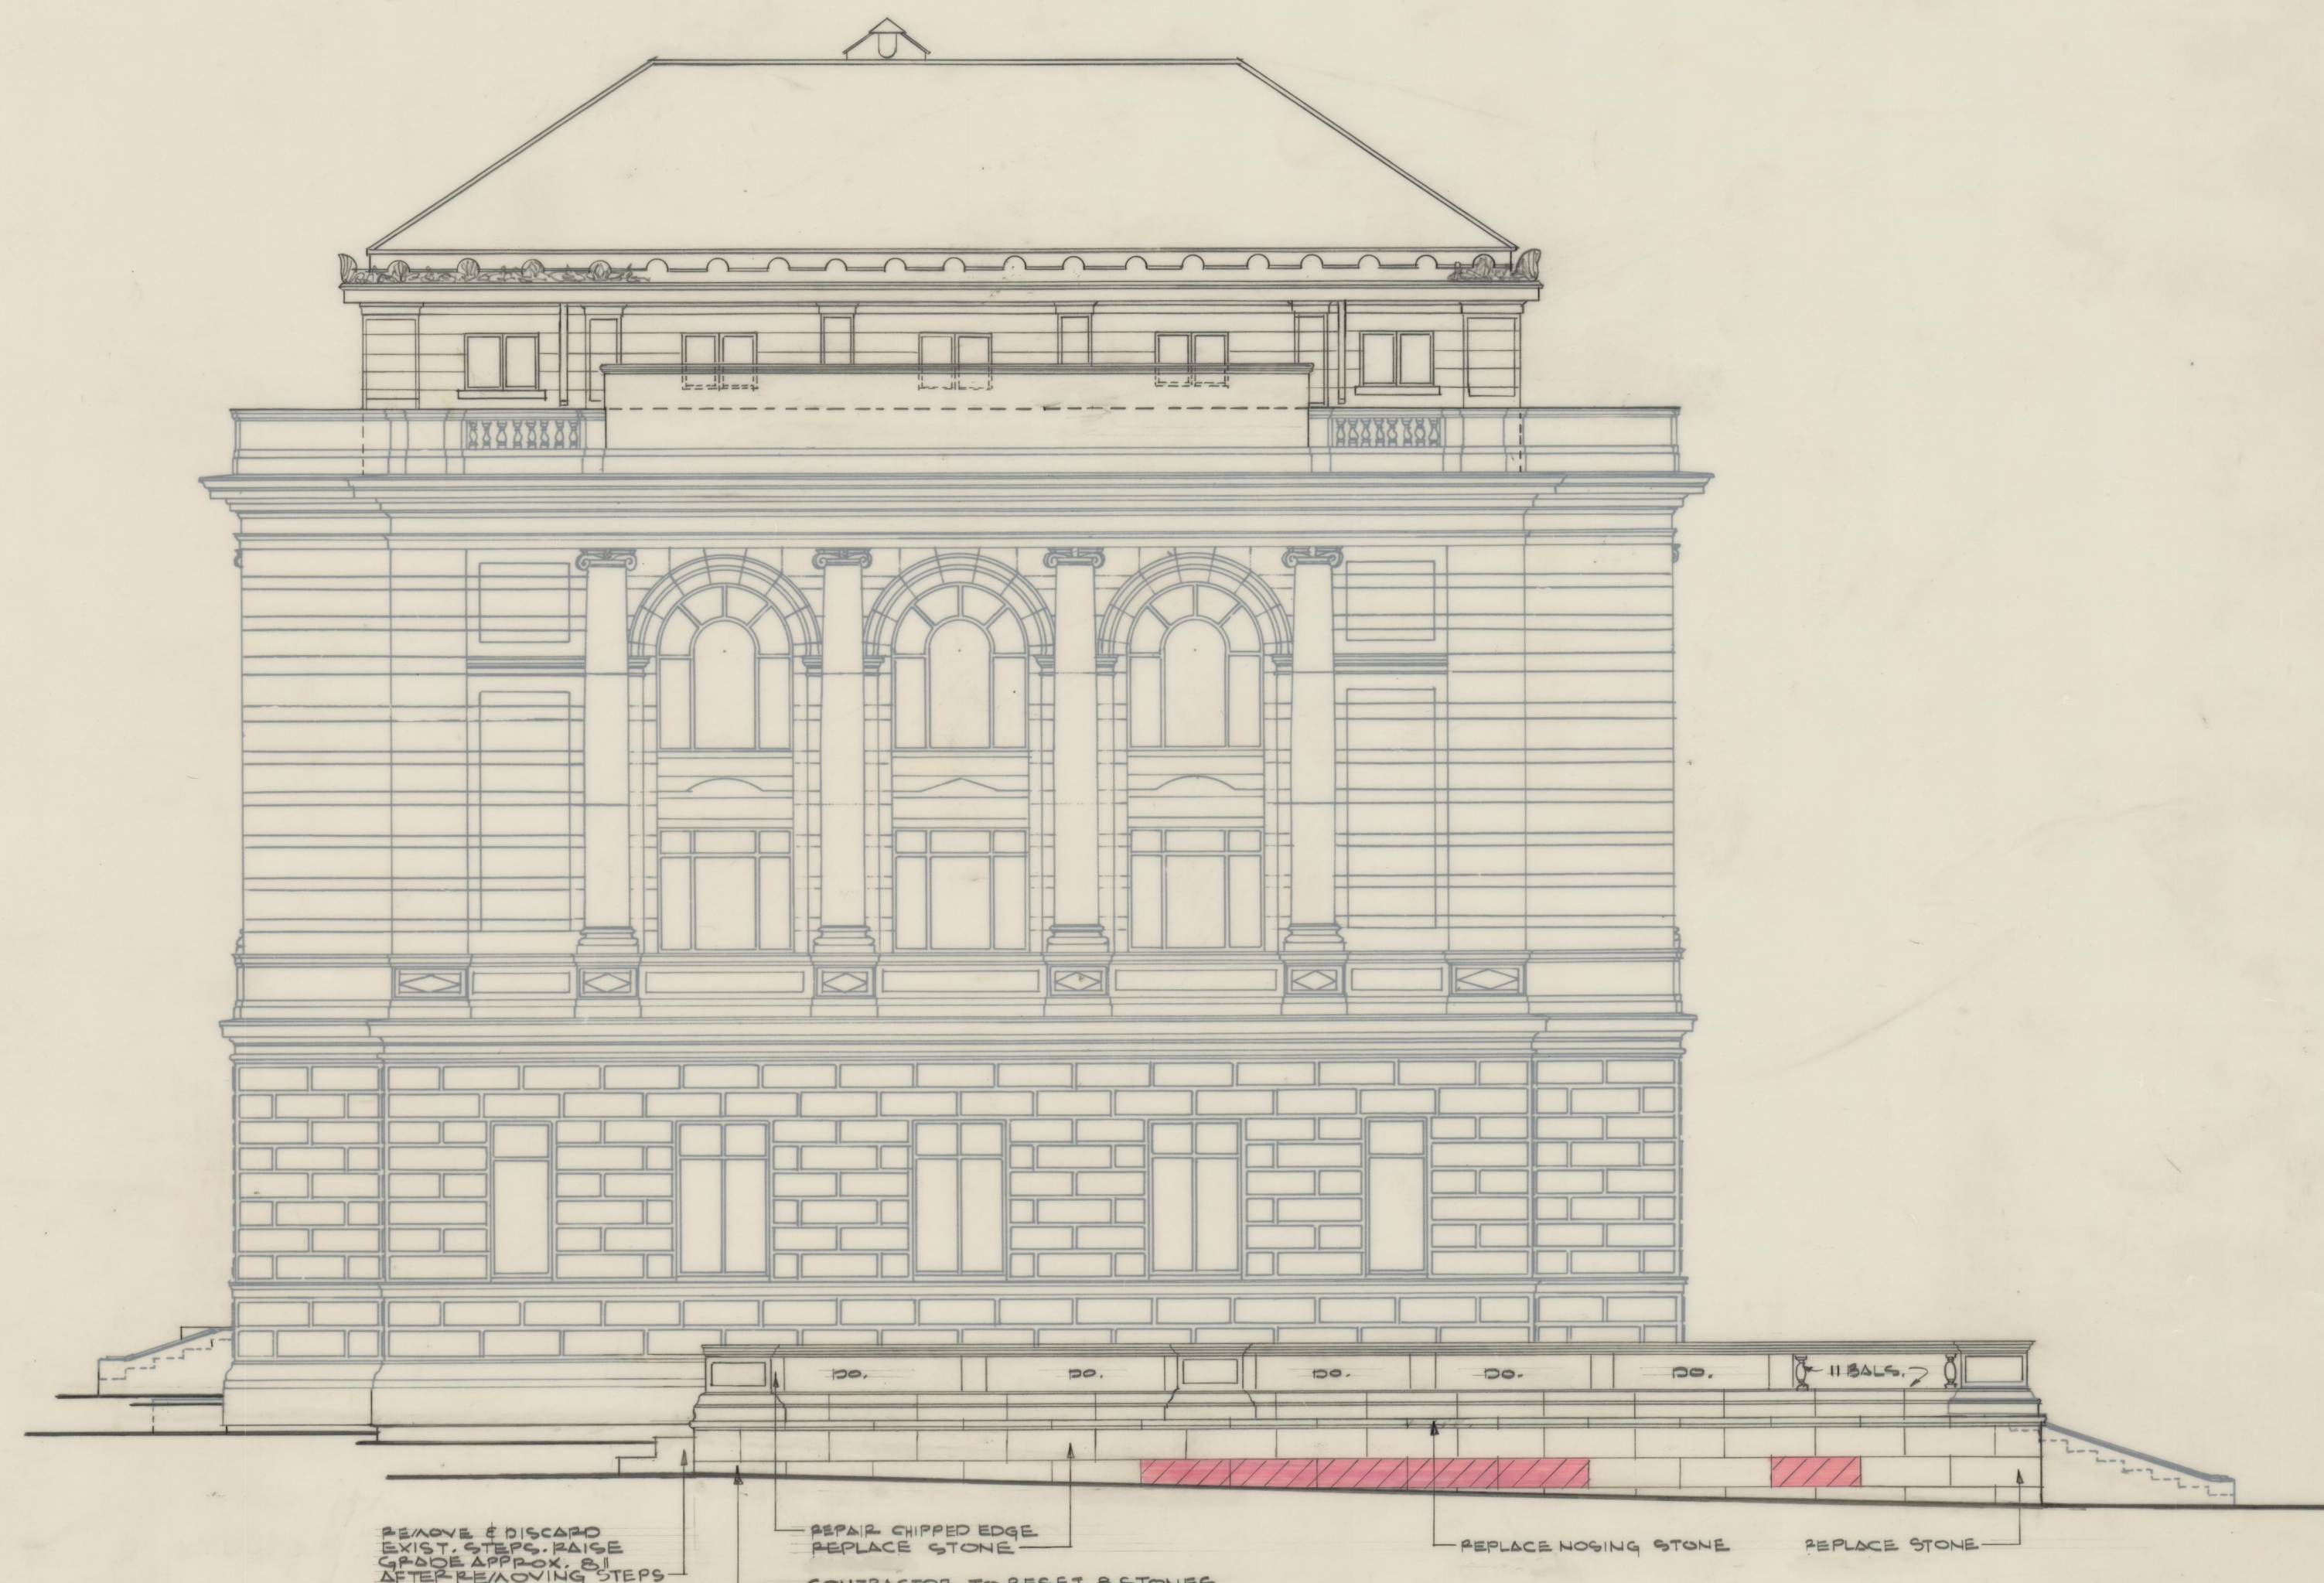

(BASE BID NO. 1)
WEST ELEVATION

NOTE: SEE SOUTH ELEV. & PLAN FOR BLDG. DIMENSIONS.

SCALE: 1/8" = 1'-0"

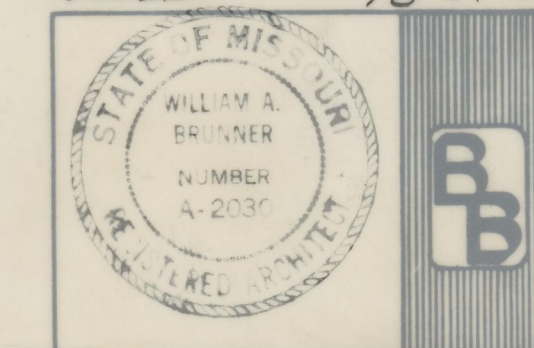

SEE SHEET 1 FOR BIDDING INFORMATION

DRAWN BY FUSTON
CH'KD BY W.A.B.
REVISION
24 OCT '73
11 FEB '74
BRUNNER & BRUNNER
1105 CORBY BUILDING

RENOVATION OF THE EXTERIOR
OF
THE
CITY
HALL
FOR
THE
CITY OF ST. JOSEPH, MO.

ARCHITECTS & ENGINEERS
ST. JOSEPH, MO.

DATE 14 SEPT. '73

JOB No.

SHEET No. 5

2007.33.4219.QQ