
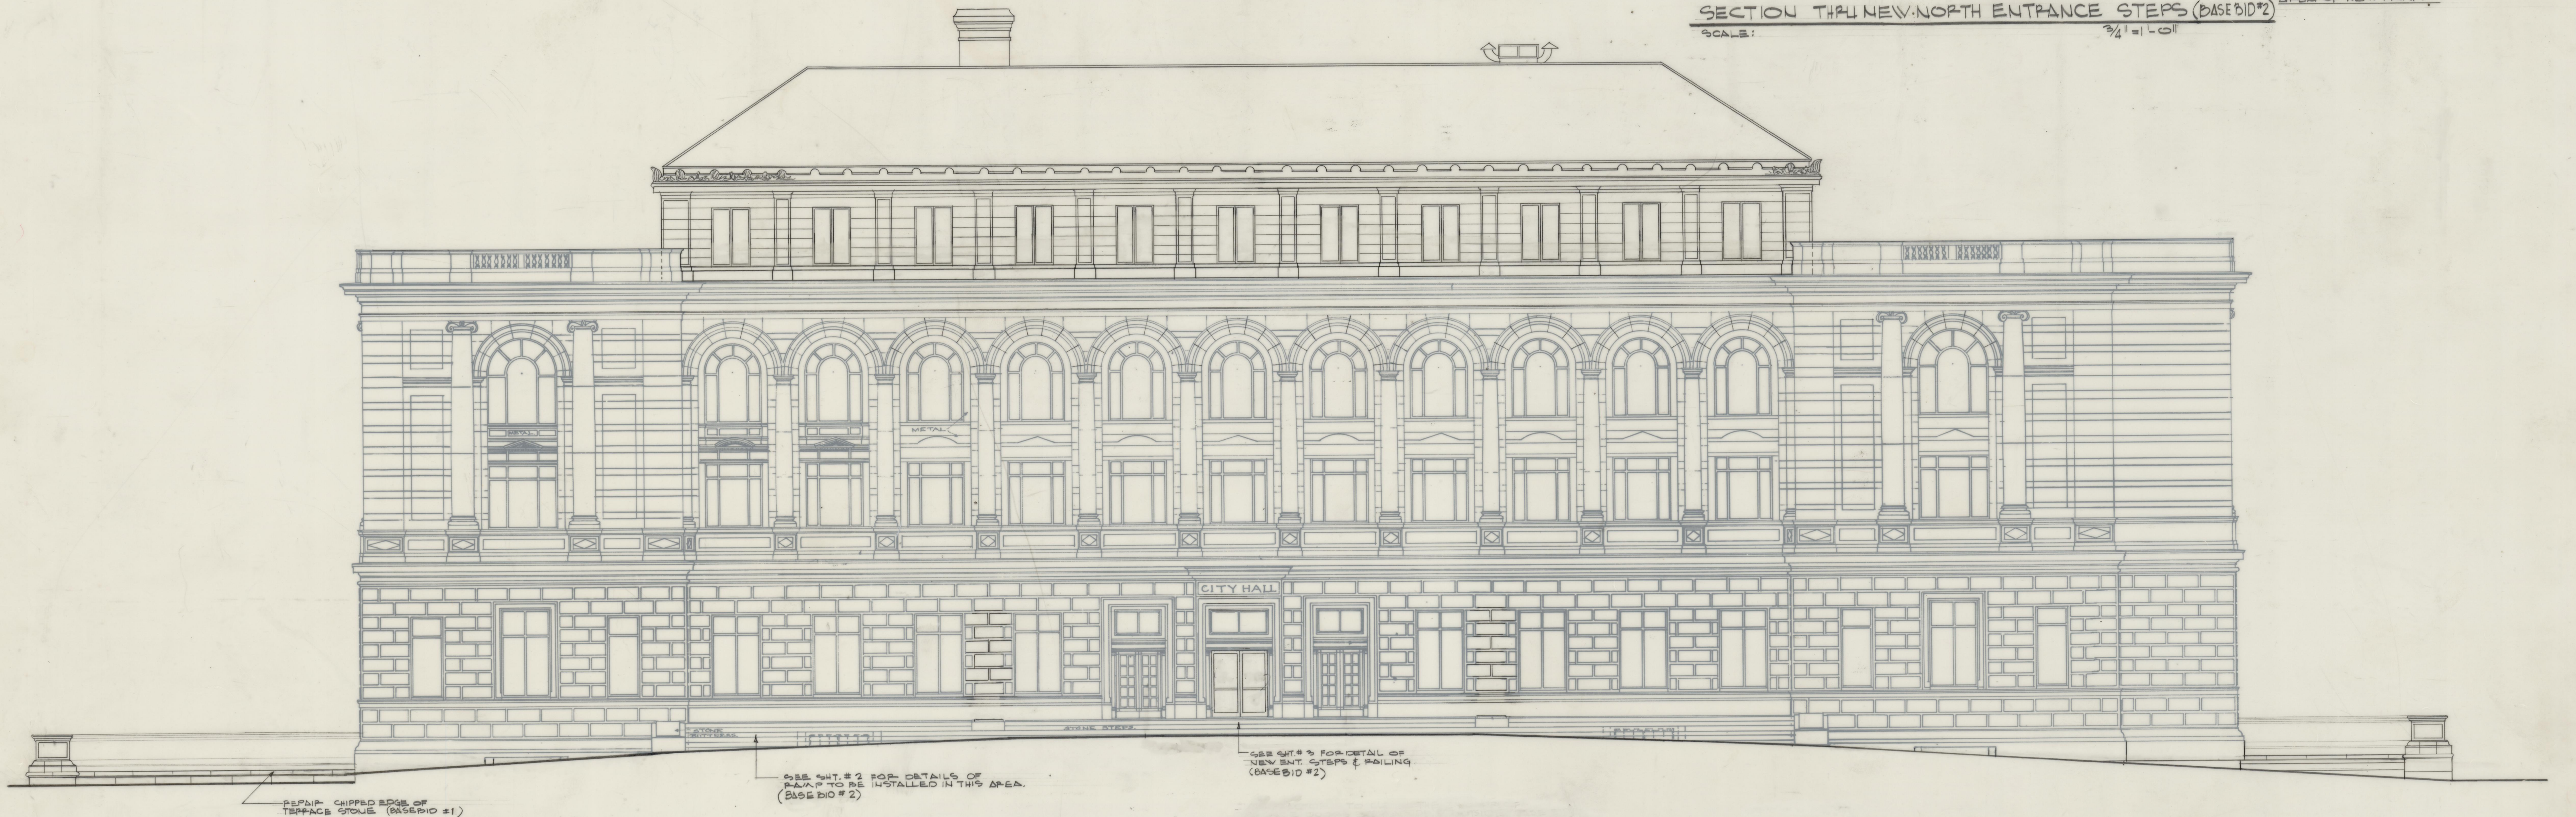


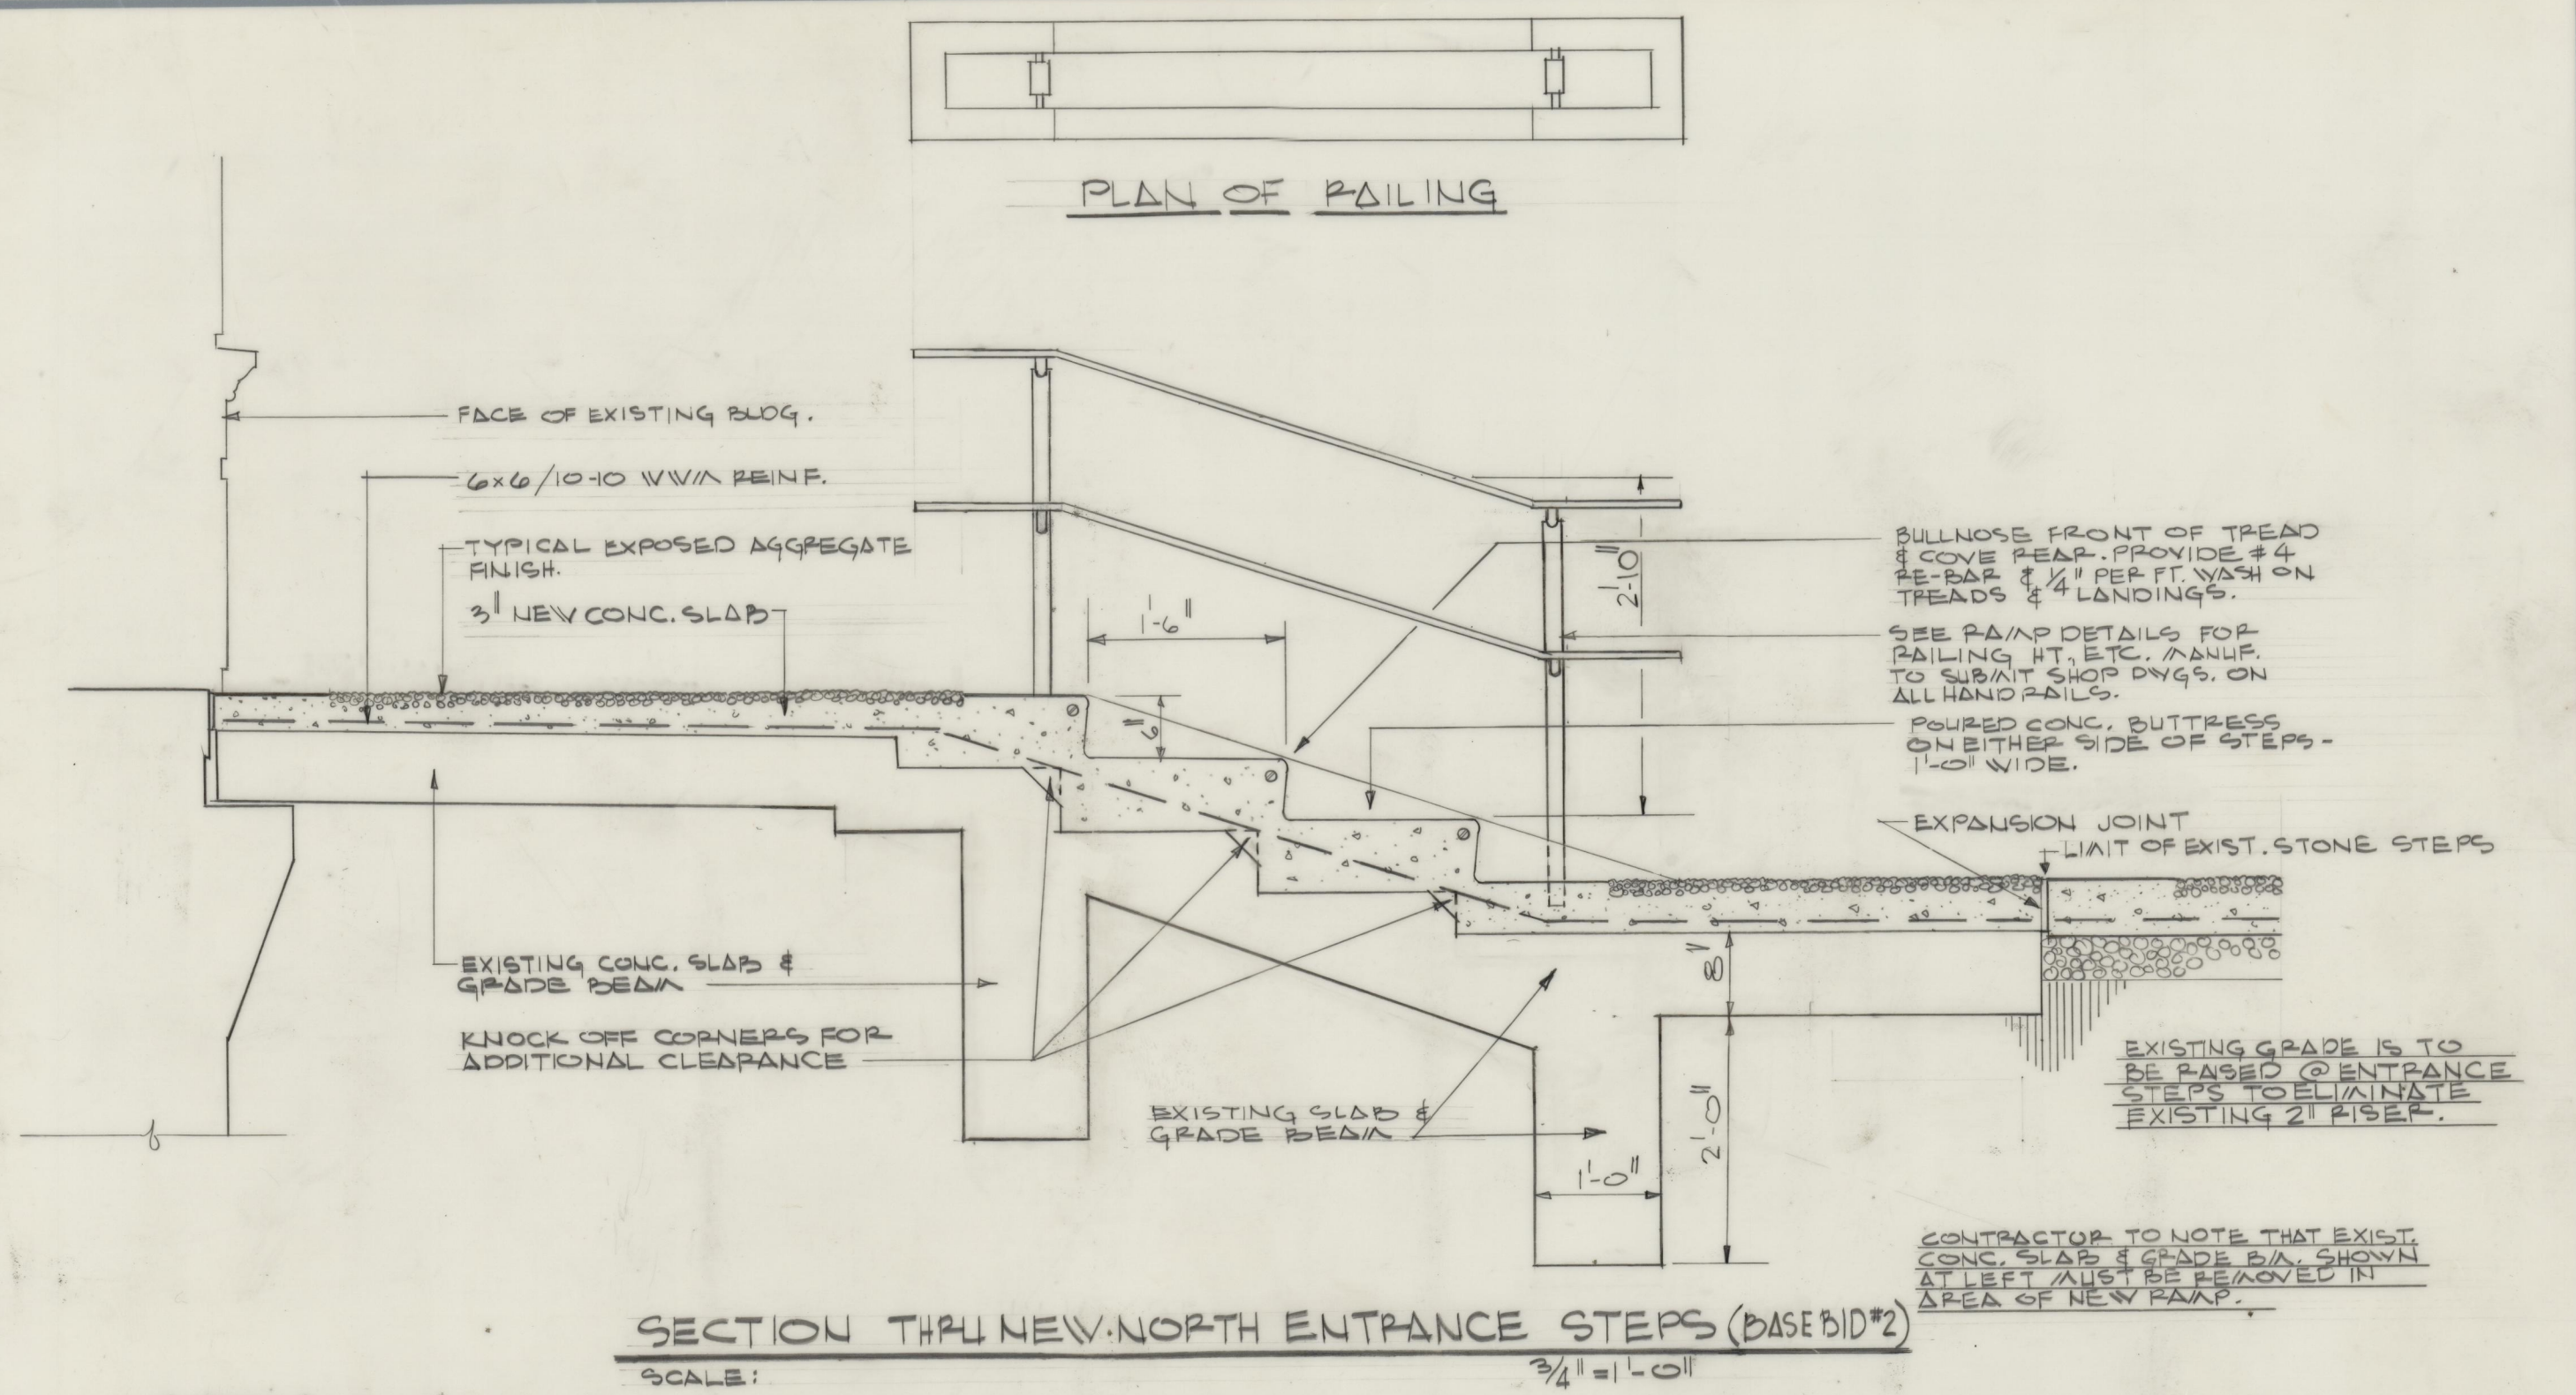

NORTH ELEVATION

SCALE: 1/8" = 1'-0"

SEE SHEET 1 FOR BIDD'NG INFORMATION

STATE OF MISSOURI
WILLIAM A. BRUNNER
NUMBER A-2030
REGISTERED ARCHITECT

CH'D BY W.A.B.
REVISION
24 OCT. '73
11 FEB. '74
BRUNNER & BRUNNER
1105 CORBY BUILDING

RENOVATION OF THE EXTERIOR
OF
THE
CITY
HALL
FOR
CITY OF ST. JOSEPH, MO.
ARCHITECTS & ENGINEERS
ST. JOSEPH, MO.

DATE 14 SEPT. '73
JOB No.
SHEET No. 3

2007.33.4219.00

A-50