



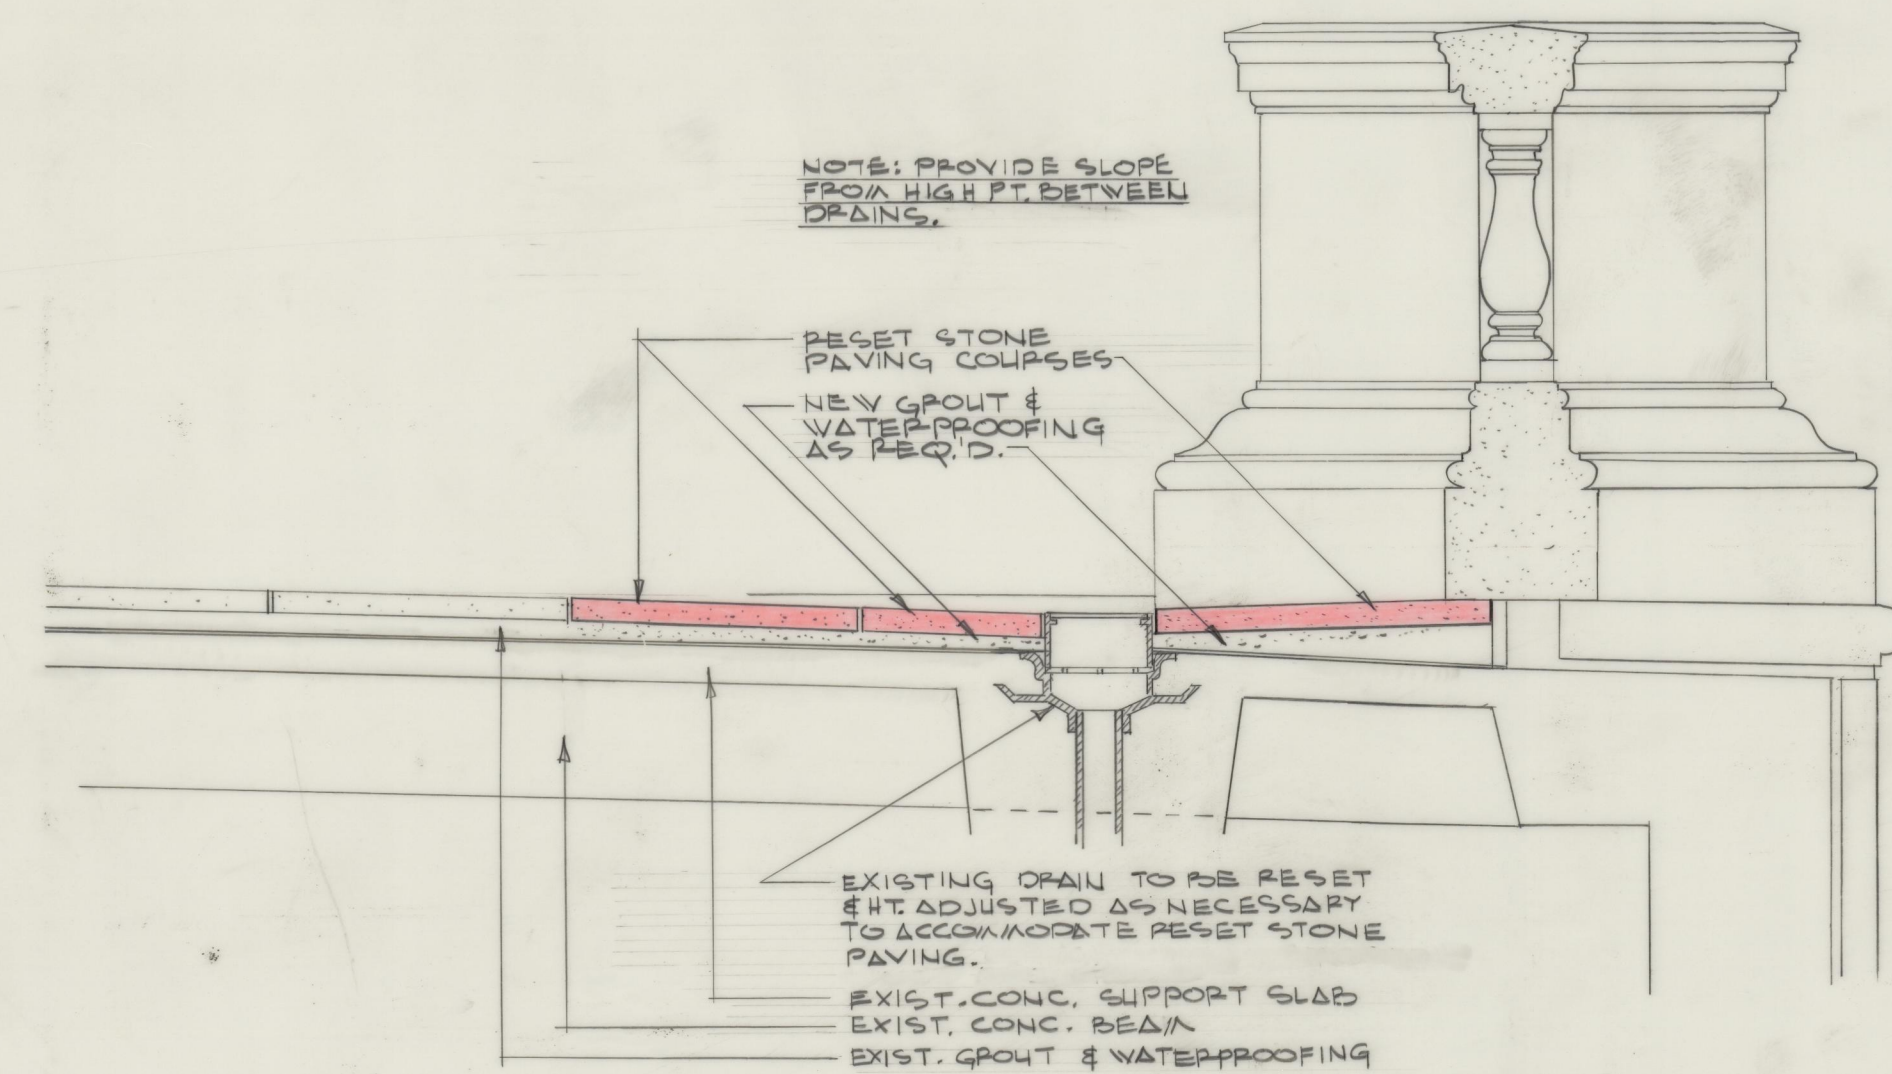


STONE PAVING RESETTING DETAIL - BASE BID #1
SCALE: 3/4" = 1'-0"

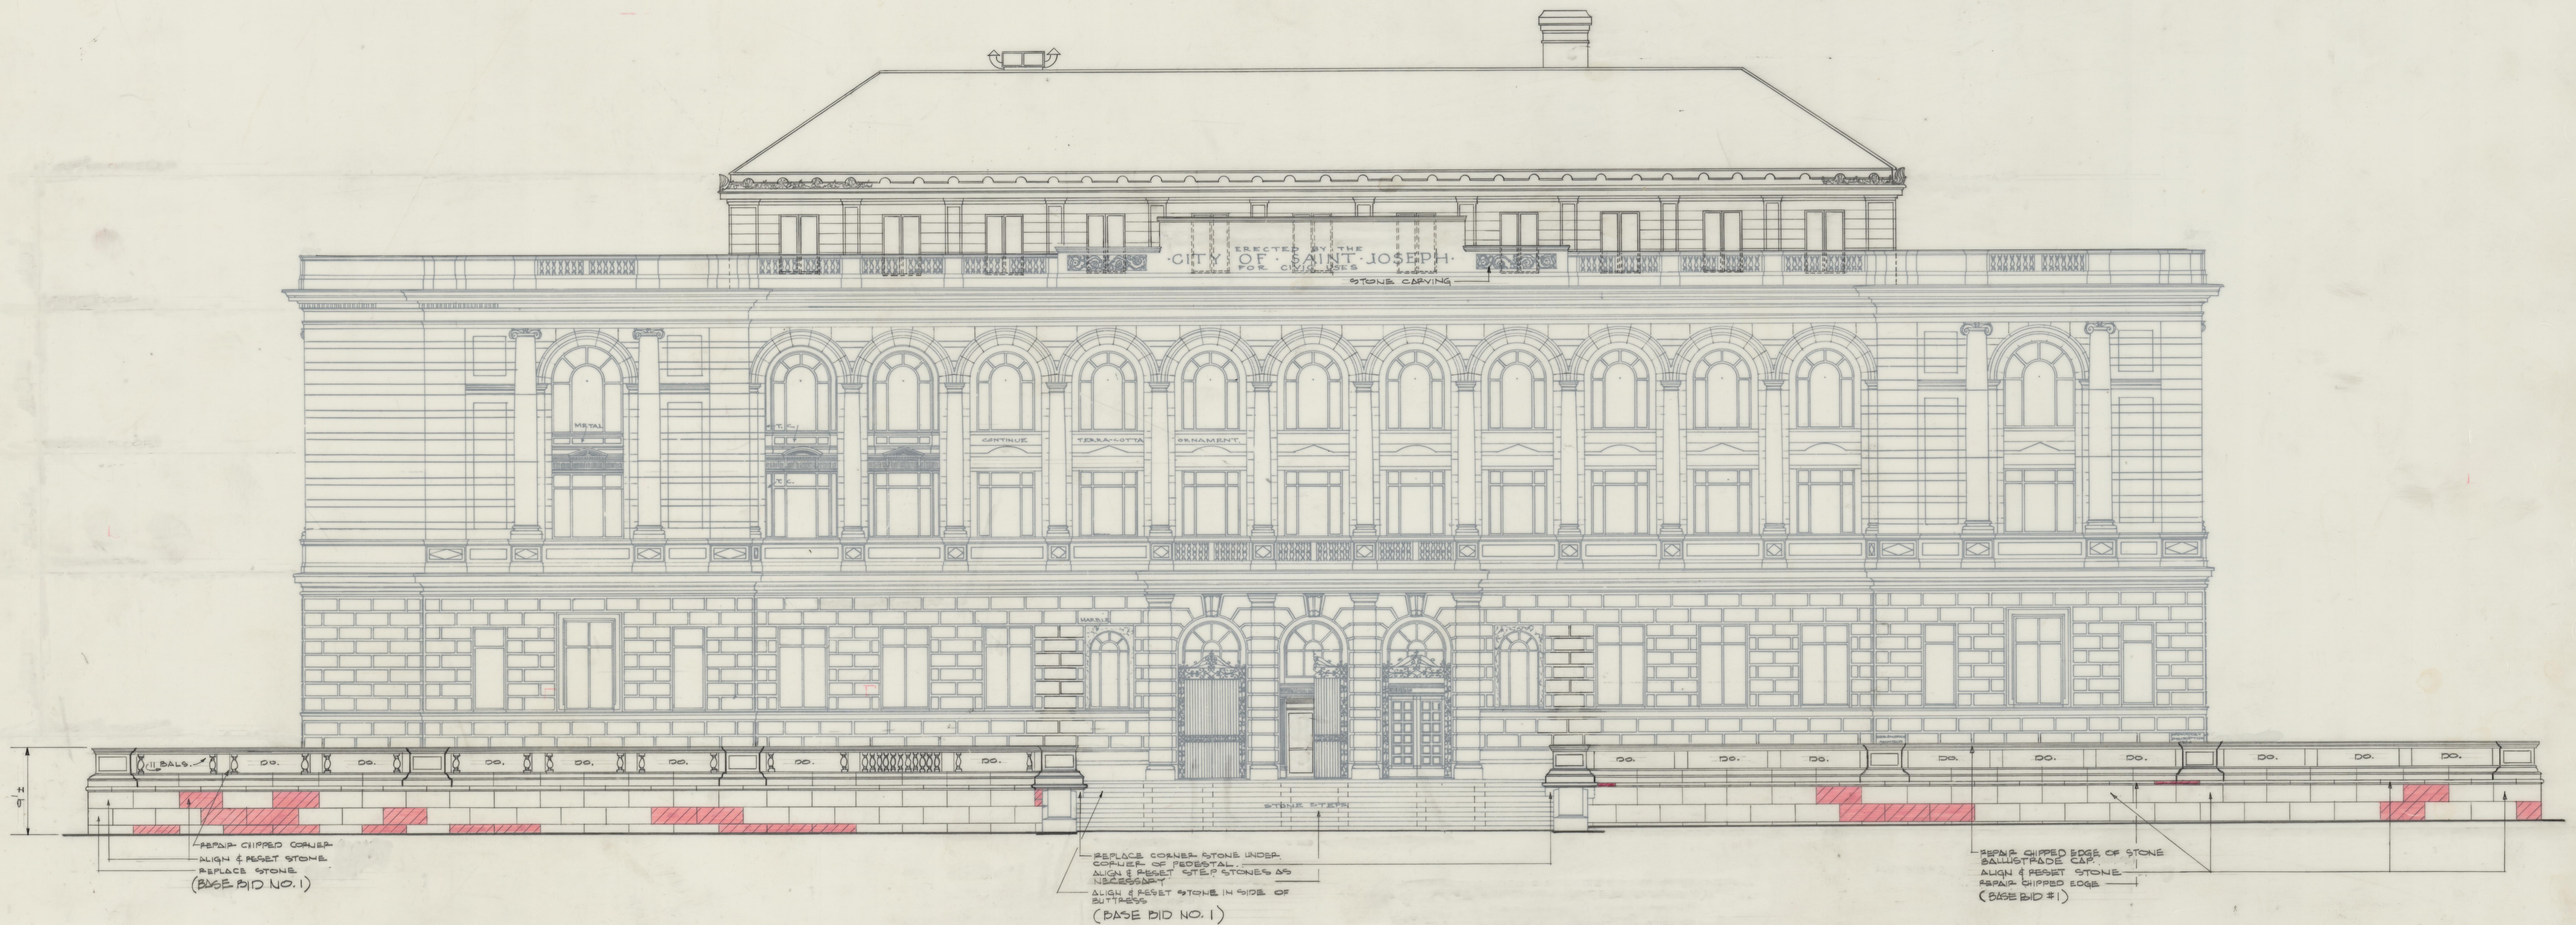

SOUTH ELEVATION

INDICATES STONES TO BE REPAIRED. (BASE BID #1)

SCALE: 3/8" = 1'-0"

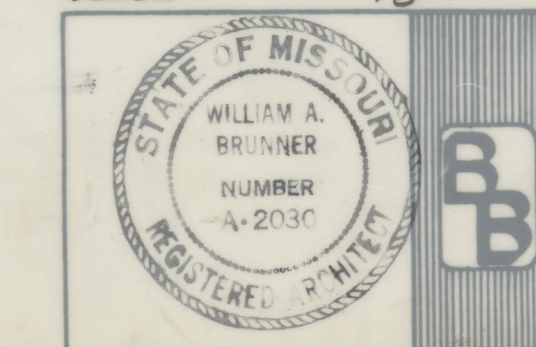

SEE SHEET 1 FOR BIDDING INFORMATION

DRAWN BY FUSTON

CHK'D BY V.A.P.

REVISION

24 OCT '73

11 FEB '74

BRUNNER & BRUNNER

1105 CORBY BUILDING

RENOVATION OF THE EXTERIOR

OF THE HALL

FOR THE CITY OF ST. JOSEPH, MO.

ARCHITECTS & ENGINEERS

ST. JOSEPH, MO.

DATE 14 SEPT '73

JOB No.

SHEET No. 4

2007.33-4249.PP