


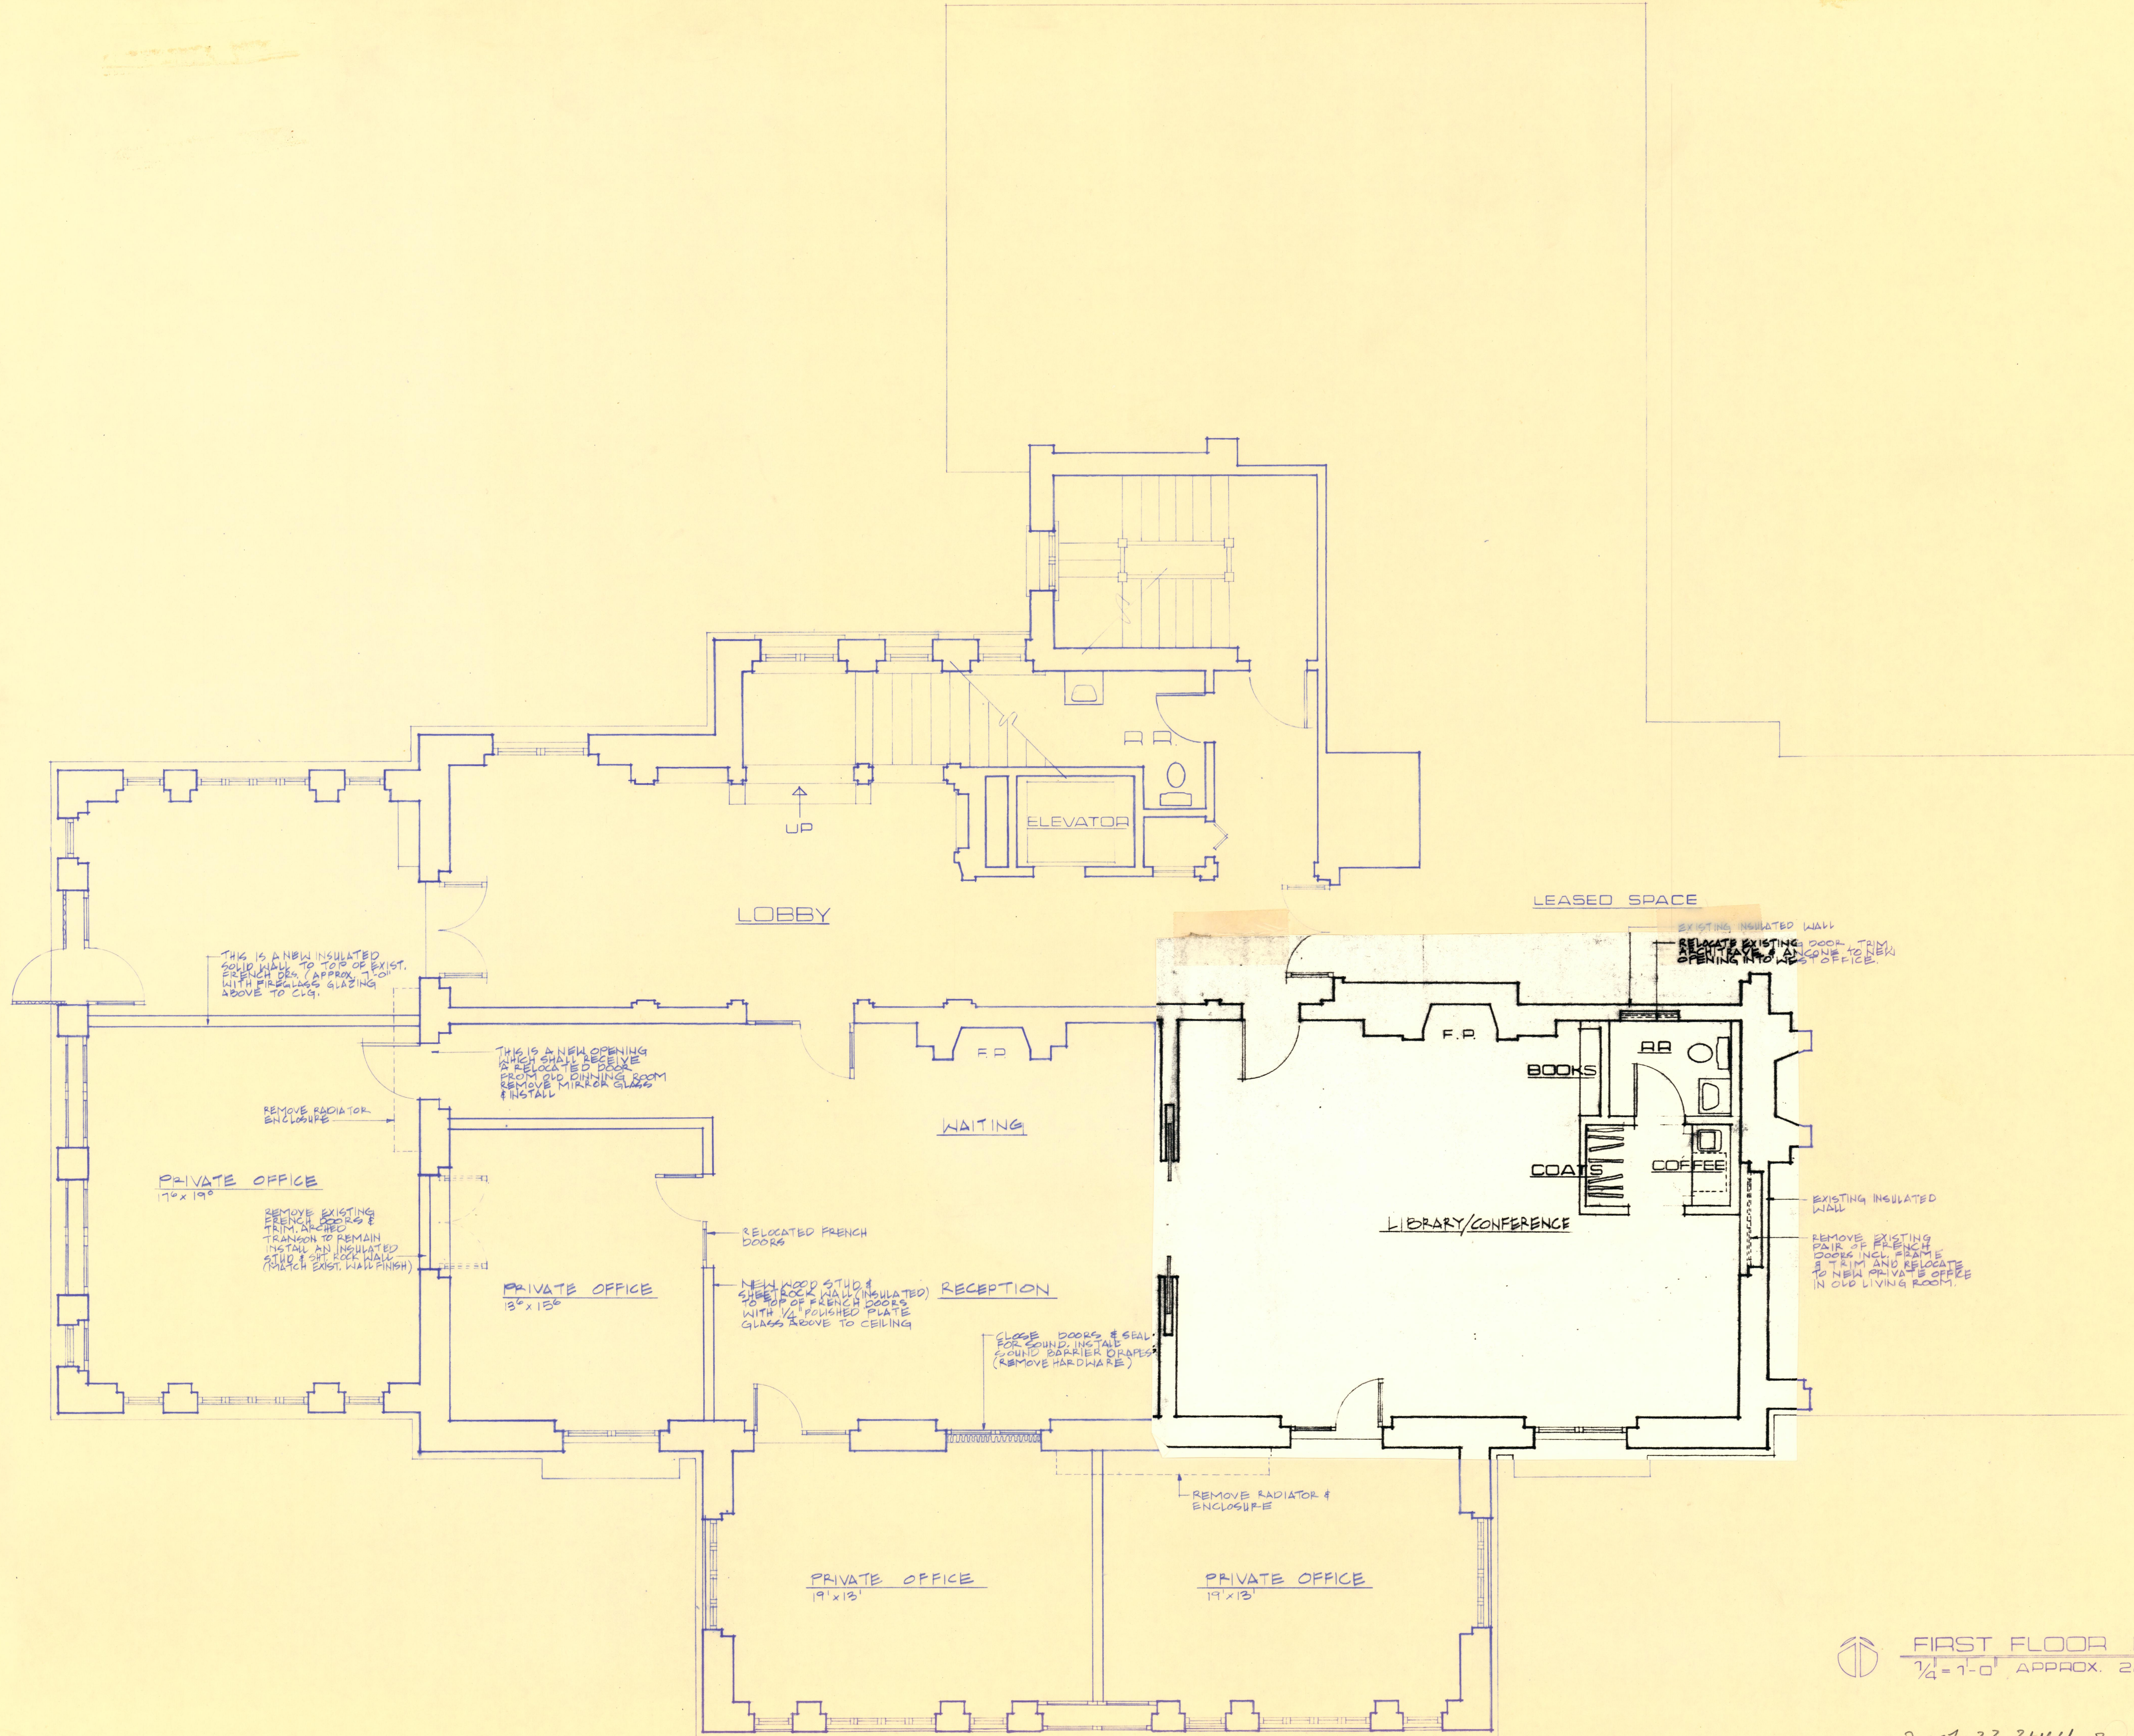

FIRST FLOOR PLAN
 1/4" = 1'-0" APPROX. 2255 SF

2007.33.3464-B

architects & engineers, inc.

Brunner & Brunner

ST. JOSEPH, MISSOURI 64501 (816) 279-0809

- JOB NUMBER
- DATE
- DRAWN BY
- CHECKED BY
- REVISIONS

SHEET NUMBER
 TOTAL SHEETS