


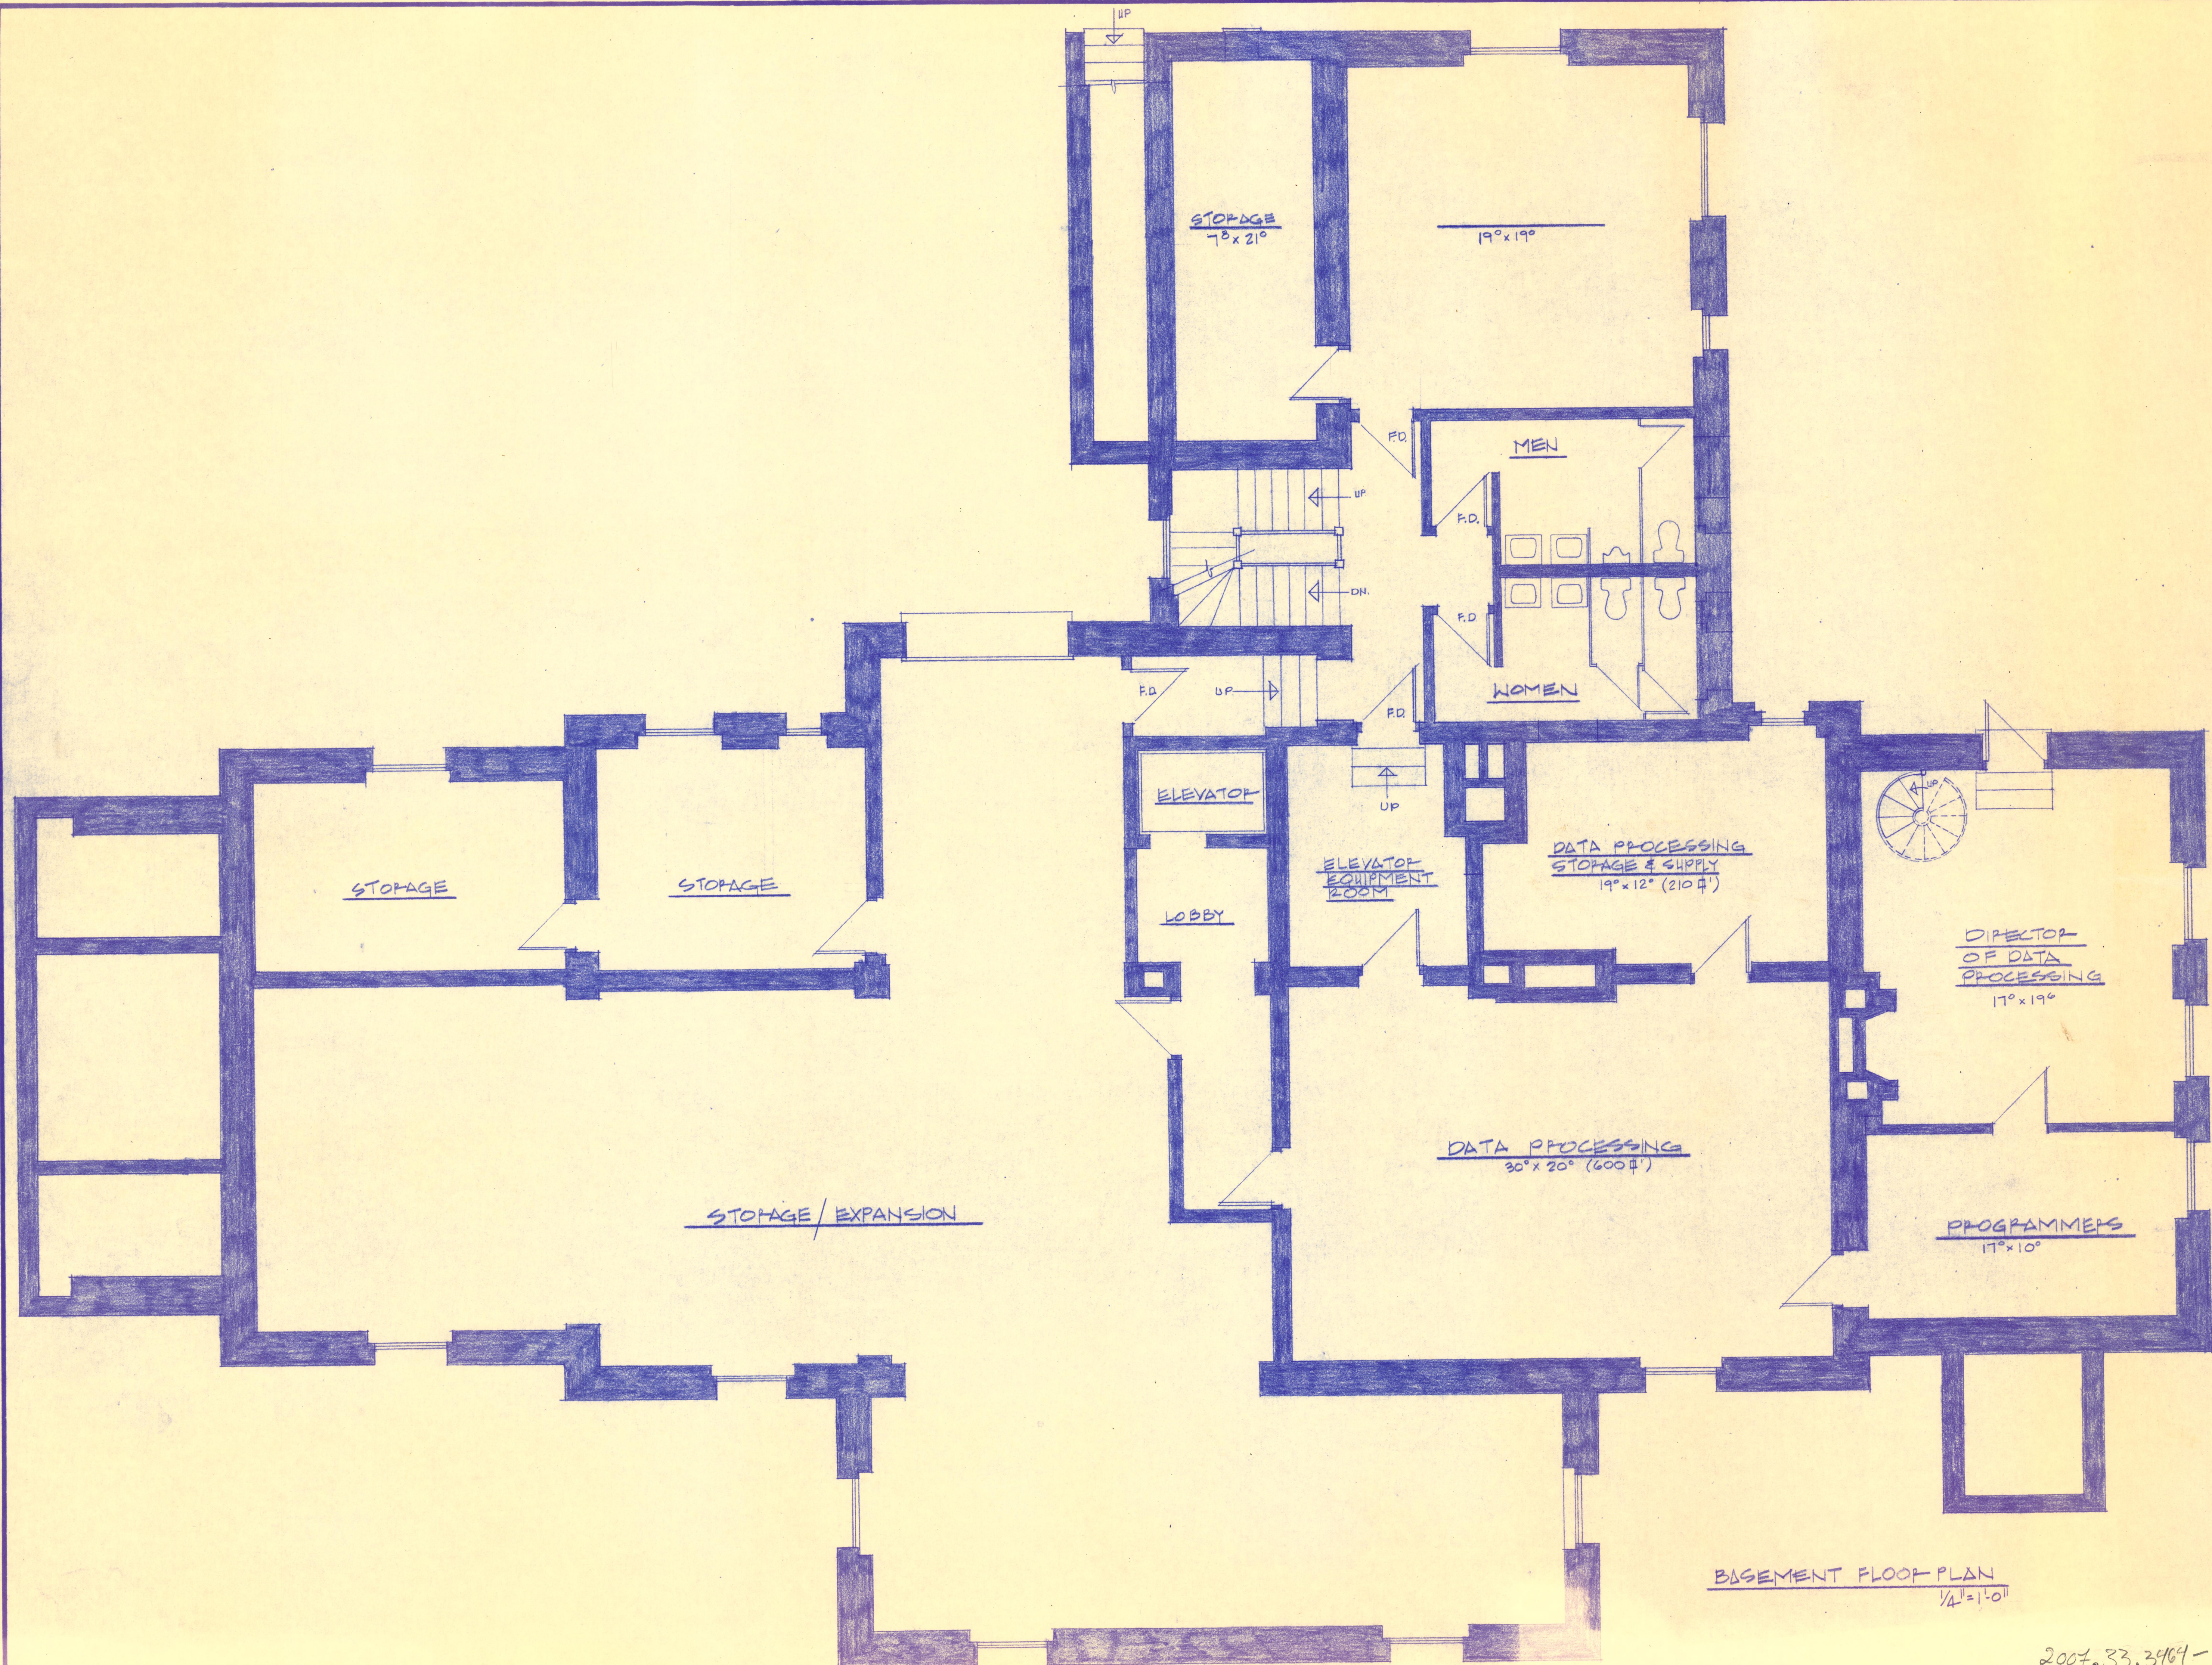

BASEMENT FLOOR PLAN
1/4" = 1'-0"

2007.33.3464-1

Brunner & Brunner architects & engineers, inc.

- JOB NUMBER
- DATE
- DRAWN BY
- CHECKED BY
- REVISIONS

(816) 279-0809

FIRST FEDERAL BUILDING 106 S. 7TH. ST JOSEPH, MISSOURI 64501

W. J. Hanson

SHEET NUMBER
TOTAL SHEETS