


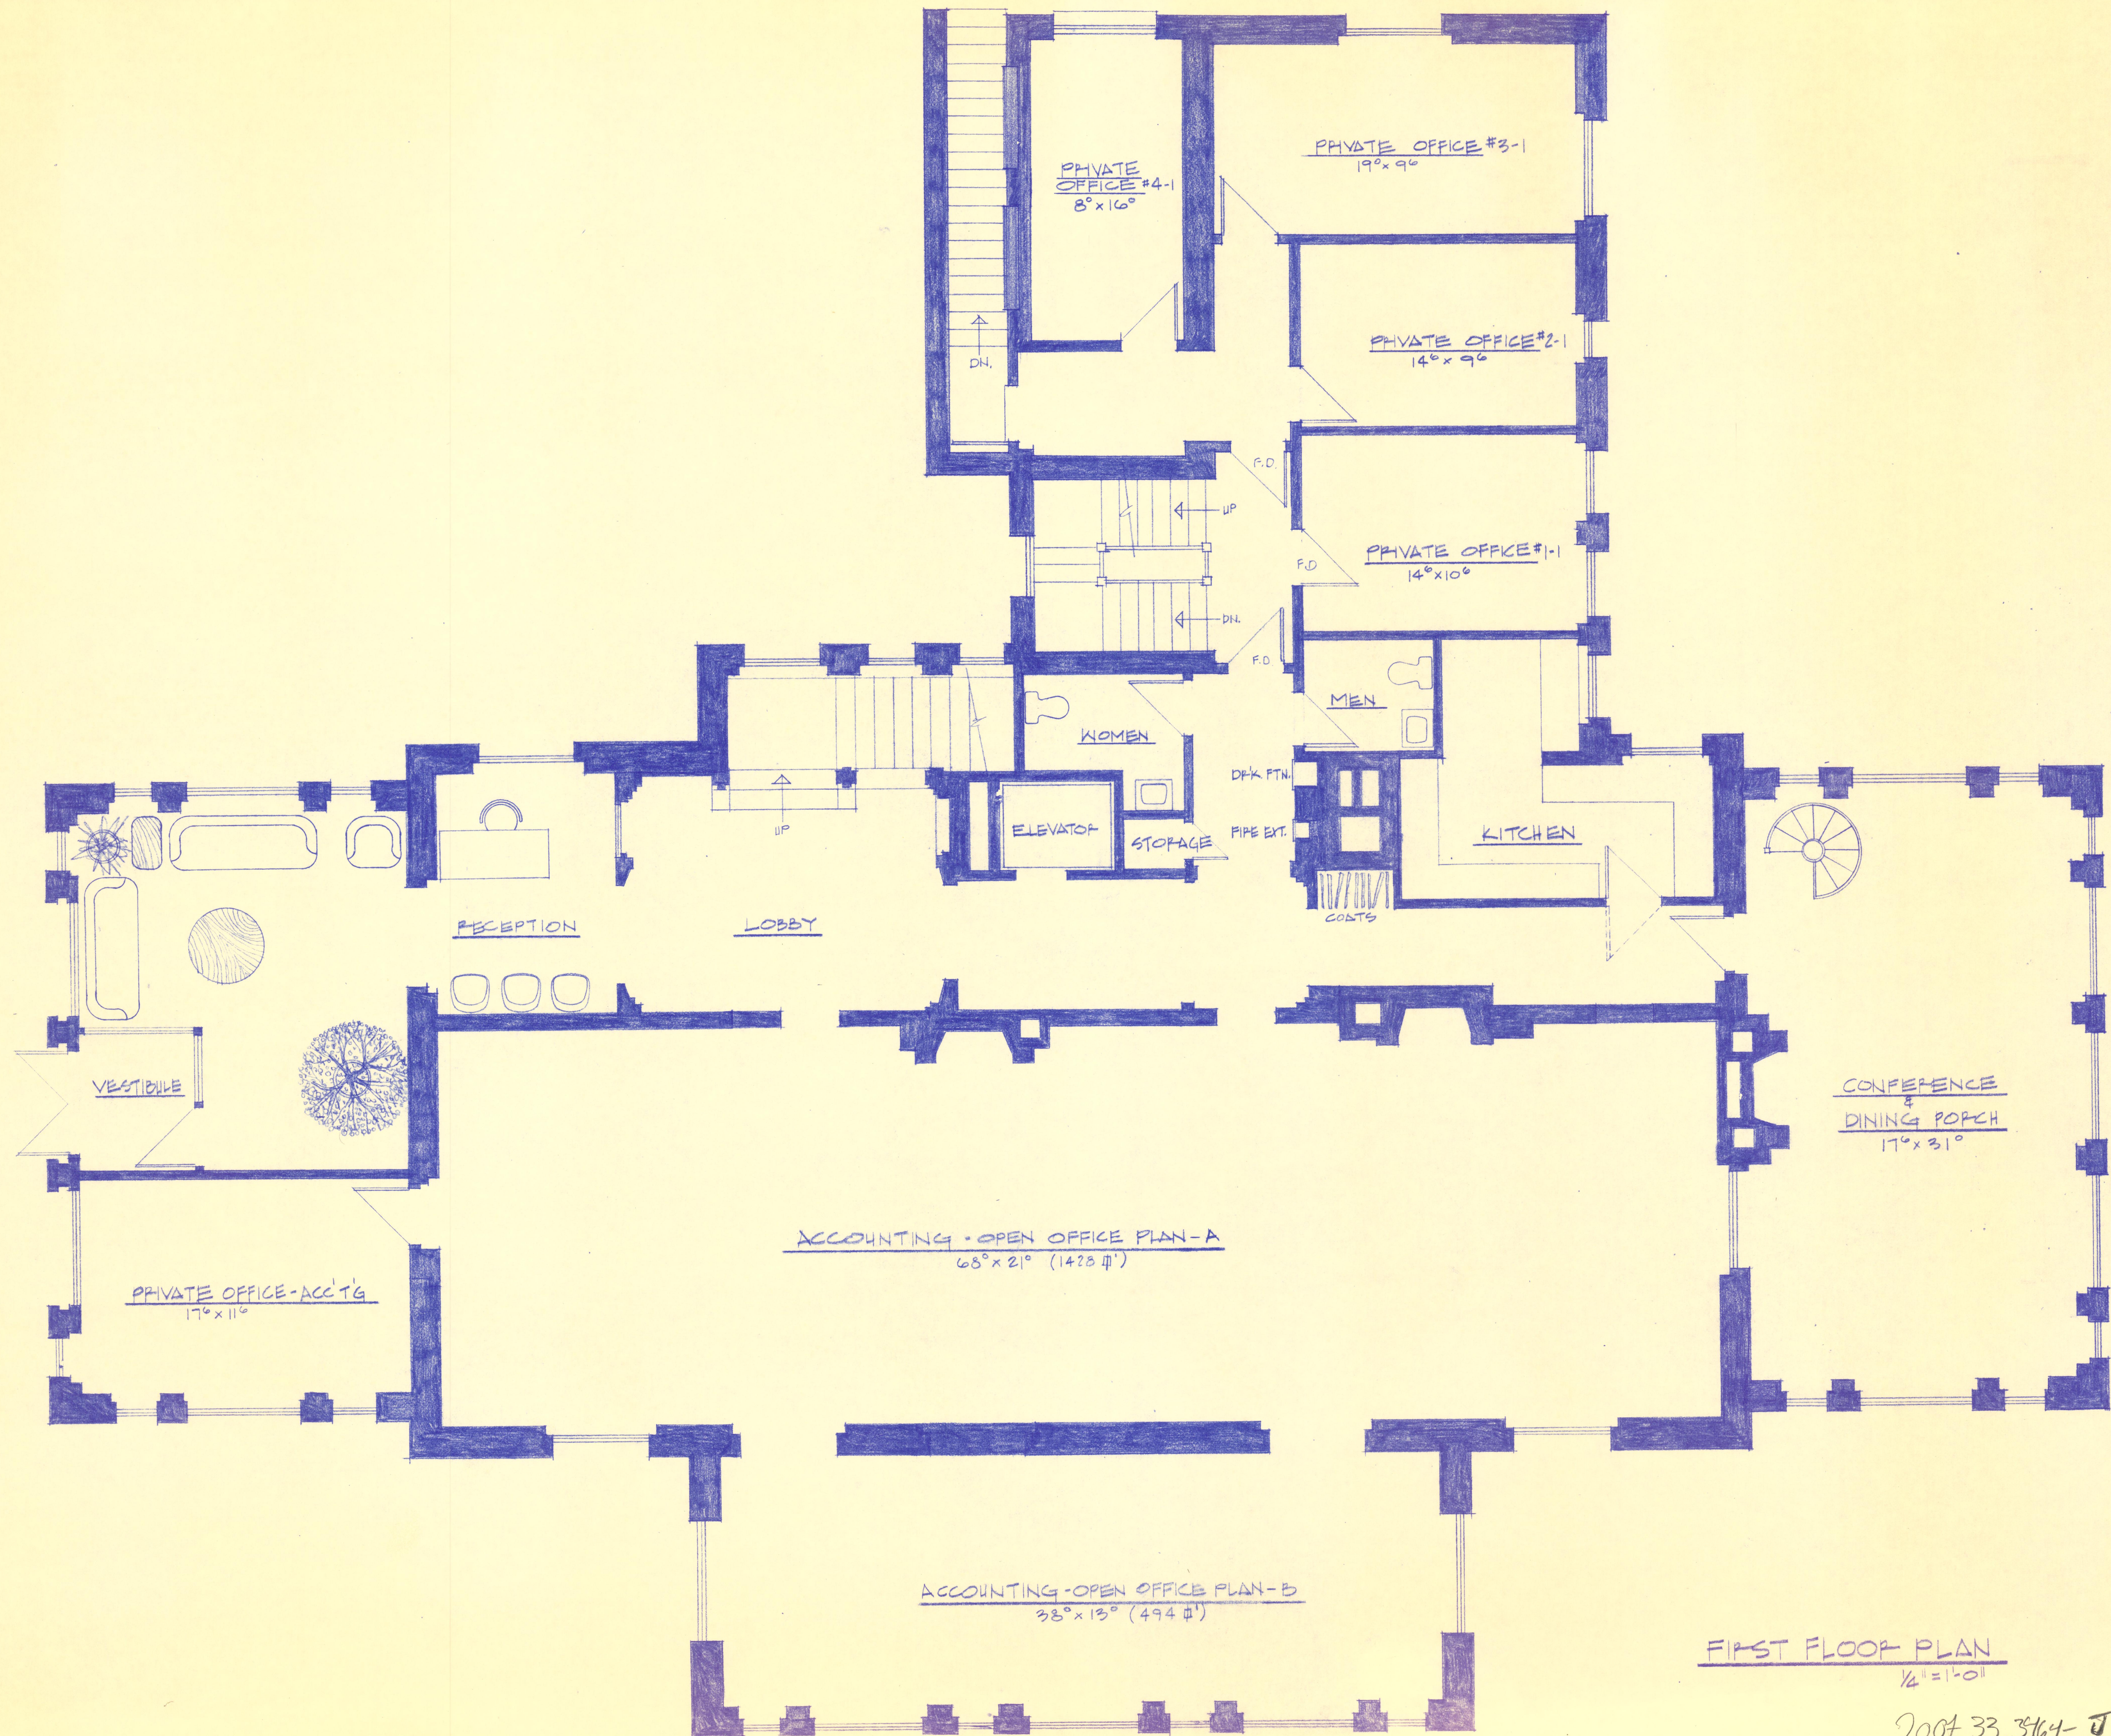

FIRST FLOOR PLAN  
1/4" = 1'-0"

2004.33.3164-J

**Brunner & Brunner** architects & engineers, inc.

- JOB NUMBER
- DATE
- DRAWN BY
- CHECKED BY
- REVISIONS

(816) 279-0809

FIRST FEDERAL BUILDING 106 S. 7TH. ST. JOSEPH, MISSOURI 64501

SHEET NUMBER  
TOTAL SHEETS