


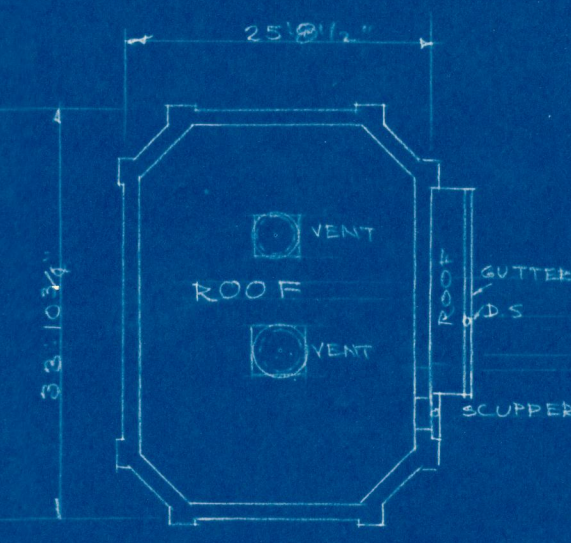


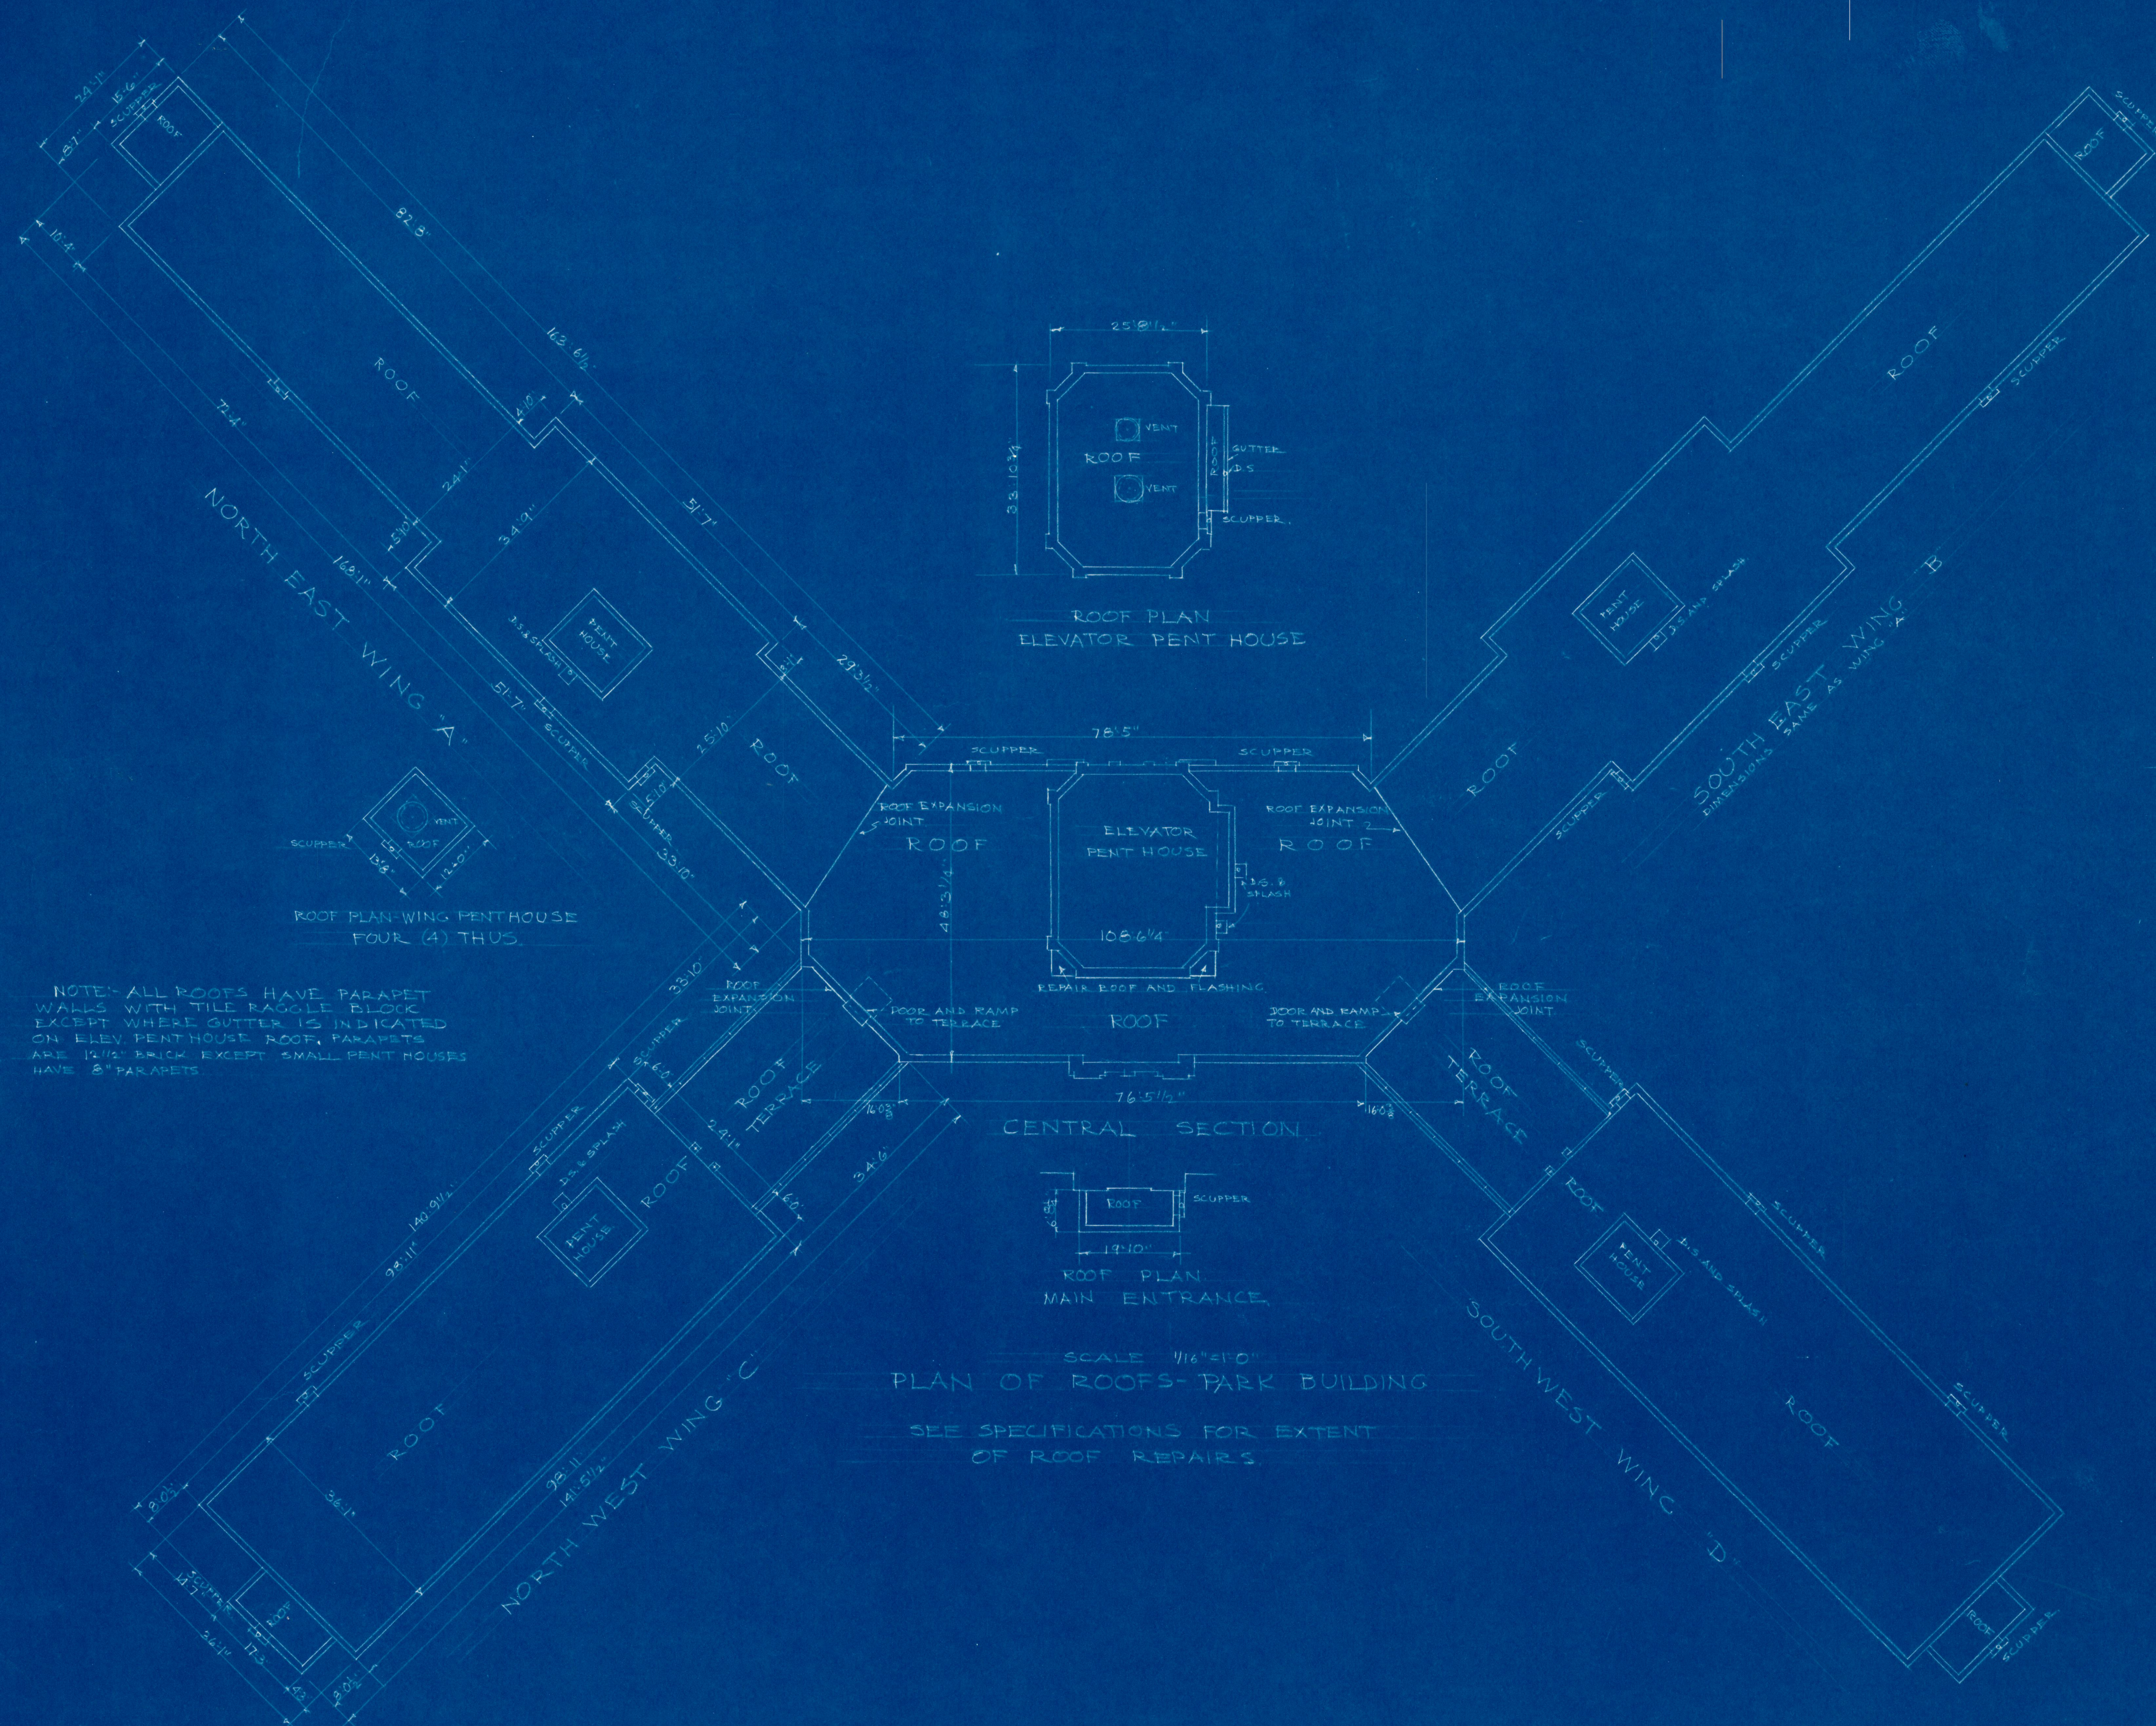

ROOF PLAN
ELEVATOR PENT HOUSE

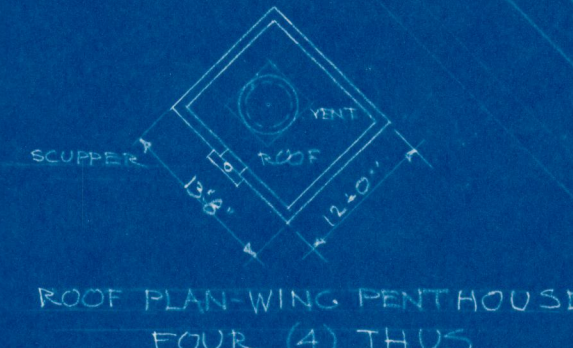


ROOF PLAN WING PENTHOUSE
FOUR (4) THUS.

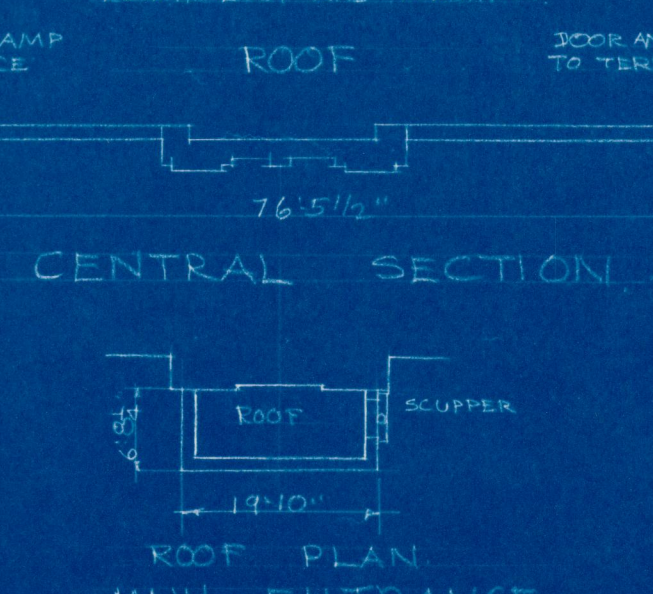


ROOF PLAN
MAIN ENTRANCE

SCALE 1/16"=1'-0"
PLAN OF ROOFS-PARK BUILDING


SEE SPECIFICATIONS FOR EXTENT
OF ROOF REPAIRS

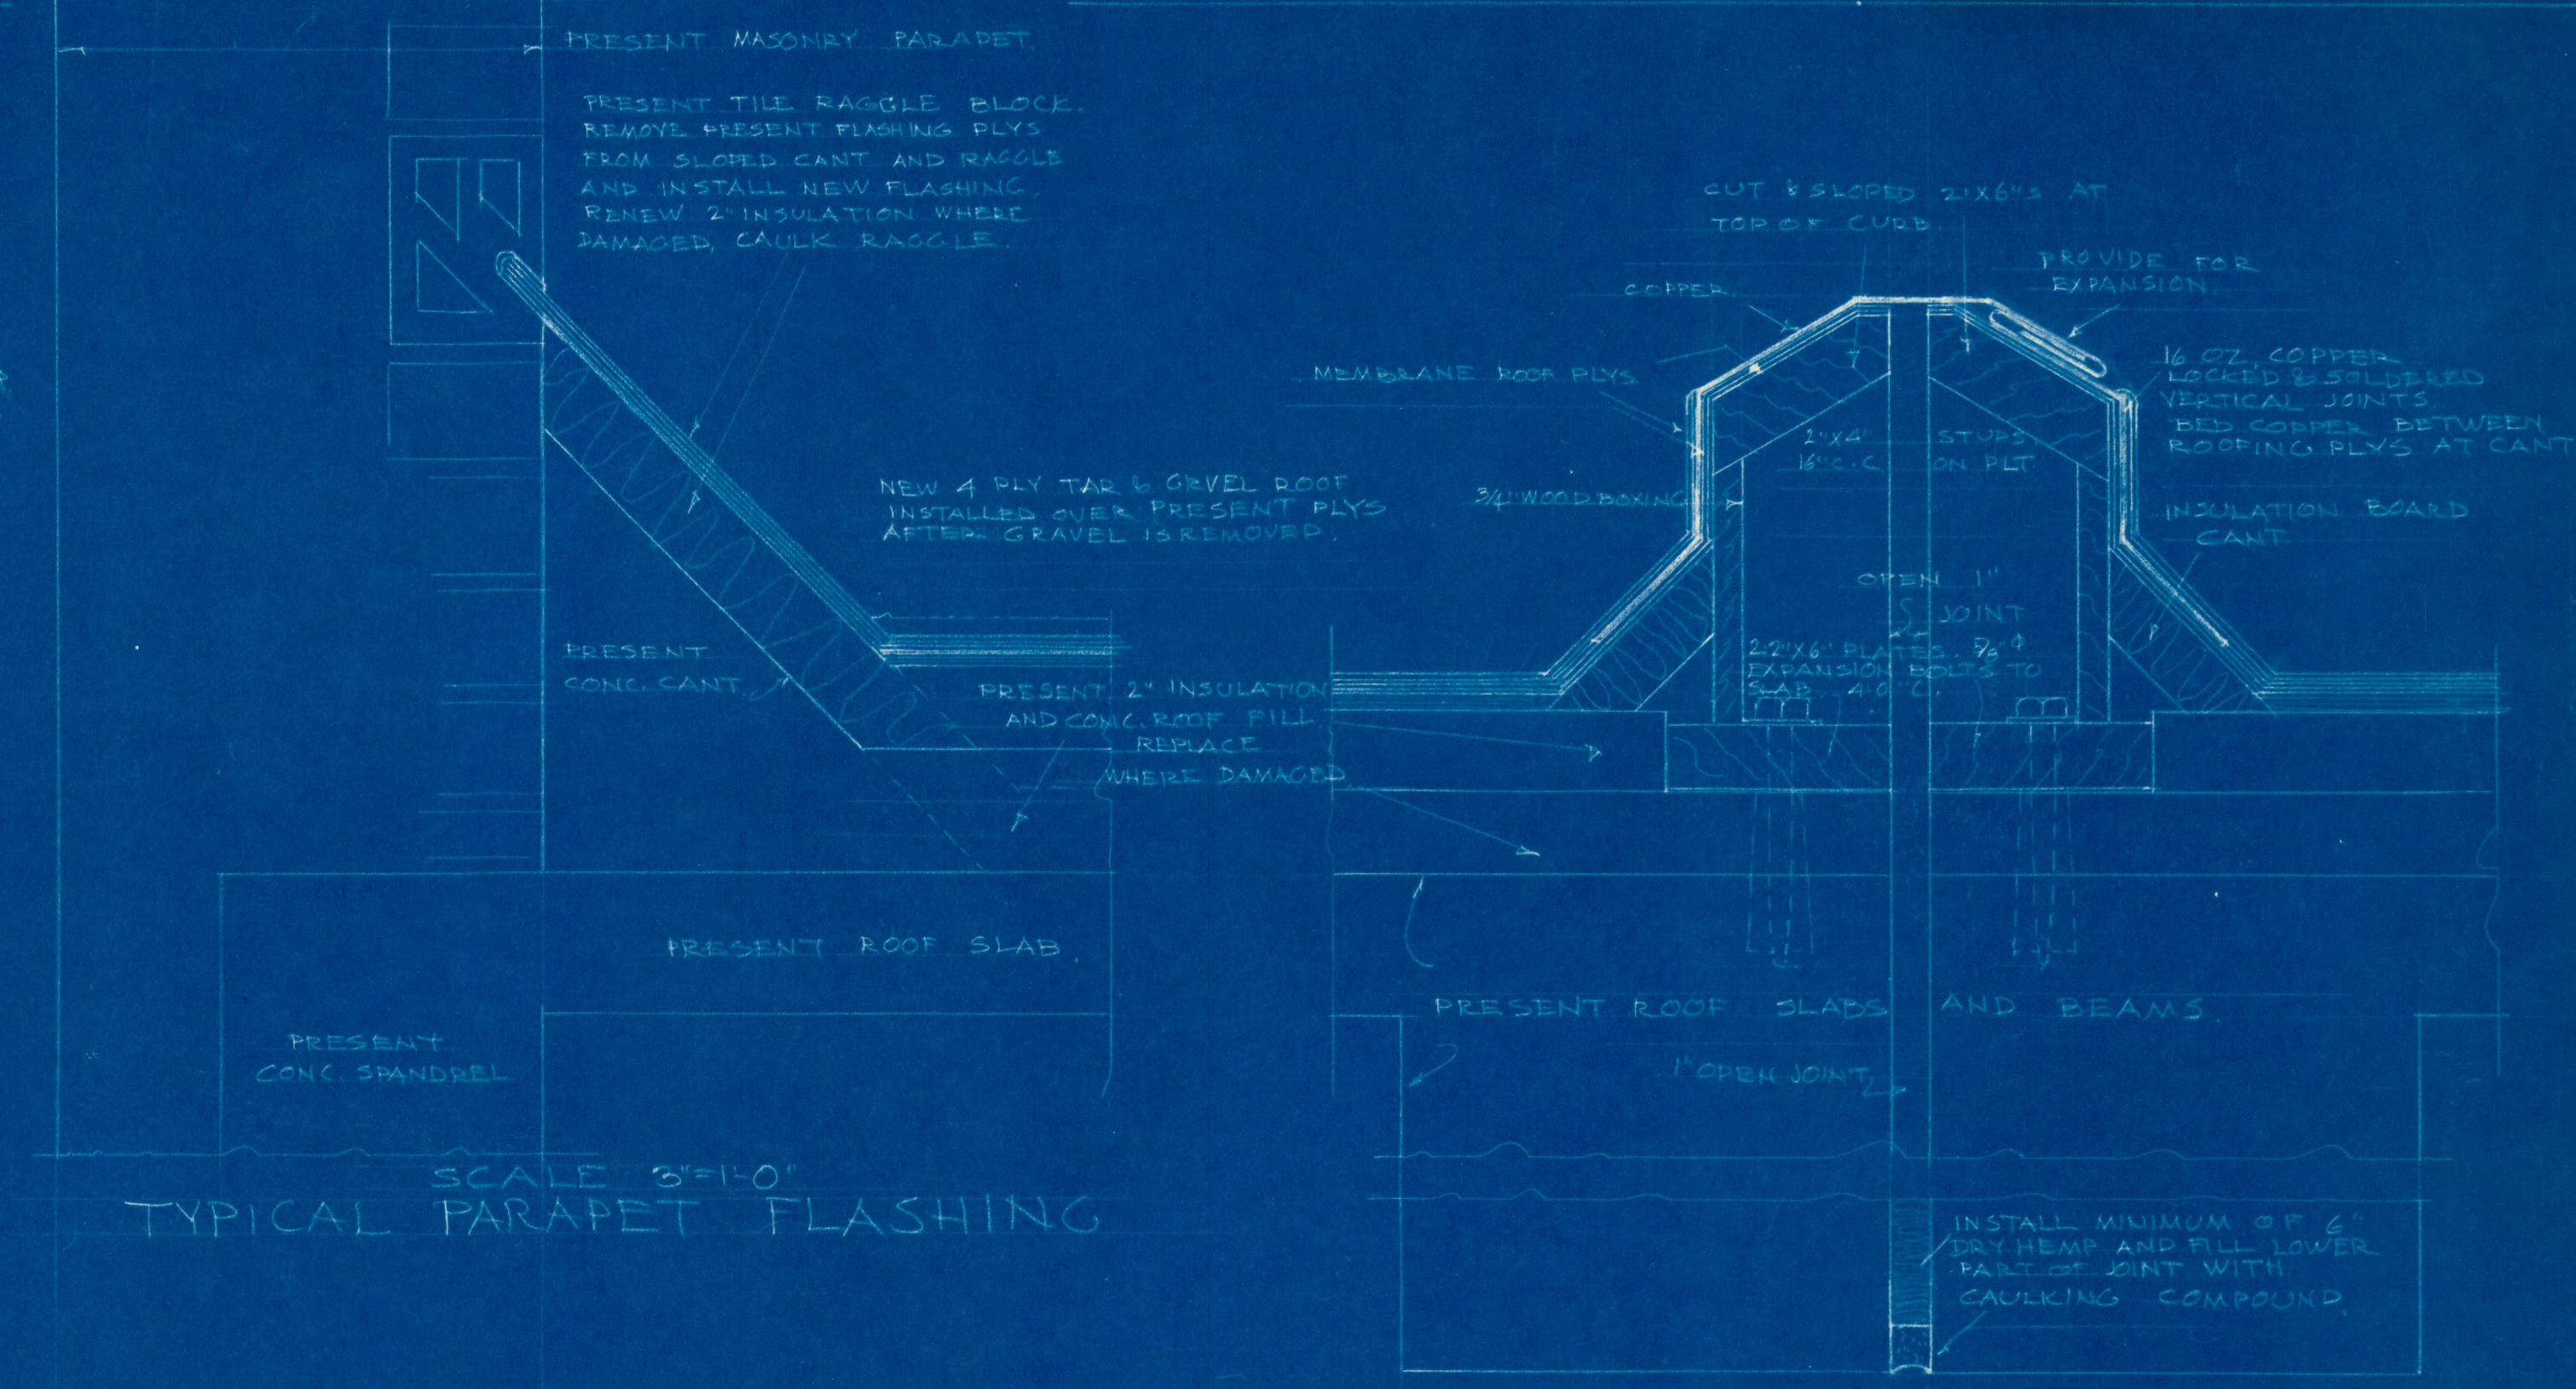


SCALE 3/8"=1'-0"
TYPICAL PARAPET FLASHING

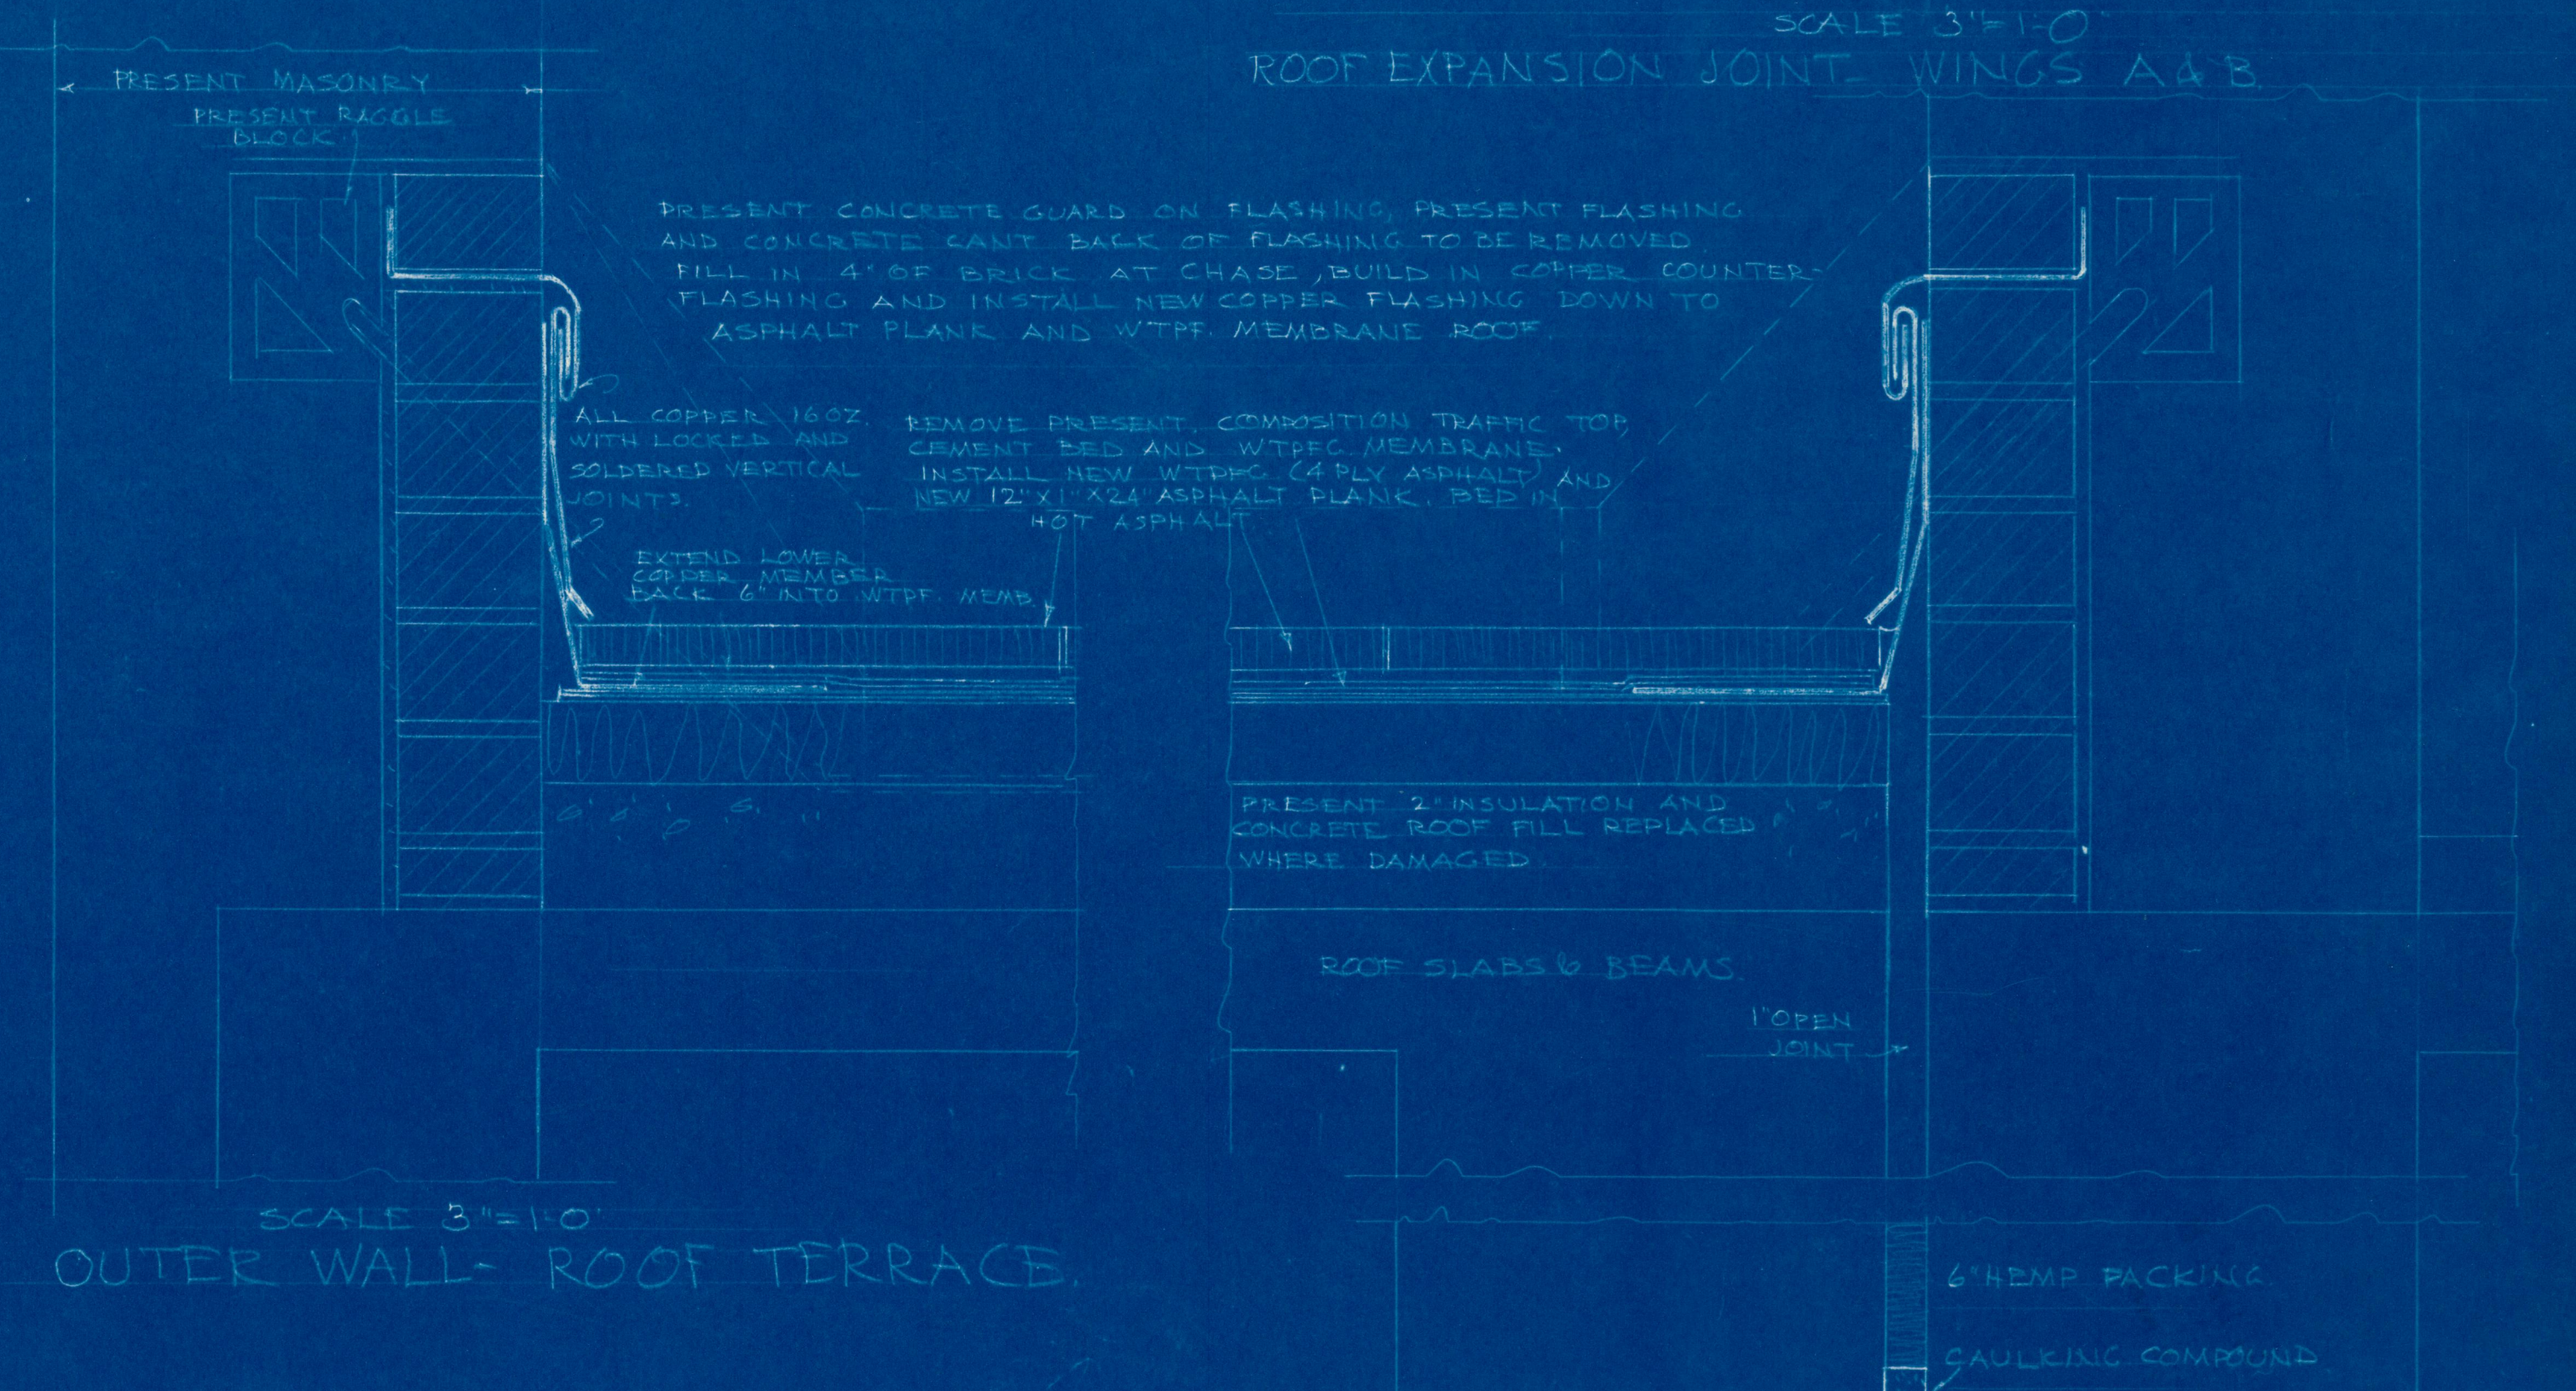

SCALE 3/8"=1'-0"
OUTER WALL- ROOF TERRACE

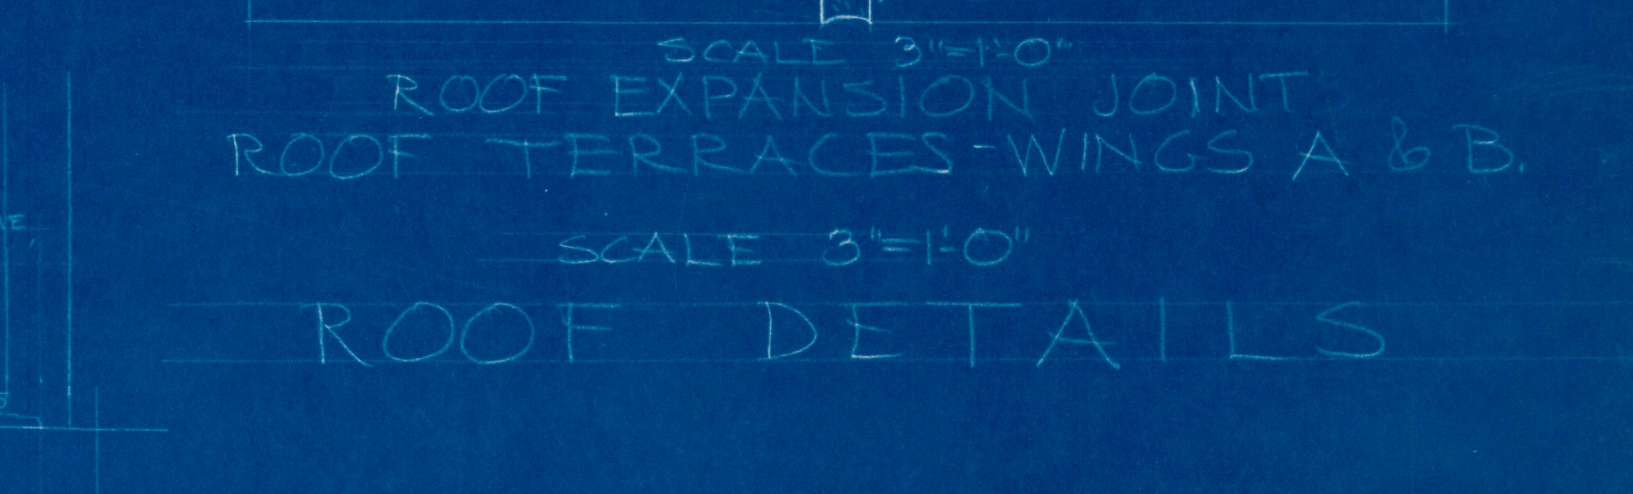

SCALE 3/8"=1'-0"
ROOF EXPANSION JOINT
ROOF TERRACES WINGS A & B

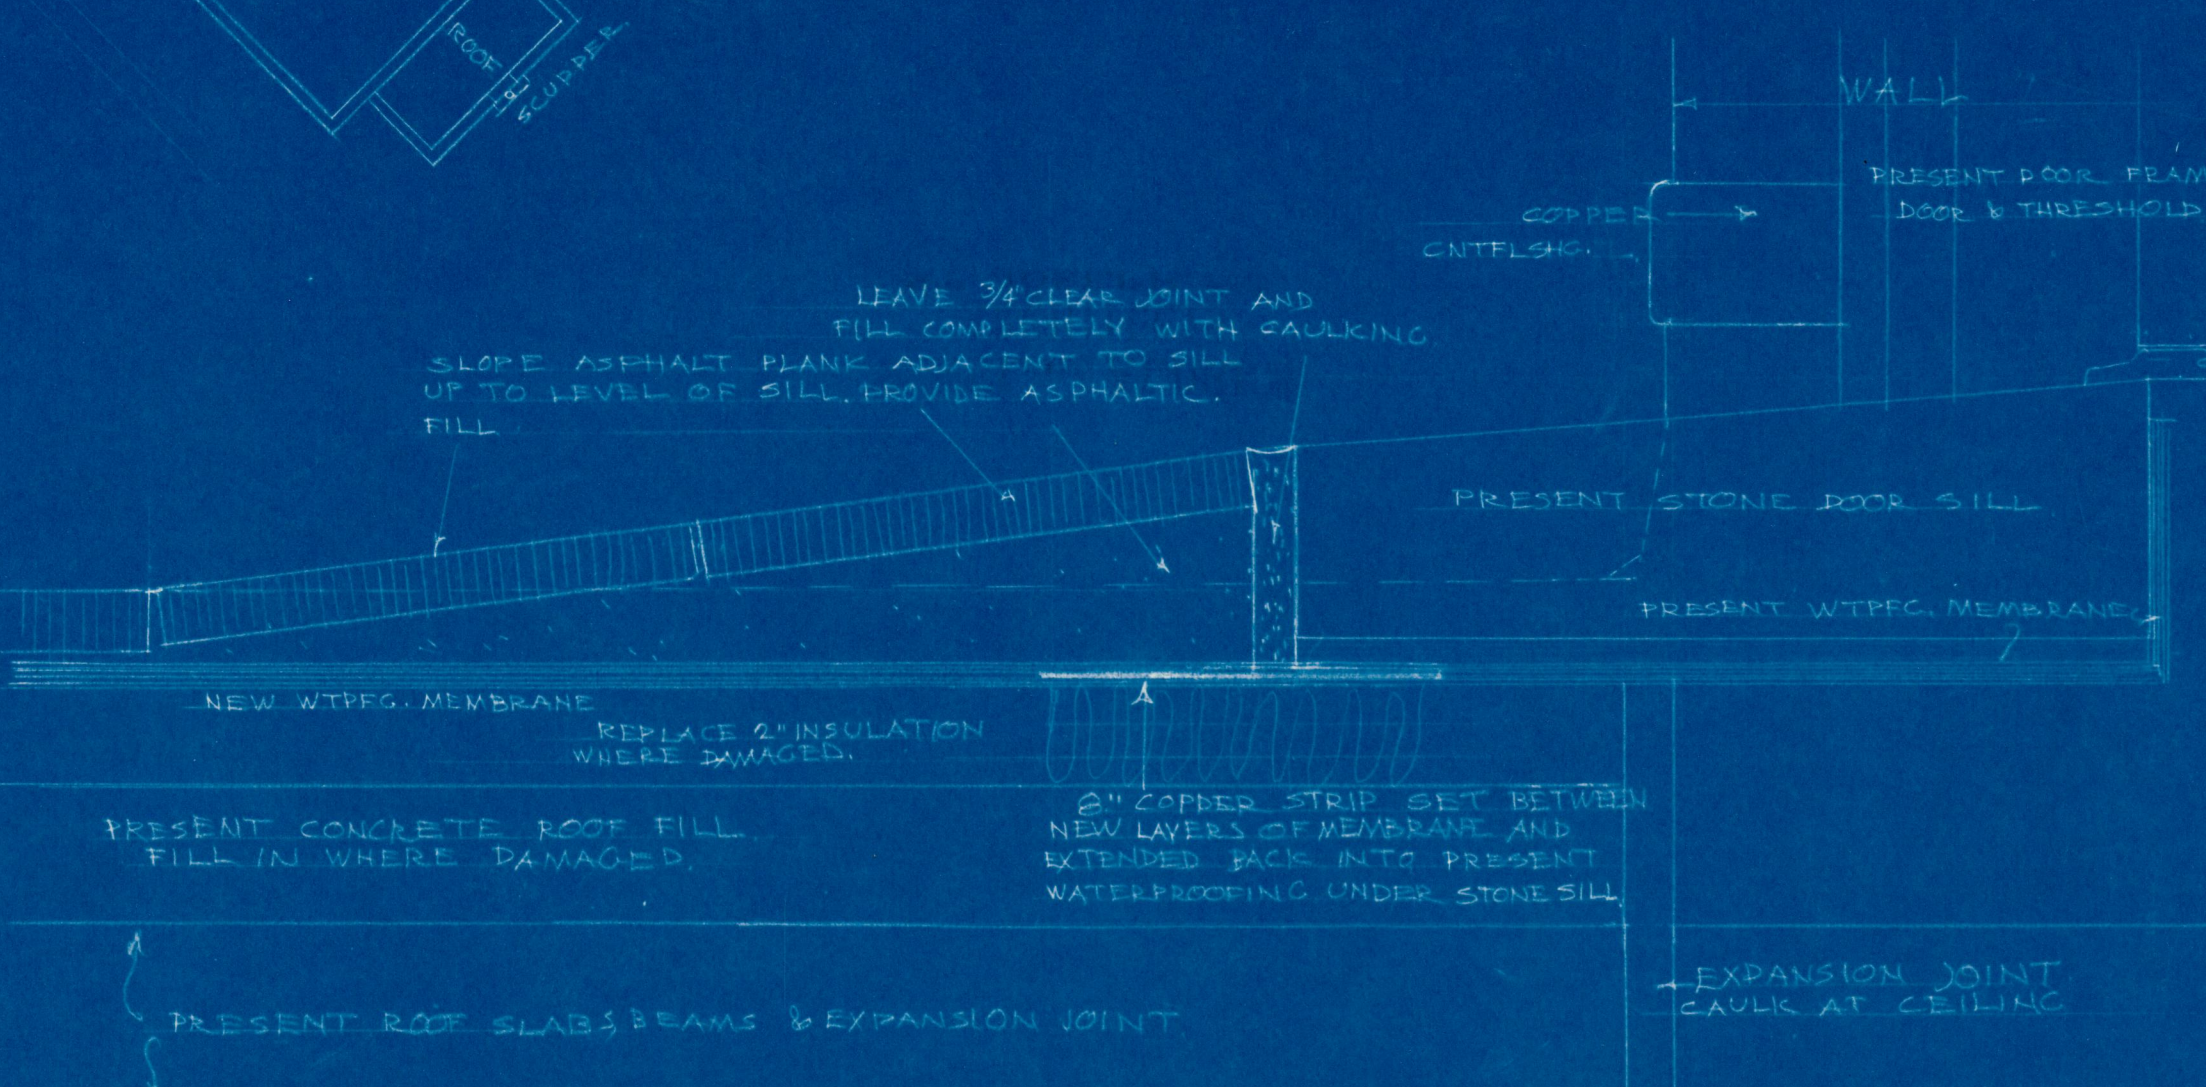

SCALE 3/8"=1'-0"
SECTION-DOOR SILL TO ROOF TERRACE

ROOF REPAIRS-PARK BUILDING		
MISSOURI STATE HOSPITAL NO. 2, ST. JOSEPH, MISSOURI	DATE	
JAMES T. BLAIR, JR., GOVERNOR	SEPT. 15, 1958	
ECKEL AND ALDRICH, ARCHITECTS	ST. JOSEPH, MISSOURI	
APPROVED	APPROVED	1
DEPT. OF HEALTH & WELFARE	CHIEF OF PLANNING AND CONSTRUCTION	