



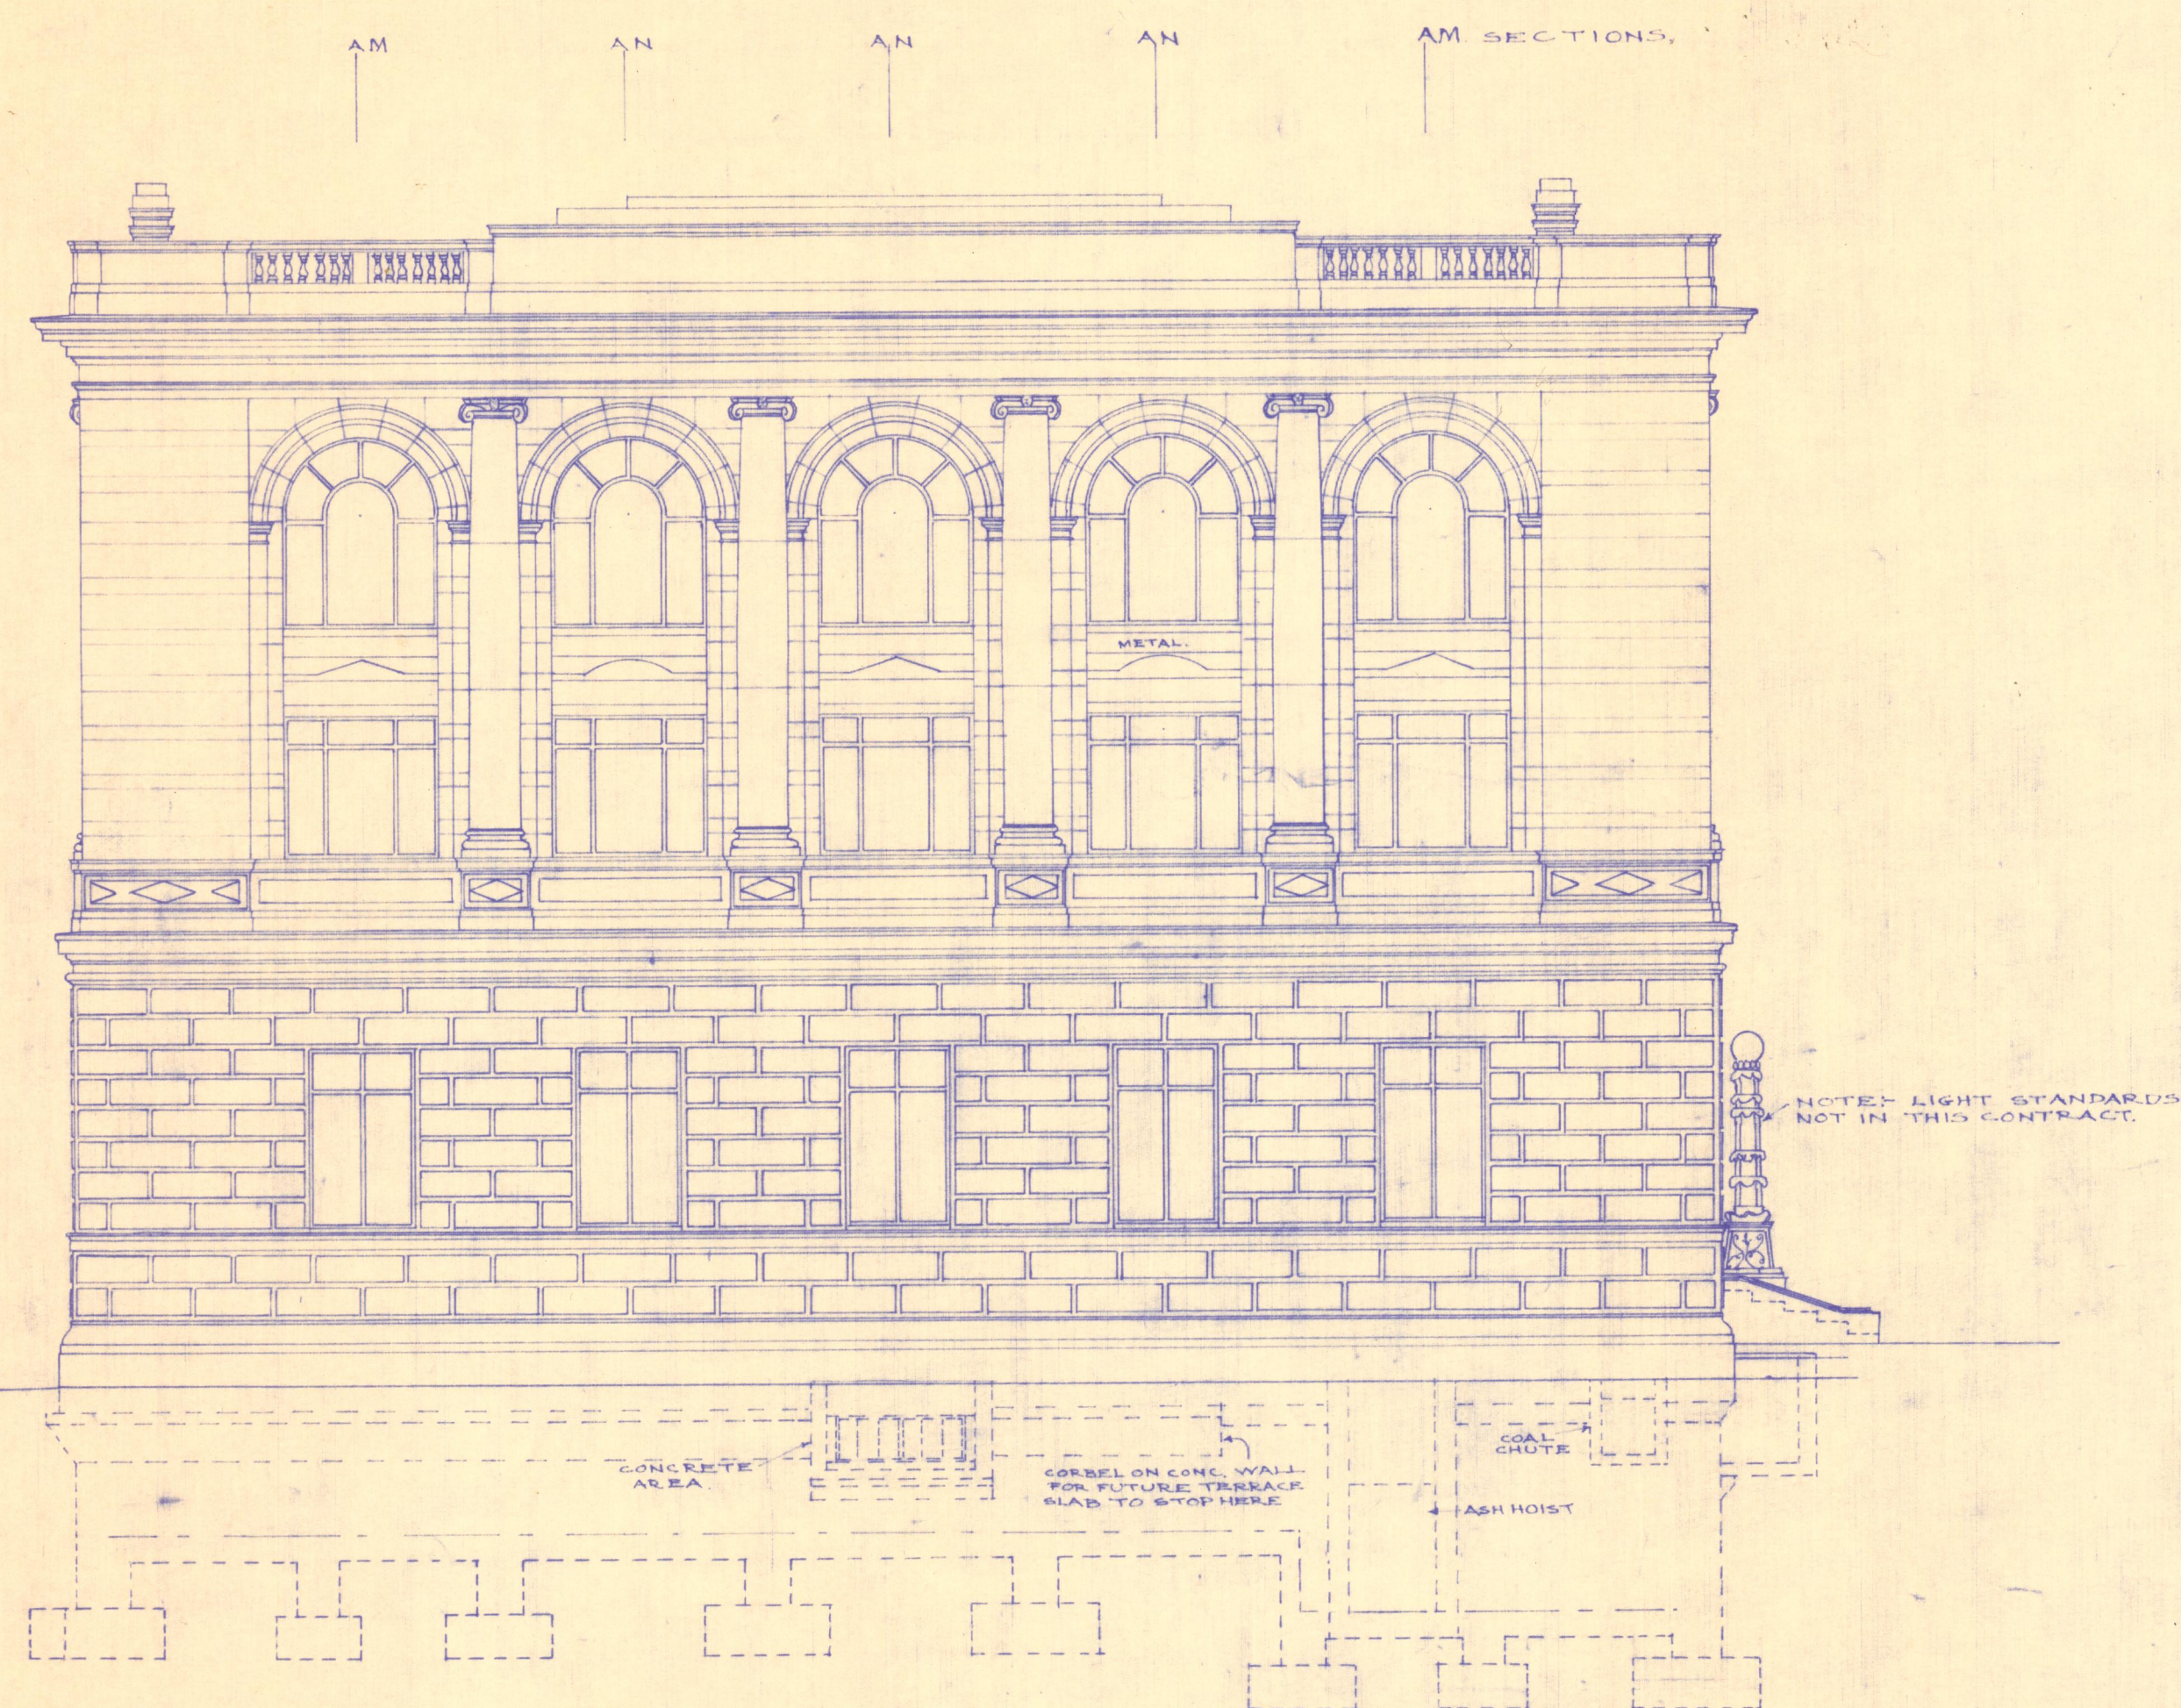

EAST ELEVATION

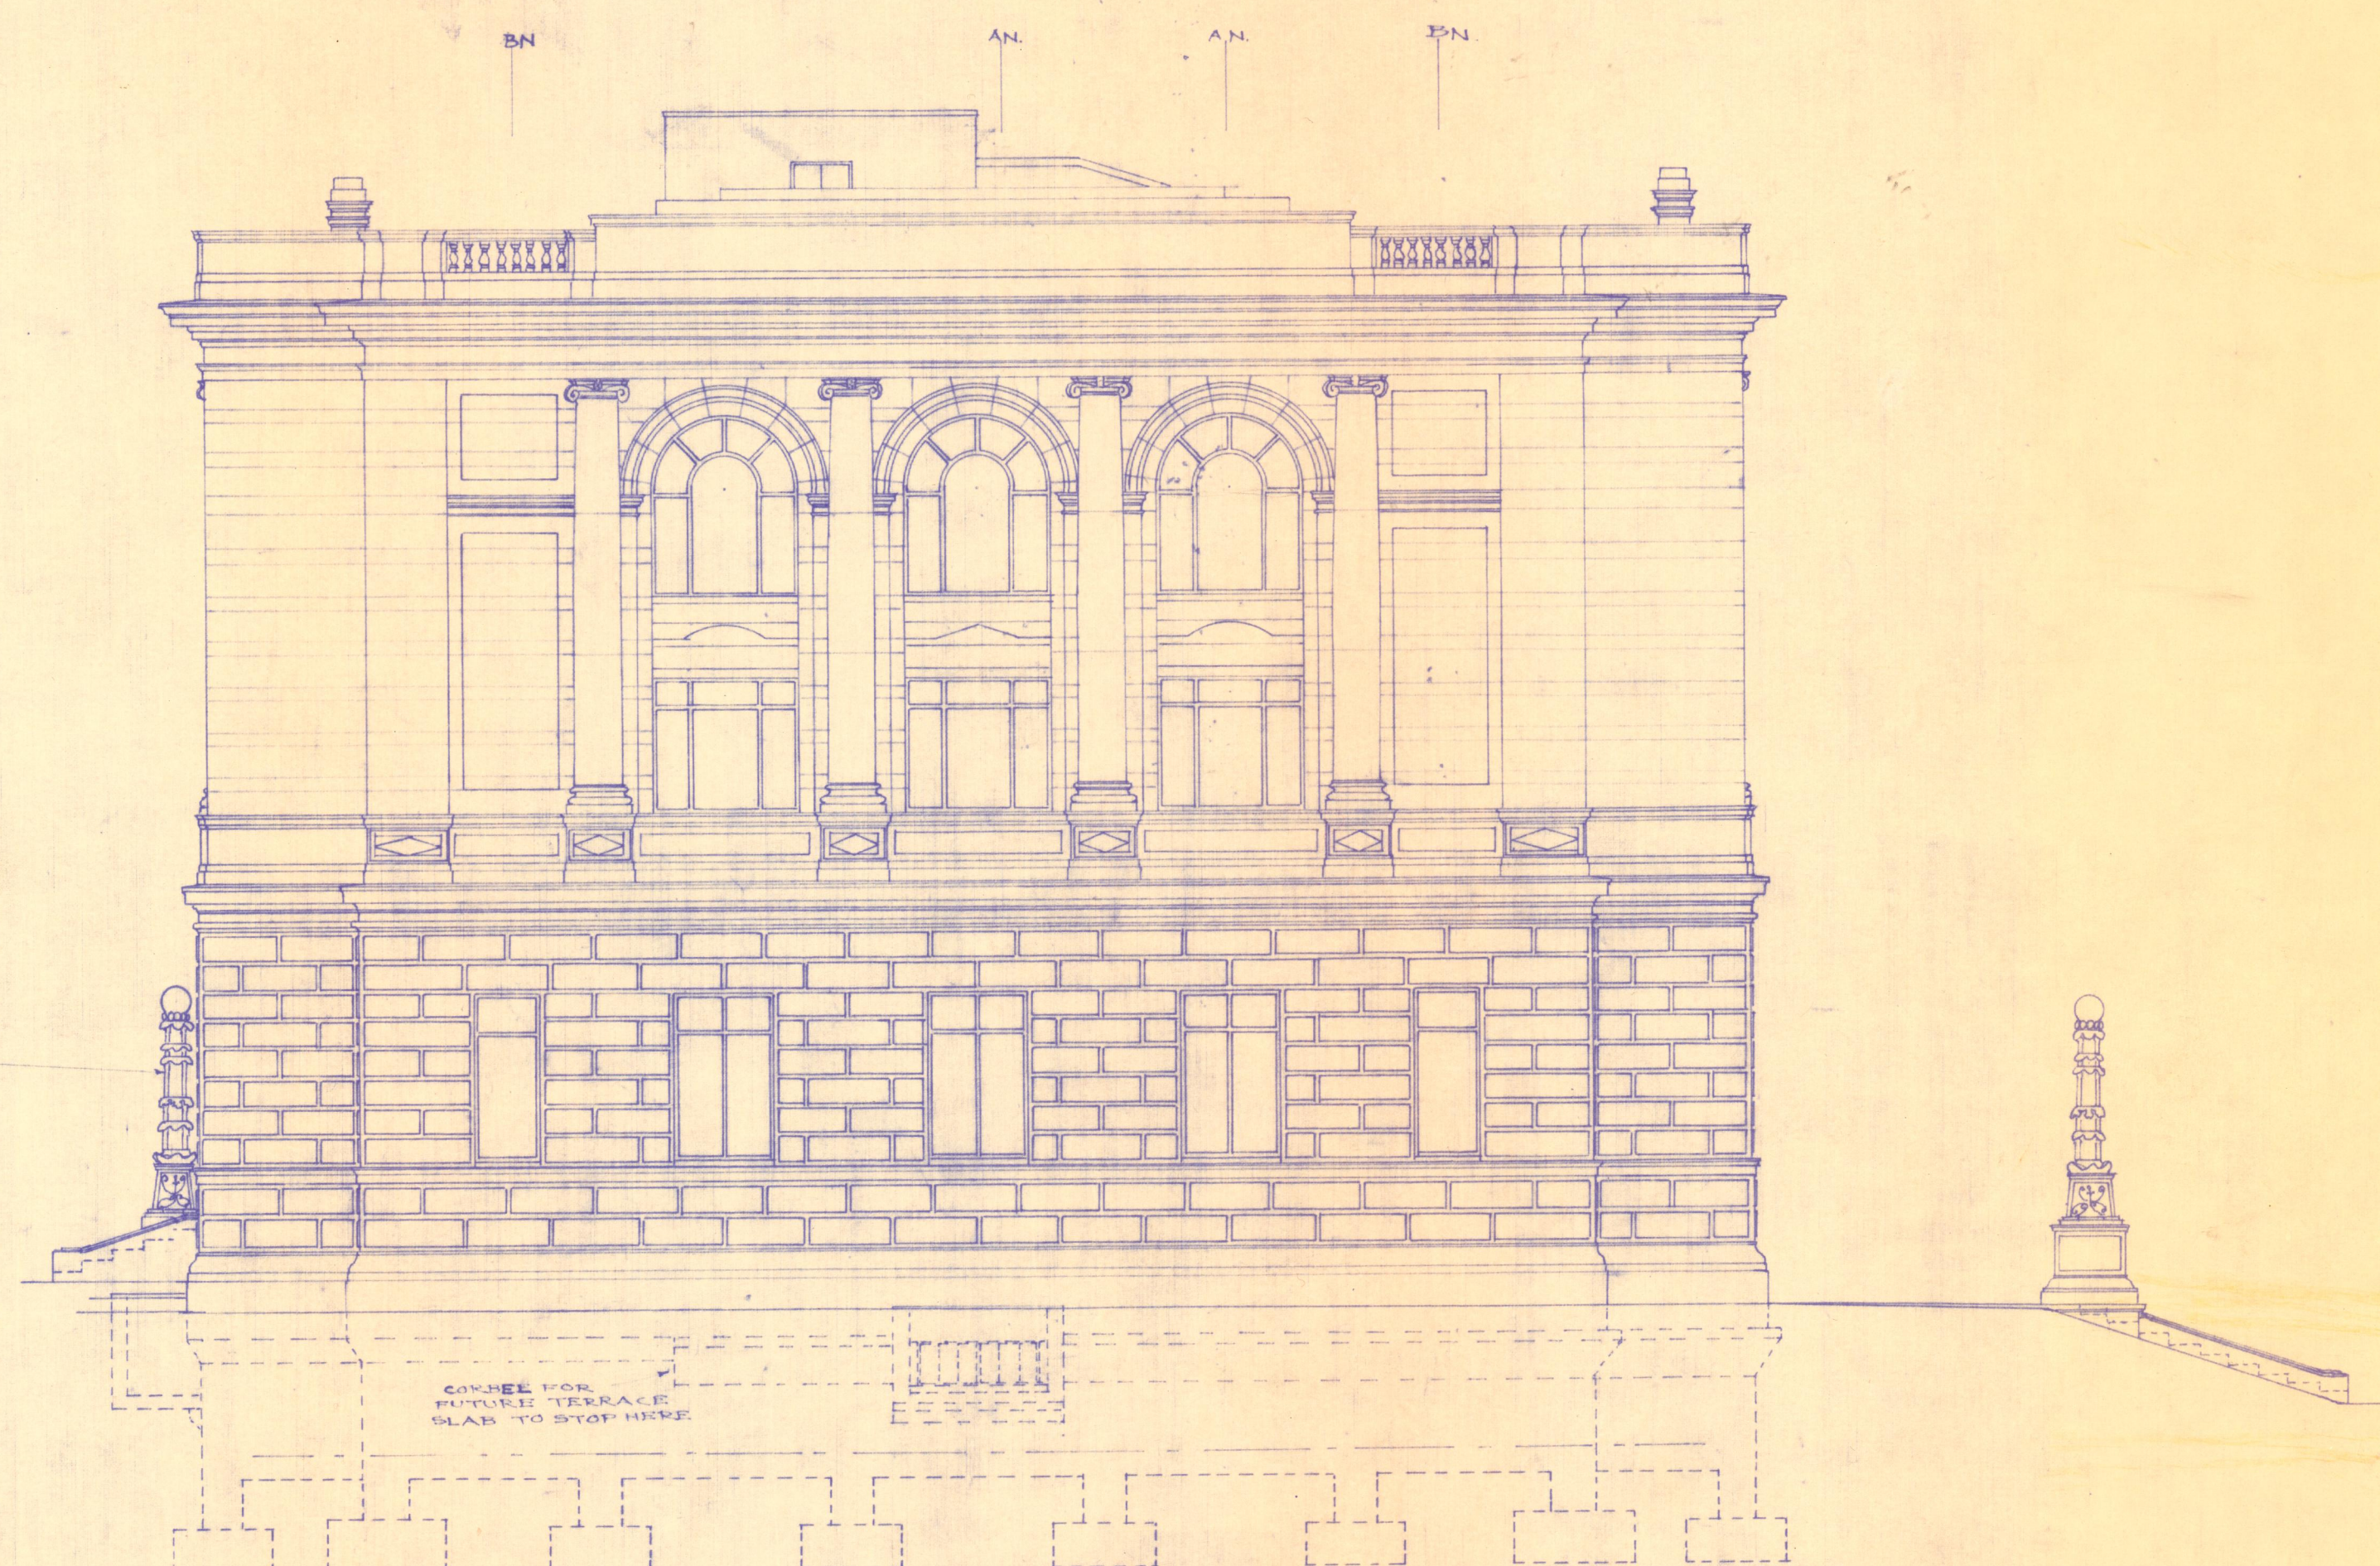

WEST ELEVATION

SCALE 1/8"=1'-0"
EAST AND WEST ELEVATIONS

~ CITY HALL ~
ST. JOSEPH, MISSOURI

DATE JUNE 22, 1925
ECKEL AND ALDRICH
ARCHITECTS
ST. JOSEPH, MO. LOS ANGELES, CALIF.

SHEET
8

NOTE-
Contractor will verify all
dimensions on the drawing
and report any discrepancies
to the architect.

2007.33.4219A

A-50