




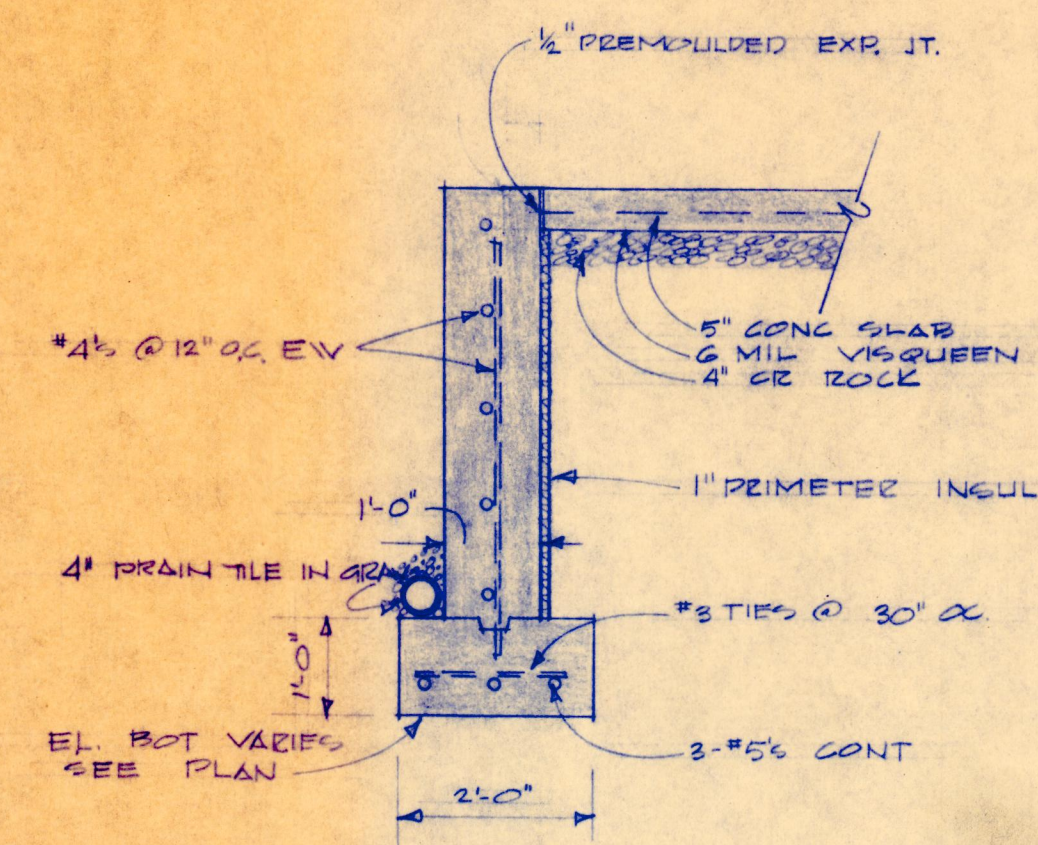


TYPICAL FOUNDATION WALL & FTG.
SCALE 1/2" = 1'-0"

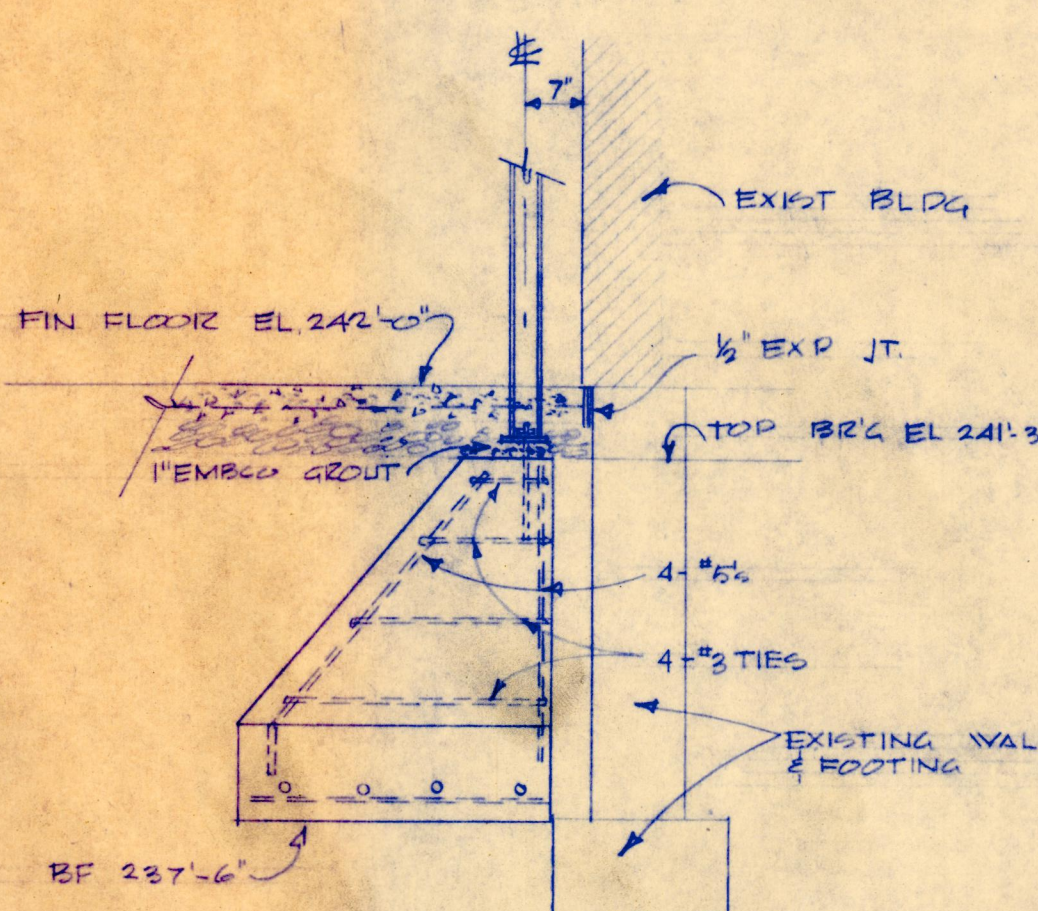







DETAIL FOOTING "M" SECTION
SCALE 1/2" = 1'-0"

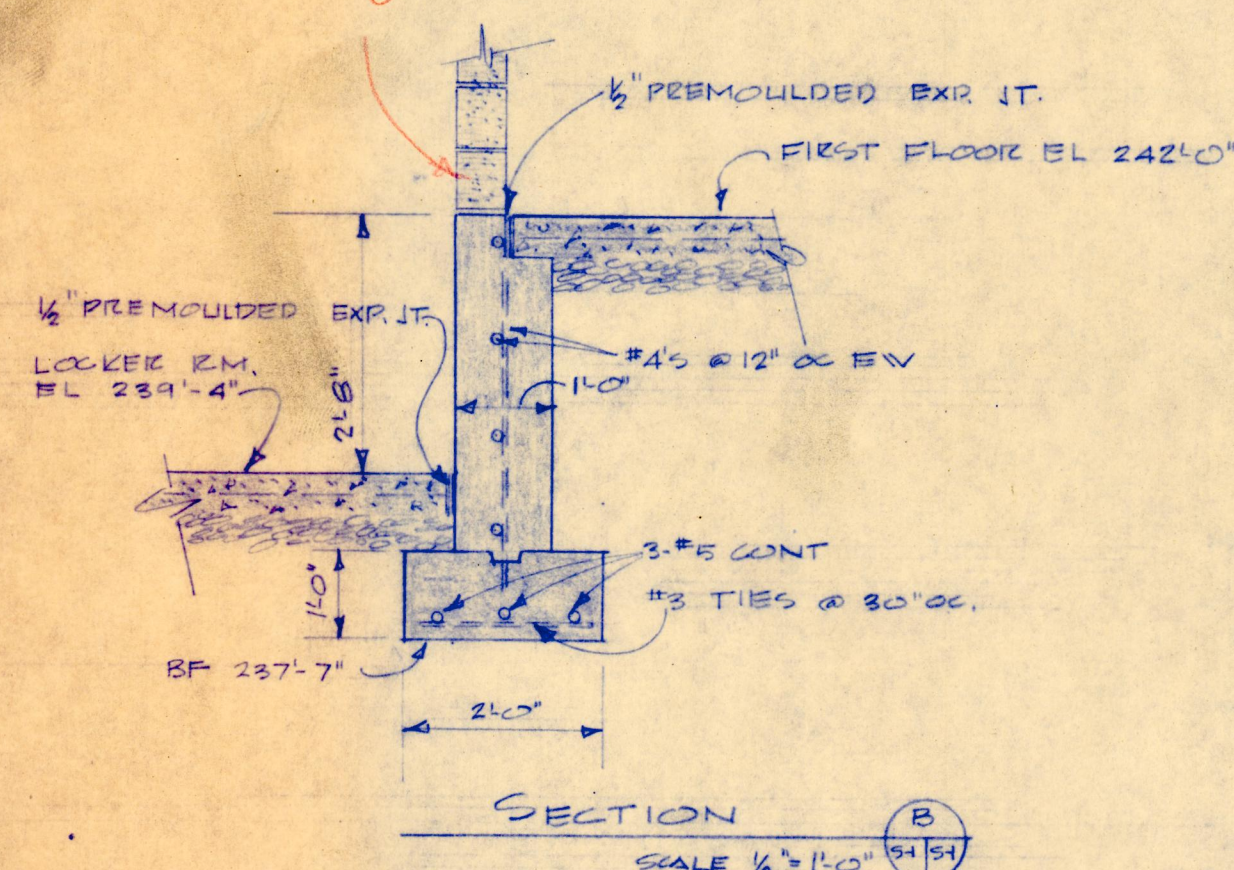


SECTION
SCALE 1/2" = 1'-0"

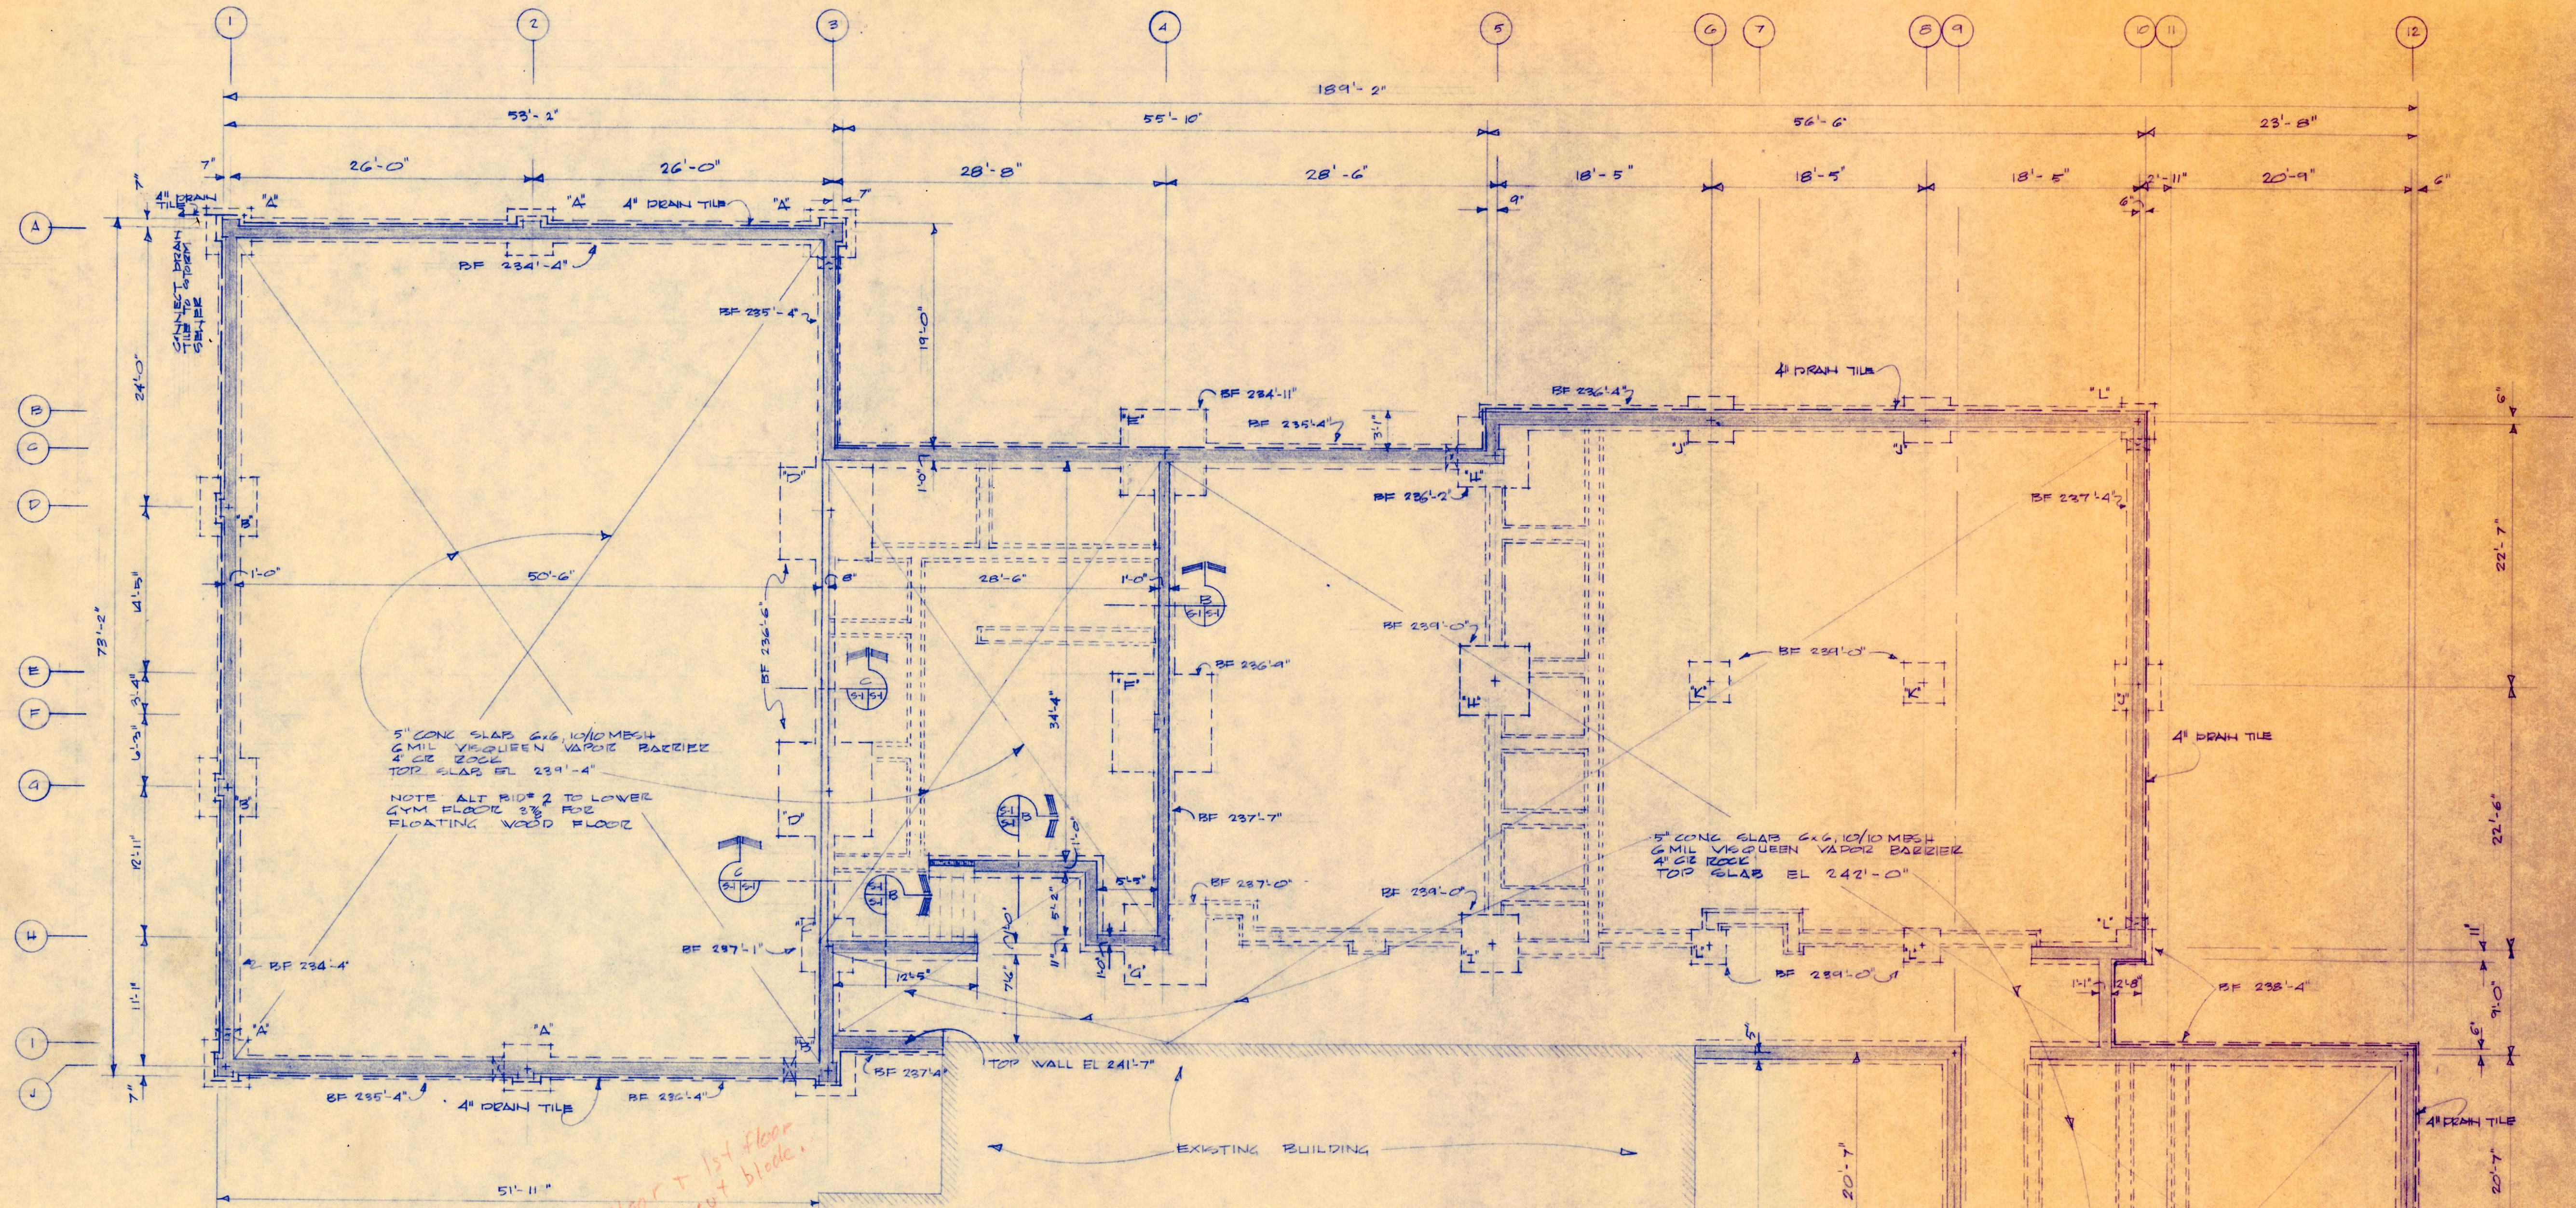

FOOTING & FOUNDATION PLAN
SCALE 1/8" = 1'-0"

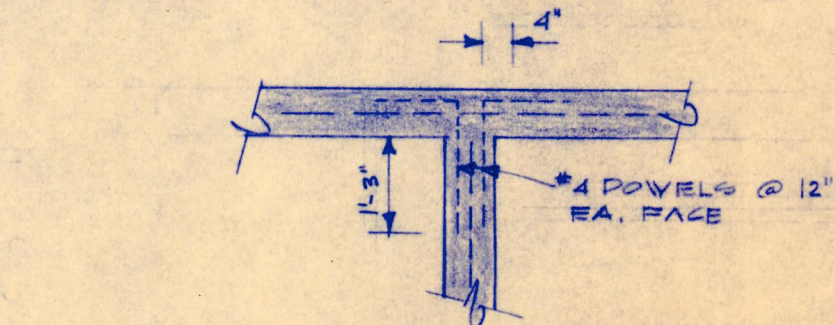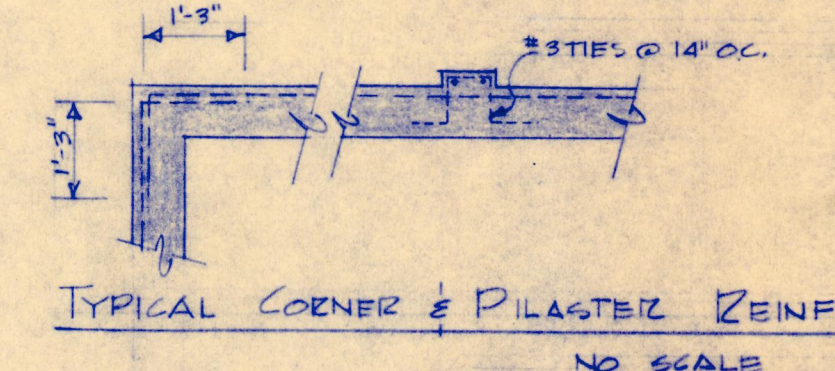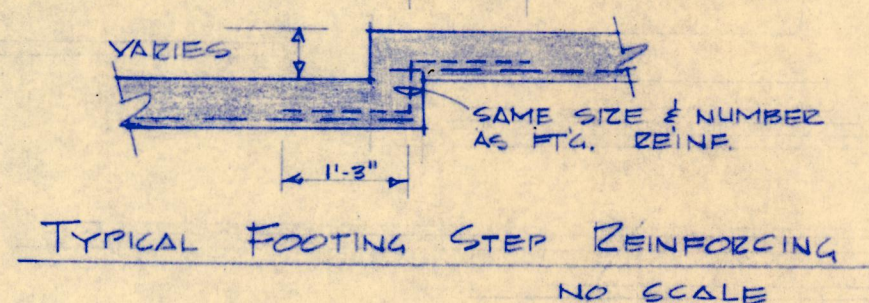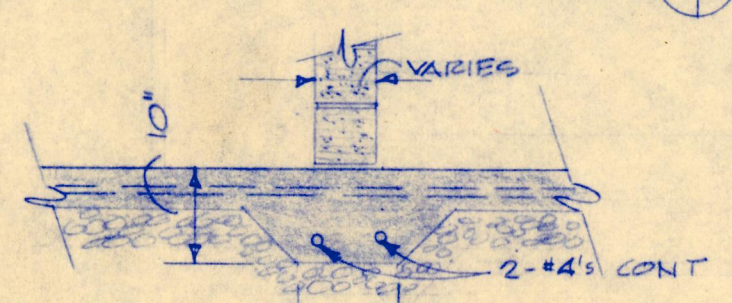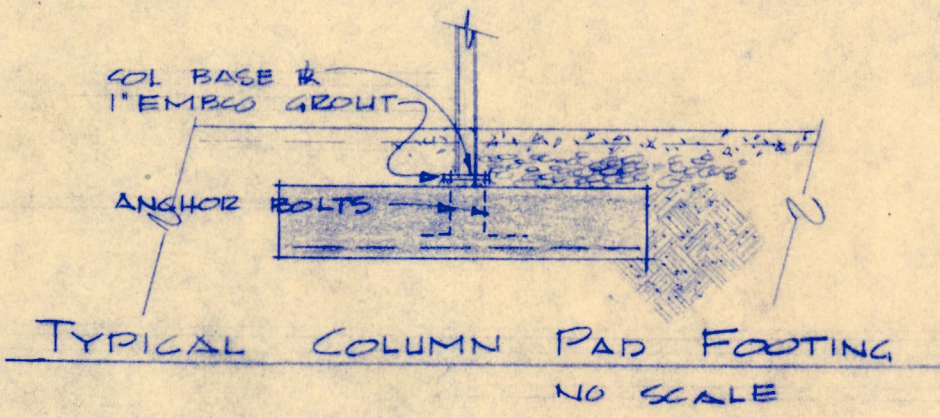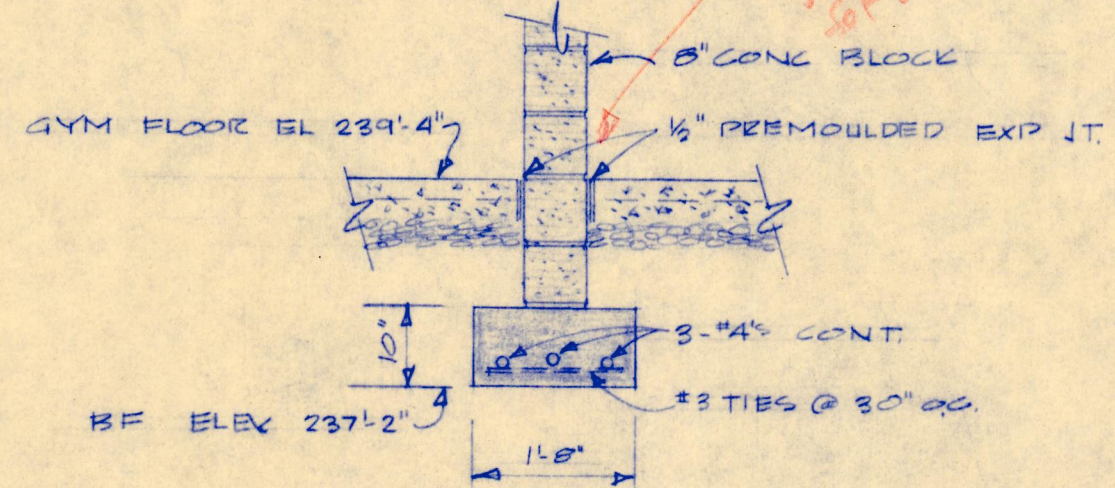

MARK	A	B	C	D	E	F	G	H	I	J	K	L	M
STEEL REIN.	6-#4 EV	5-#6 EV	6-#6 EV	9-#7 EV	7-#7 EV	10-#7 EV	7-#7 EV	6-#7 EV	5-#6 EV	6-#4 EV	5-#4 EV	4-#4 EV	4-#4 EV
BOT. FTG. EL.	VARIES SEE PLAN	VARIES SEE PLAN	237'-1"	236'-6"	234'-11"	236'-9"	236'-6"	VARIES SEE PLAN	239'-0"	VARIES SEE PLAN	239'-0"	VARIES SEE PLAN	237'-6"
PEDESTAL	14" x 14"	14" x 14"	12" x 12"	12" x 12"	16" x 16"	16" x 16"	16" x 16"	12" x 12" (5C ONLY)	12" x 12"	VARIES SEE PLAN	239'-0"	VARIES SEE PLAN	237'-6"
PEDESTAL REIN.	4-#8 #3 TIES @ 16" OC	4-#8 #3 TIES @ 16" OC	4-#8 #3 TIES @ 16" OC	4-#8 #3 TIES @ 16" OC	4-#8 #3 TIES @ 16" OC	4-#8 #3 TIES @ 16" OC	4-#8 #3 TIES @ 16" OC	4-#8 #3 TIES @ 16" OC	4-#8 #3 TIES @ 16" OC	4-#8 #3 TIES @ 16" OC	4-#8 #3 TIES @ 16" OC	4-#8 #3 TIES @ 16" OC	4-#8 #3 TIES @ 16" OC
EL. TOP PEDESTAL	239'-4"	239'-4"	242'-0"	238'-1"	242'-0"	242'-0"	242'-0"	240'-0"	241'-0"	240'-0"	240'-0"	241'-3"	237'-6"
FOOTING SIZE	4'-0" x 4'-0" x 12"	5'-0" x 5'-0" x 12"	4'-0" x 4'-0" x 12"	8'-0" x 8'-0" x 12"	7'-0" x 7'-0" x 17"	8'-0" x 8'-0" x 12"	7'-0" x 7'-0" x 17"	6'-0" x 6'-0" x 14"	5'-0" x 5'-0" x 12"	4'-0" x 4'-0" x 12"	3'-6" x 3'-6" x 12"	5'-0" x 3'-0" x 12"	5'-0" x 3'-0" x 12"

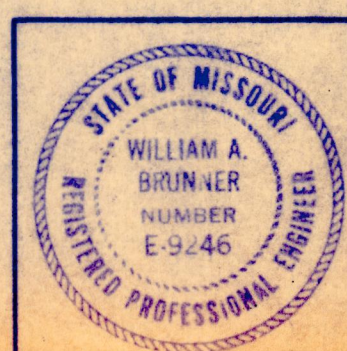

BRUNNER & BRUNNER
1105 CORBY BUILDING
2007.33.2325.R

ARCHITECTS & ENGINEERS
ST. JOSEPH, MO.

ALTERATION AND ADDITION
SPRING GARDEN MIDDLE SCHOOL
5802 SOUTH 22nd STREET
ST. JOSEPH, MISSOURI
SCHOOL DISTRICT OF ST. JOSEPH, MO.

DRAWN BY
CHK'D BY
REVISION

DATE 1-17-72
JOB No.
SHEET No. S-1