


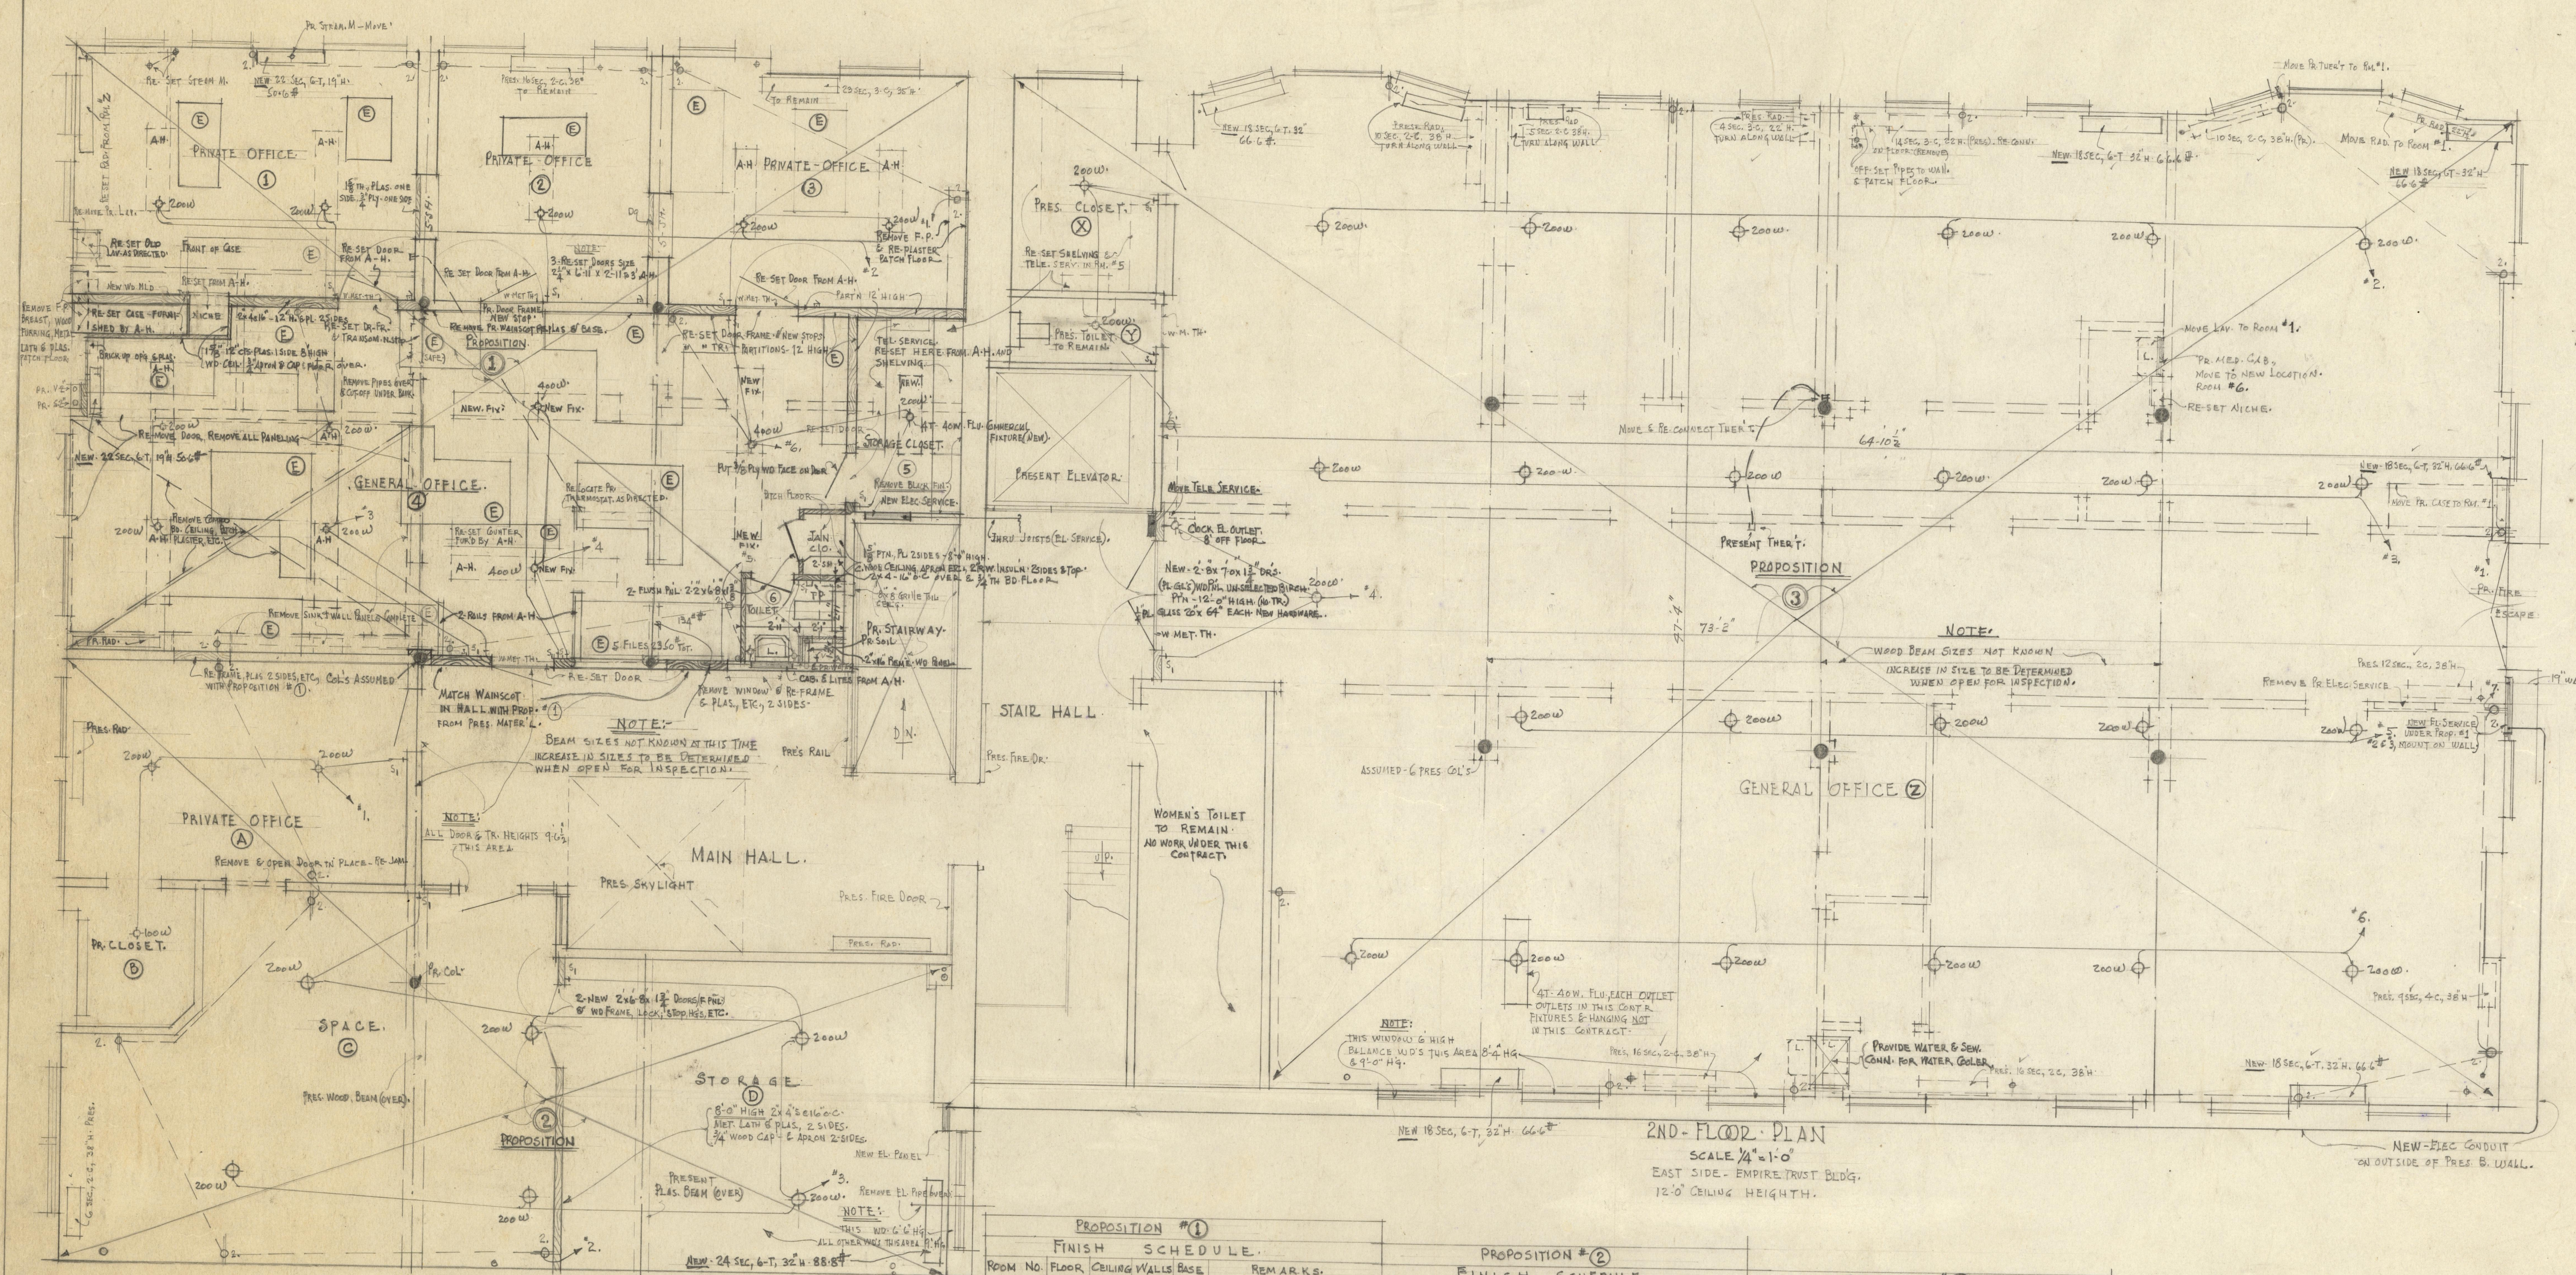

KEY TO PLANS.

	PRES. WORK TO REMAIN
	" " TO BE REMOVED
	NEW WOOD METL. & PLASTER

ELECTRICAL SYMBOLS.

	NEW CEILING OUTLETS
	" " WALL SWITCHES
	LIGHT & P.B. SYSTEM
	2-WAY BASE OUTLETS

2ND-FLOOR PLAN
 SCALE 1/4"=1'-0"
 WEST SIDE - EMPIRE TRUST BLDG.
 12'-0" CEILING HEIGHTH.

A-H - SECURED FROM ANDERSON-HOPKINS, INC.

(E) - DENOTES EQUIPMENT NOT IN THIS CONTRACT BUT TO BE MOVED TO THIS LOCATION UNDER THIS CONTRACT.

PROPOSITION #1

ROOM NO.	FLOOR	CEILING	WALLS	BASE	REMARKS.
No. 1	Do	Do	Do	Do	RE-LAY RUG-A-H.
No. 2	Do	Do	Do	Do	RE-LAY RUG-A-H.
No. 3	Do	Do	Do	Do	Do.
No. 4	Do	Do	Do	Do	Do.
No. 5	Do	Do	Do	Do	Do.
No. 6	Do	Do	Do	Do	Do.

PROPOSITION #2

ROOM.	FLOOR	CEILING	WALLS	BASE	REMARKS.
A	Do	Do	Do	Do	RE-LAY RUG-A-H.
B	Do	Do	Do	Do	Do.
C	Do	Do	Do	Do	Do.
D	Do	Do	Do	Do	Do.

PROPOSITION #3

ROOM	FLOOR	CEILING	WALLS	BASE	REMARKS.
X	Do	Do	Do	Do	RE-LAY RUG-A-H.
Y	Do	Do	Do	Do	Do.
Z	Do	Do	Do	Do	Do.

NOTES

NO NEW BASE, TRIM, DOOR FRAMES, OR DOORS REQUIRED UNDER THIS CONTRACT (EXCEPT MAIN ENTRANCE DOORS TO ROOM "Z", TOILET & JAN. C.). ALL TO BE NEW, AS A SURPLUS WILL BE ON HAND, TO REMAIN CONTRACTORS PROPERTY, AND REMOVED FROM THE SITE.

FURNISH NEW BASE-MOULD WHERE ASP. TILE IS USED, THROUGHOUT JOB. TO BE OF RED OAK.

STATE OF MISSOURI
 EVERETT
 JOHNS
 NUMBER
 A-2
 REGISTERED ARCHITECT

2ND-FLOOR REMODELING
 EMPIRE TRUST BUILDING
 ST. JOSEPH, MO.
 SE. COR. 6TH & EDWARD ST.
 EVERETT JOHNS, AIA.
 REGISTERED ARCHITECT
 304
 DATE 5/8/53
 ST. JOSEPH 4, MO. OF 1 SH.