
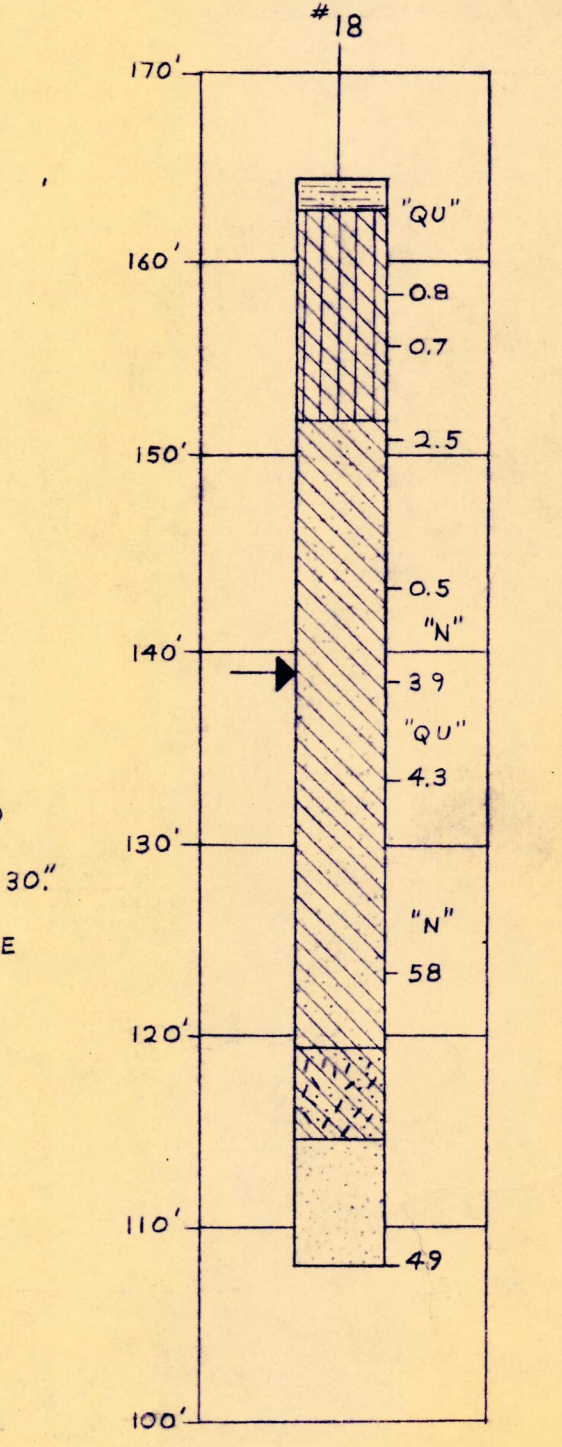
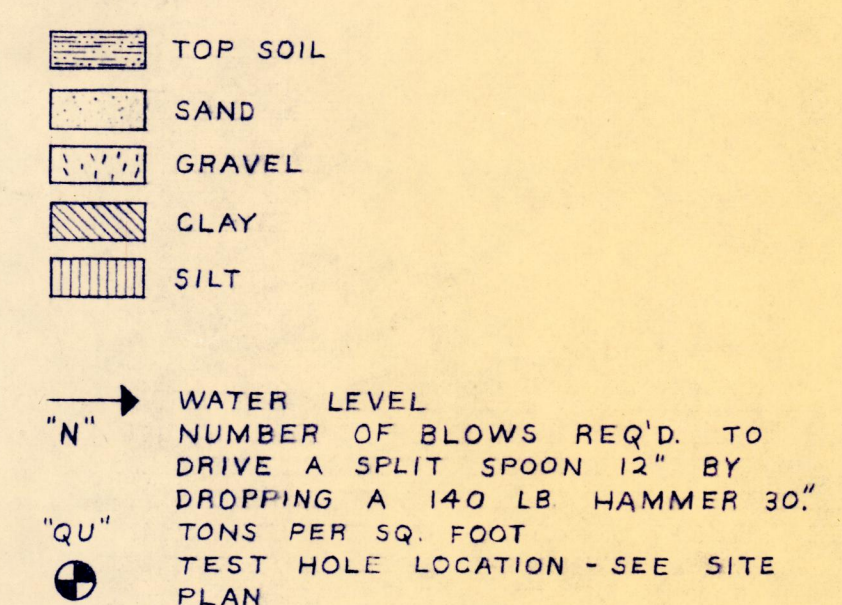
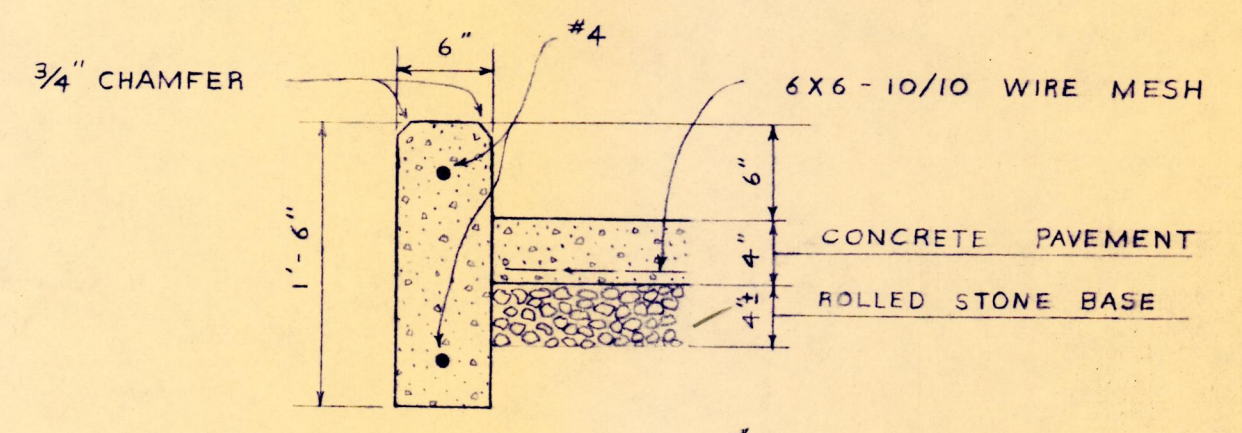
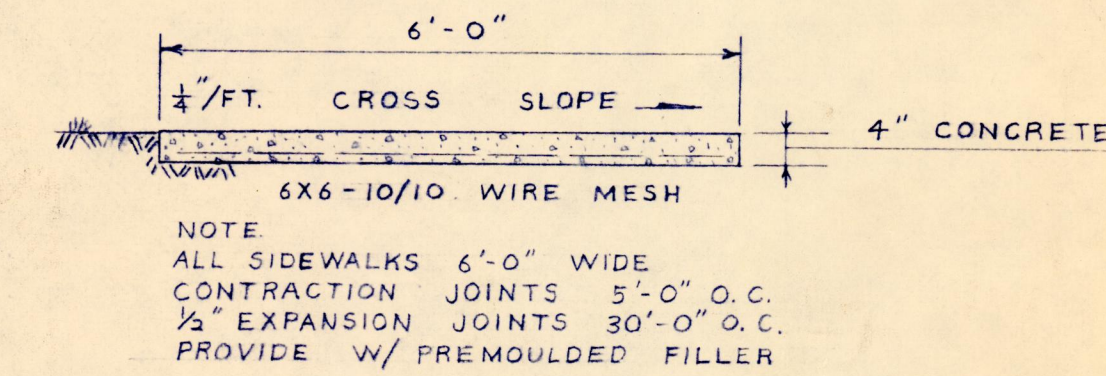
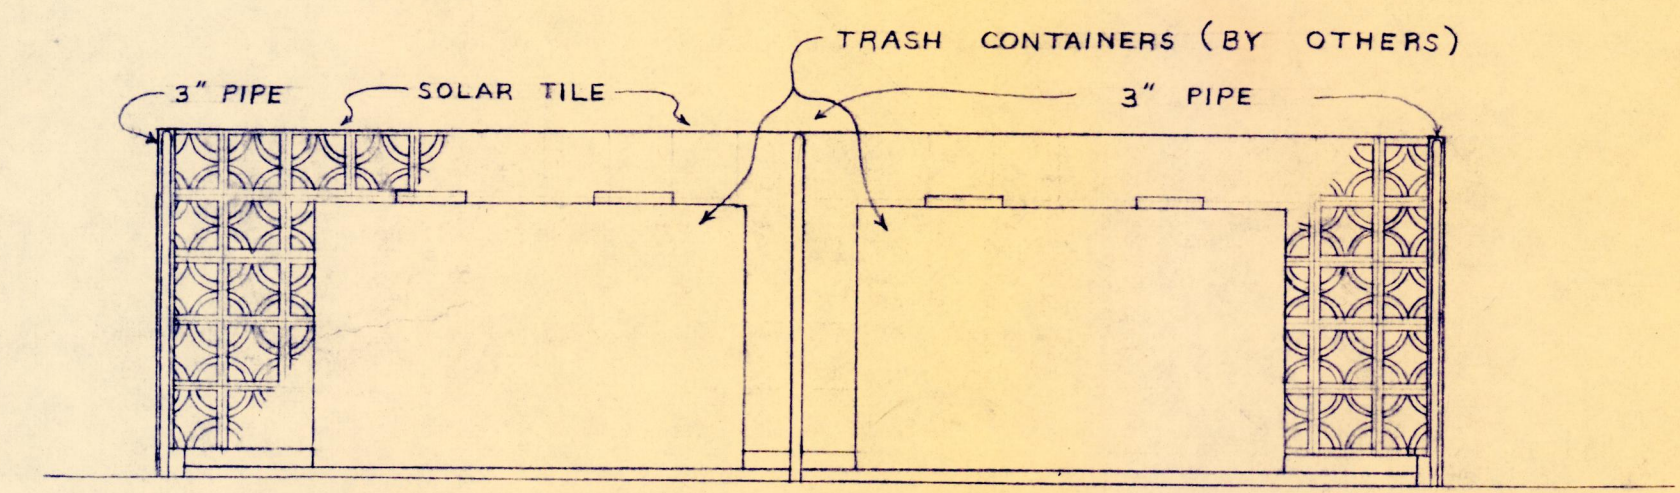
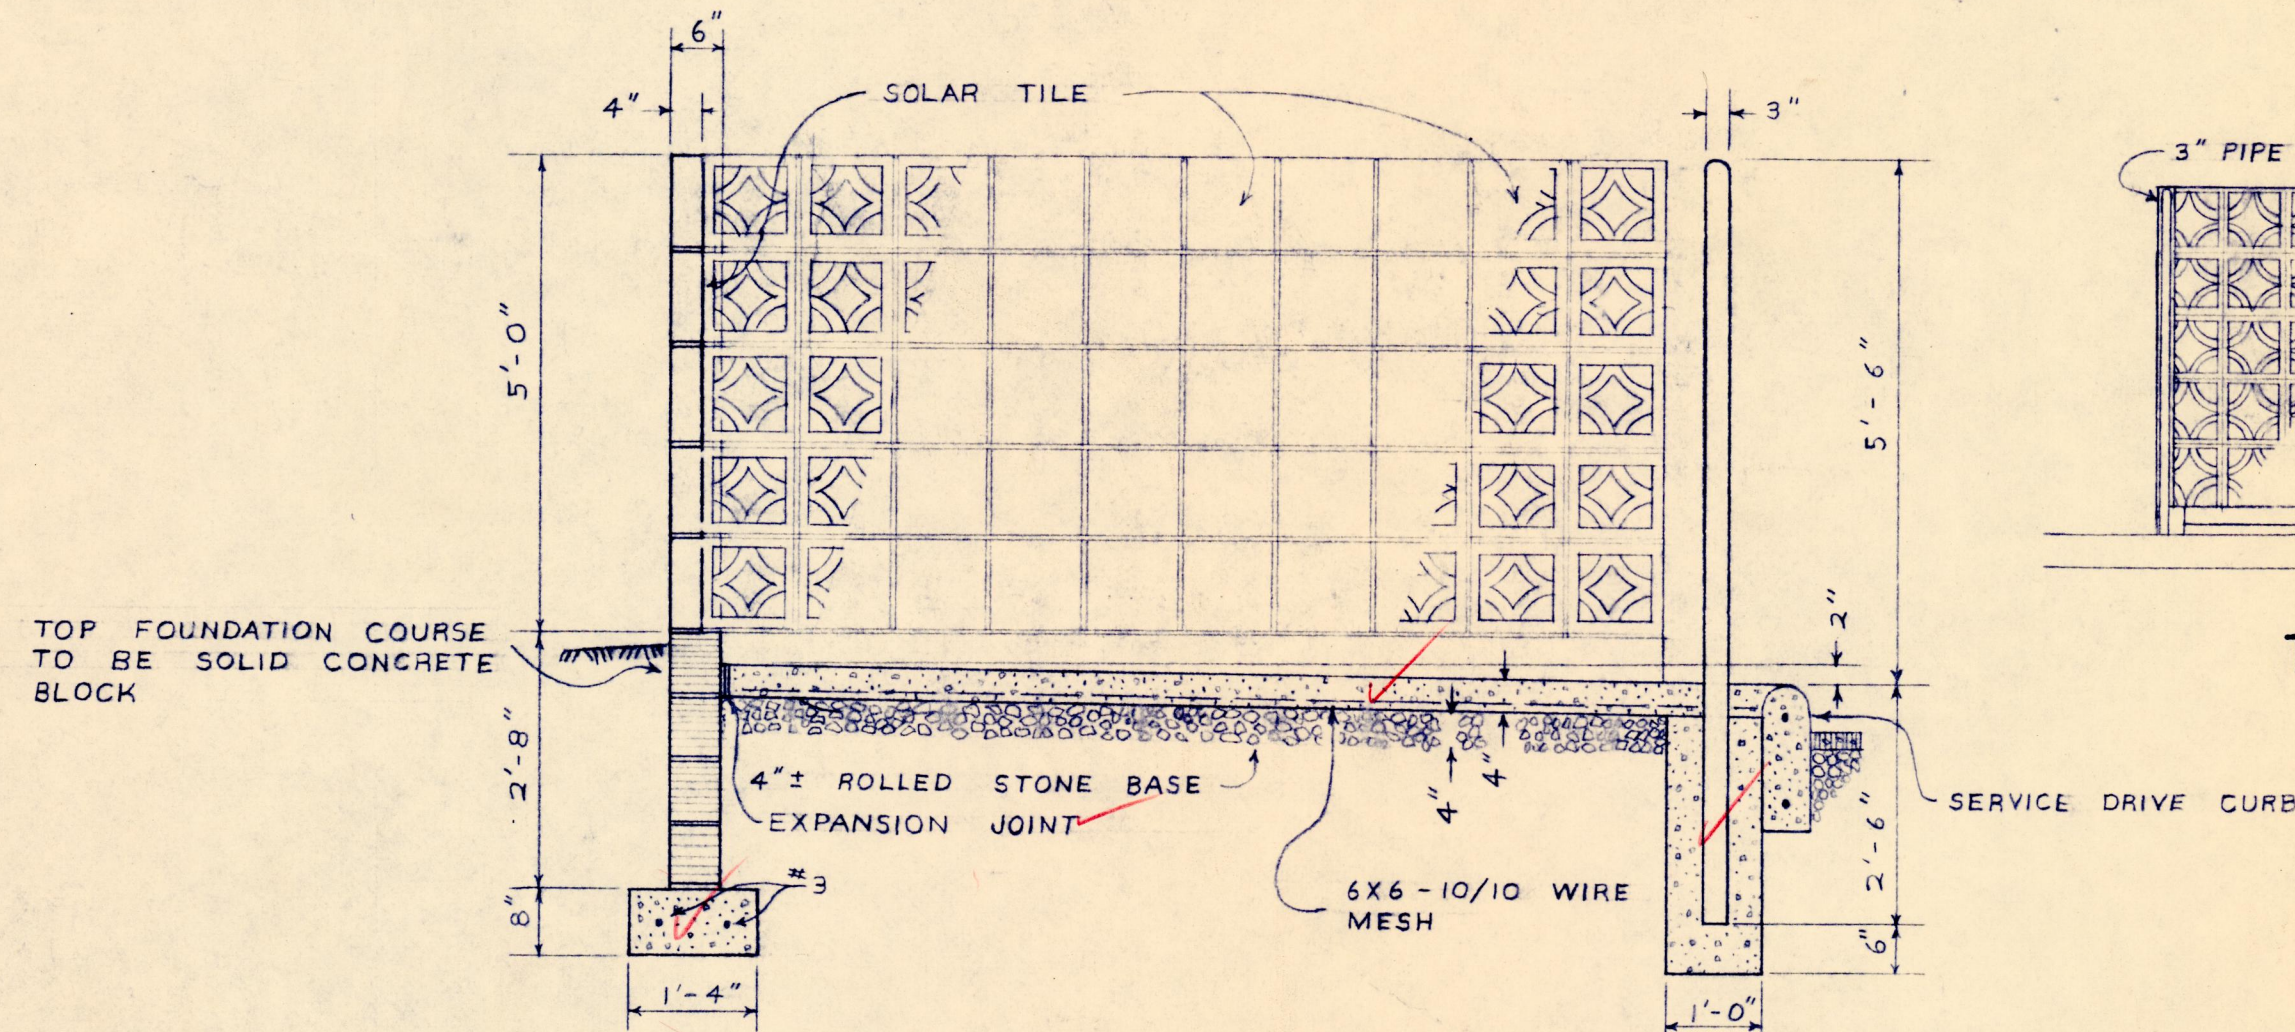
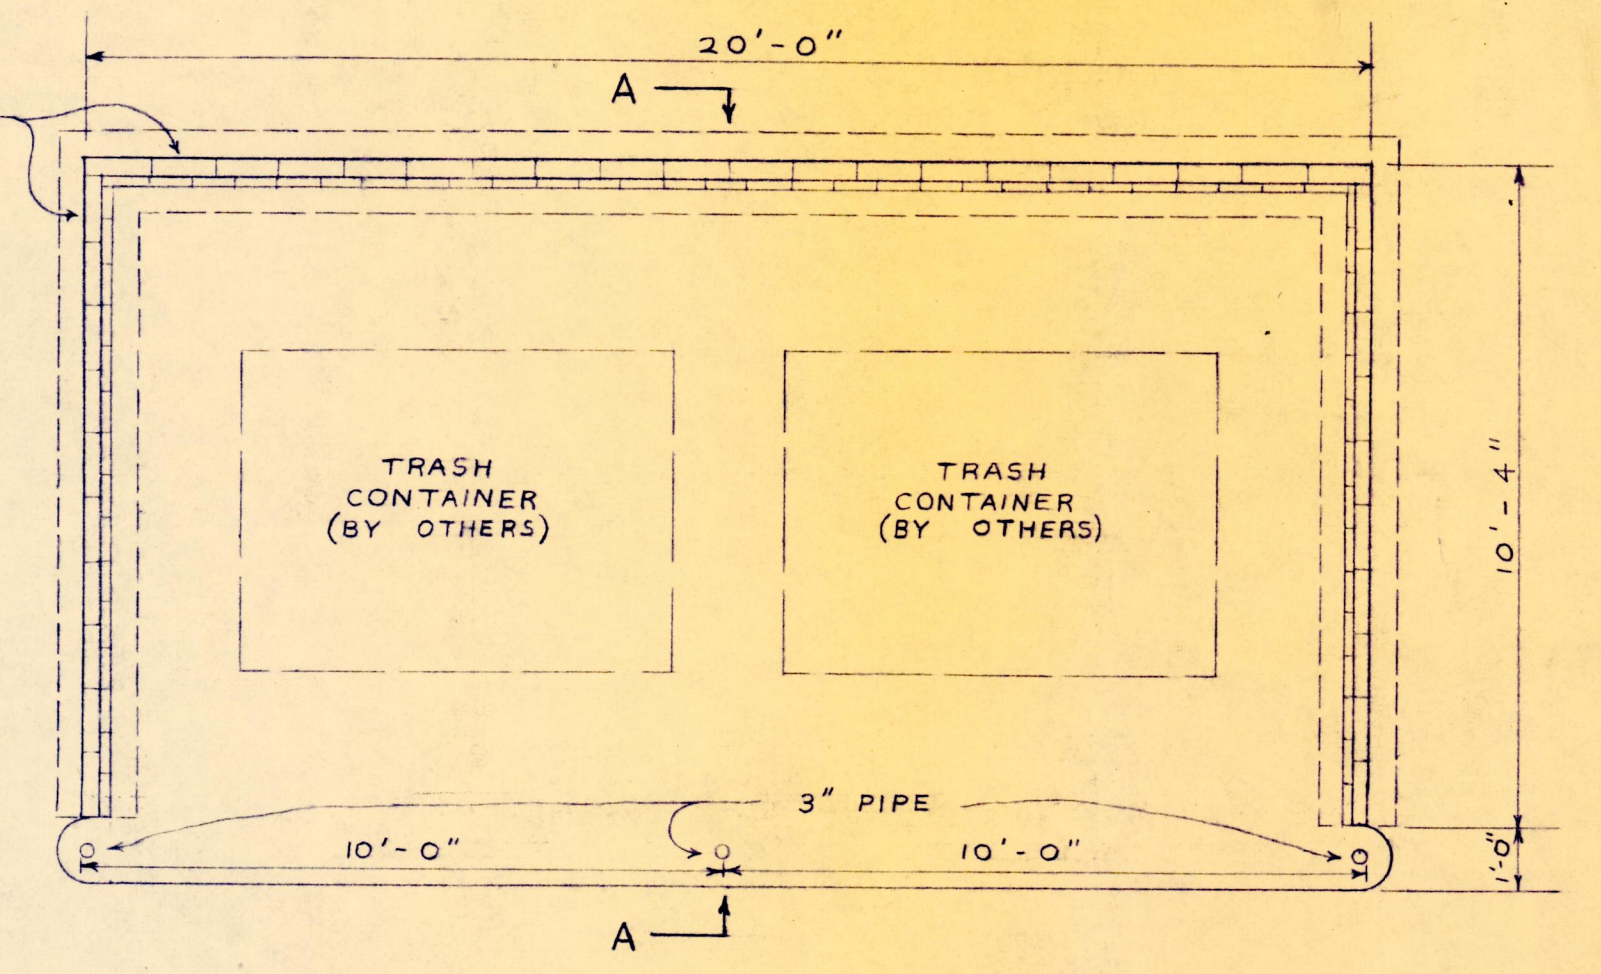
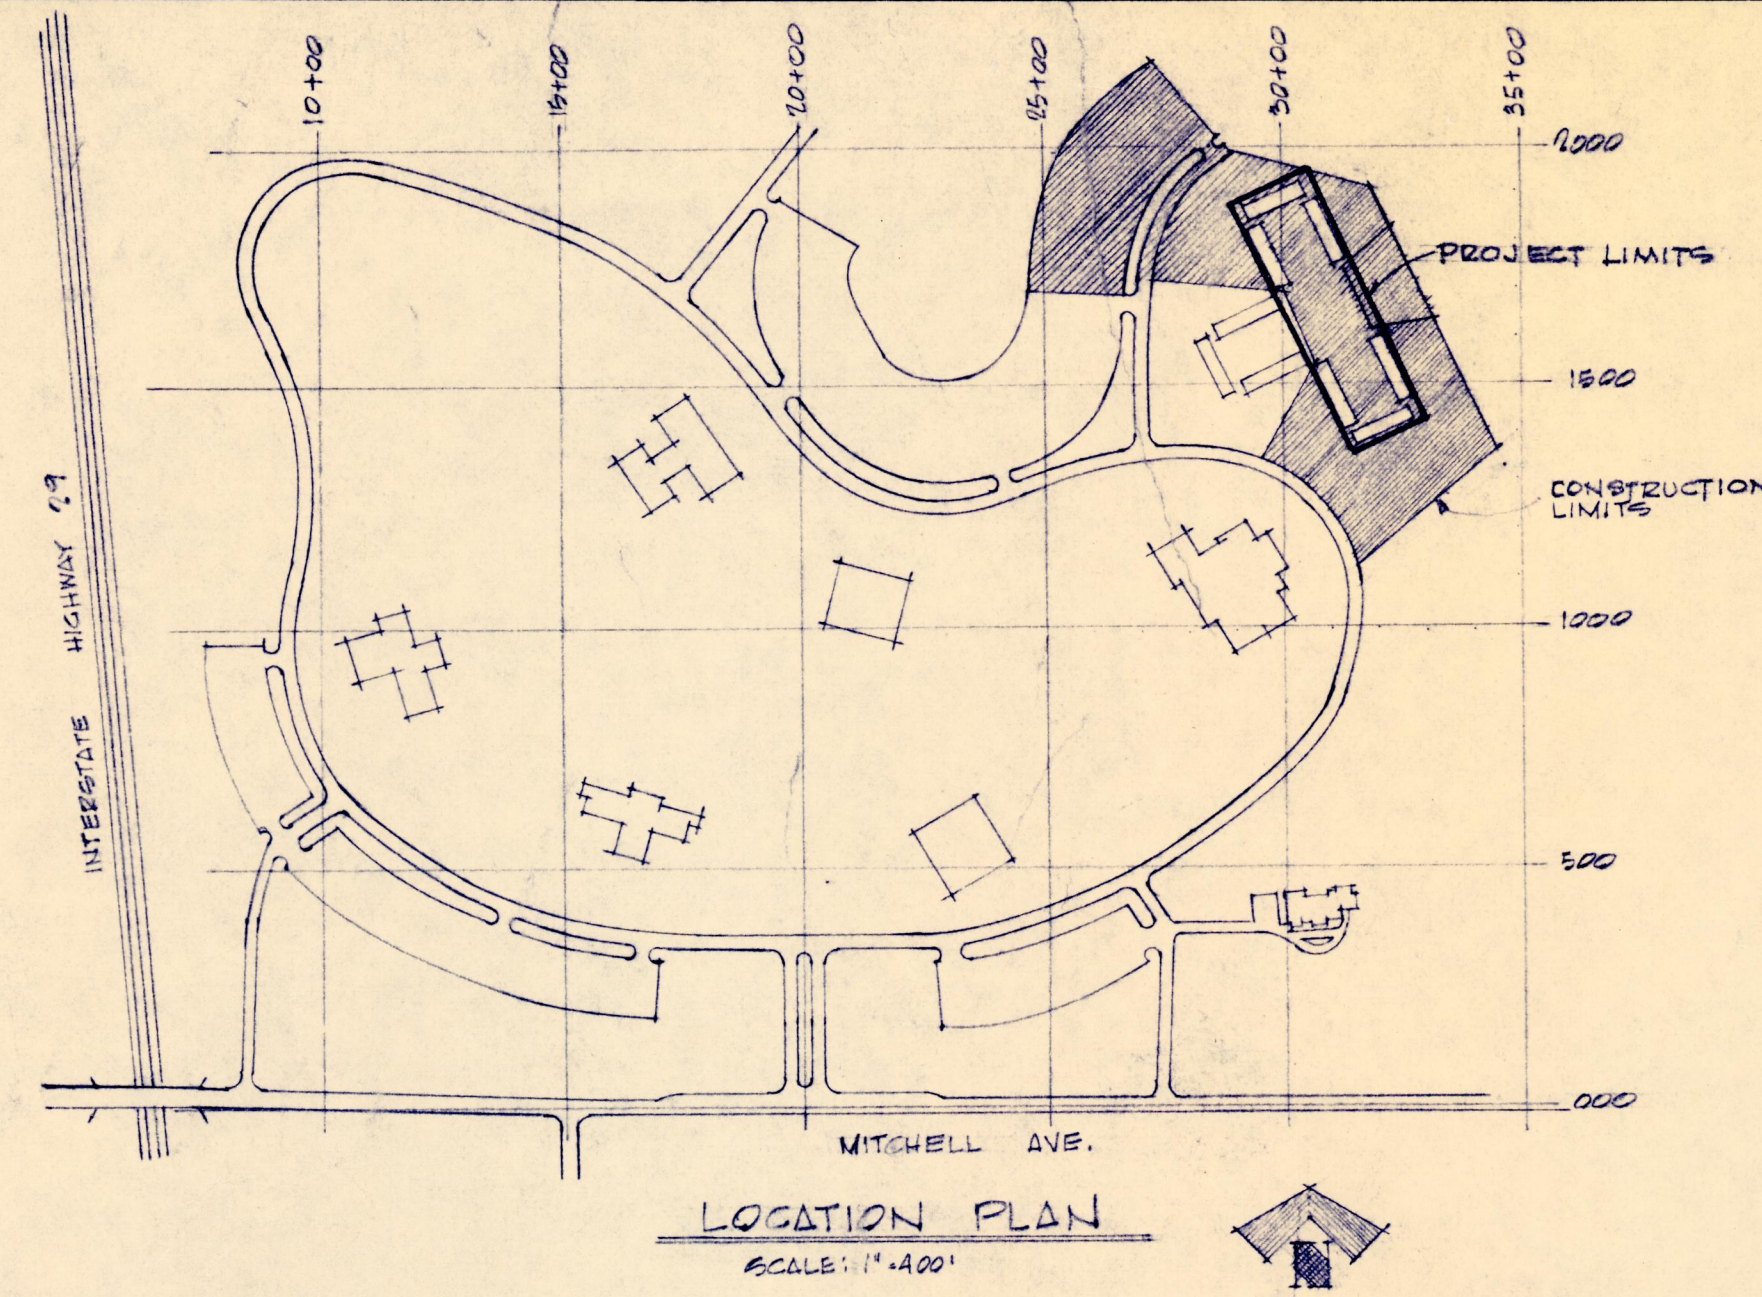


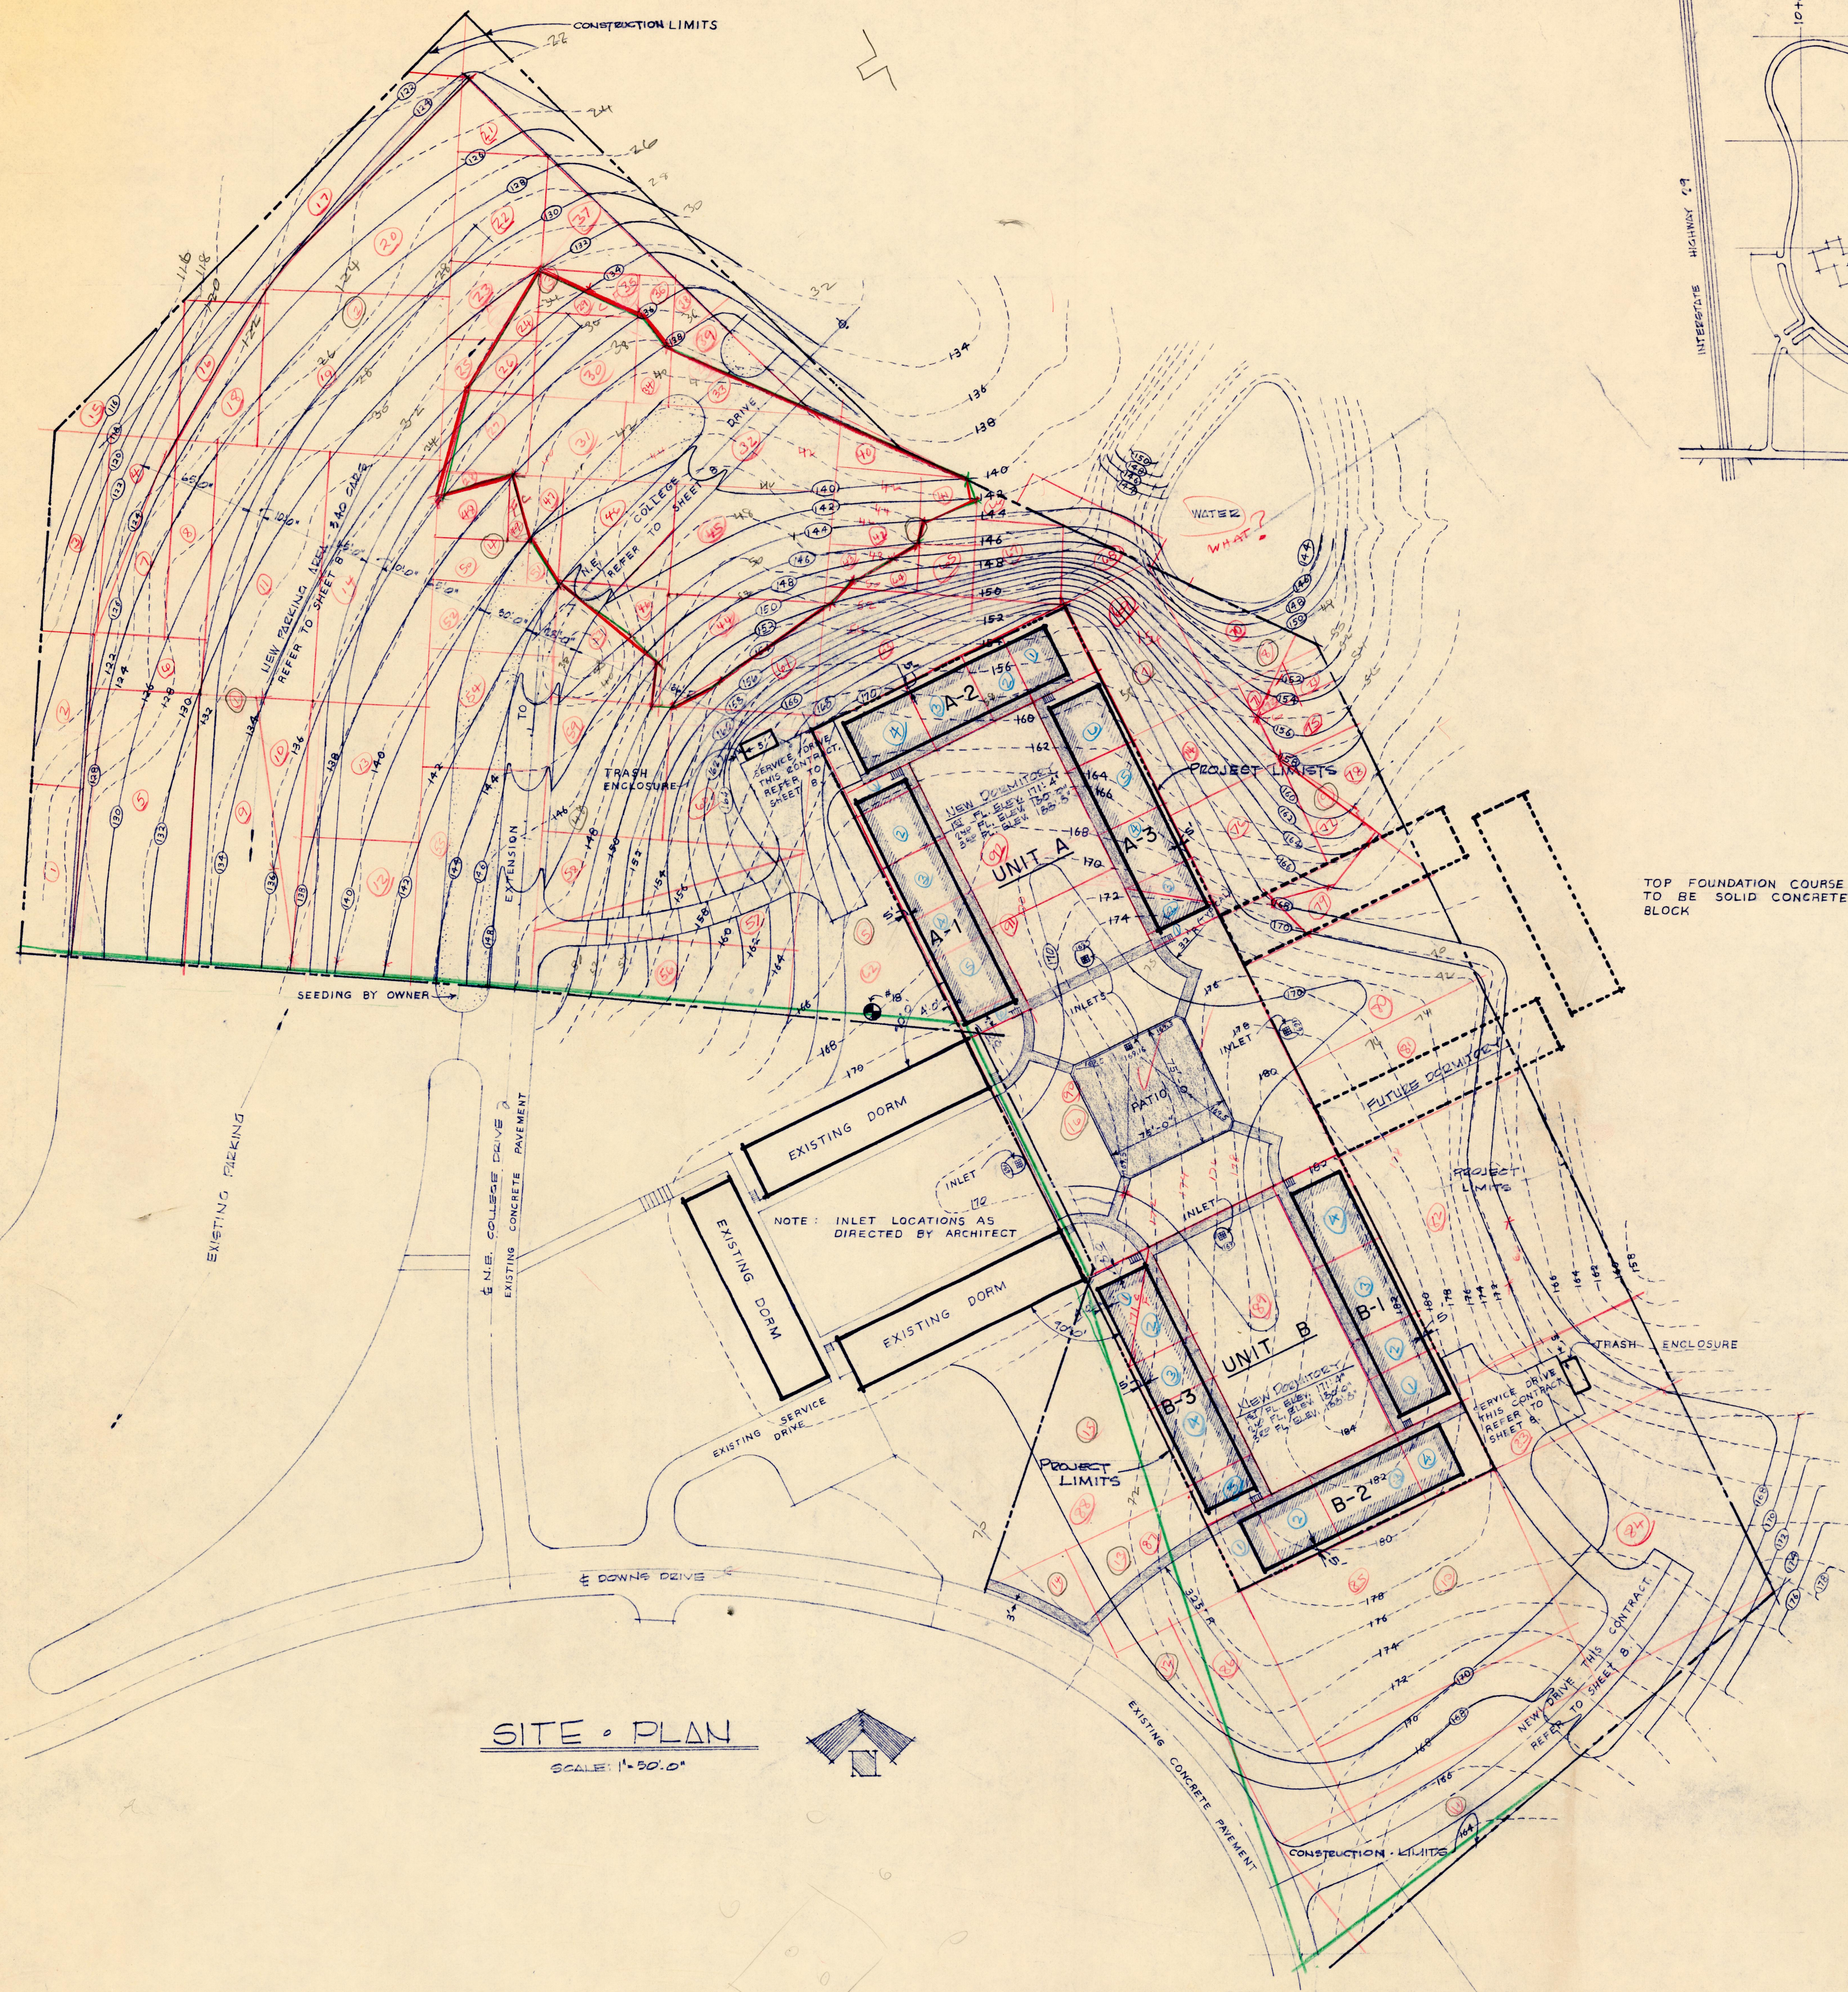

PROJECT NO. CH MO. - 159 (D)

SITE PLAN AND DETAILS		384 STUDENT DORMITORIES MISSOURI WESTERN COLLEGE ST. JOSEPH, MISSOURI		SHEET NUMBER
LAWRENCE L. DOUGLAS REGISTERED ARCHITECT		HERSCHMAN & DOUGLAS Engineers 1311 VILLAGE DRIVE - ST. JOSEPH, MISSOURI		OF 9
MADE BY: S.D.L.		CH'D BY: L.D.		DATE: 8-
MASSAGLIA, NEUSTROM, MIDDLETON - MECHANICAL ENGINEERS				