


2007.33.1325 A

ROCKHILL


Should this sheet show
existing catch basin + 8" x 10" lines shown
on cassette plot plan - Sheet # M.S. 2

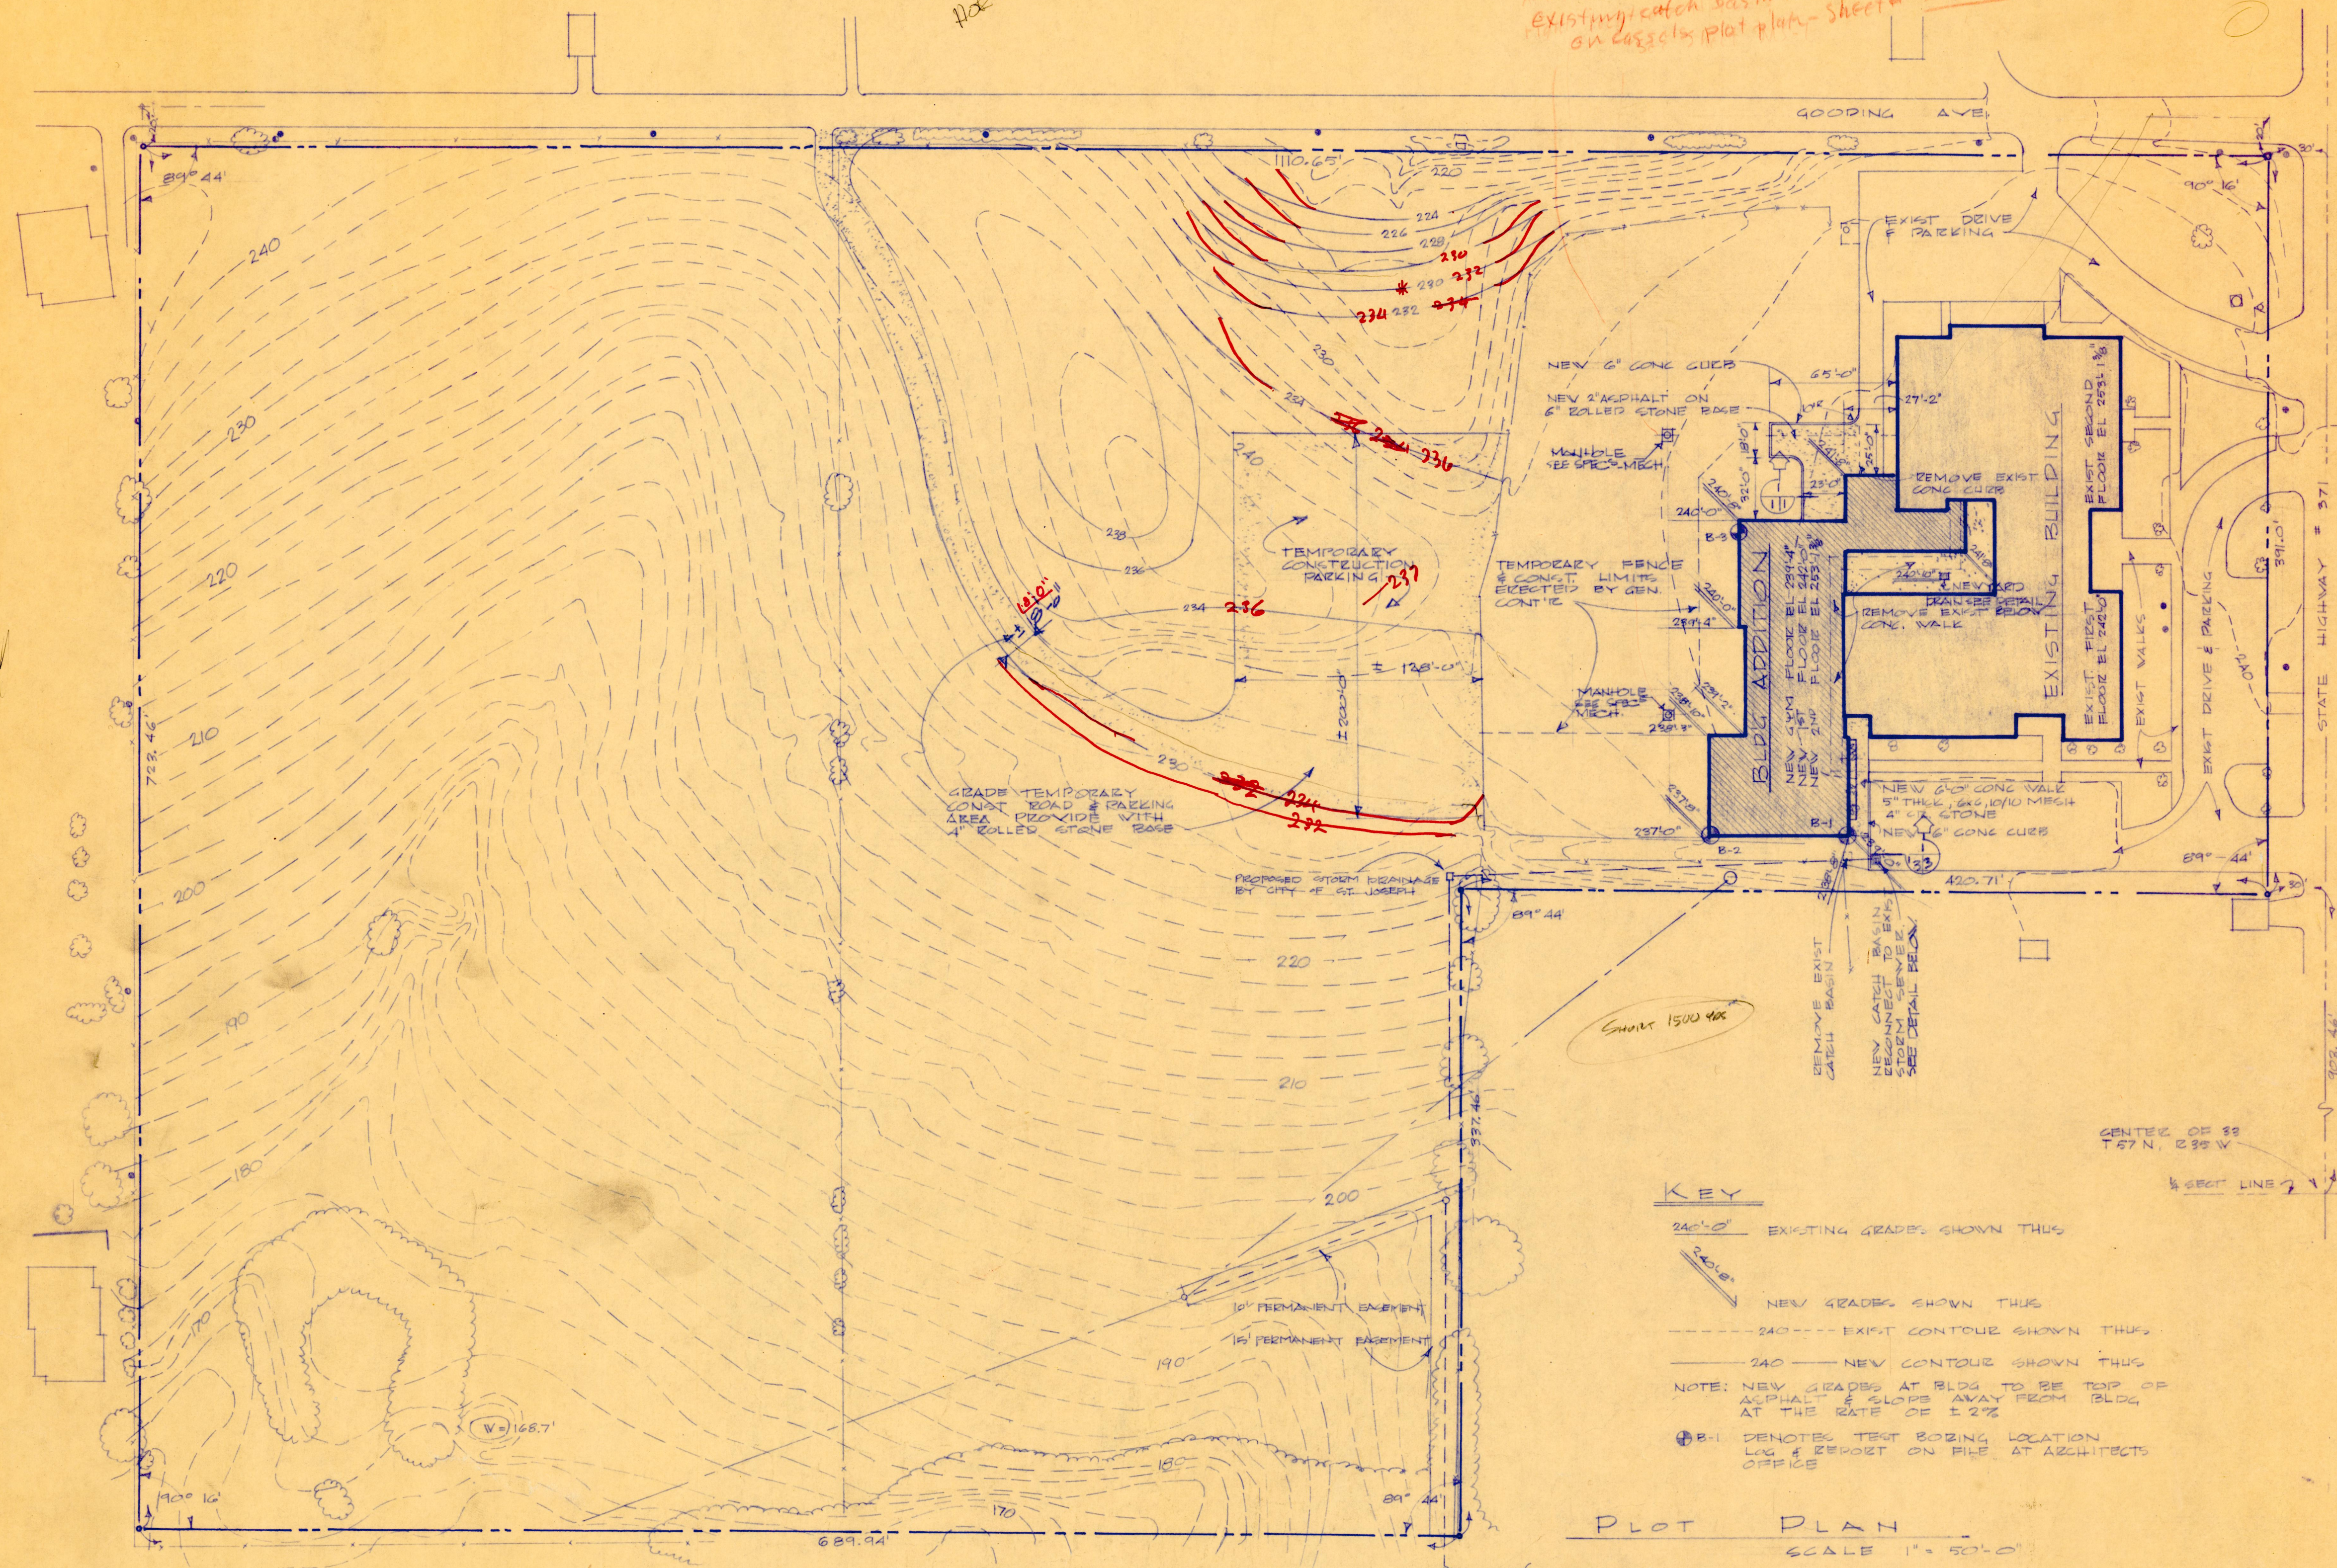


KEY

- 240'-0" EXISTING GRADES SHOWN THUS
- 240'-0" NEW GRADES SHOWN THUS
- 240'-0" EXIST CONTOUR SHOWN THUS
- 240'-0" NEW CONTOUR SHOWN THUS
- NOTE: NEW GRADES AT BLDG TO BE TOP OF ASPHALT & SLOPS AWAY FROM BLDG AT THE RATE OF 1/2%
- ⊕ B-1 DENOTES TEST BORING LOCATION LOG & REPORT ON FILE AT ARCHITECTS OFFICE

PLOT PLAN
SCALE 1" = 50'-0"

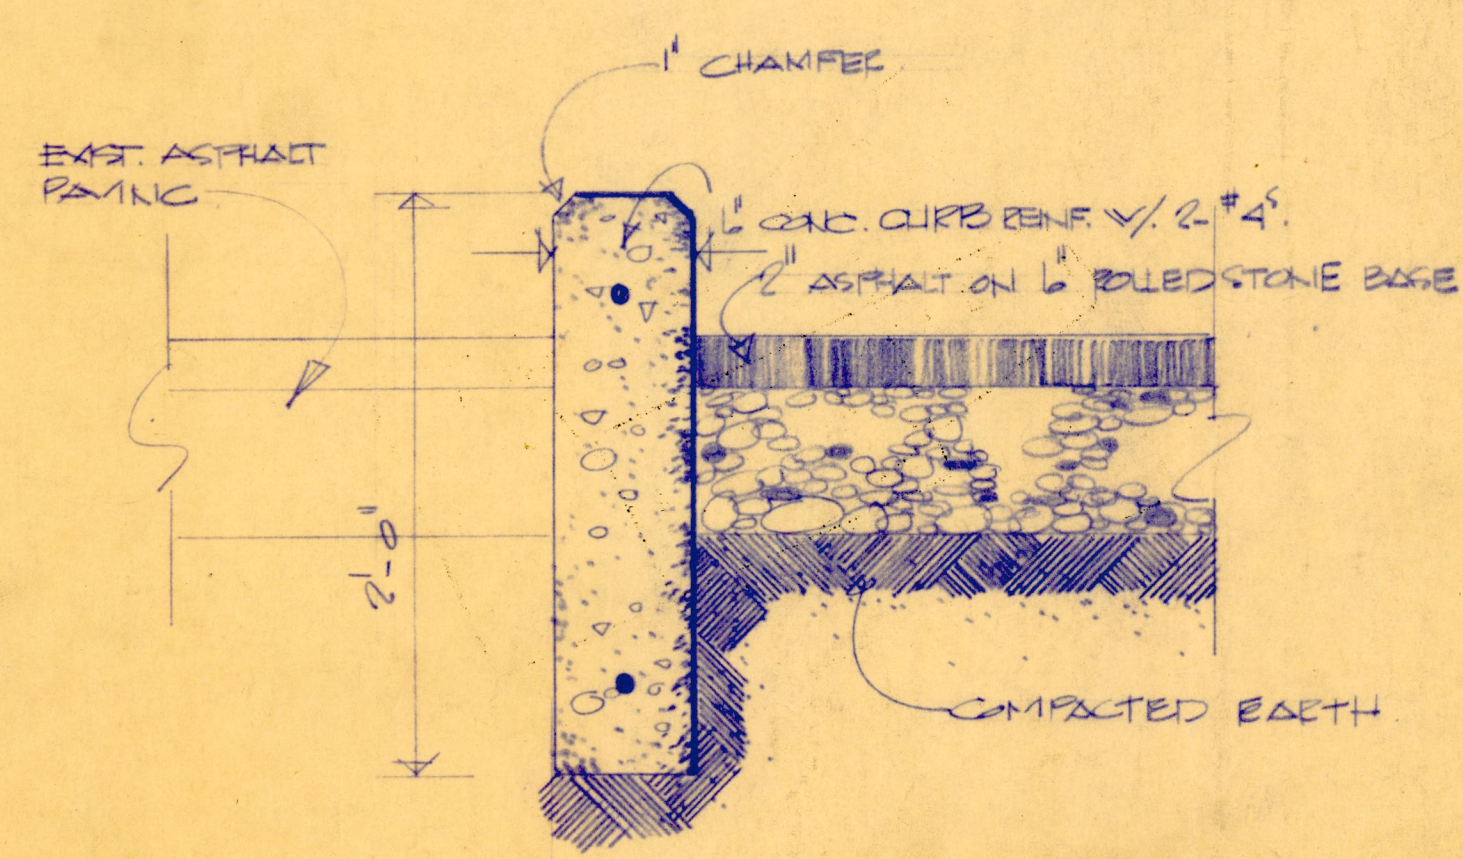


CURB DETAIL
SCALE 1/2" = 1'-0"

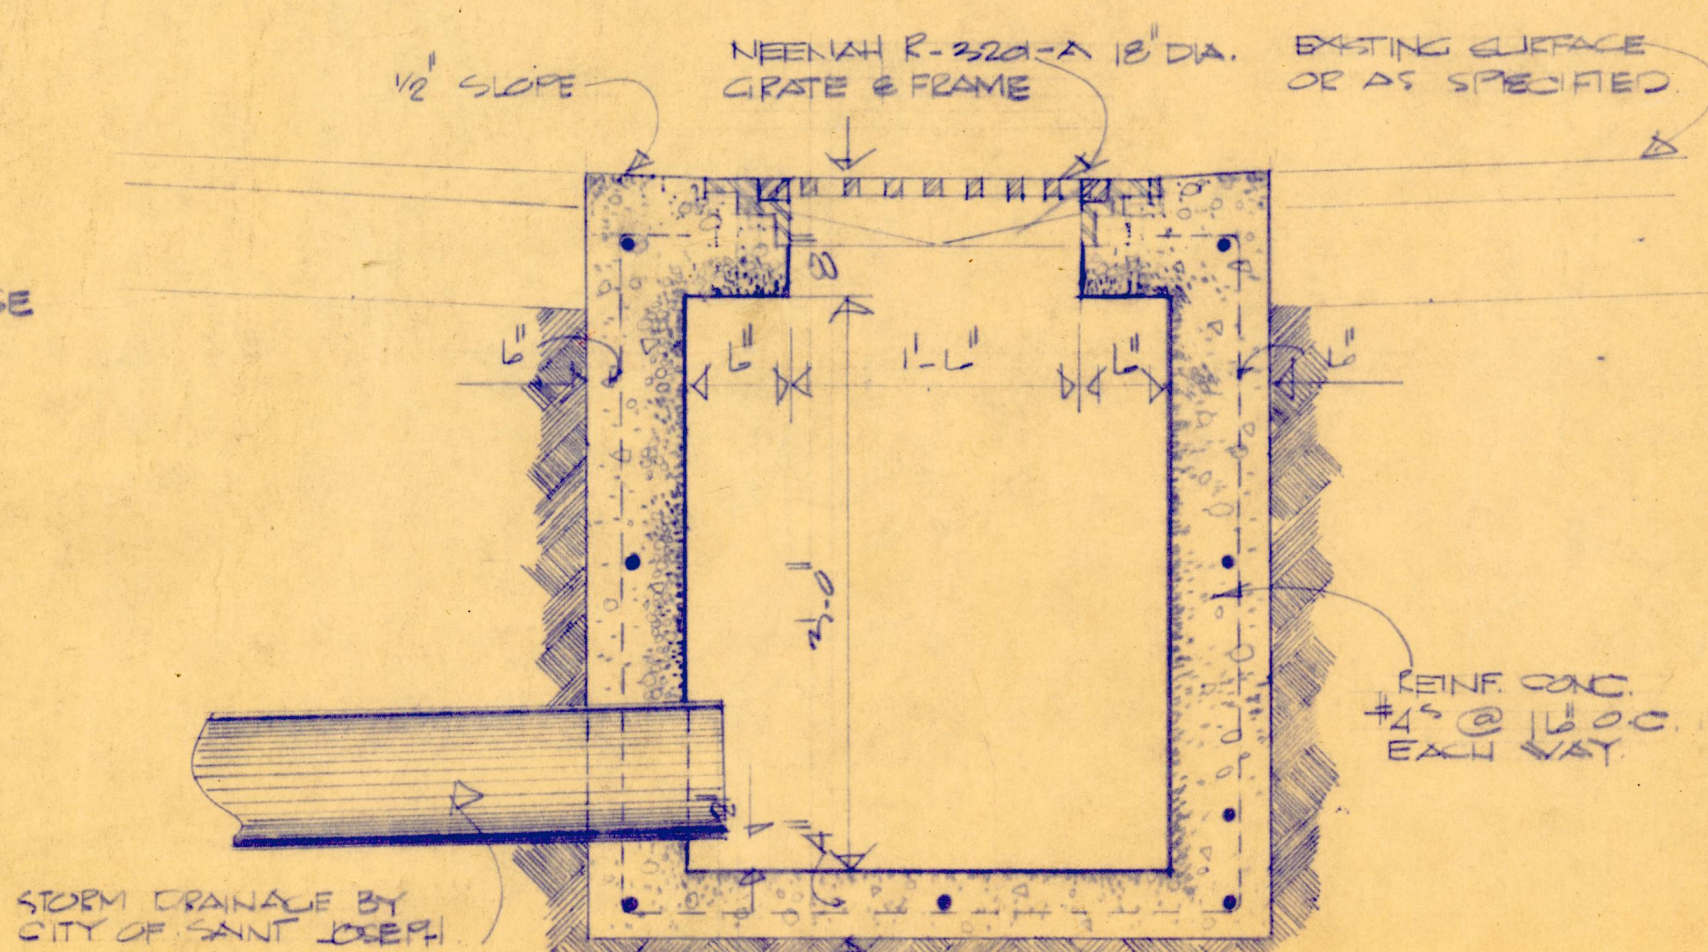

DETAIL OF NEW BASIN & DRAIN
SCALE 1" = 1'-0"

- SYMBOL DESIGNATION
- DETAILS
 - WALL SECTIONS
 - BUILDING SECTIONS
- SYMBOL DESCRIPTION
- SECTION N2
 - SHEET TAKEN FROM
 - SHEET SHOWN

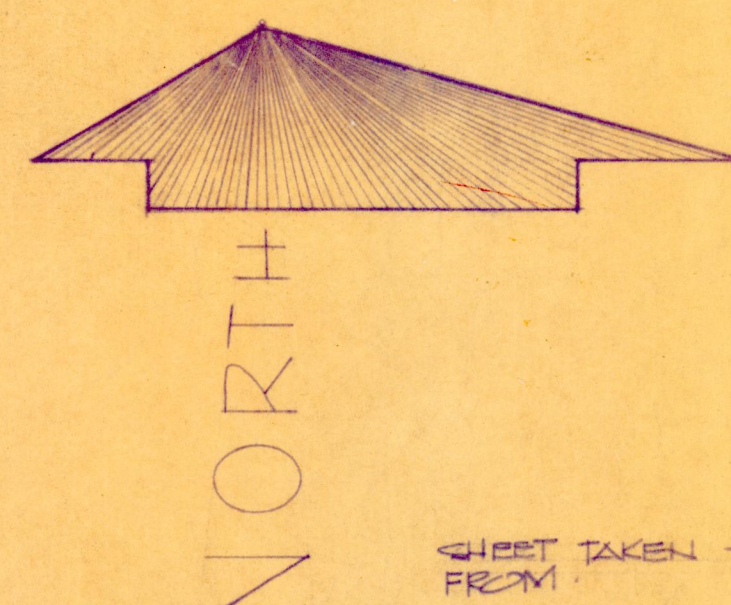


- LIST OF MATERIALS
- CONCRETE
 - M.S. BLOCK
 - BRICK
 - INSULATED PANEL
 - EARTH
 - INSULATION
 - SPRINKLED TILE
 - WOOD (FINISH)
 - LASTER
 - WOOD (BLOCKING)
 - CRUISED ROCK
 - ACQUISITION TILE
 - ASPHALT

BESCHN -
GRINGS -
LOGIC -

GENE
Brunner
2335707

LIST OF DRAWINGS

- | NO. | DESCRIPTION |
|------|--|
| 1. | 1. FLOT PLAN, CURB, CATCH BASIN AND SCHEDULE OF DRAWINGS |
| 2. | 2. VISE KEY PLAN - EXIST AND NEW FIRST AND SECOND FLOOR ADDITIONS |
| 3. | 3. 1/8" EXISTING AND NEW FIRST FLOOR PLAN, PLANTER, EXPANSION JOINT, WEATHER BAR, CONTROL JOINT DETAILS, ETC. |
| 4. | 4. 1/8" EXISTING FIRST FLOOR PLAN, RAILING MTN, SHELVING DETAILS |
| 5. | 5. 1/8" EXISTING AND NEW SECOND FLOOR PLAN, PENTHOUSE, TEACHER CO. DETAILS |
| 6. | 6. ELEVATIONS - BASE BID |
| 7. | 7. BUILDING SECTIONS & ELEVATIONS, STAIR SECTIONS AND DETAILS |
| 8. | 8. 1/4" SECTION DETAIL PLAN - 120'S LOCKER MUSIC RM. & SHOP DETAILS |
| 9. | 9. 1/4" SECTION DETAIL PLAN - HOME ECONOMICS, STEEL - PARTIAL ADDITION |
| 10. | 10. 1/4" SECTION DETAIL PLAN - ACT AND LIBRARY FRANK CABINET, SHELVING, COUNTER, GLAZED PARTITION ELEVATIONS & DETAILS |
| 11. | 11. WALL SECTIONS - BASE BID, WINDOW JAMB, SILL, DETAILS, ETC. |
| 12. | 12. WALL SECTIONS - BASE BID, ROLLING STEEL DOOR DETAIL |
| 13. | 13. 1/16" ROOF PLAN, FLASHING, PARAPET, EXPANSION JOINT, LADDER DETAILS |
| 14. | 14. ROOF SCHEDULE, JAMB, HEAD, ELEV, DETAILS, ETC. |
| 15. | 15. FINISH SCHEDULE, FIRST & SECOND FLOOR CEILING GRID PLAN, LOCKER DETAIL |
| 16. | 16. ELEVATIONS - ALTERNATE BID |
| 17. | 17. WALL SECTIONS - ALTERNATE BID, EXTERIOR COURT PLAN, QTYM. FLOOR DETAILS |
| MS-1 | NEW FOUNDATION AND FOUNDATION PLAN, ROOFING SCHEDULE, DETAILS & SECTIONS |
| MS-2 | SECOND FLOOR & LOW ROOF FRAMING PLAN, EXTERIOR WALL DETAILS |
| MS-3 | ROOF AND PENTHOUSE ROOF FRAMING PLANS, COLUMN & LITTLE SCHEDULE |
| MS-4 | FIRST FLOOR PLAN - MECHANICAL |
| MS-5 | SECOND FLOOR PLAN - MECHANICAL |
| MS-6 | EXISTING FIRST FLOOR PLAN - MECHANICAL |
| MS-7 | SECTIONS AND DETAILS - MECHANICAL AND ELECTRICAL |
| ES-1 | FIRST FLOOR PLAN - ELECTRICAL |
| ES-2 | SECOND FLOOR PLAN - ELECTRICAL |

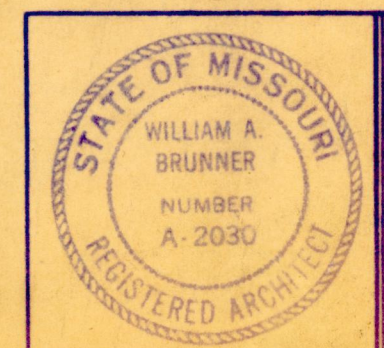

DRAWN BY	WILLIAM A. BRUNNER	DATE	1-17-12
CH'KD BY	WILLIAM A. BRUNNER	JOB No.	
REVISION			
ALTERATION AND ADDITION SPRING GARDEN MIDDLE SCHOOL 5802 SOUTH 22nd STREET ST. JOSEPH, MISSOURI SCHOOL DISTRICT OF ST. JOSEPH, MO.			
BRUNNER & BRUNNER ARCHITECTS & ENGINEERS 1105 CORBY BUILDING ST. JOSEPH, MO. SHEET No. 1			