


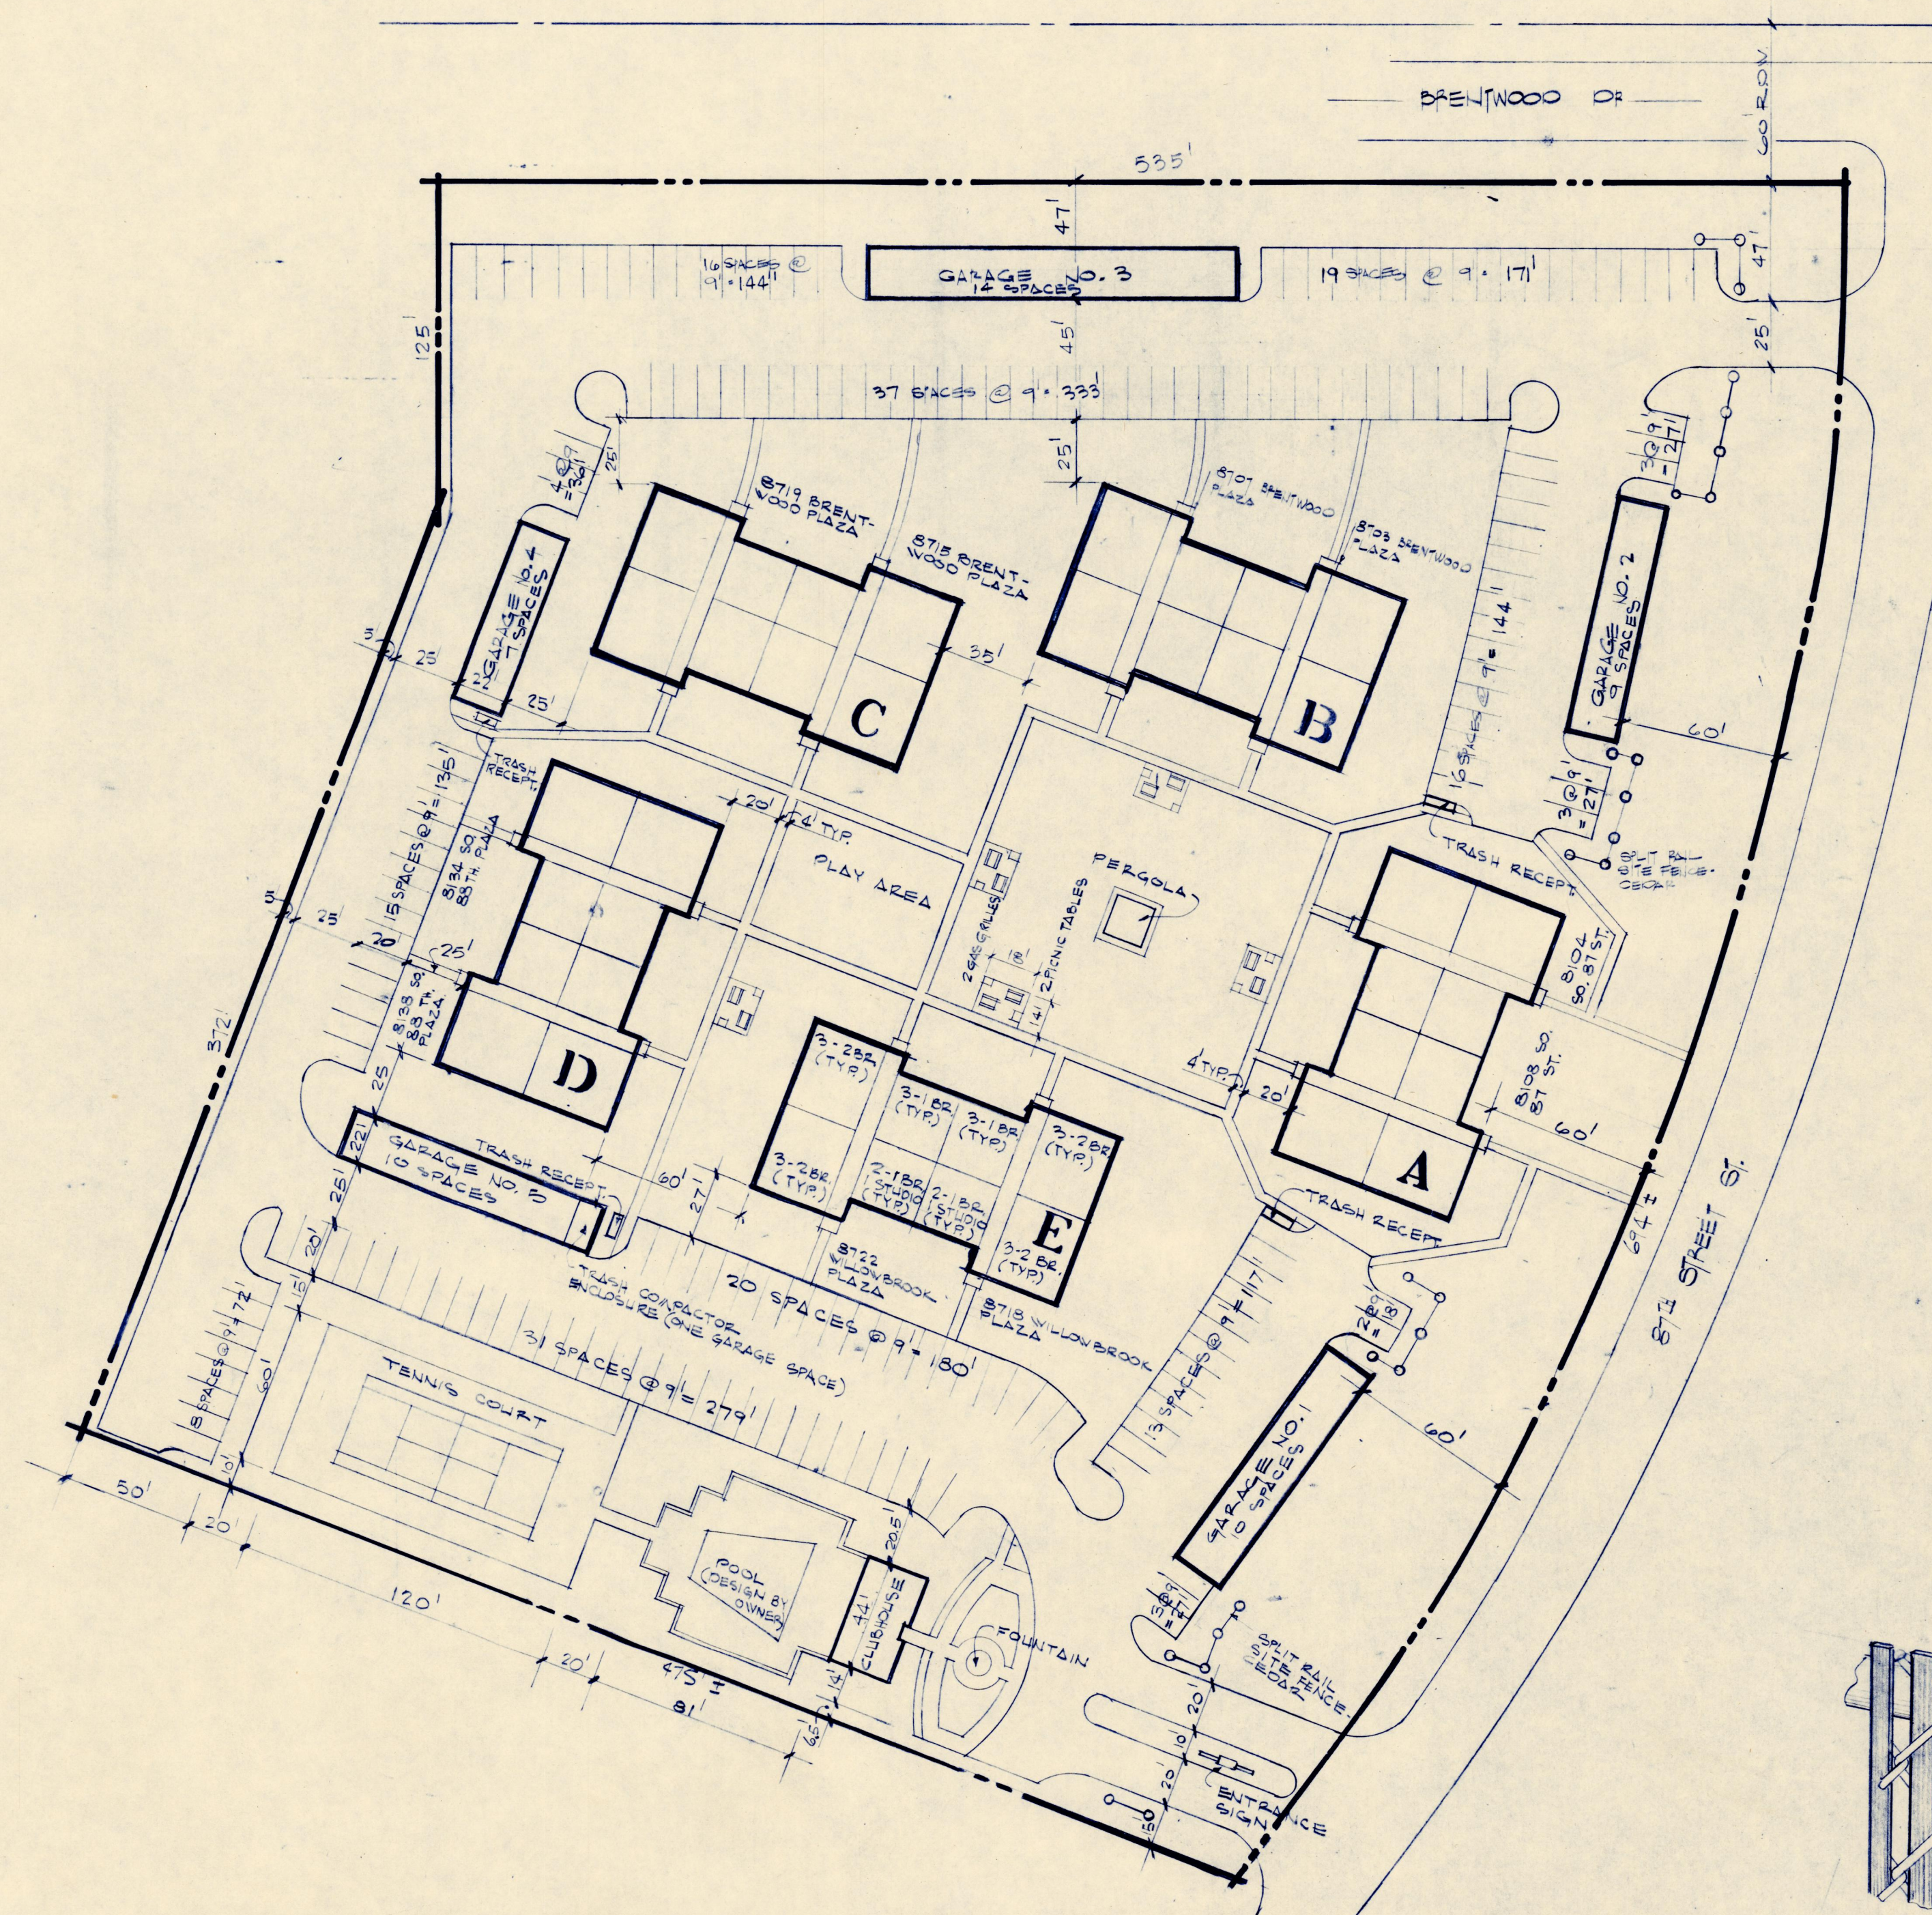
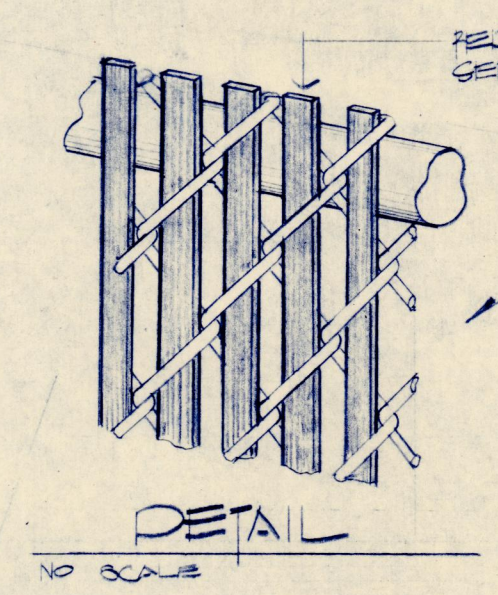
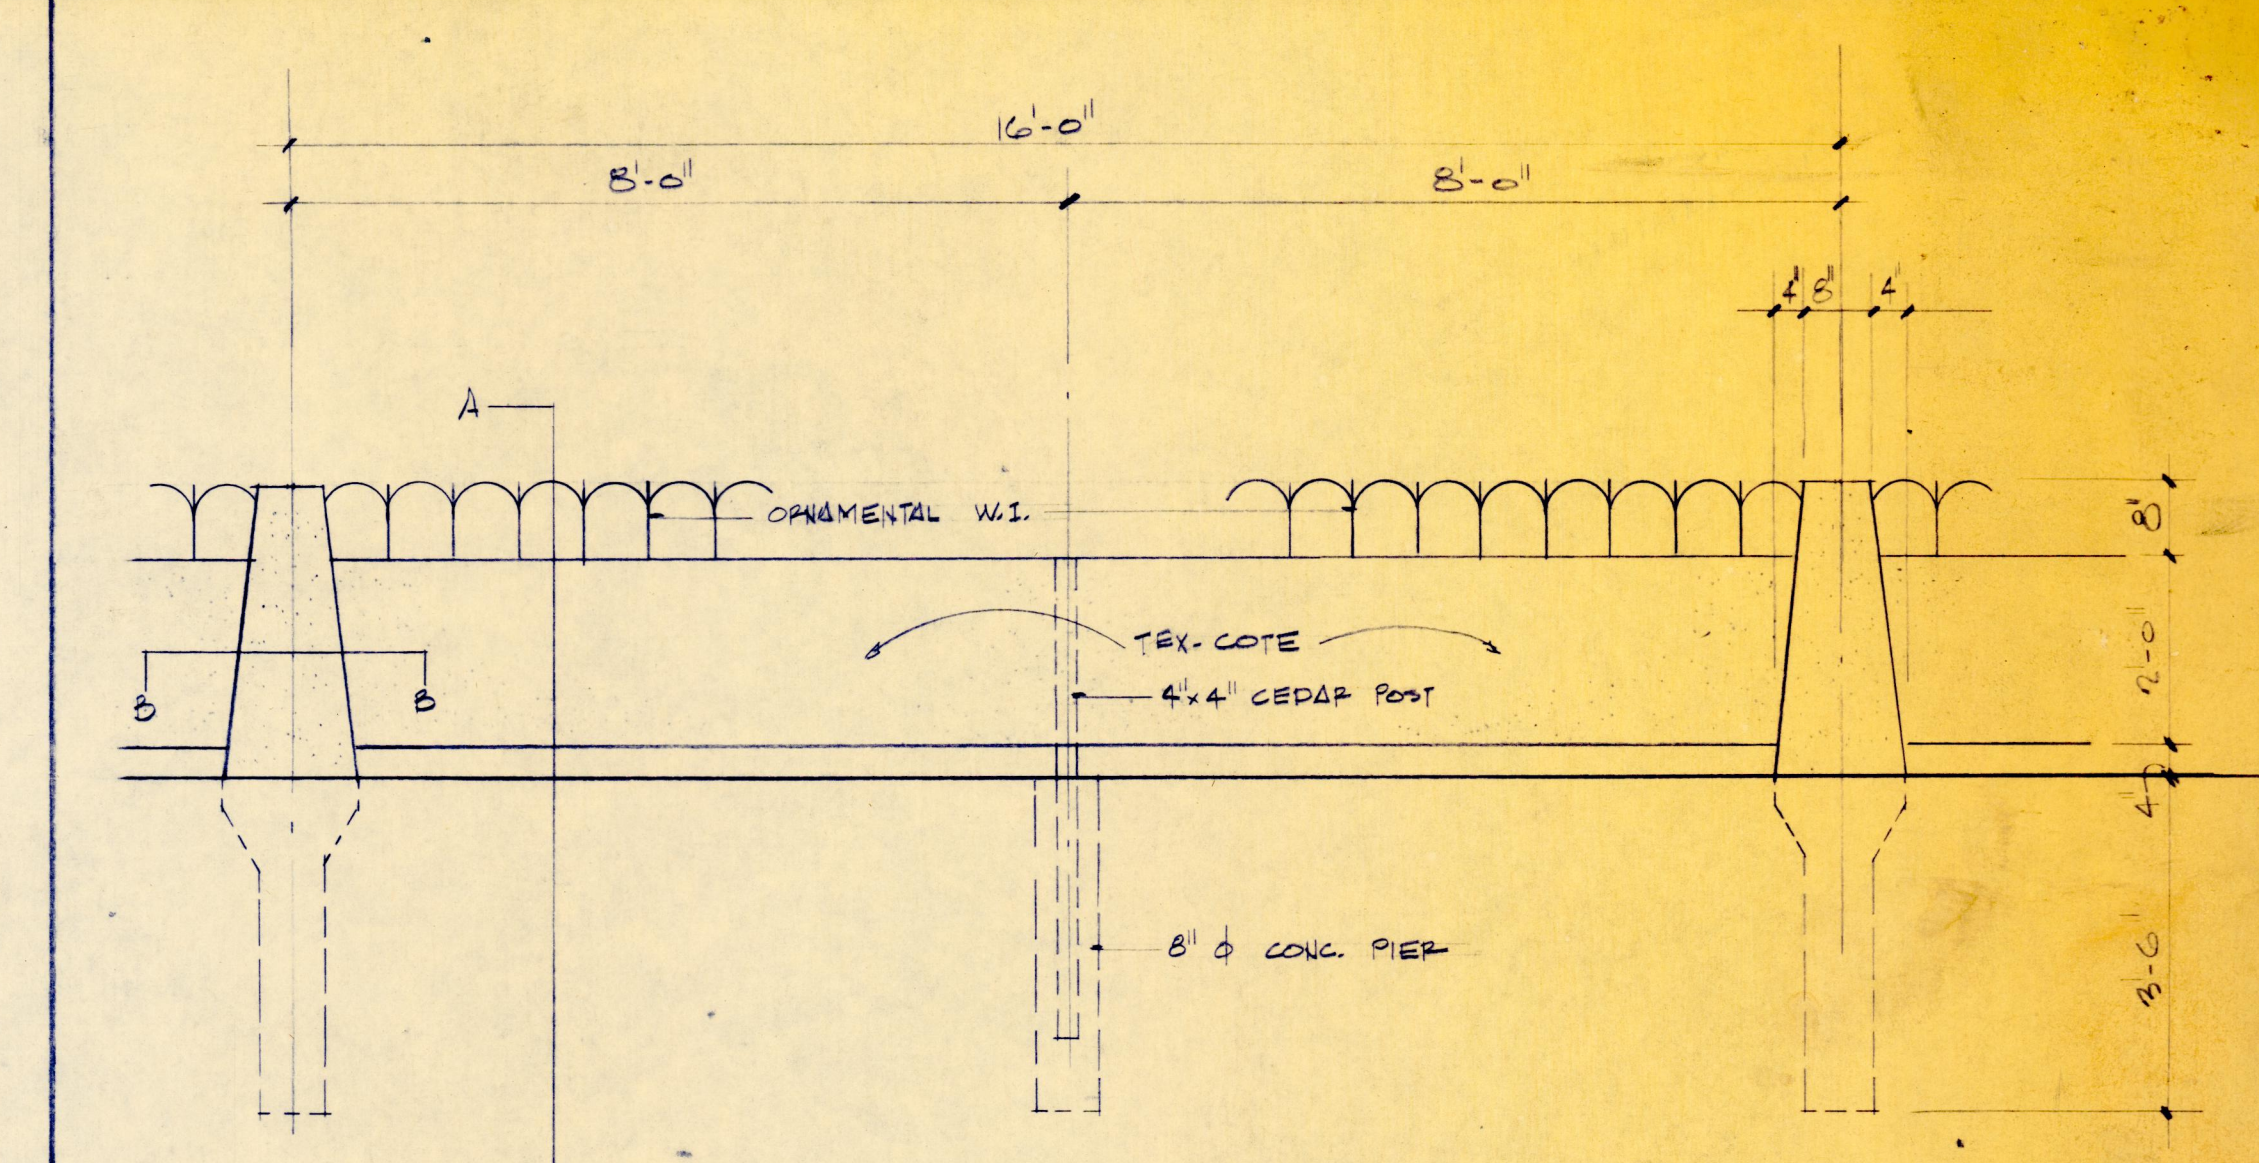


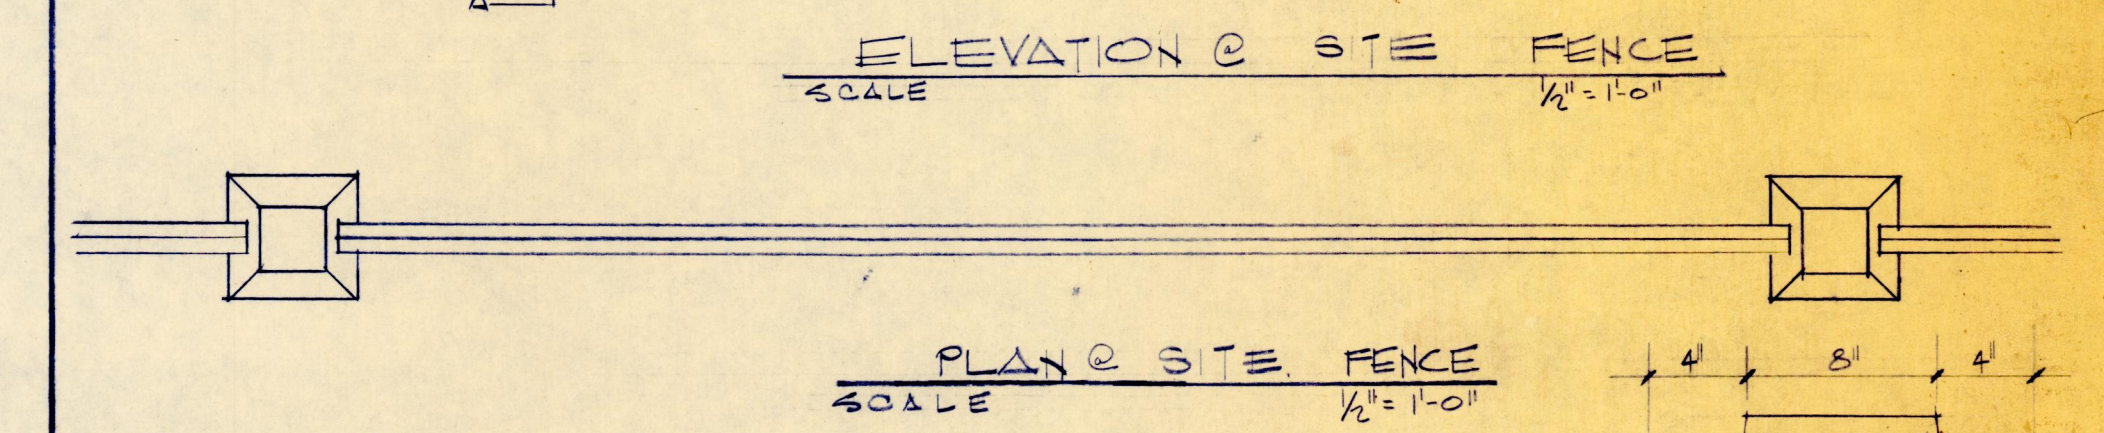

NORTH
SITE PLAN
SCALE: 1/8" = 1'-0"

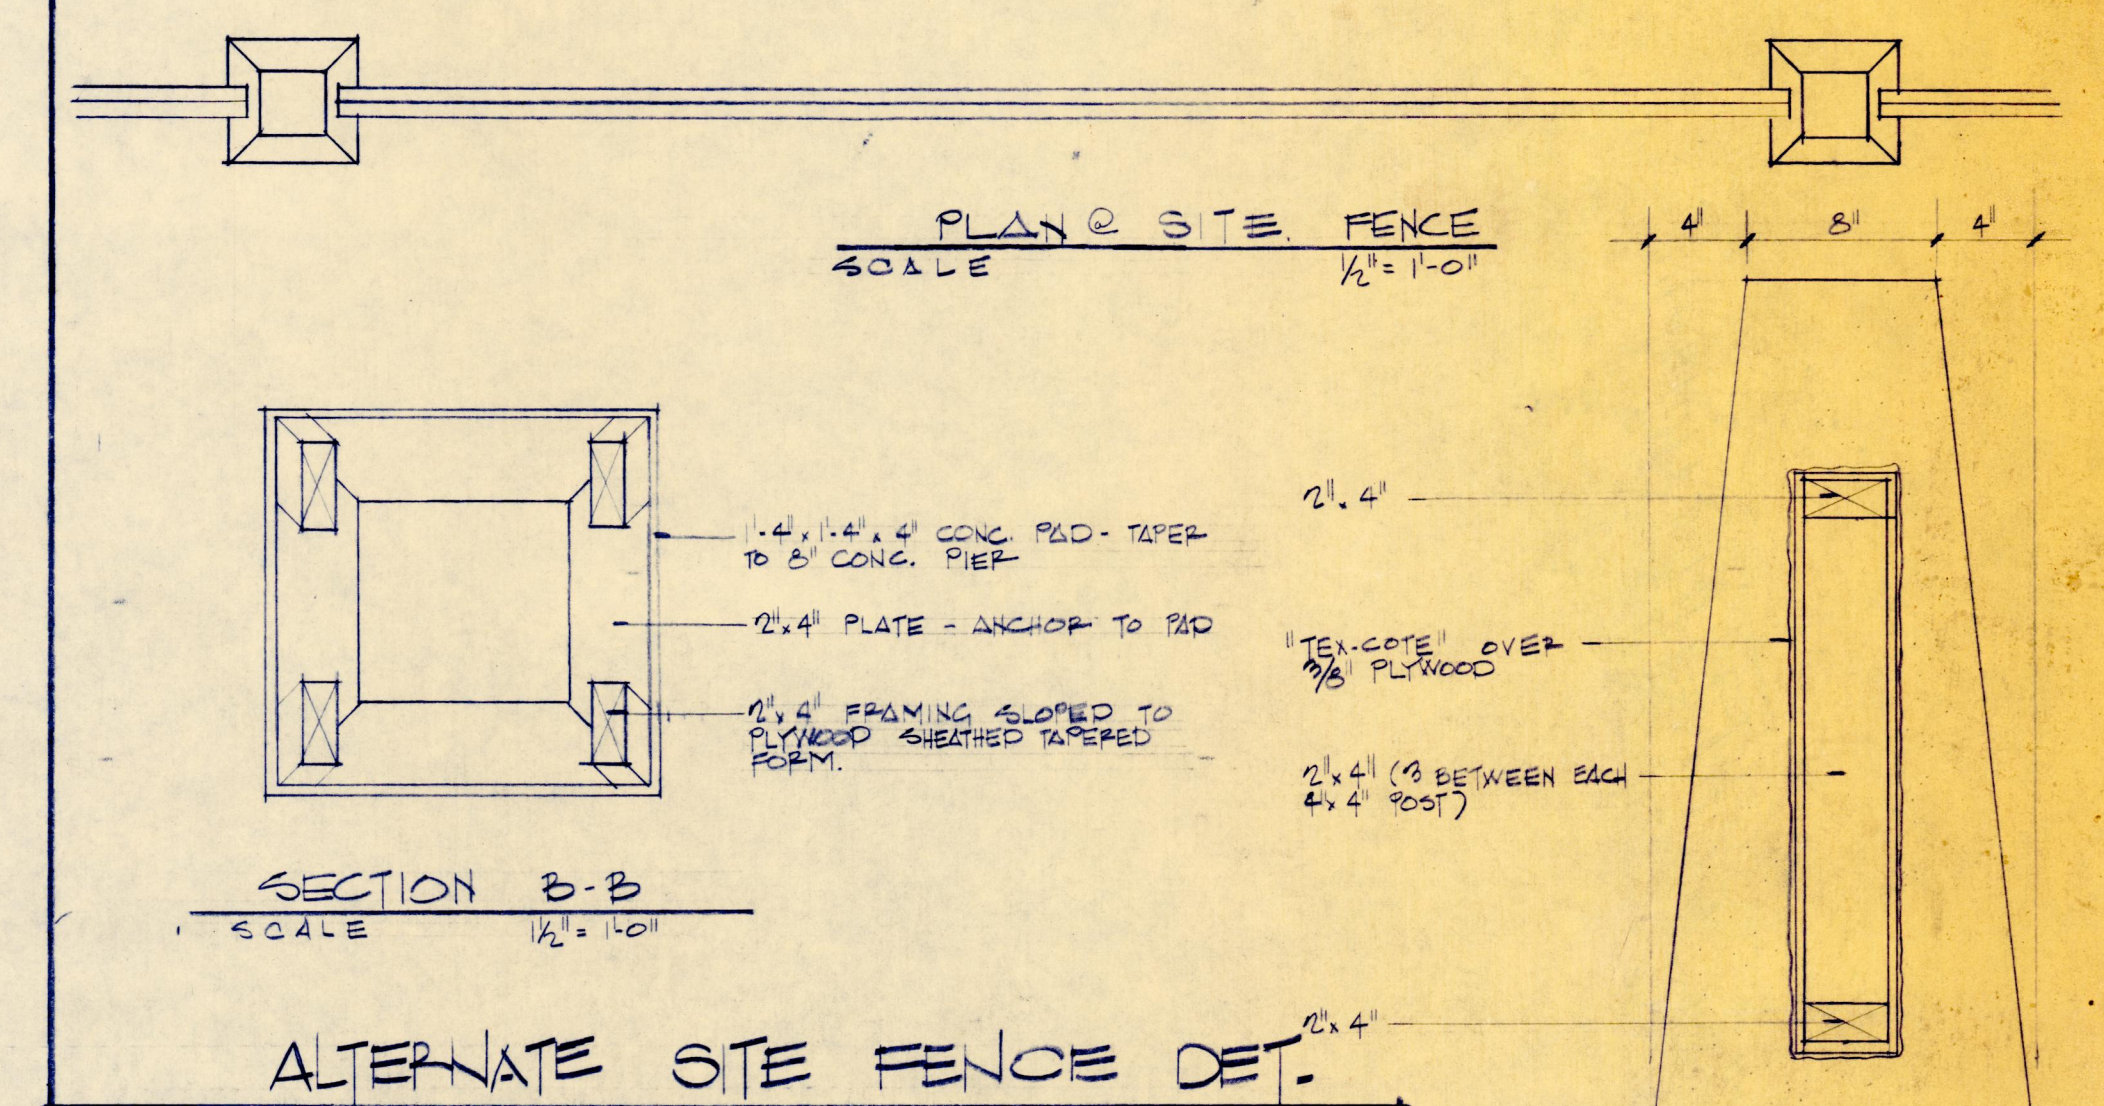

POOL FENCE DETAILS

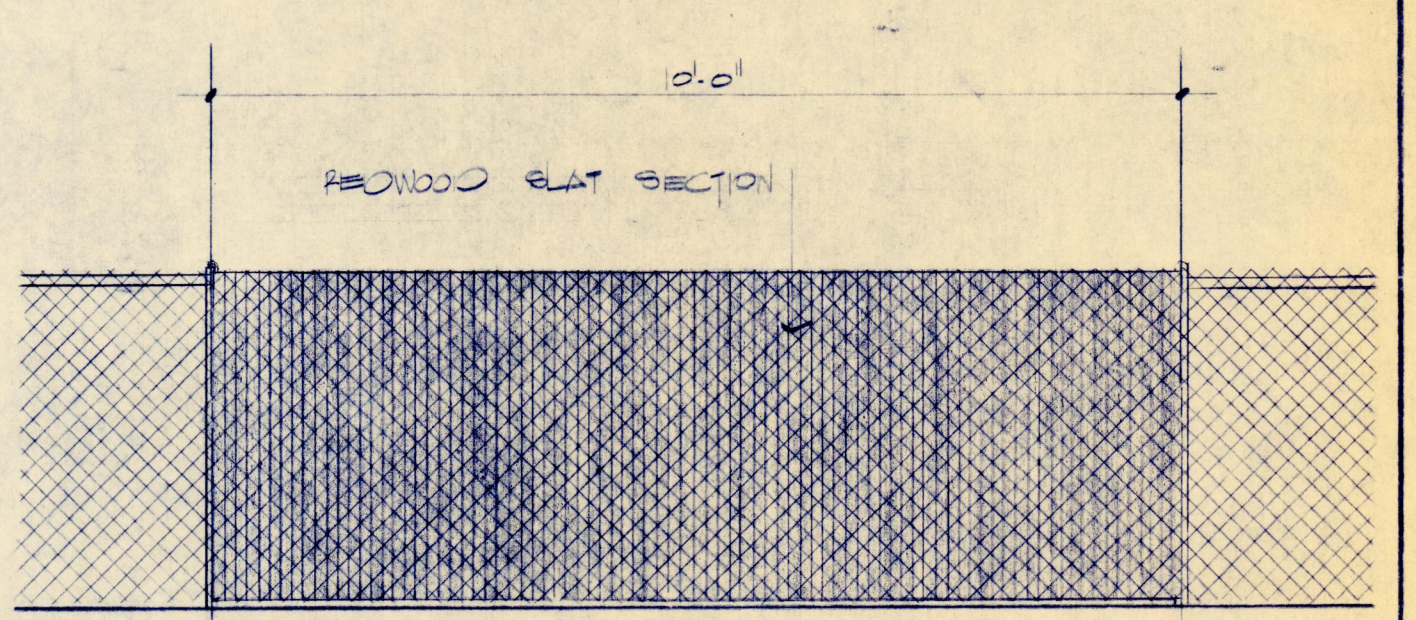

JOB NUMBER	5,224
DATE	2-7-71
JOB CAPTAIN	ELSTON
DRAWN BY	MORRIS
CHECKED BY	ELSTON
REVISIONS	10-7-71

(402) 397-7537

OMAHA, NEBRASKA 68106

WILLOW BROOK
DEVELOPED BY DONALD R. DOYLE ASSOC., INC.

SITE PLAN + DETAILS

SHEET NUMBER
1
TOTAL SHEETS: 1

2007.33.2326A