


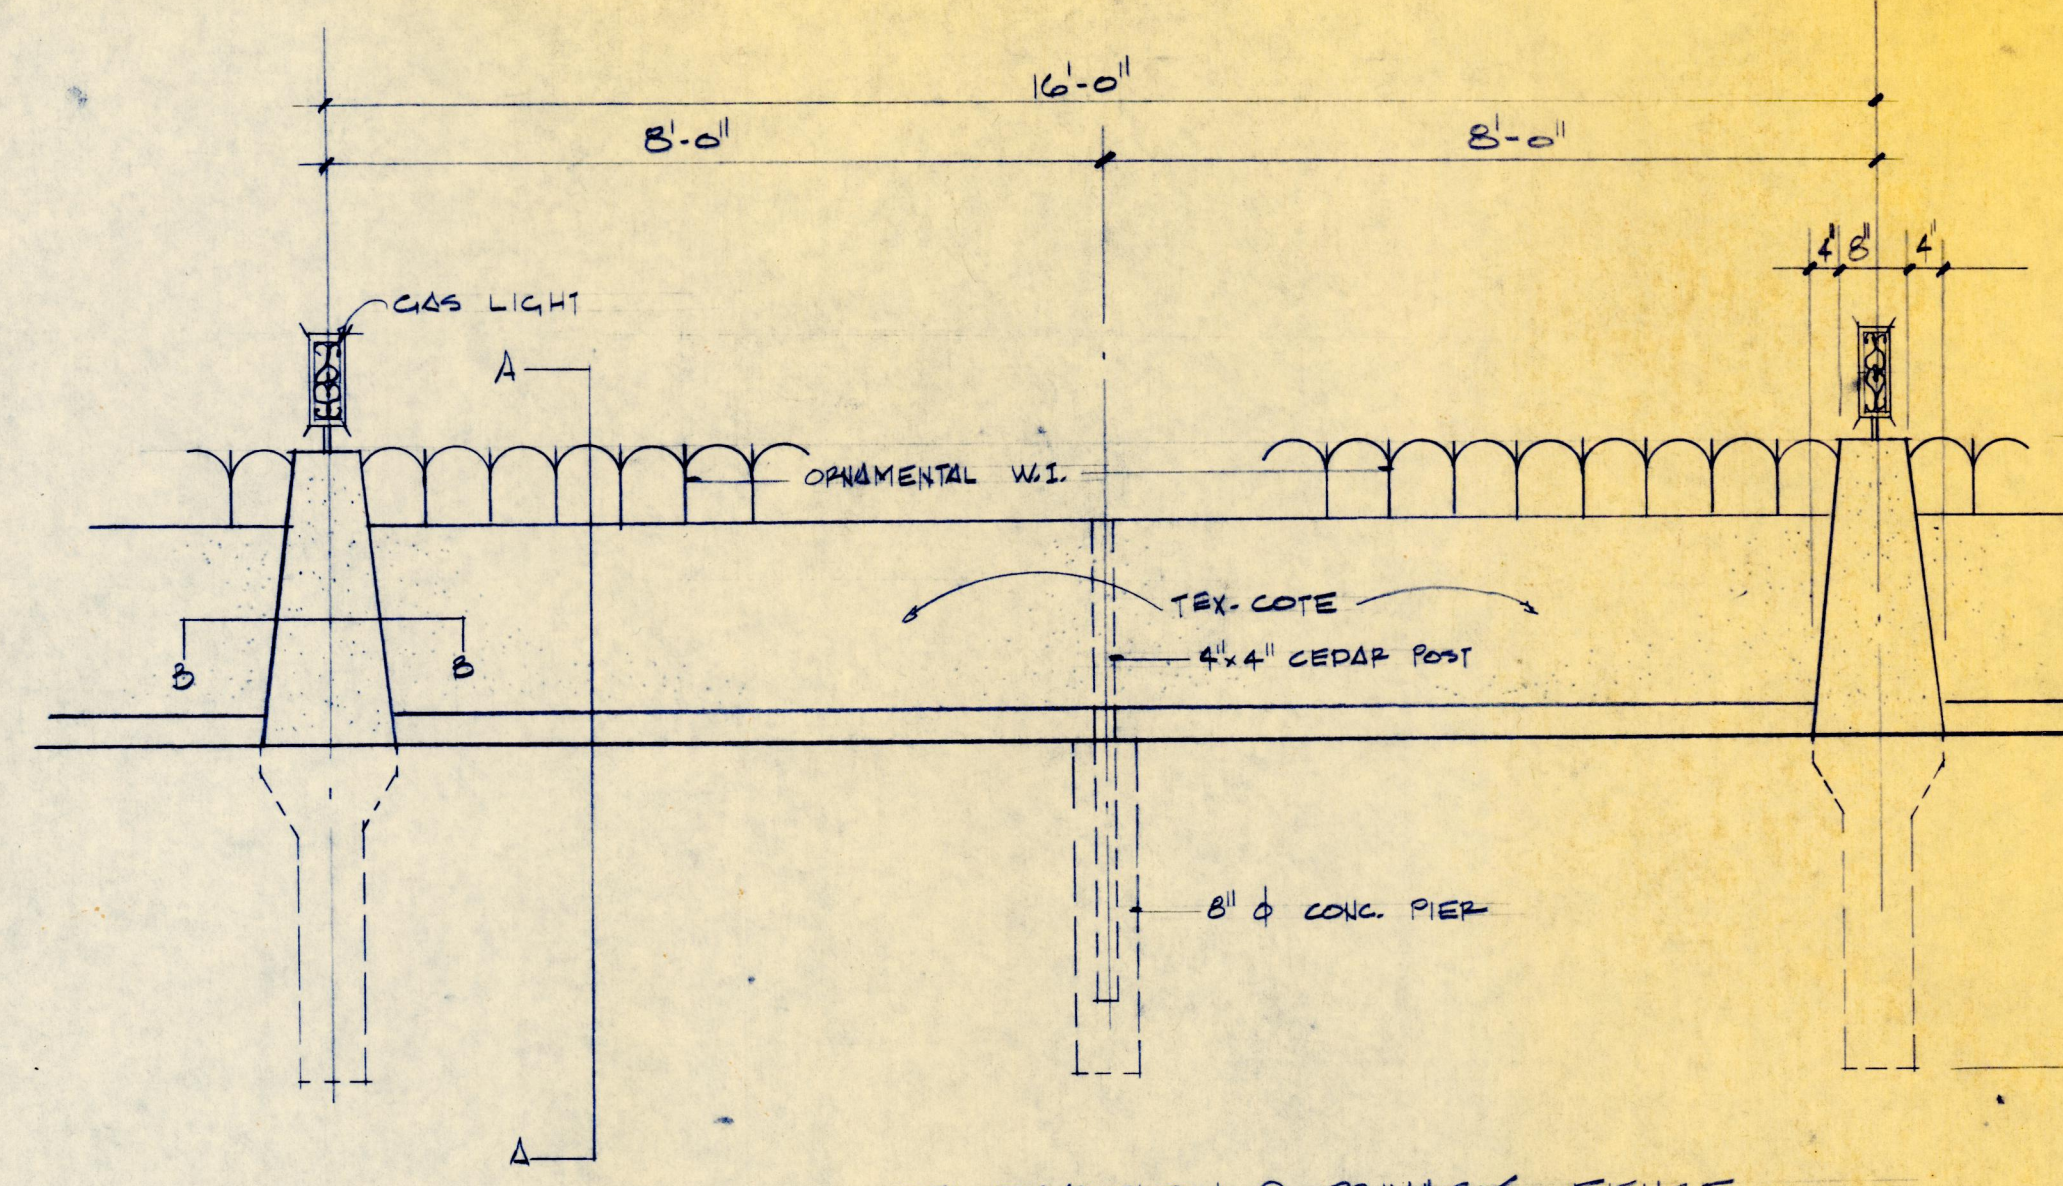


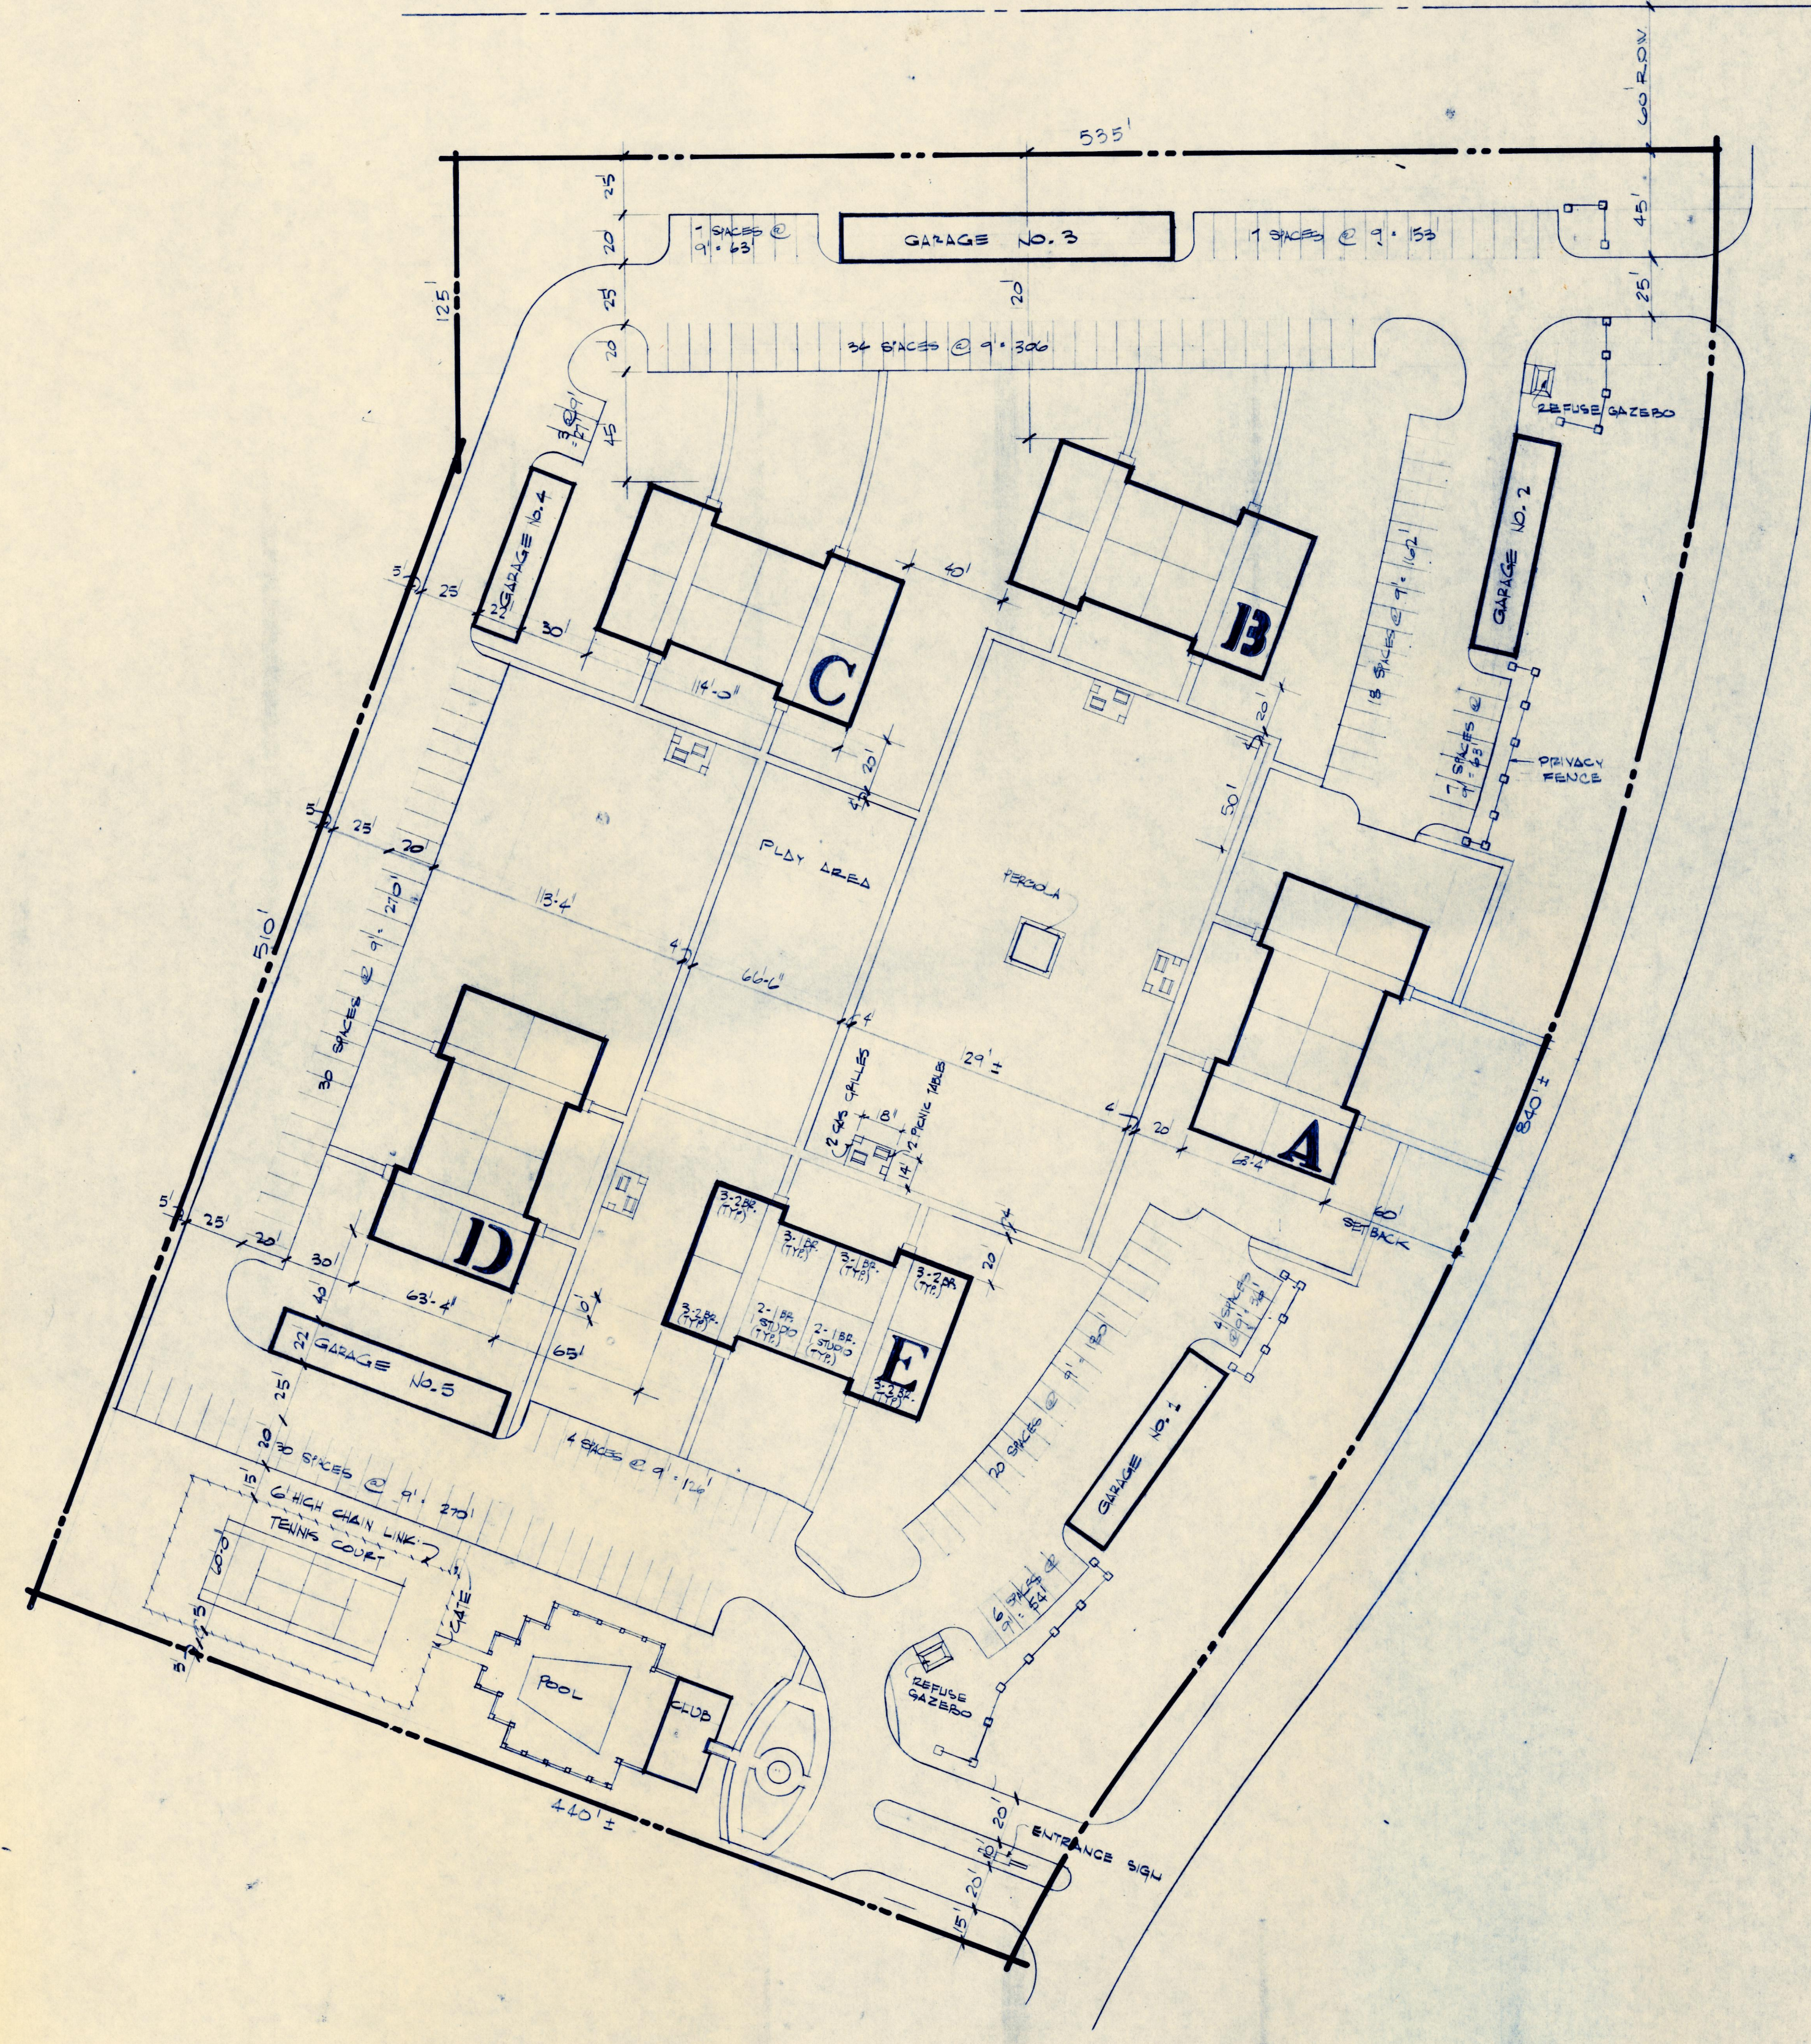



ELEVATION @ PRIVACY FENCE
SCALE 1/4" = 1'-0"

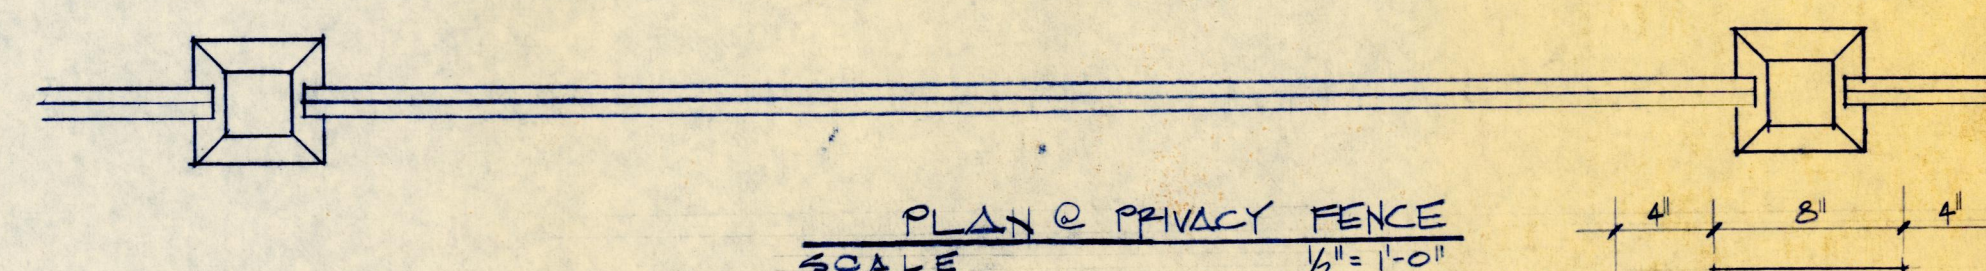

PLAN @ PRIVACY FENCE
SCALE 1/4" = 1'-0"

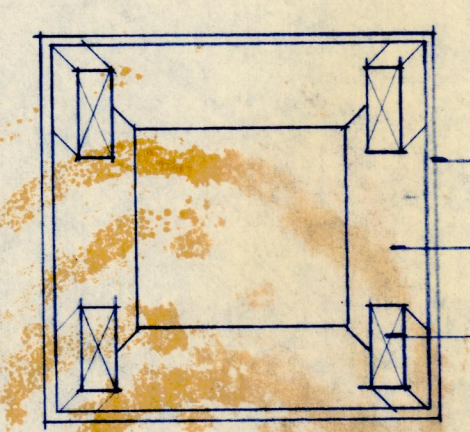


SECTION B-B
SCALE 1/4" = 1'-0"

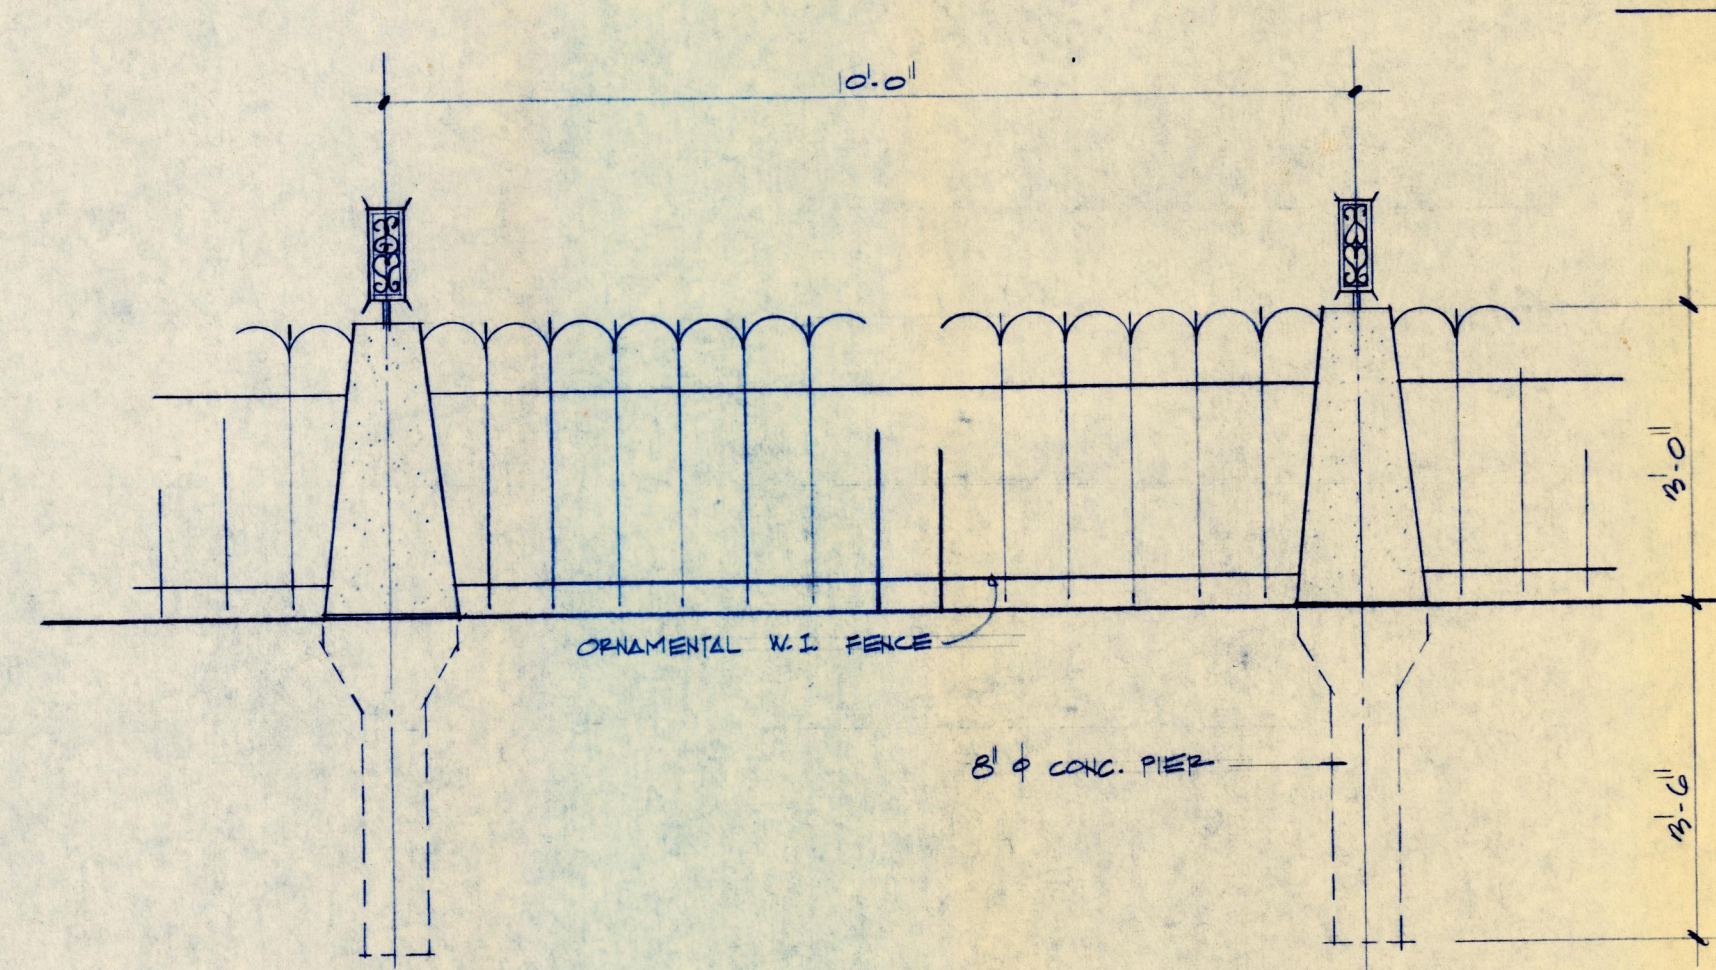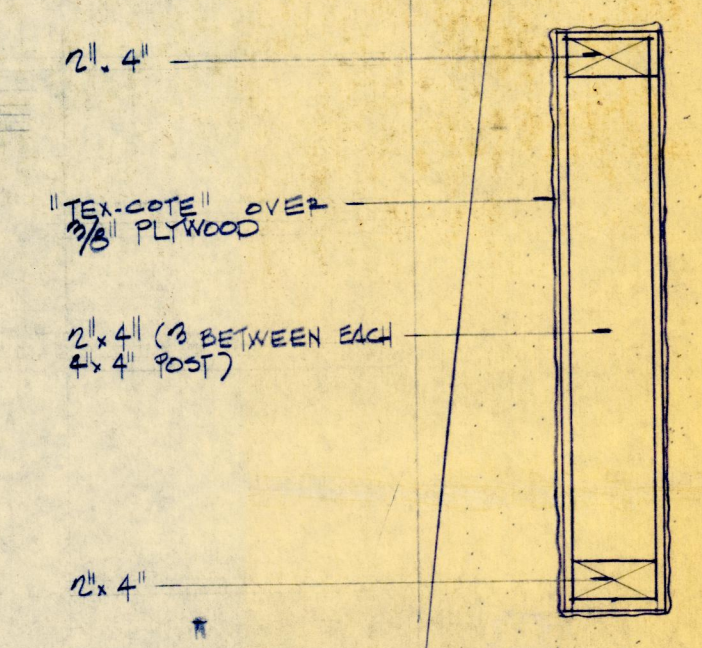


ELEVATION @ POOL FENCE
SCALE 1/4" = 1'-0"


SECTION A-A
SCALE 1/4" = 1'-0"

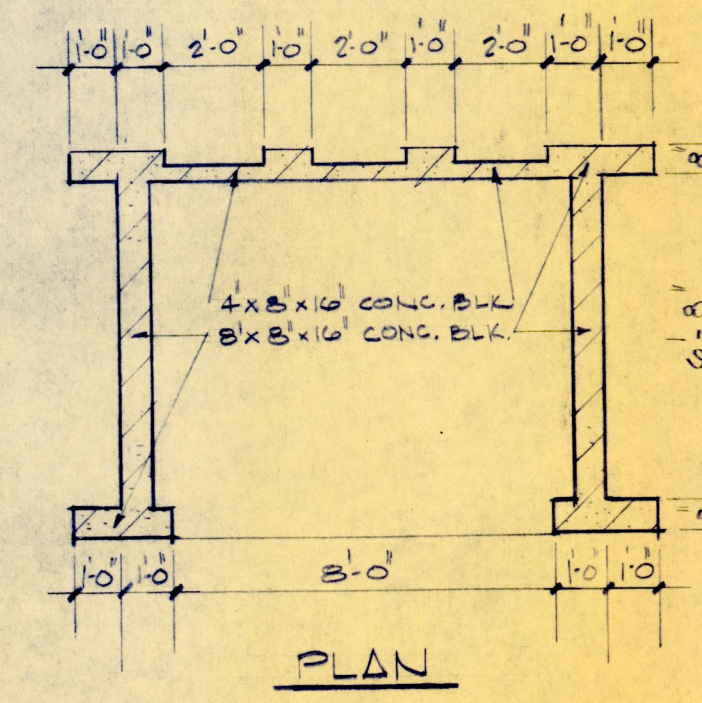


PLAN

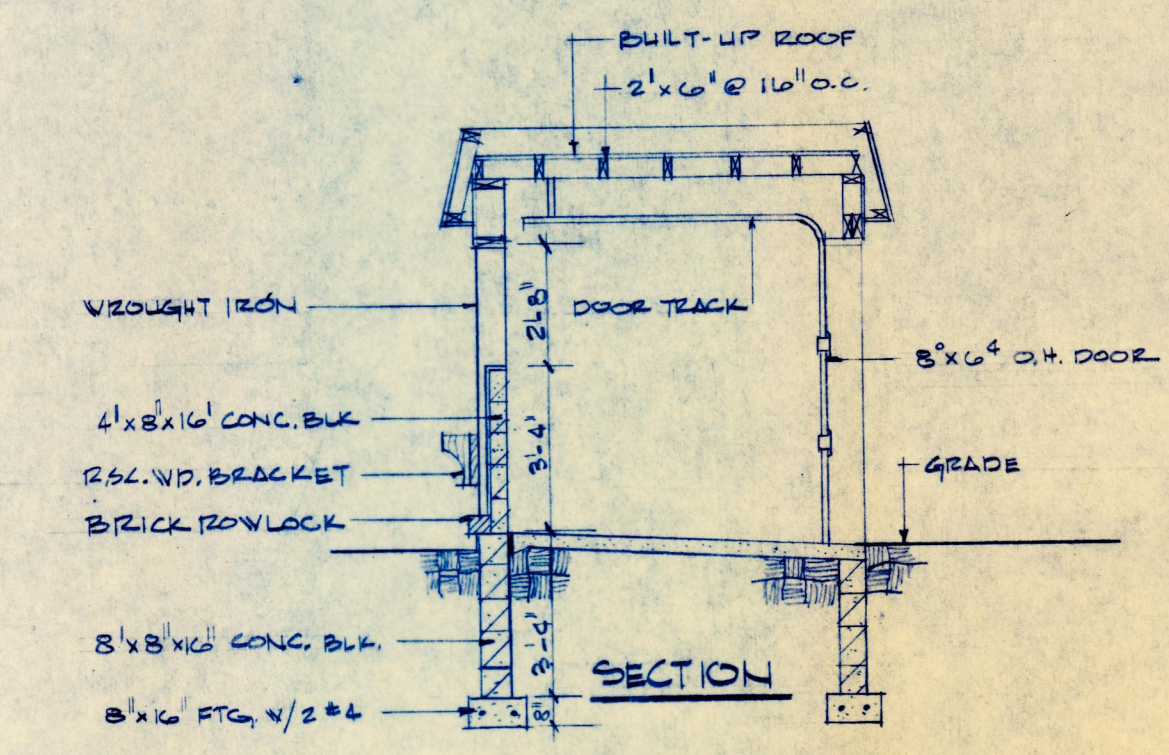


SECTION

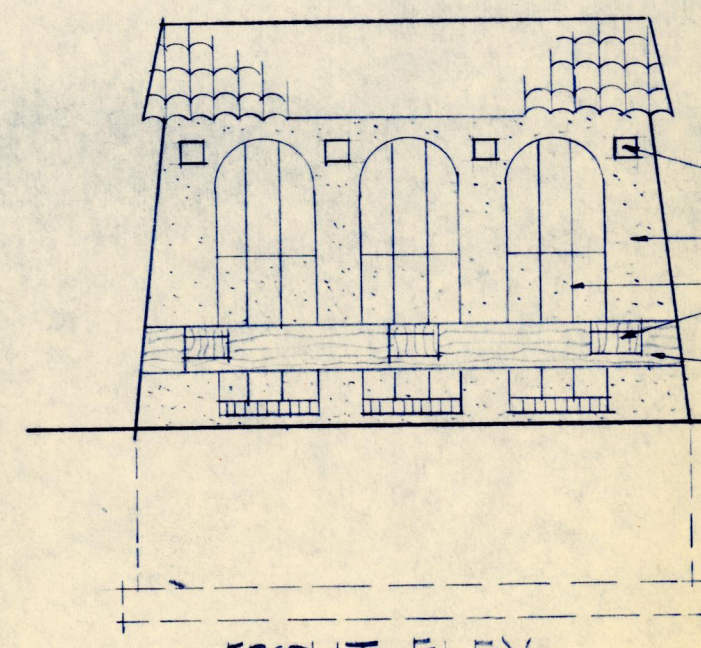

FRONT ELEV.

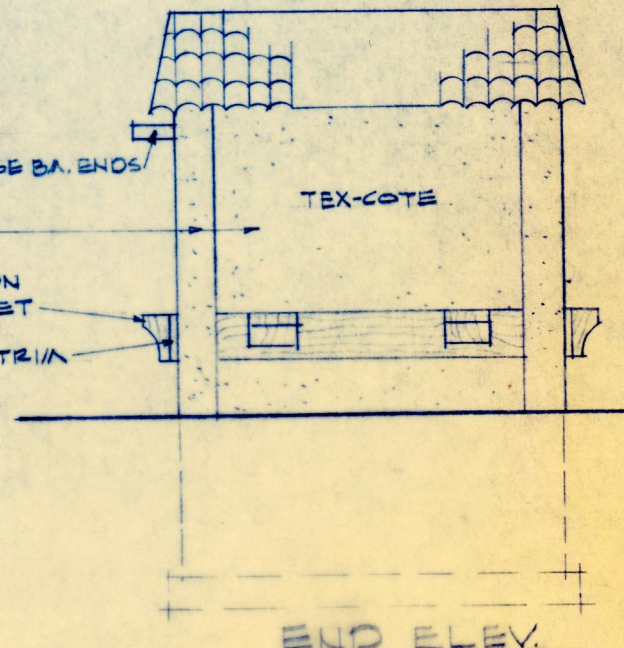

END ELEV.

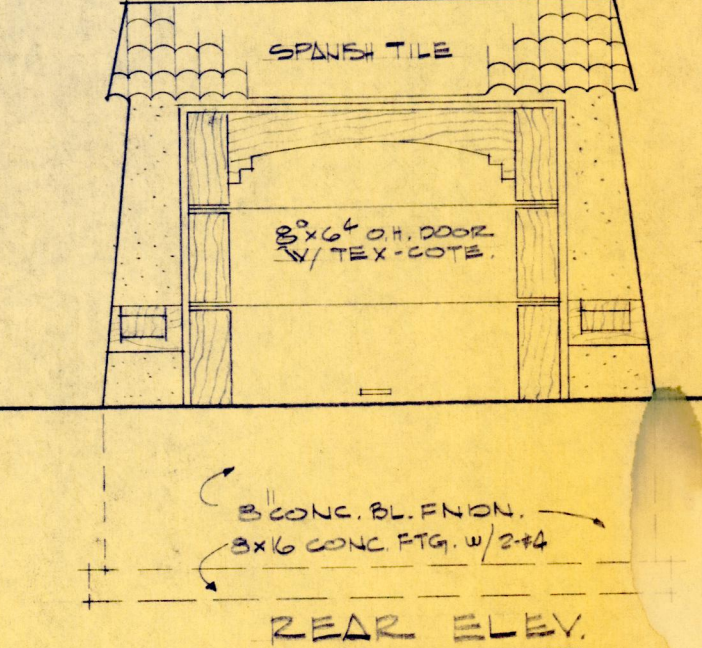

REAR ELEV.

TRASH GAZEBO DETAILS : 1/4" = 1'-0"

2007.33.2326B

r. bruce widstrom associates architects

JOB NUMBER	
DATE	
JOB CAPTAIN	
DRAWN BY	
CHECKED BY	
REVISIONS	

DEVELOPED BY DONALD R. DUPLA ASSOC., INC.
SITE PLAN & DETAILS

TOTAL SHEETS
1