

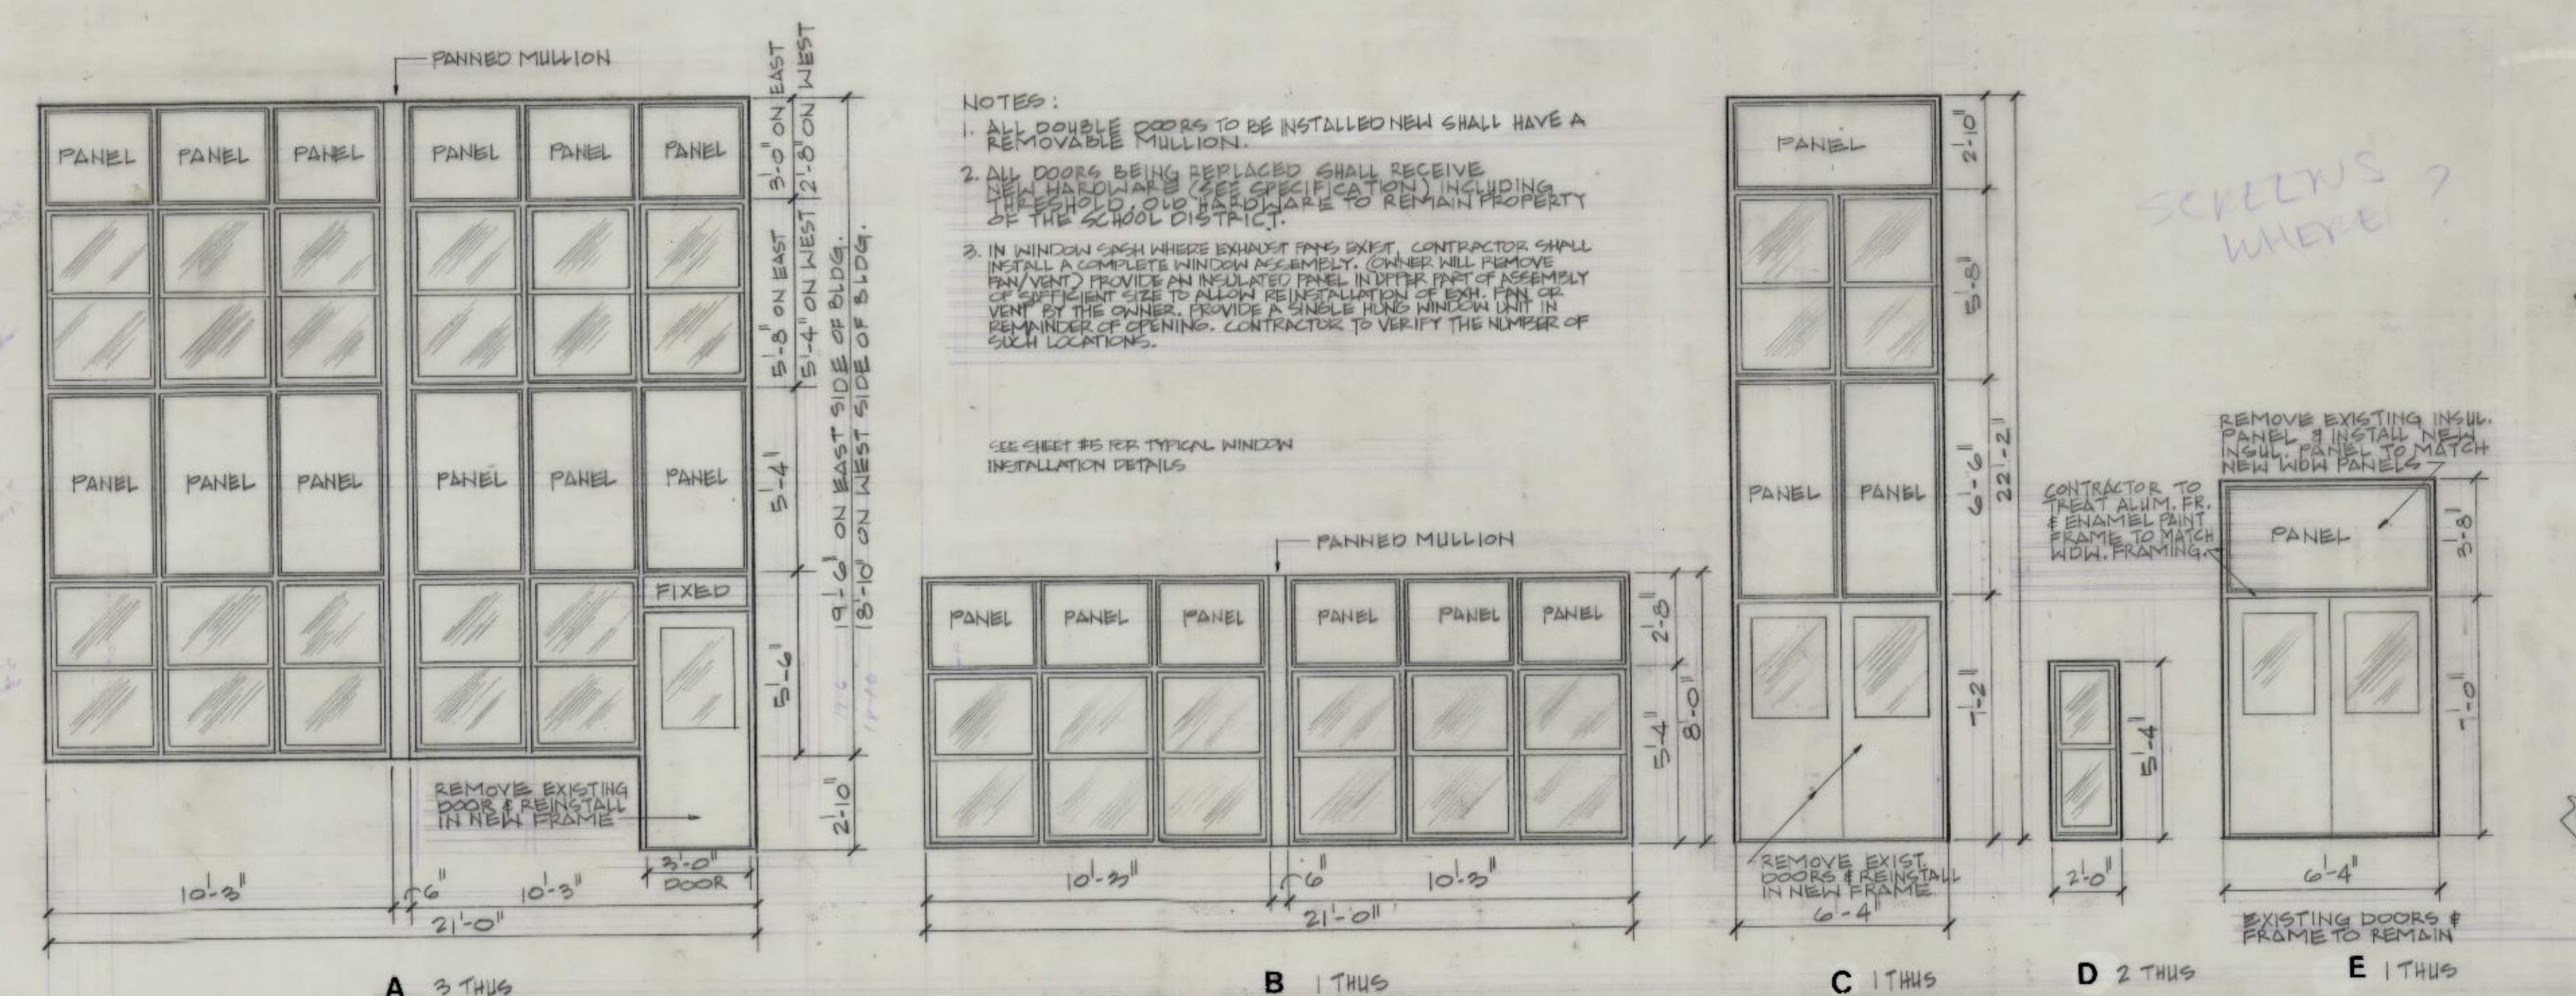
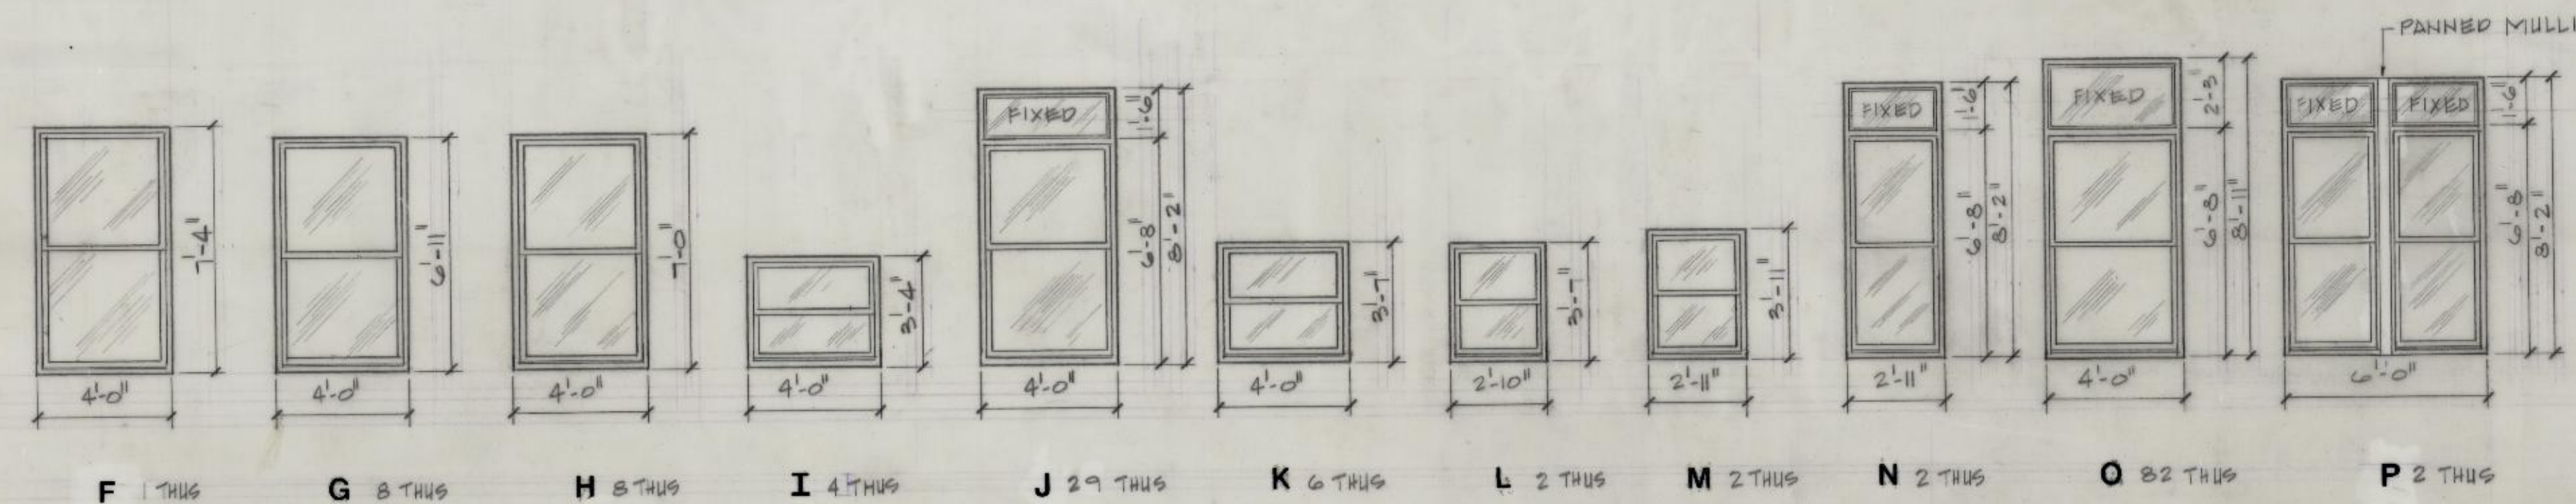
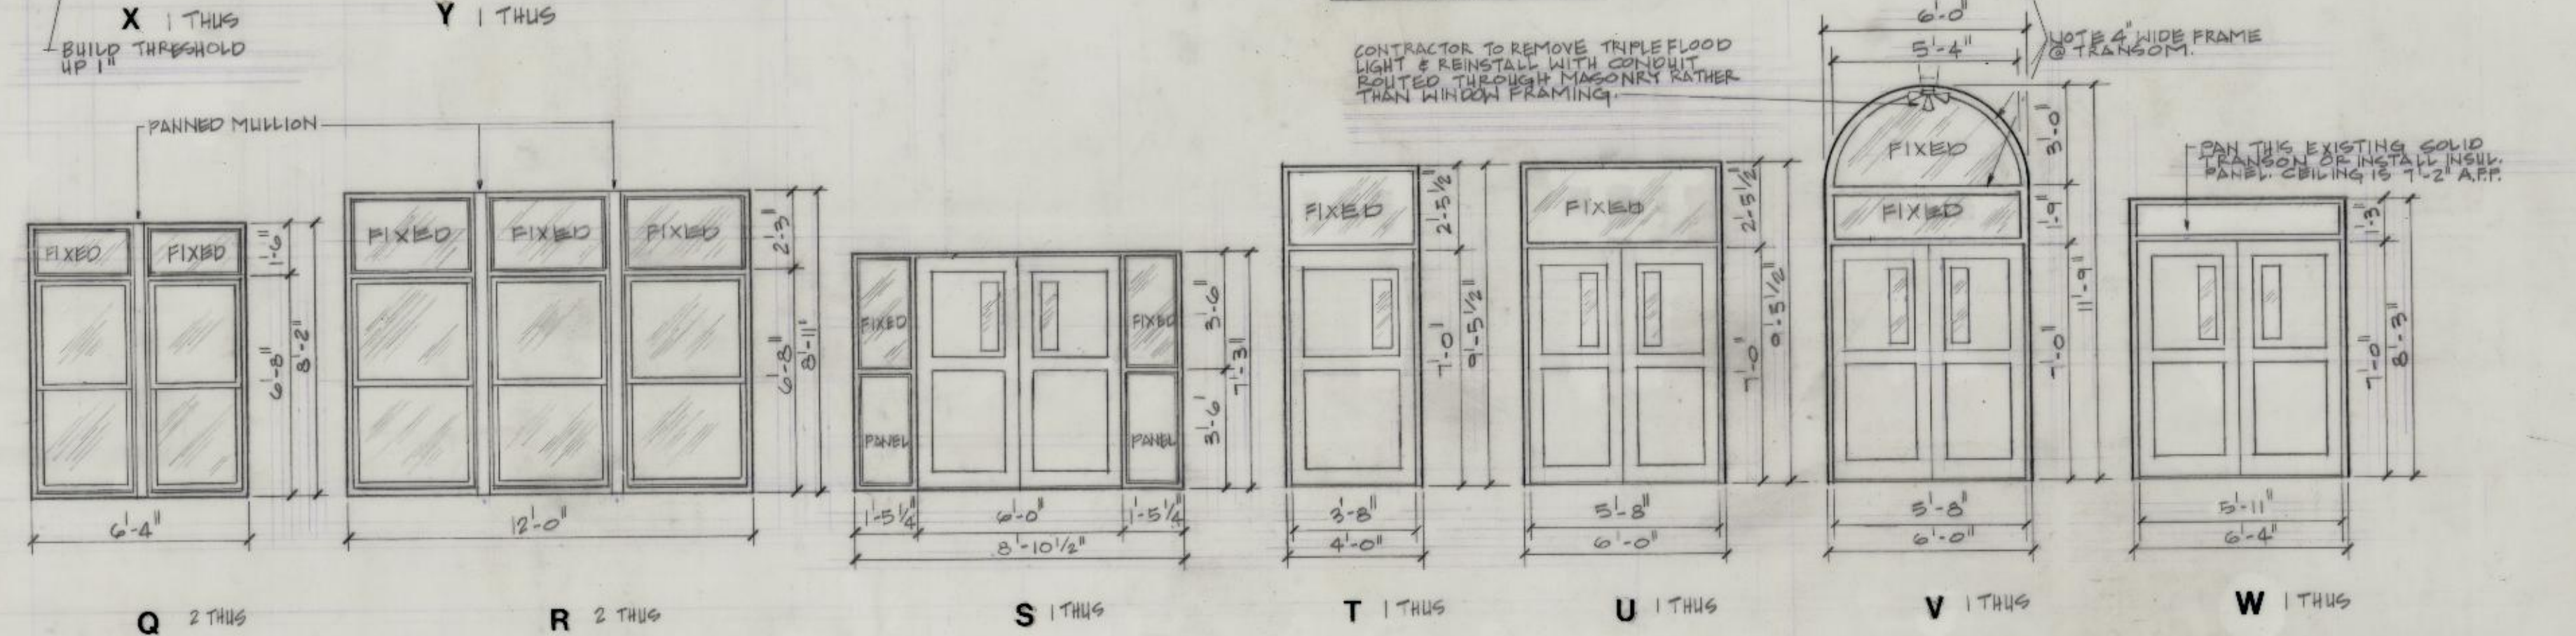



Humboldt School

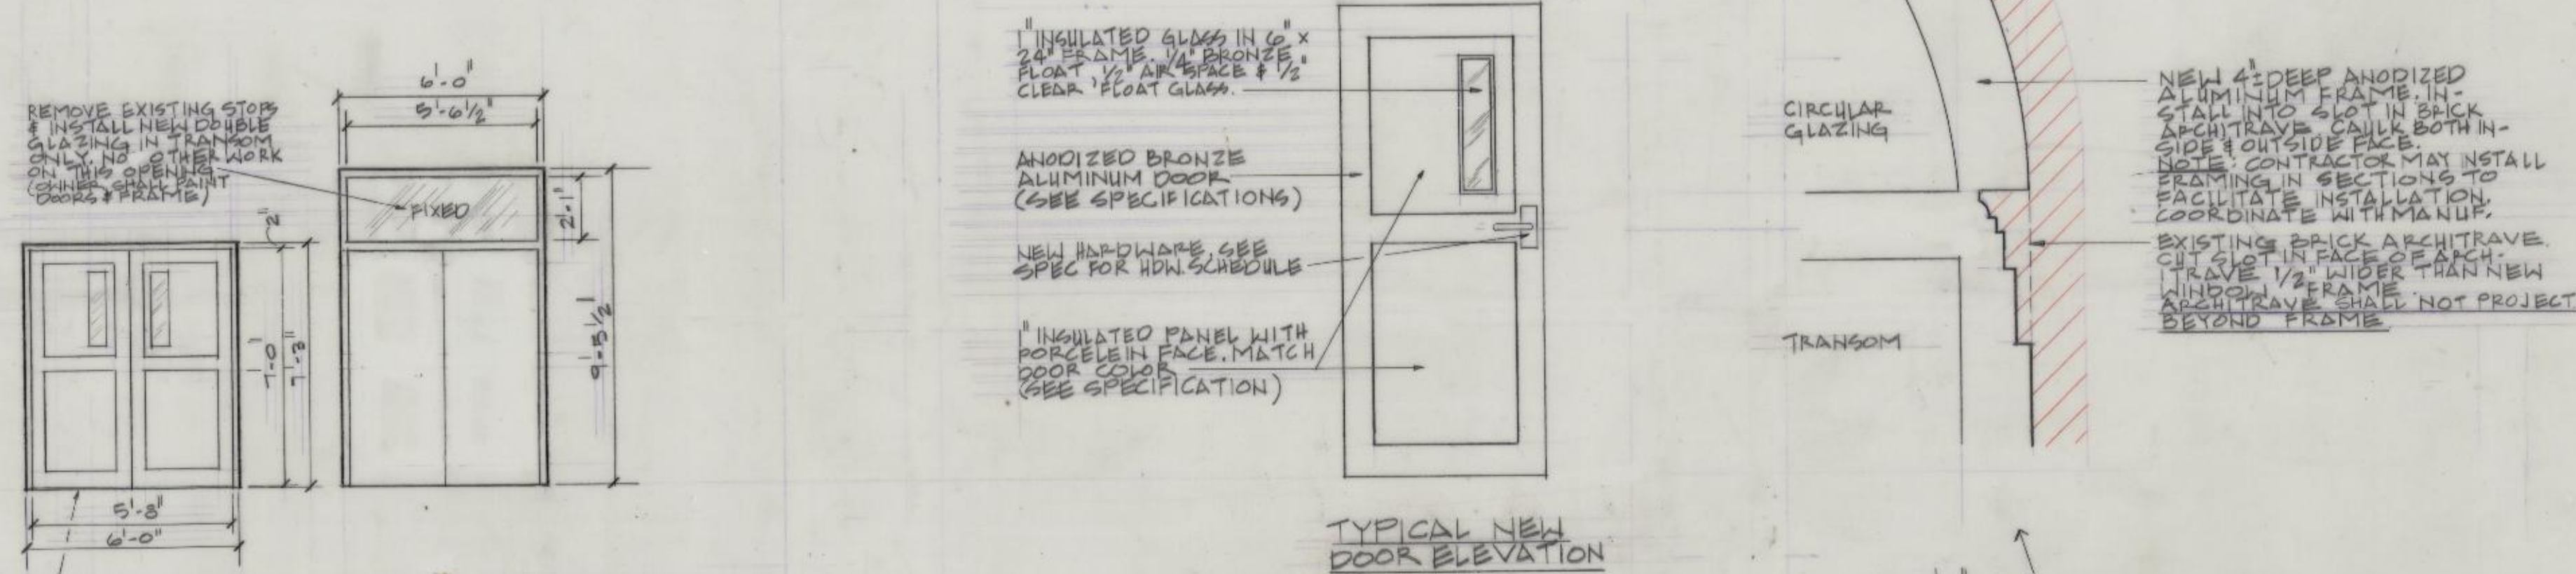


ELEVATIONS OF VARIOUS WINDOW / PANEL TYPES
1/4" = 1'-0"

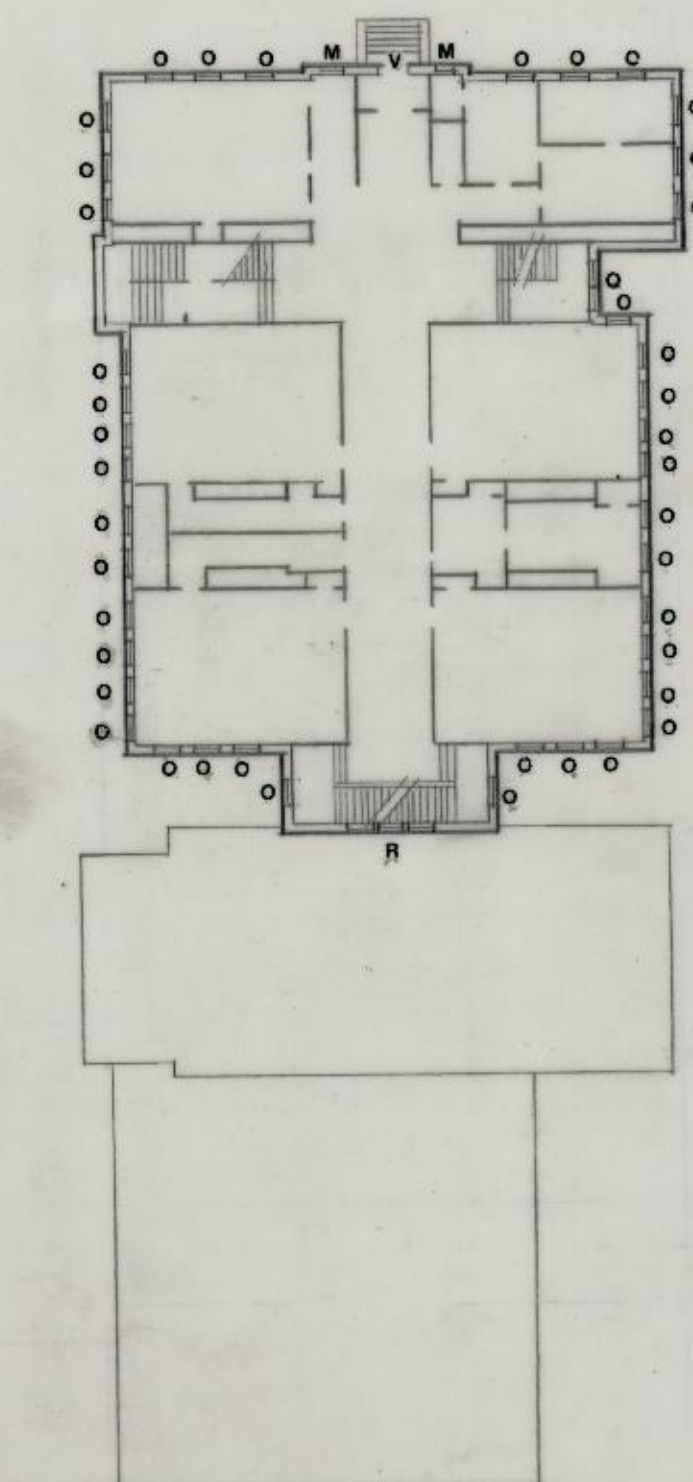

SECOND FLOOR PLAN

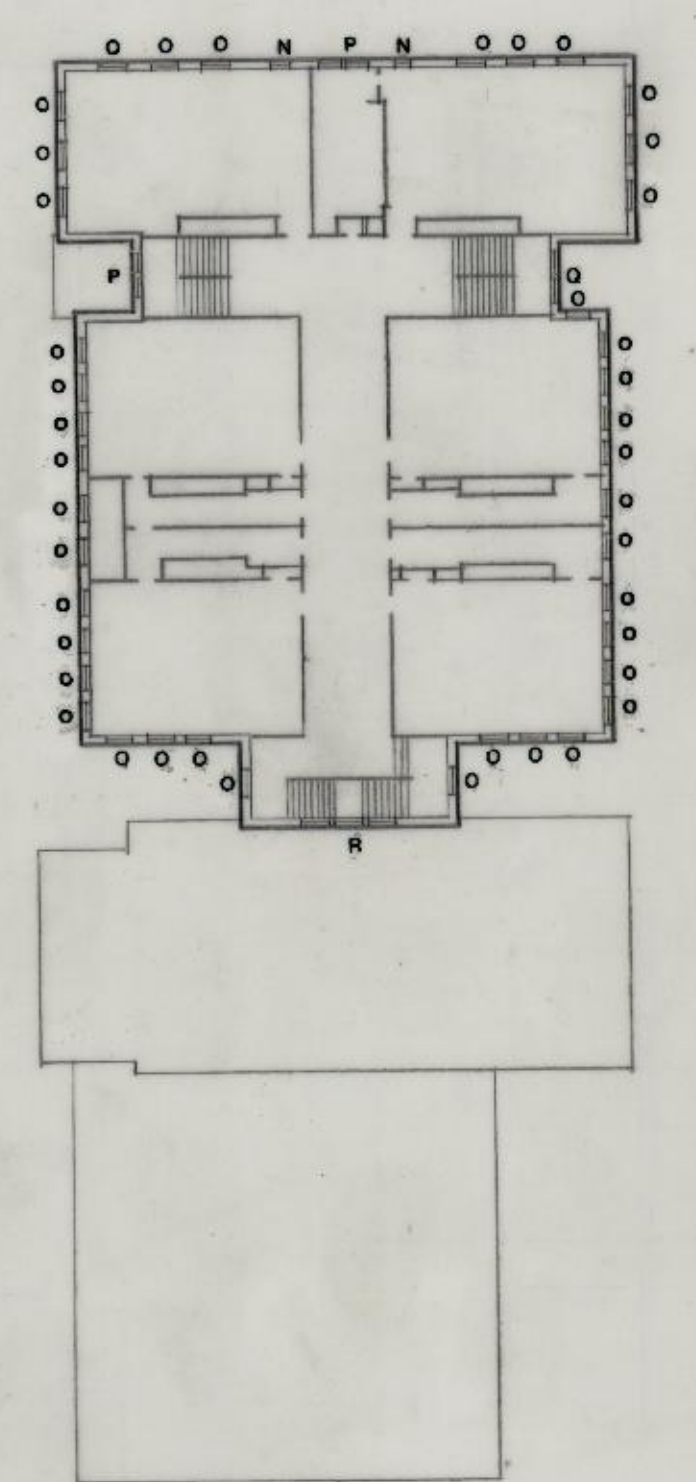

THIRD FLOOR PLAN

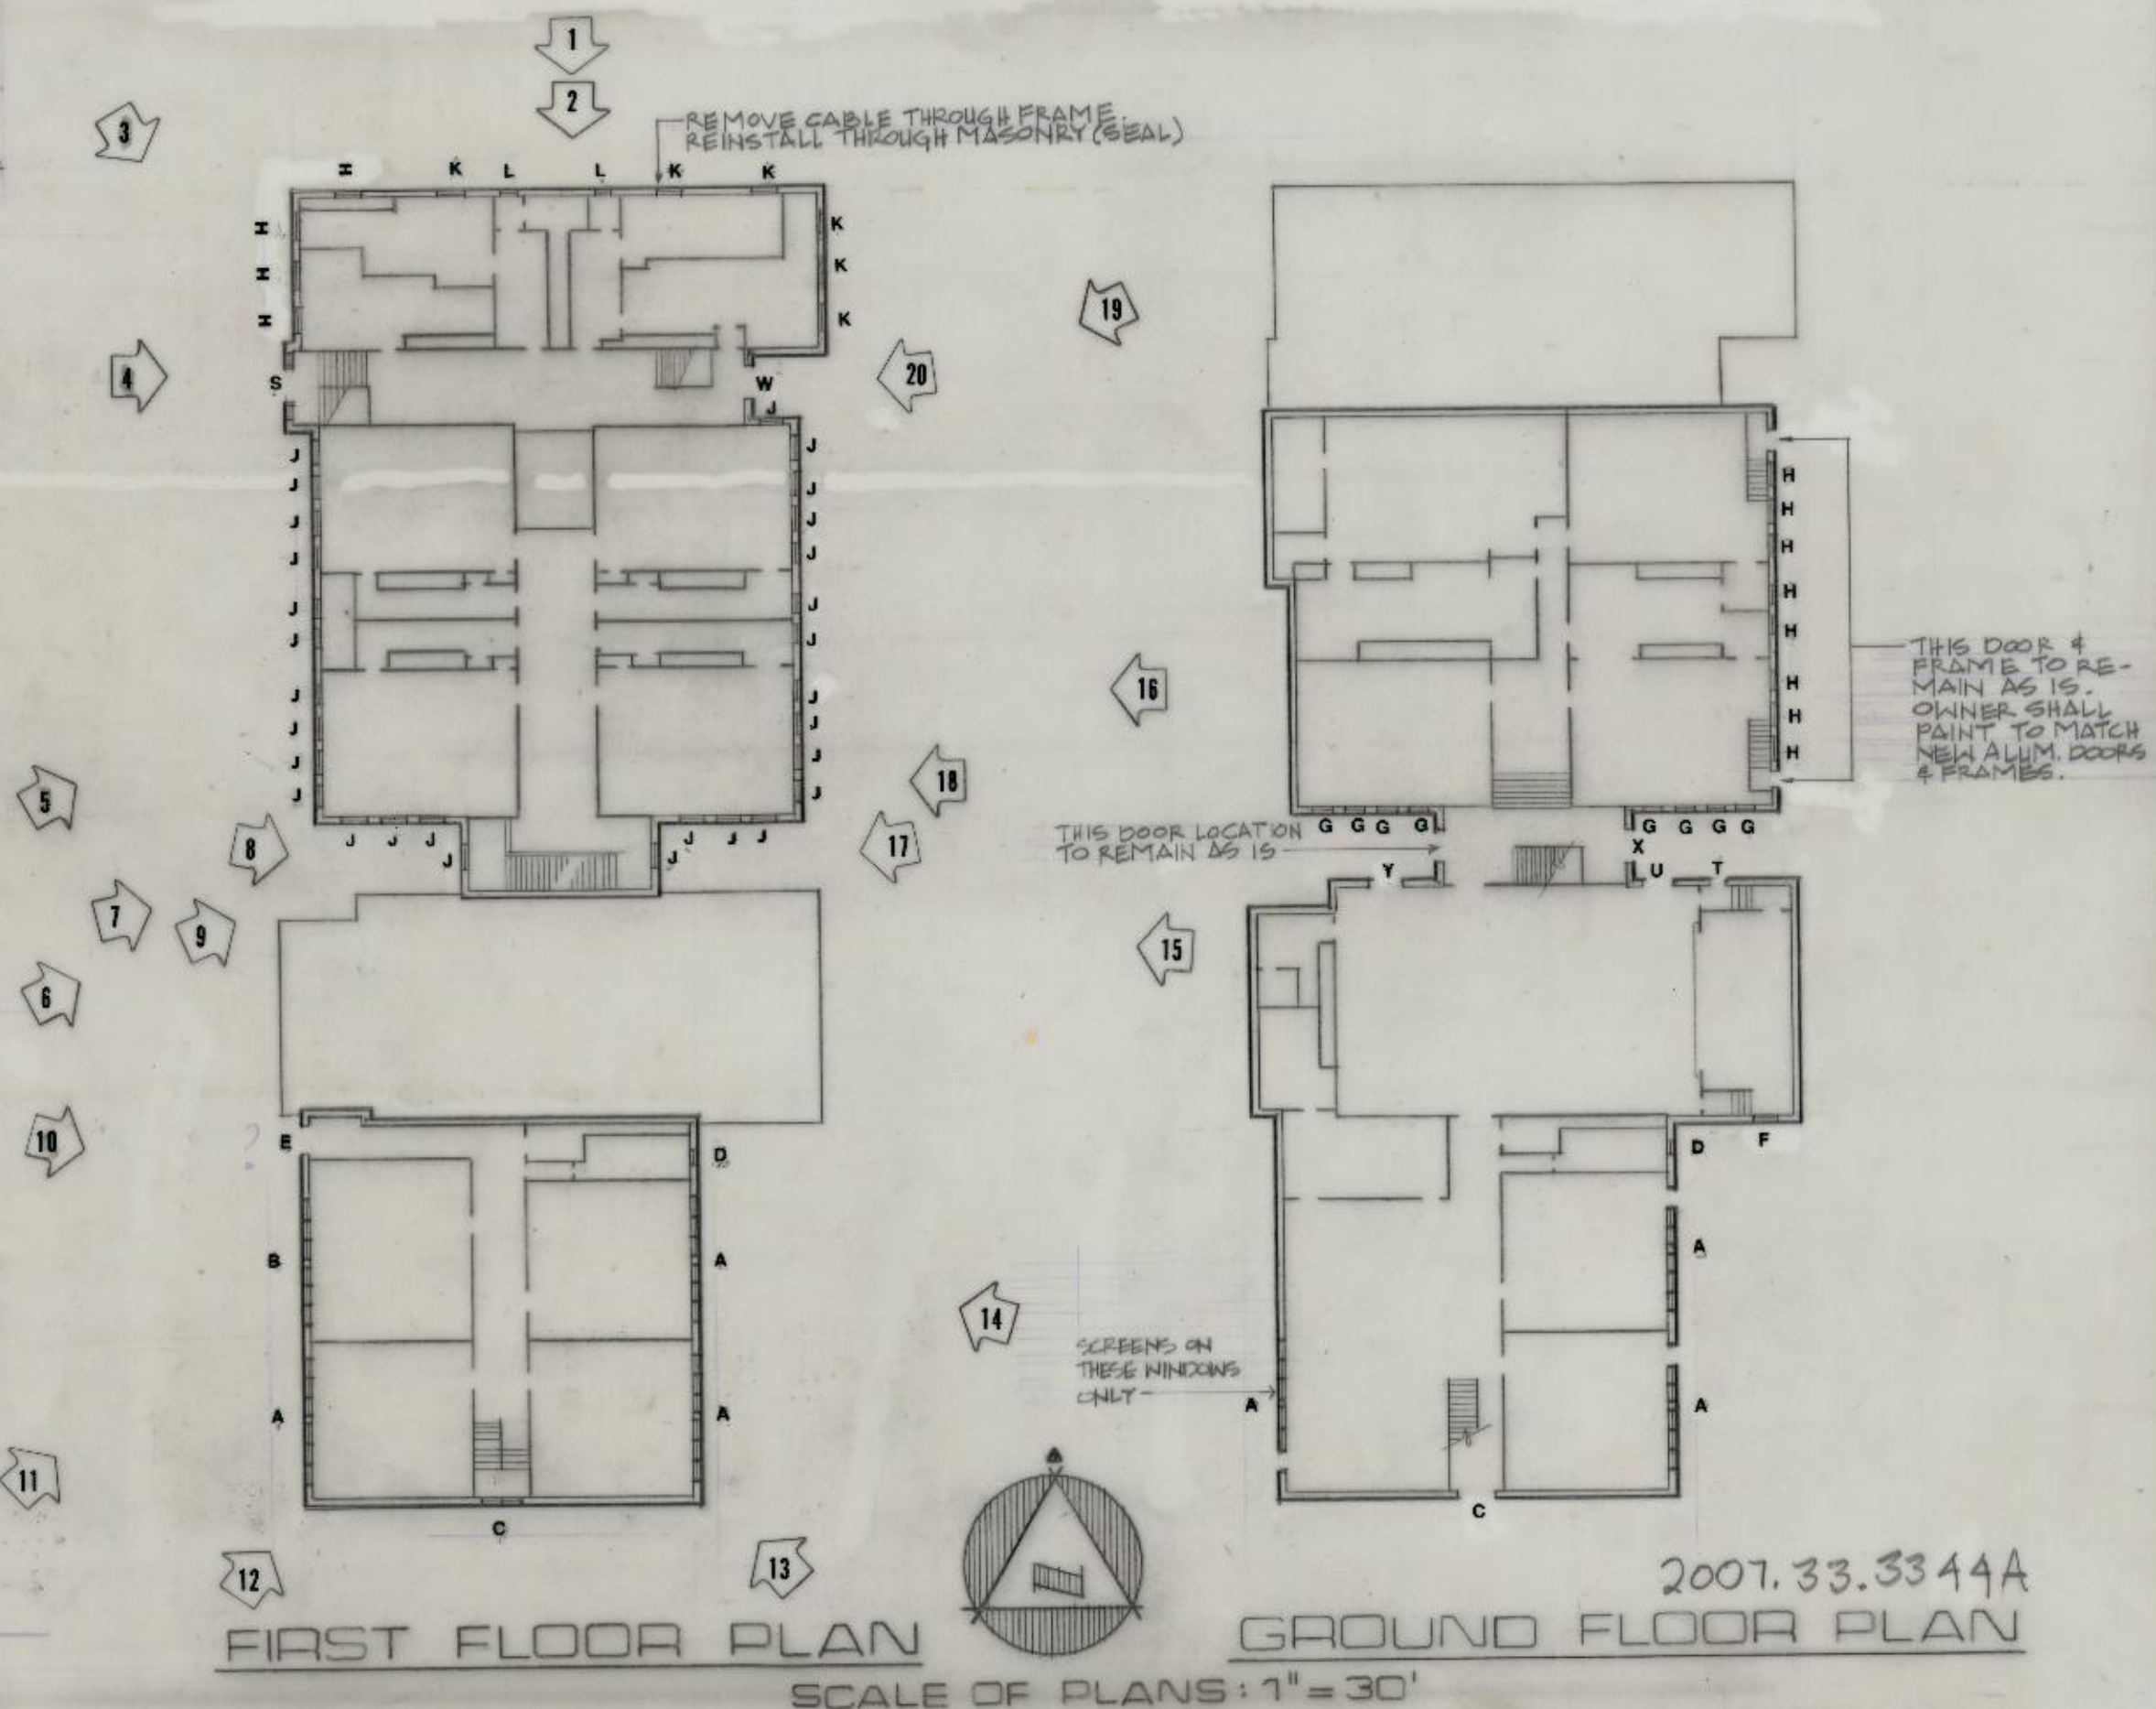

FIRST FLOOR PLAN

GROUND FLOOR PLAN

HUMBOLDT ELEMENTARY SCHOOL

Brunner & Brunner architects & engineers, inc.



JOB NUMBER
DATE
DRAWN BY
CHECKED BY
REVISIONS

ST. JOSEPH, MISSOURI 64501 (816) 279-0809
WINDOW REPLACEMENTS FOR THREE SCHOOLS
FOR
ST. JOSEPH, MISSOURI SCHOOL DISTRICT
BASE BID 2 HUMBOLDT ELEMENTARY SCHOOL 1604 NORTH SECOND

SHEET NUMBER
TOTAL SHEETS