



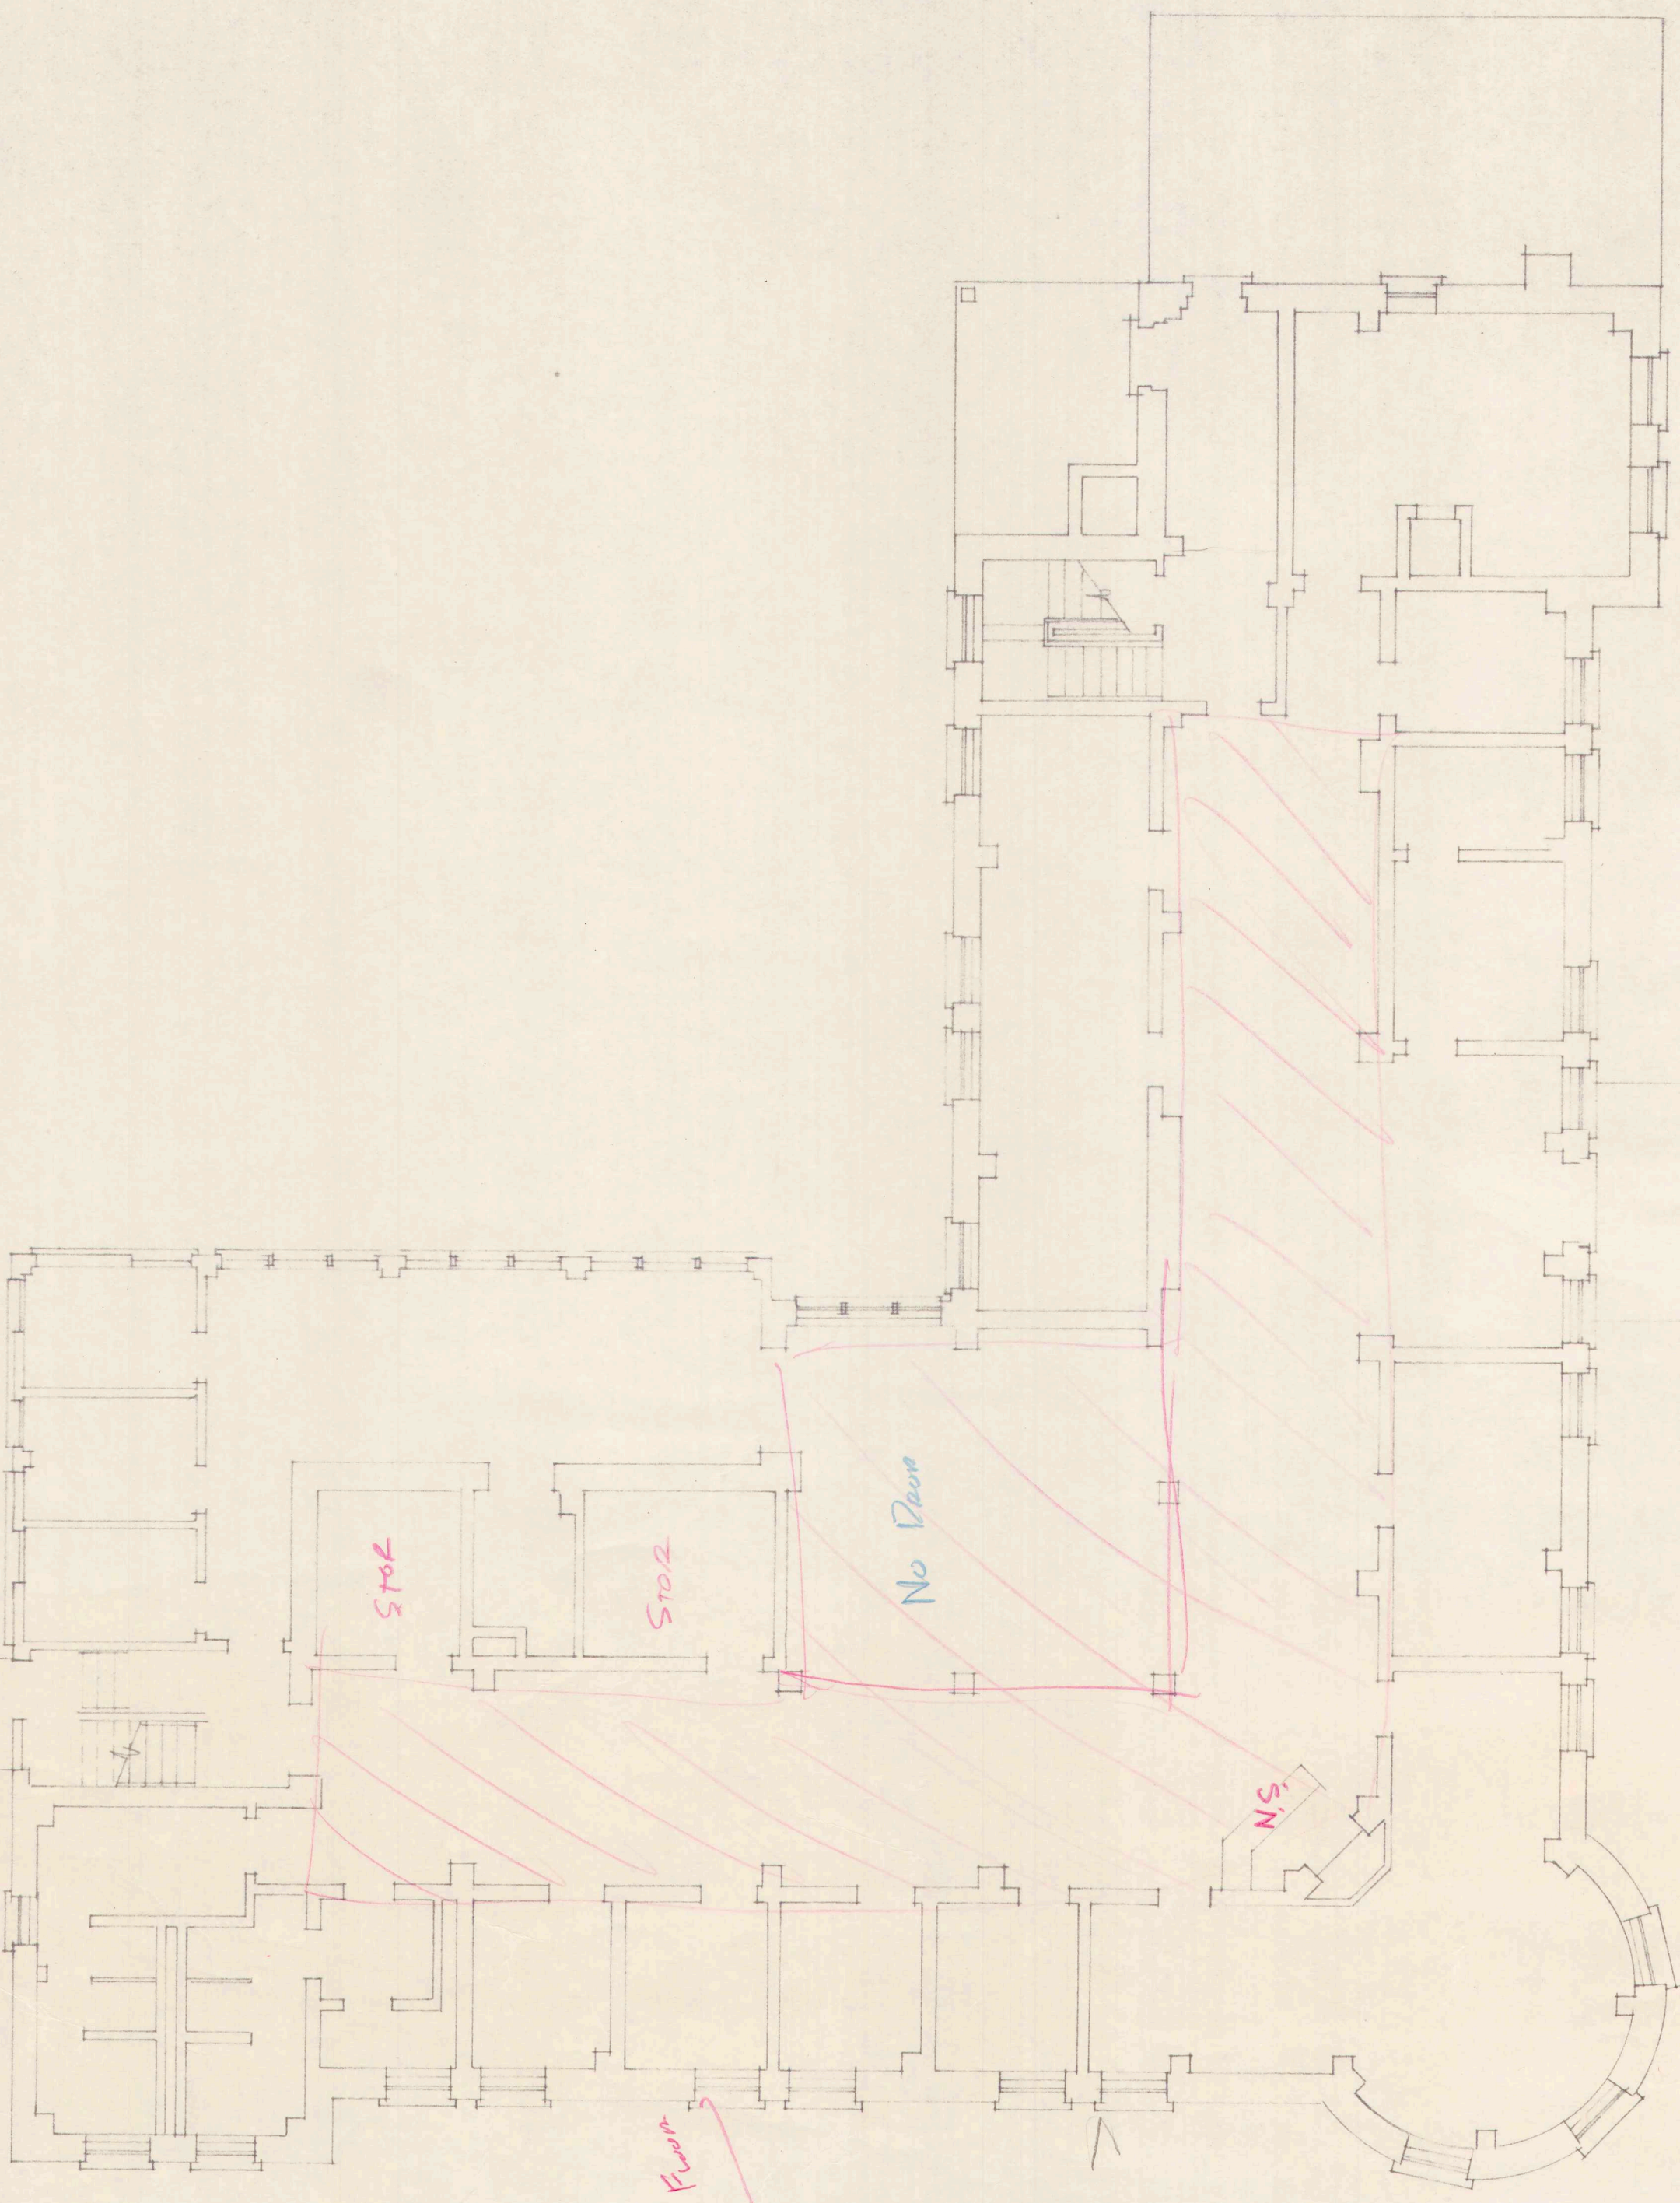

FIRST FLOOR PLAN


SCALE 1/8" = 1'-0"

10'-0"
12'-0"

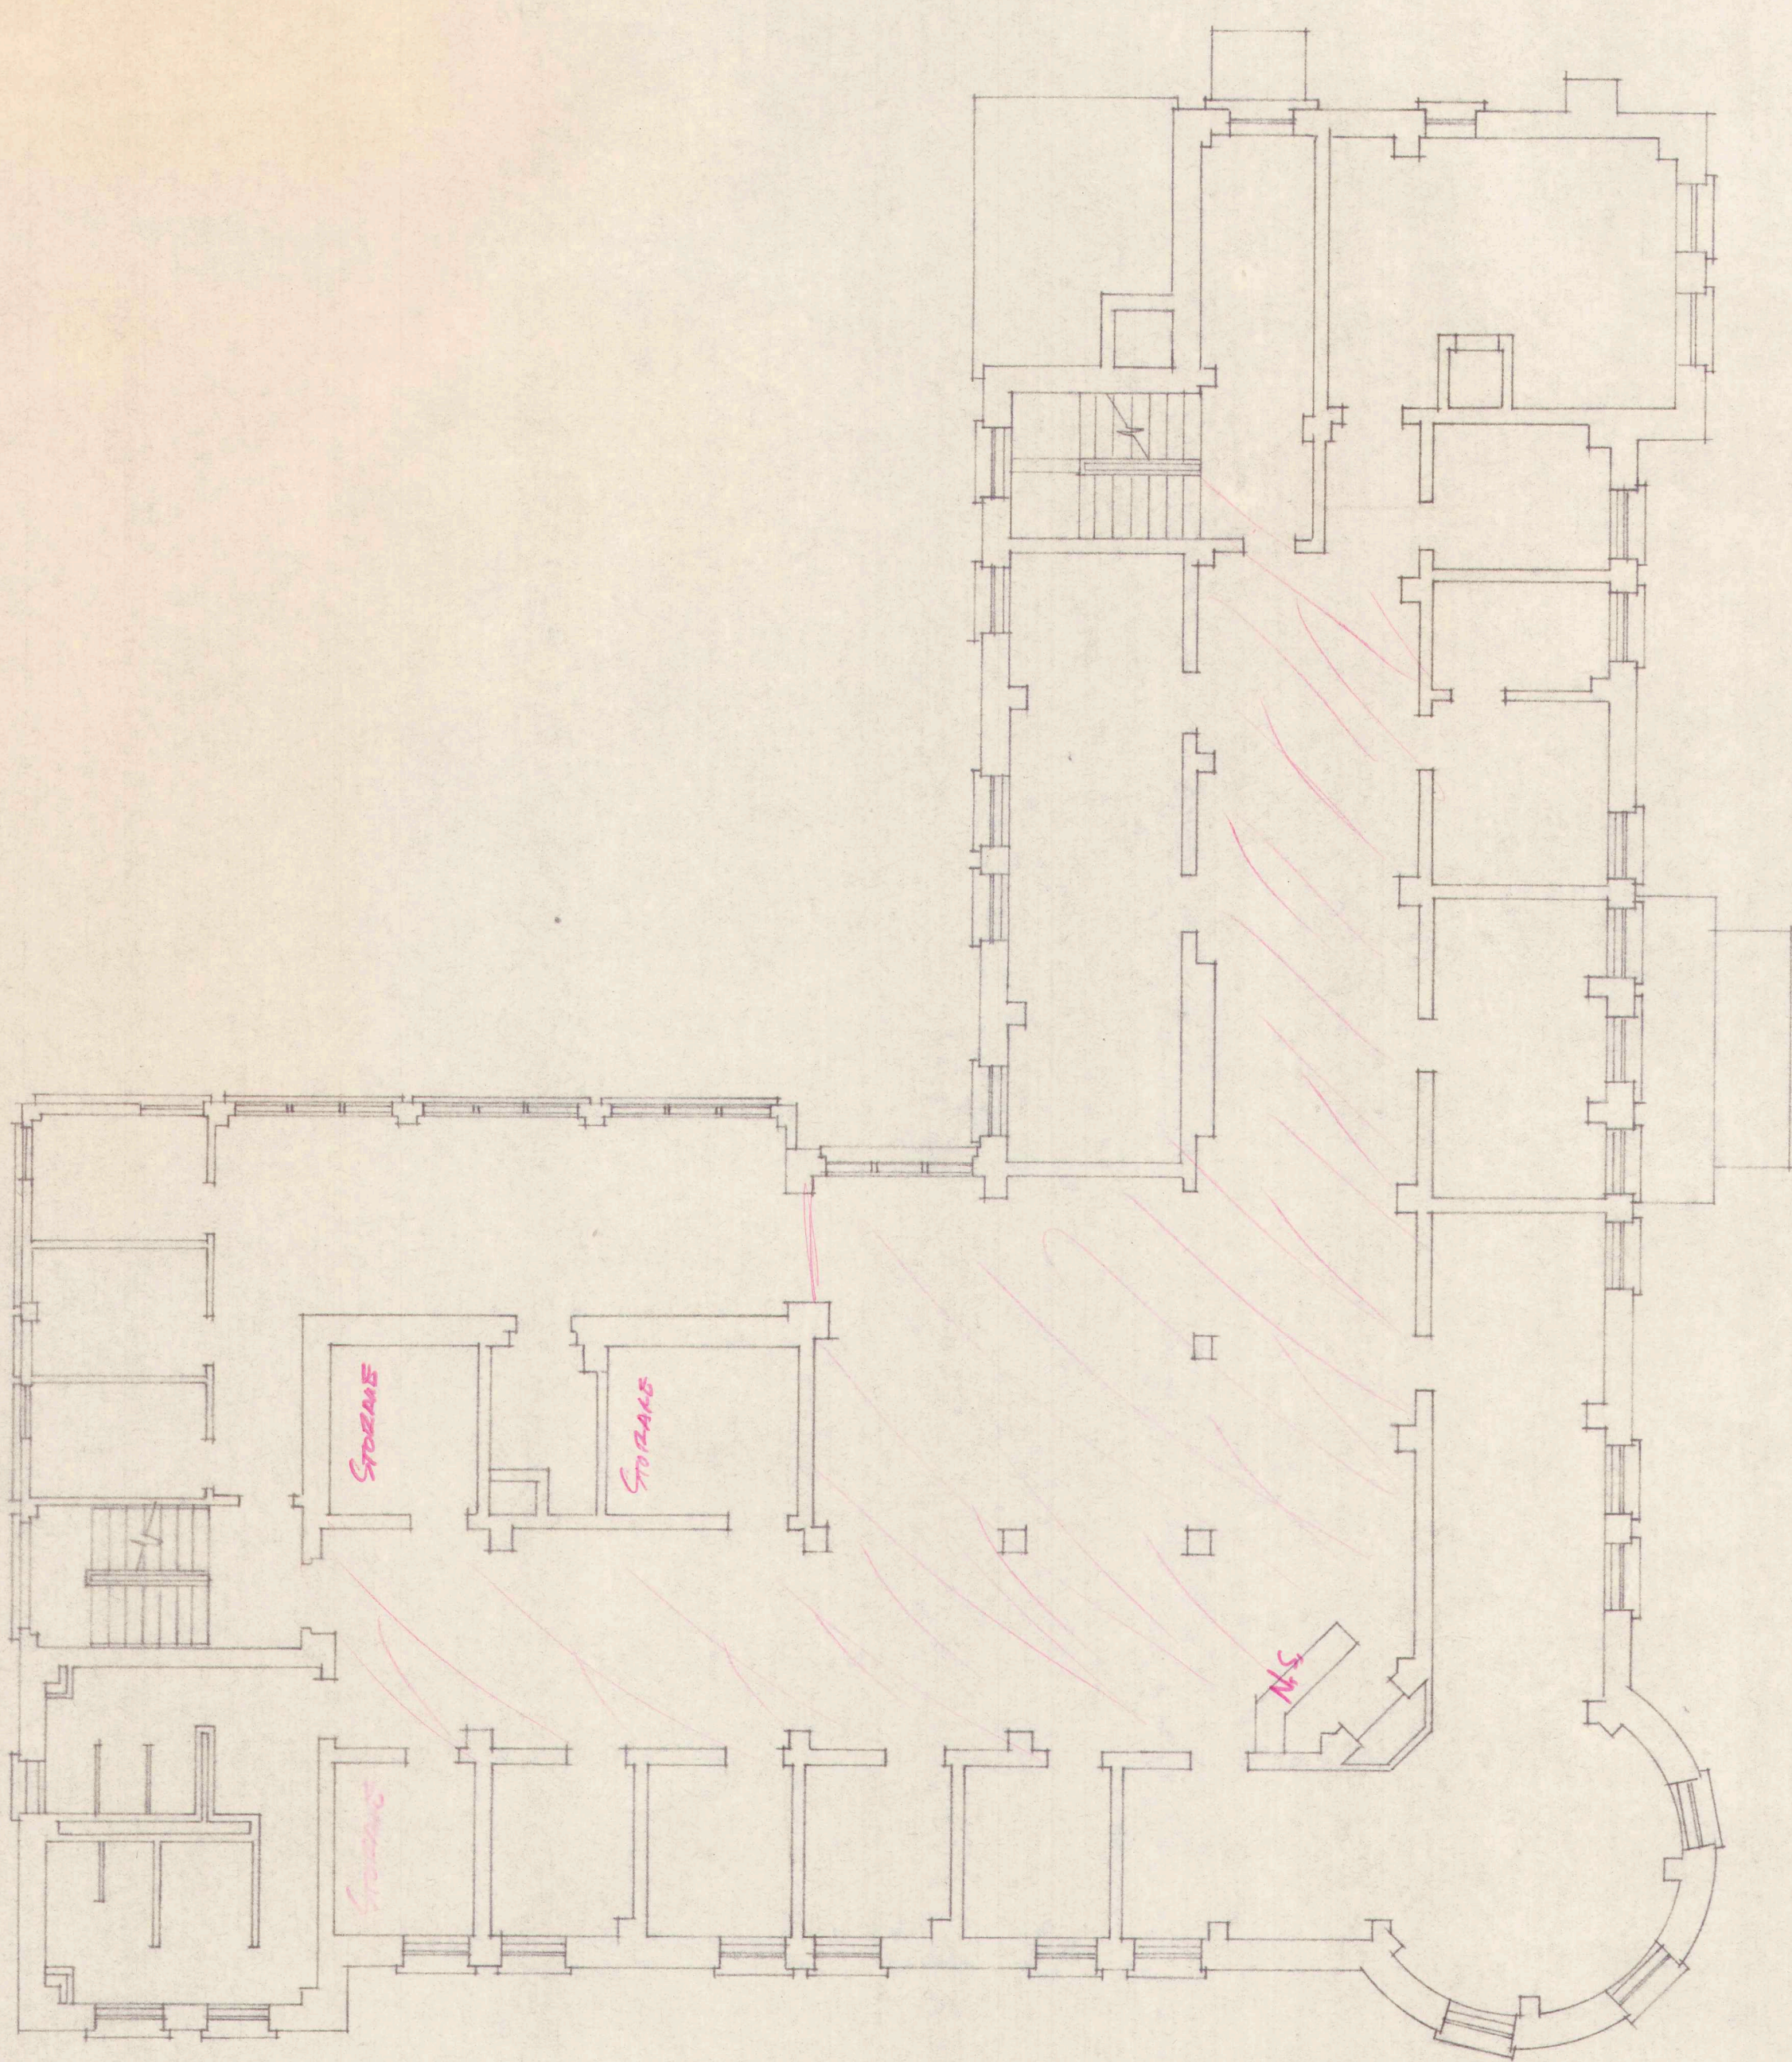

SECOND FLOOR PLAN

SCALE 1/8" = 1'-0"

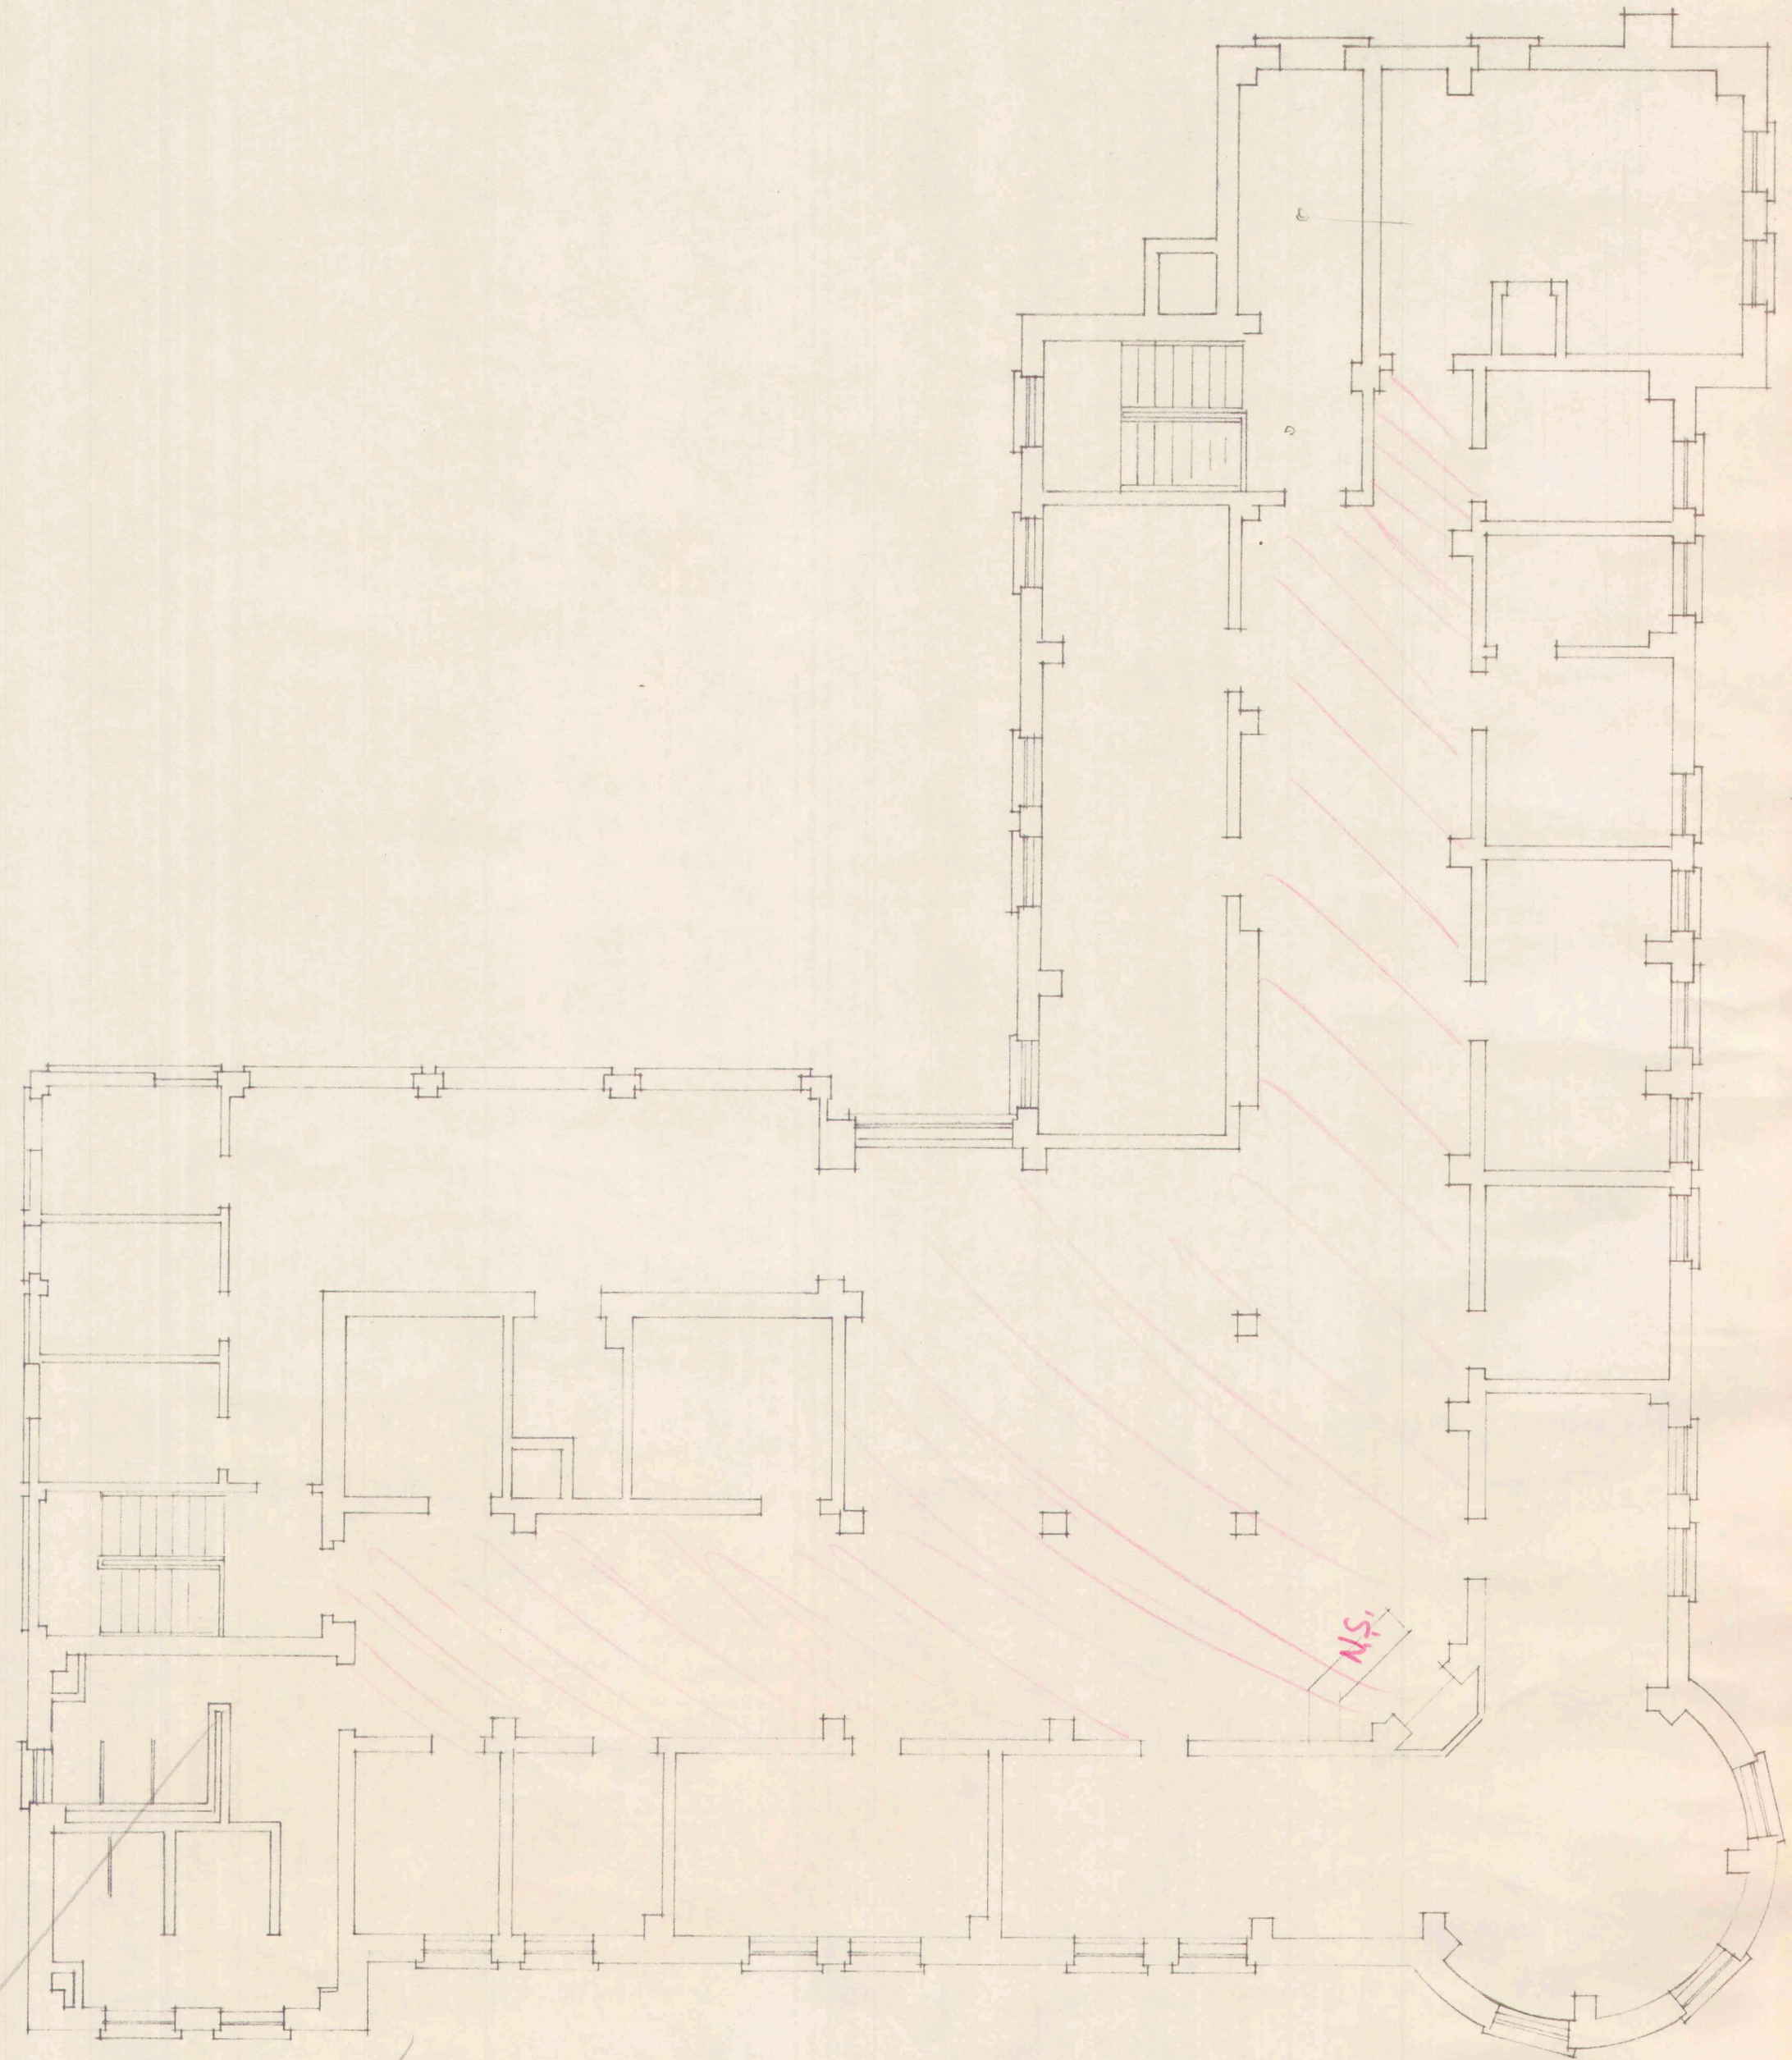

THIRD FLOOR PLAN

SCALE 1/8" = 1'-0"

