


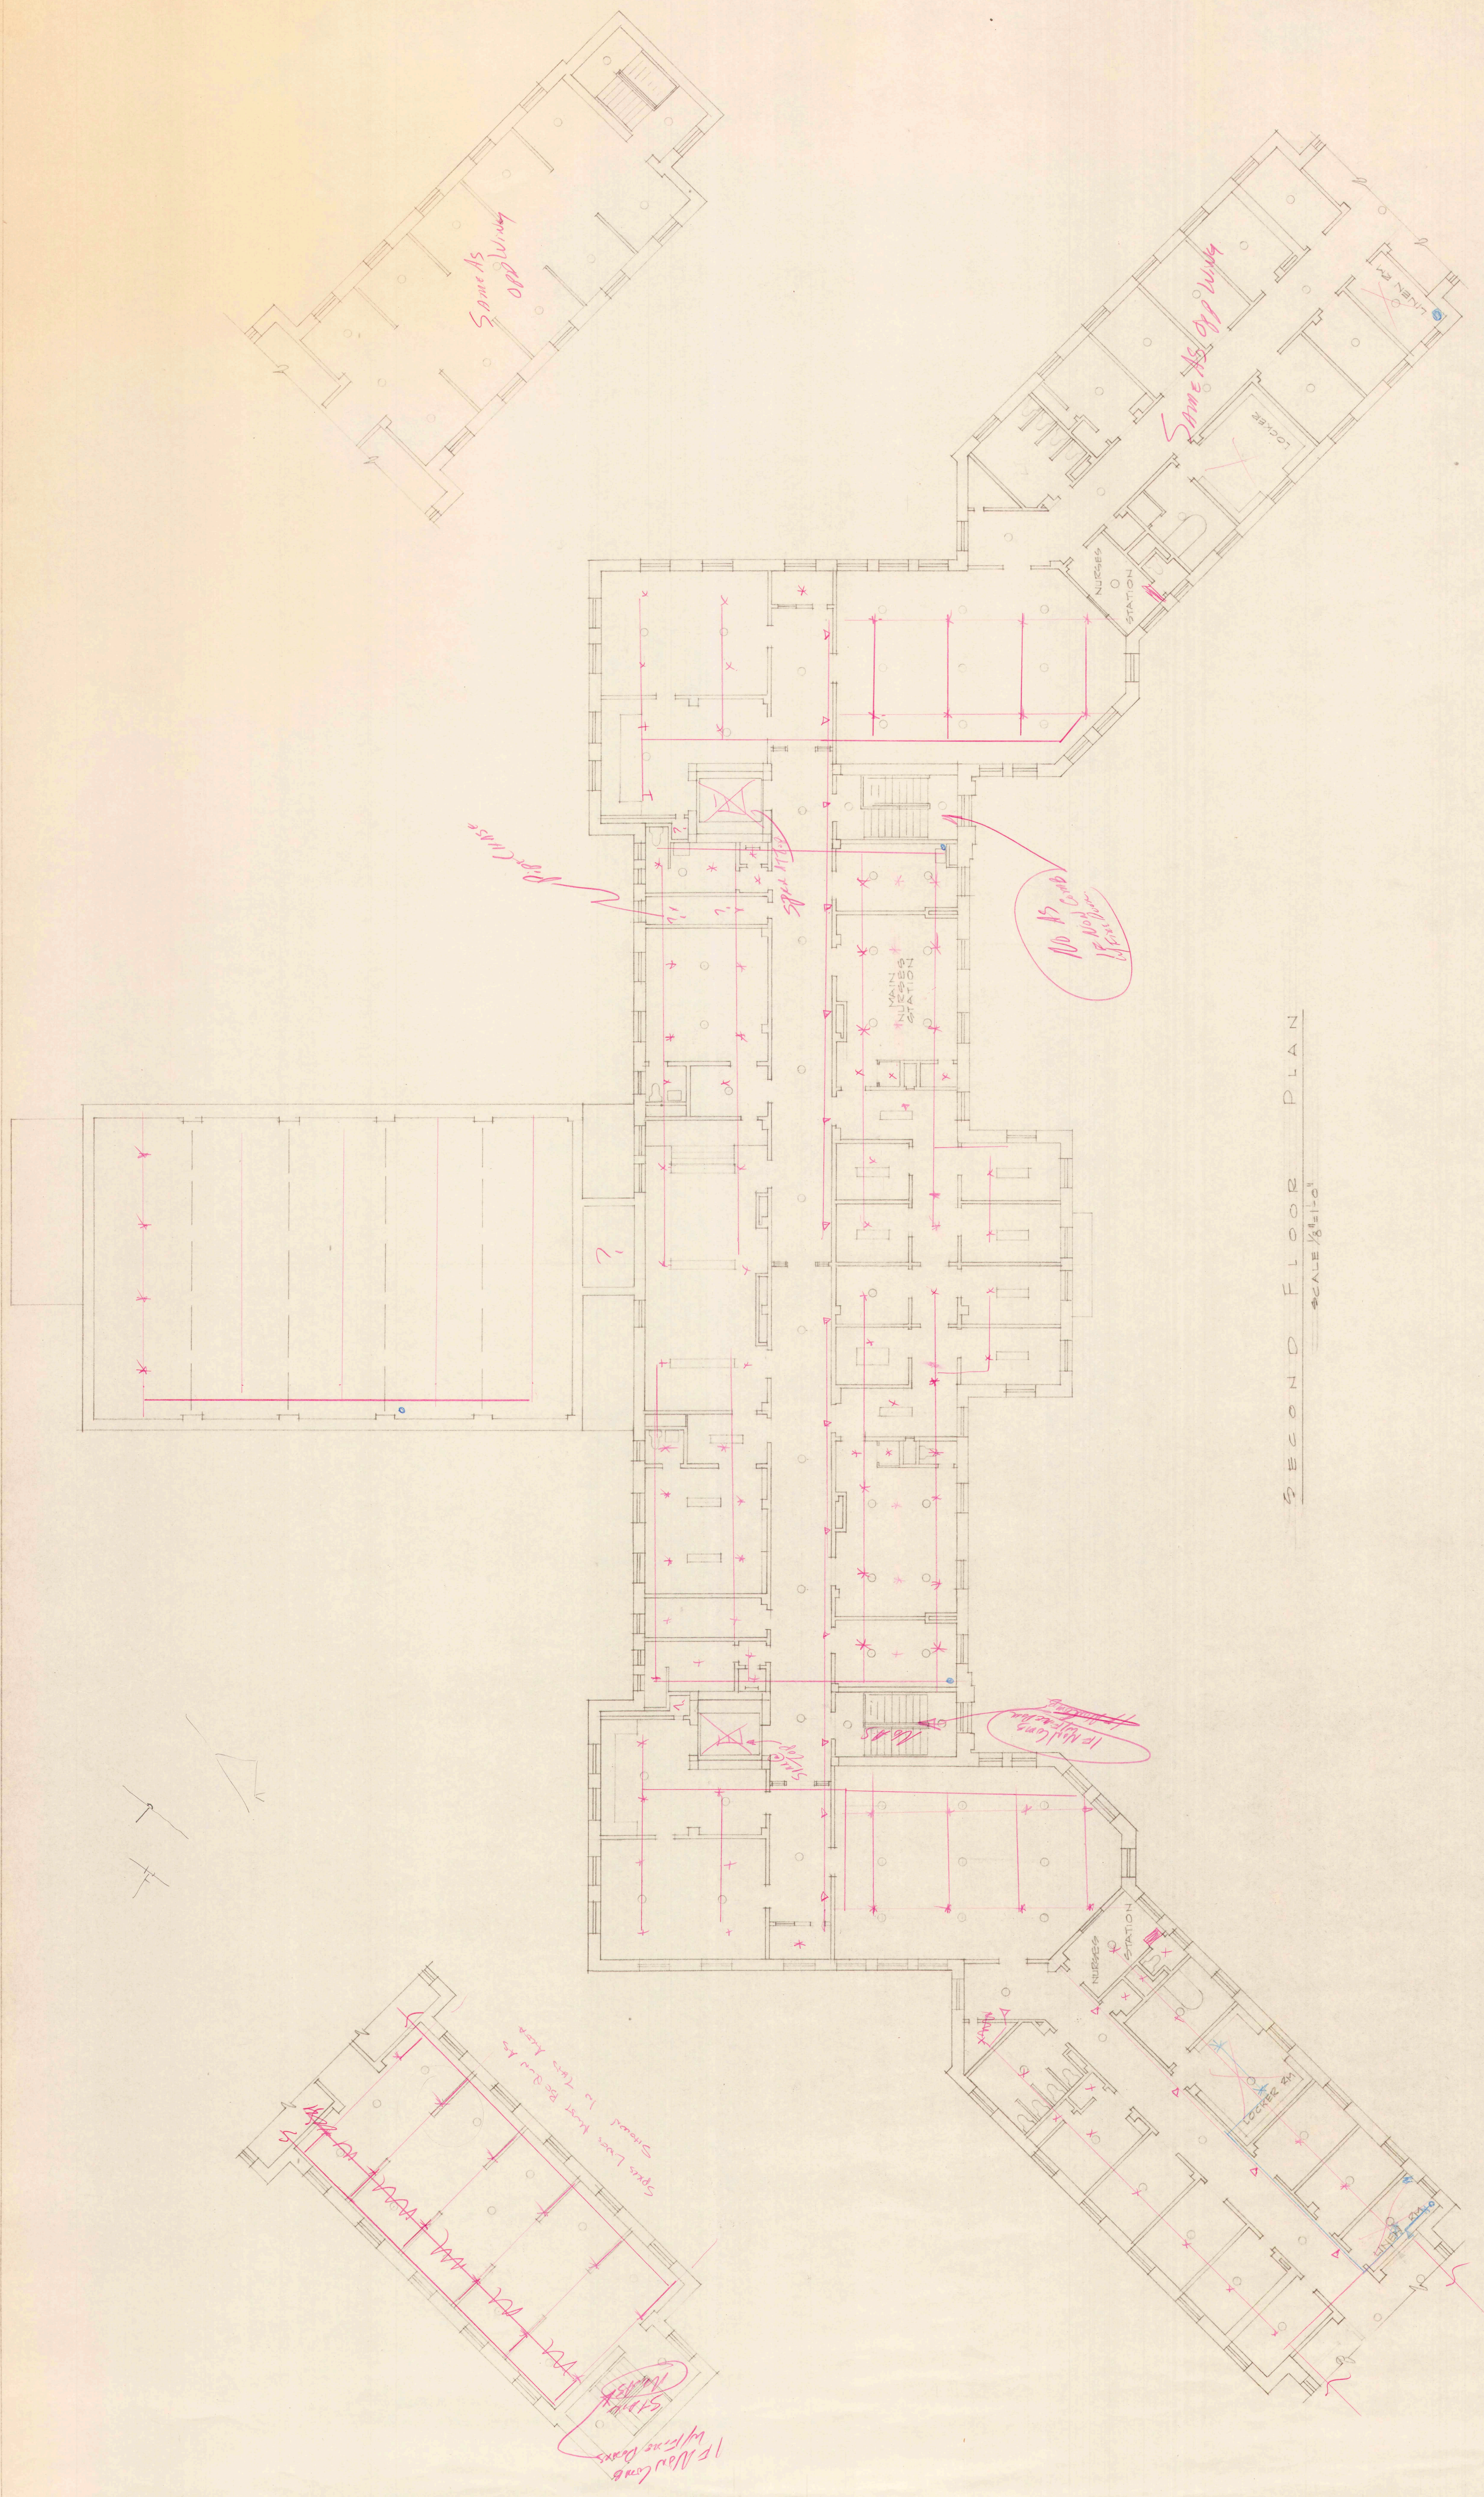

SECOND FLOOR PLAN
SCALE 1/8" = 1'-0"

IF ACCIDENTAL RIB
ASCEND & MAKE
NOT APPROX 100
DO NOT APPROX 100