


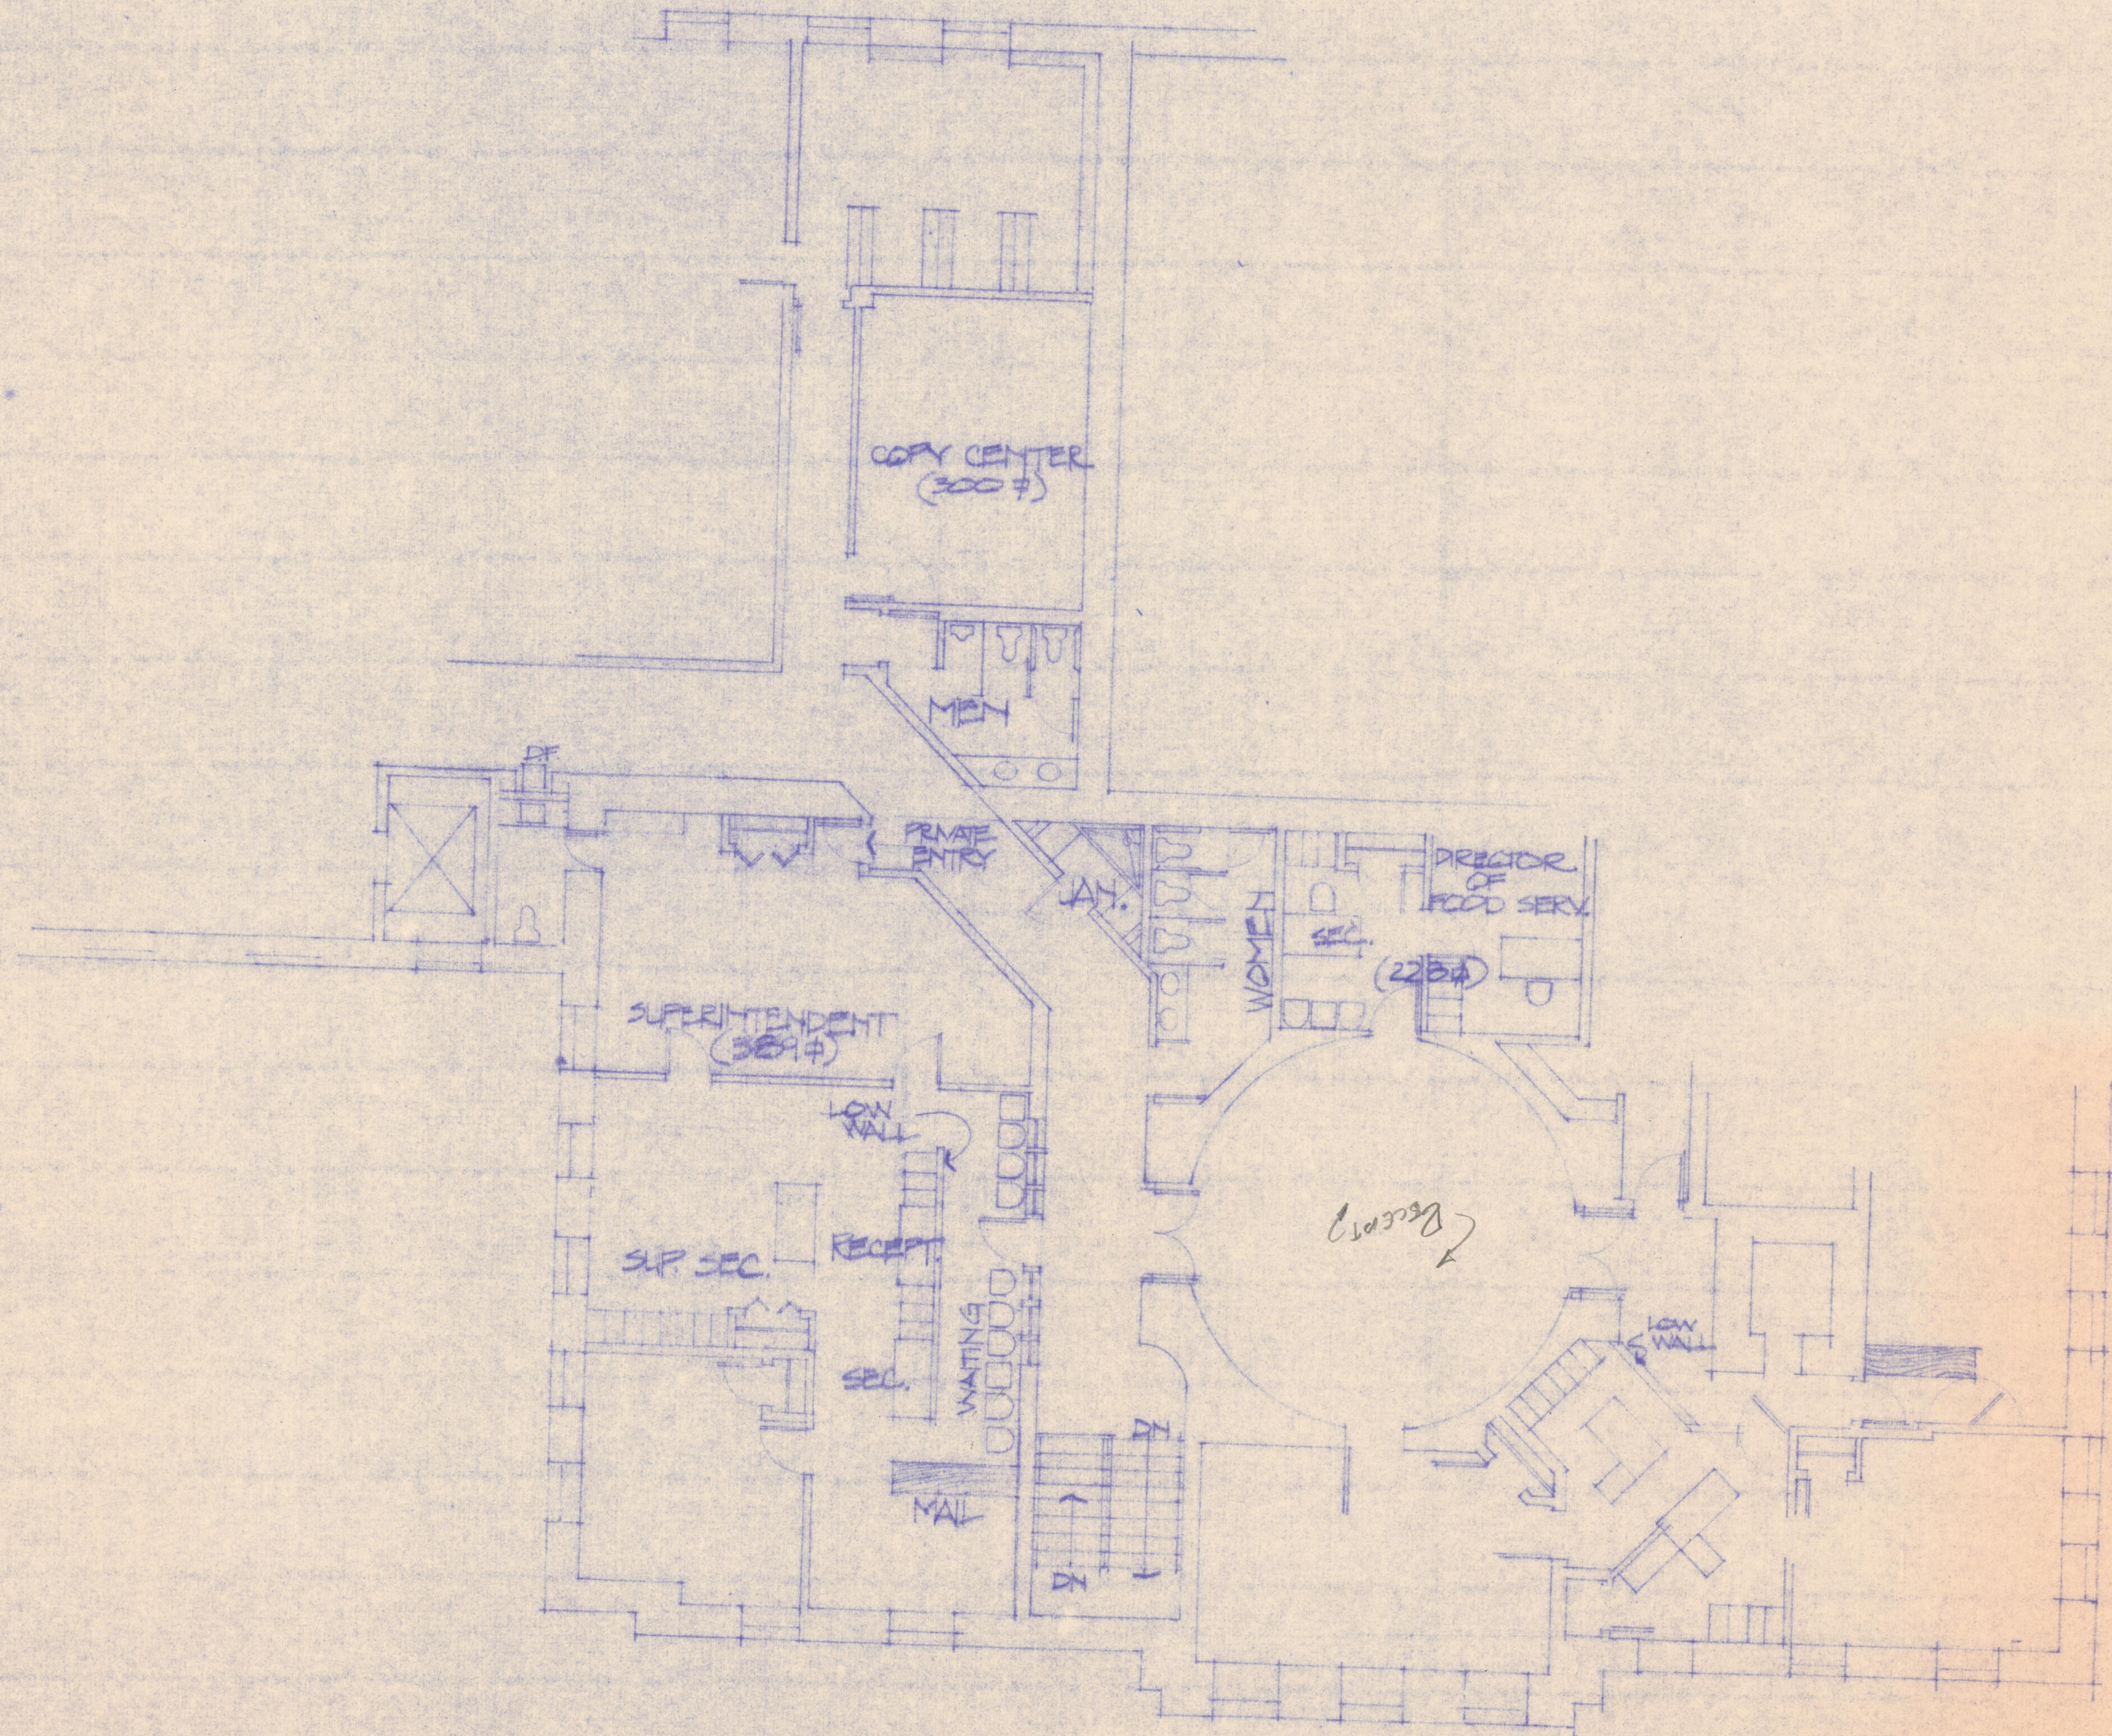

REVISED SECOND FLOOR PLAN (SCHEME B1)
SCALE 1/8" = 1'-0"

6/21/79 SHL 90 710