


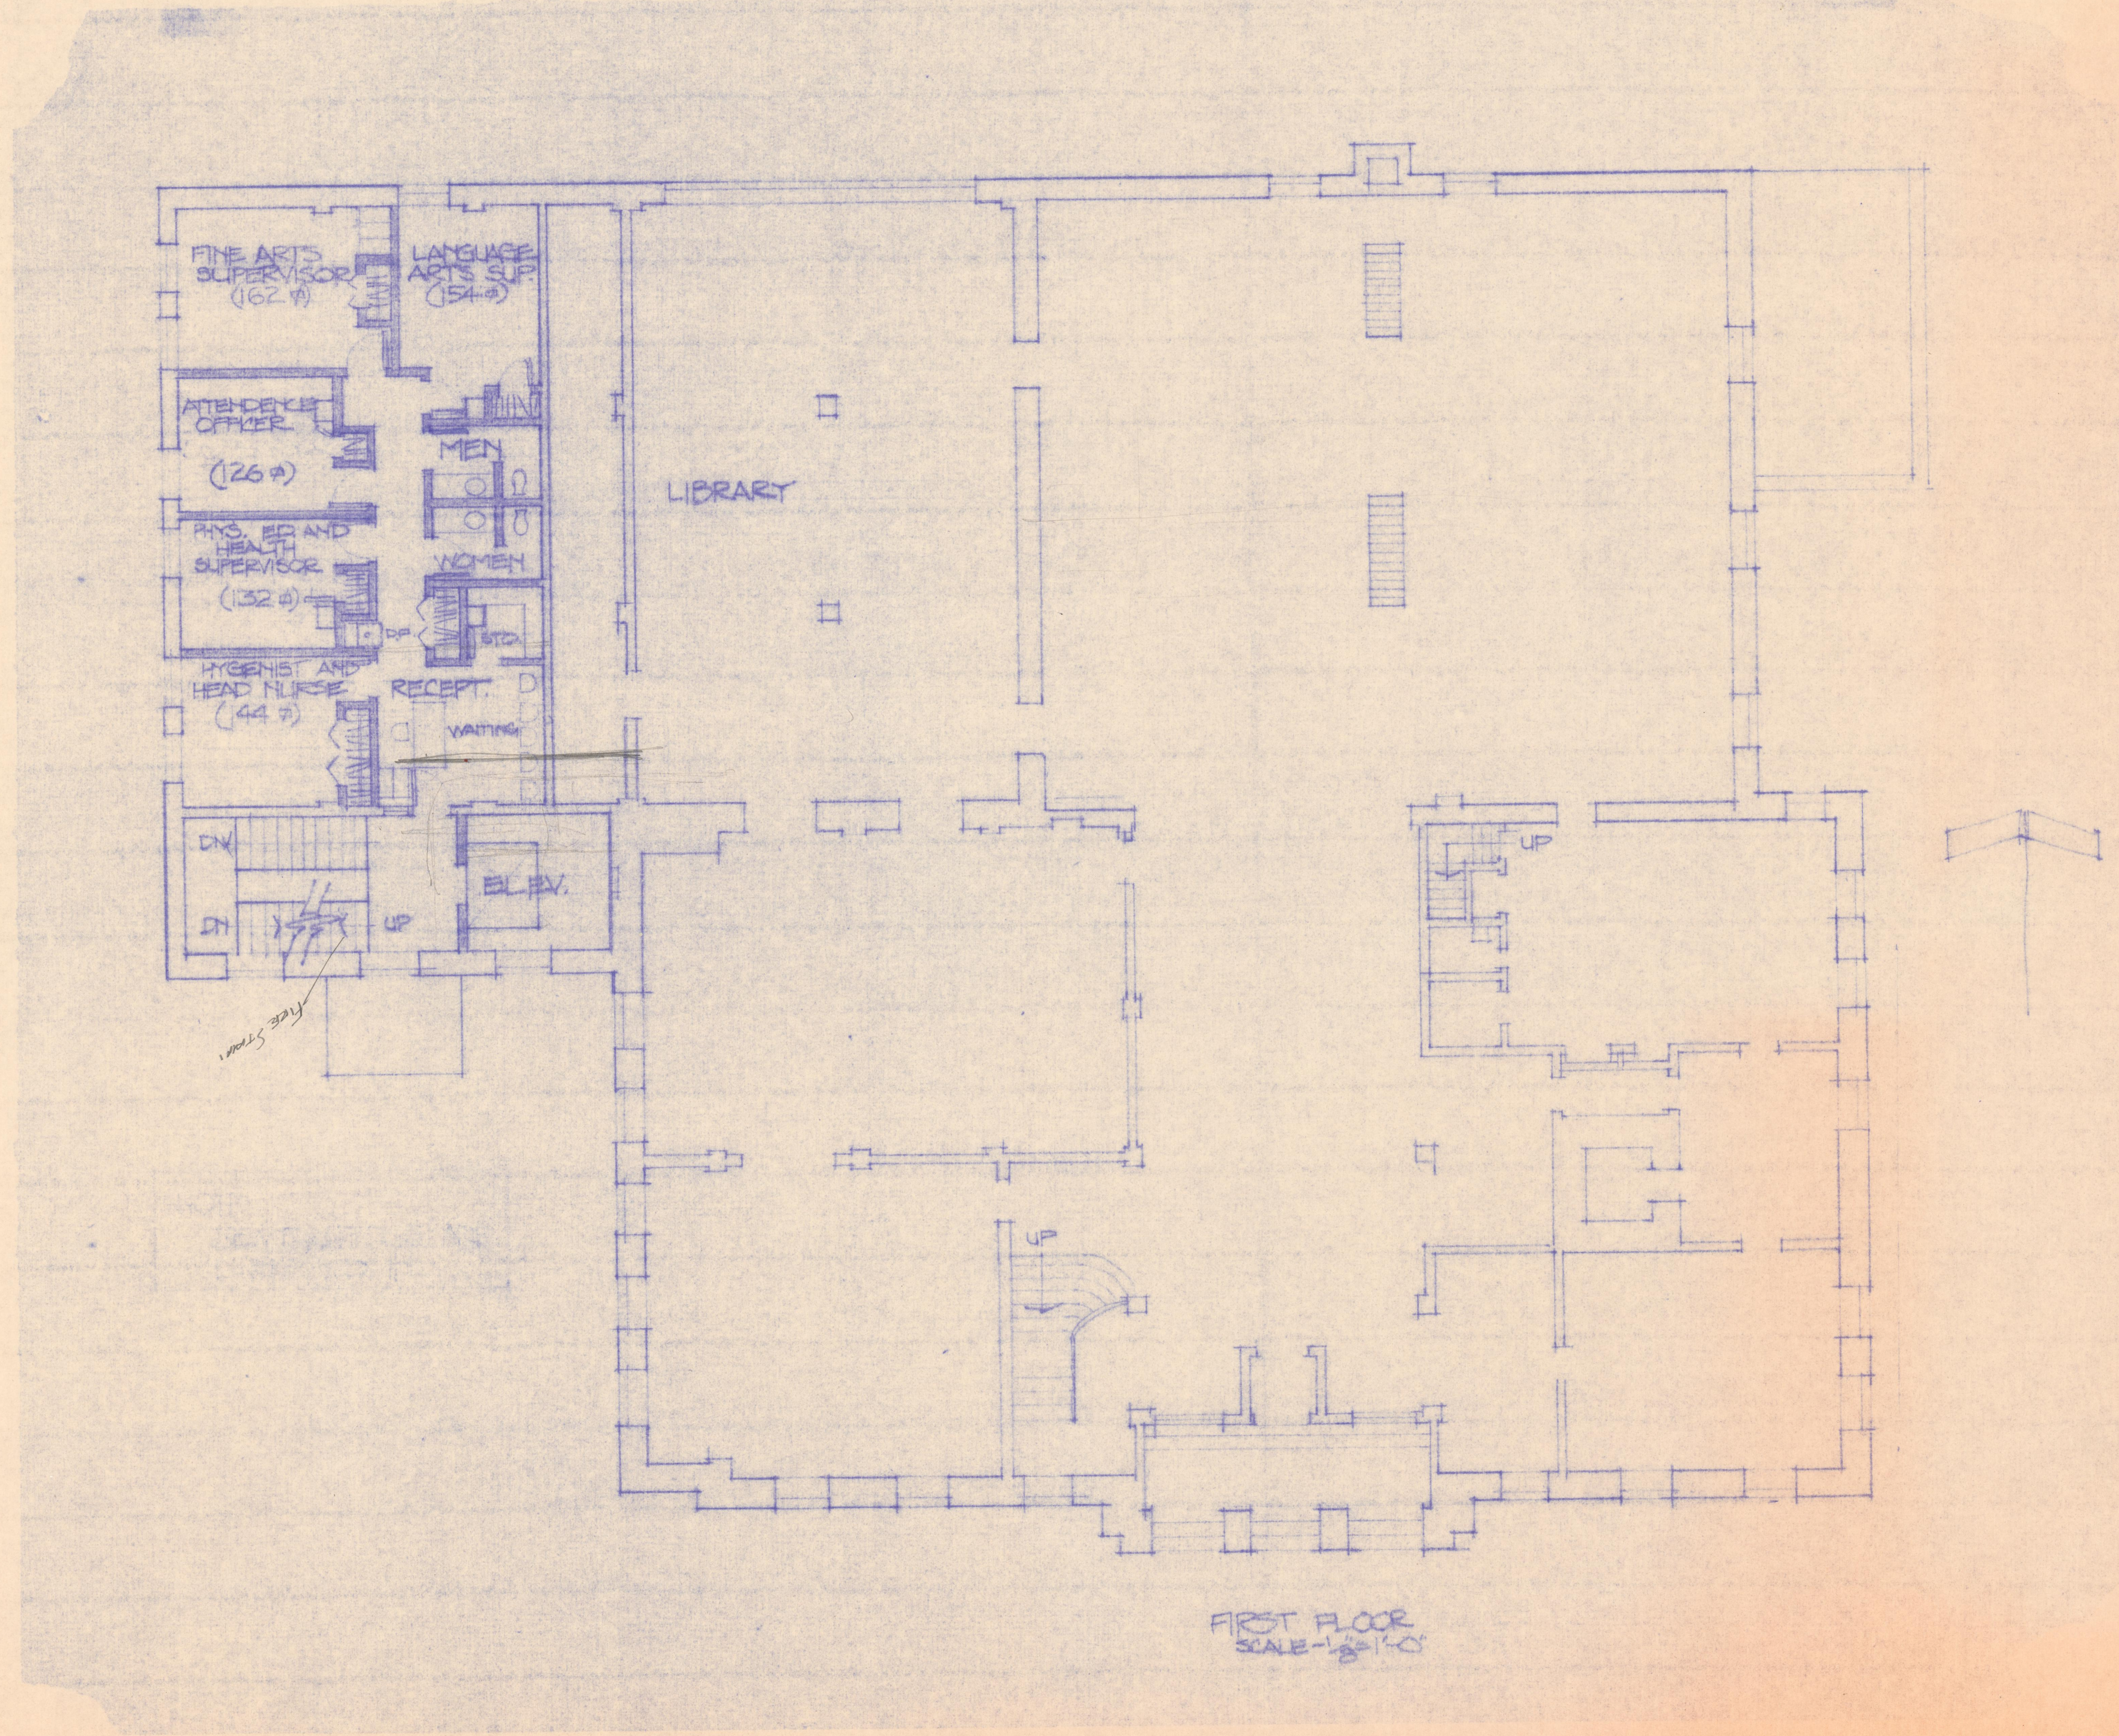

architects & engineers

Brunner & Brunner

JOB NUMBER
DATE 2/20/79
DRAWN BY N. REED GRAYES

CHECKED BY
REVISIONS

(316) 279-0809

1105 CORBY BUILDING ST. JOSEPH, MISSOURI 64501

PRELIMINARY FLOOR PLANS FOR
THE ST. JOSEPH PUBLIC LIBRARY
AND THE ST. JOSEPH SCHOOL BOARD

SHEET NUMBER
TOTAL SHEETS 1