


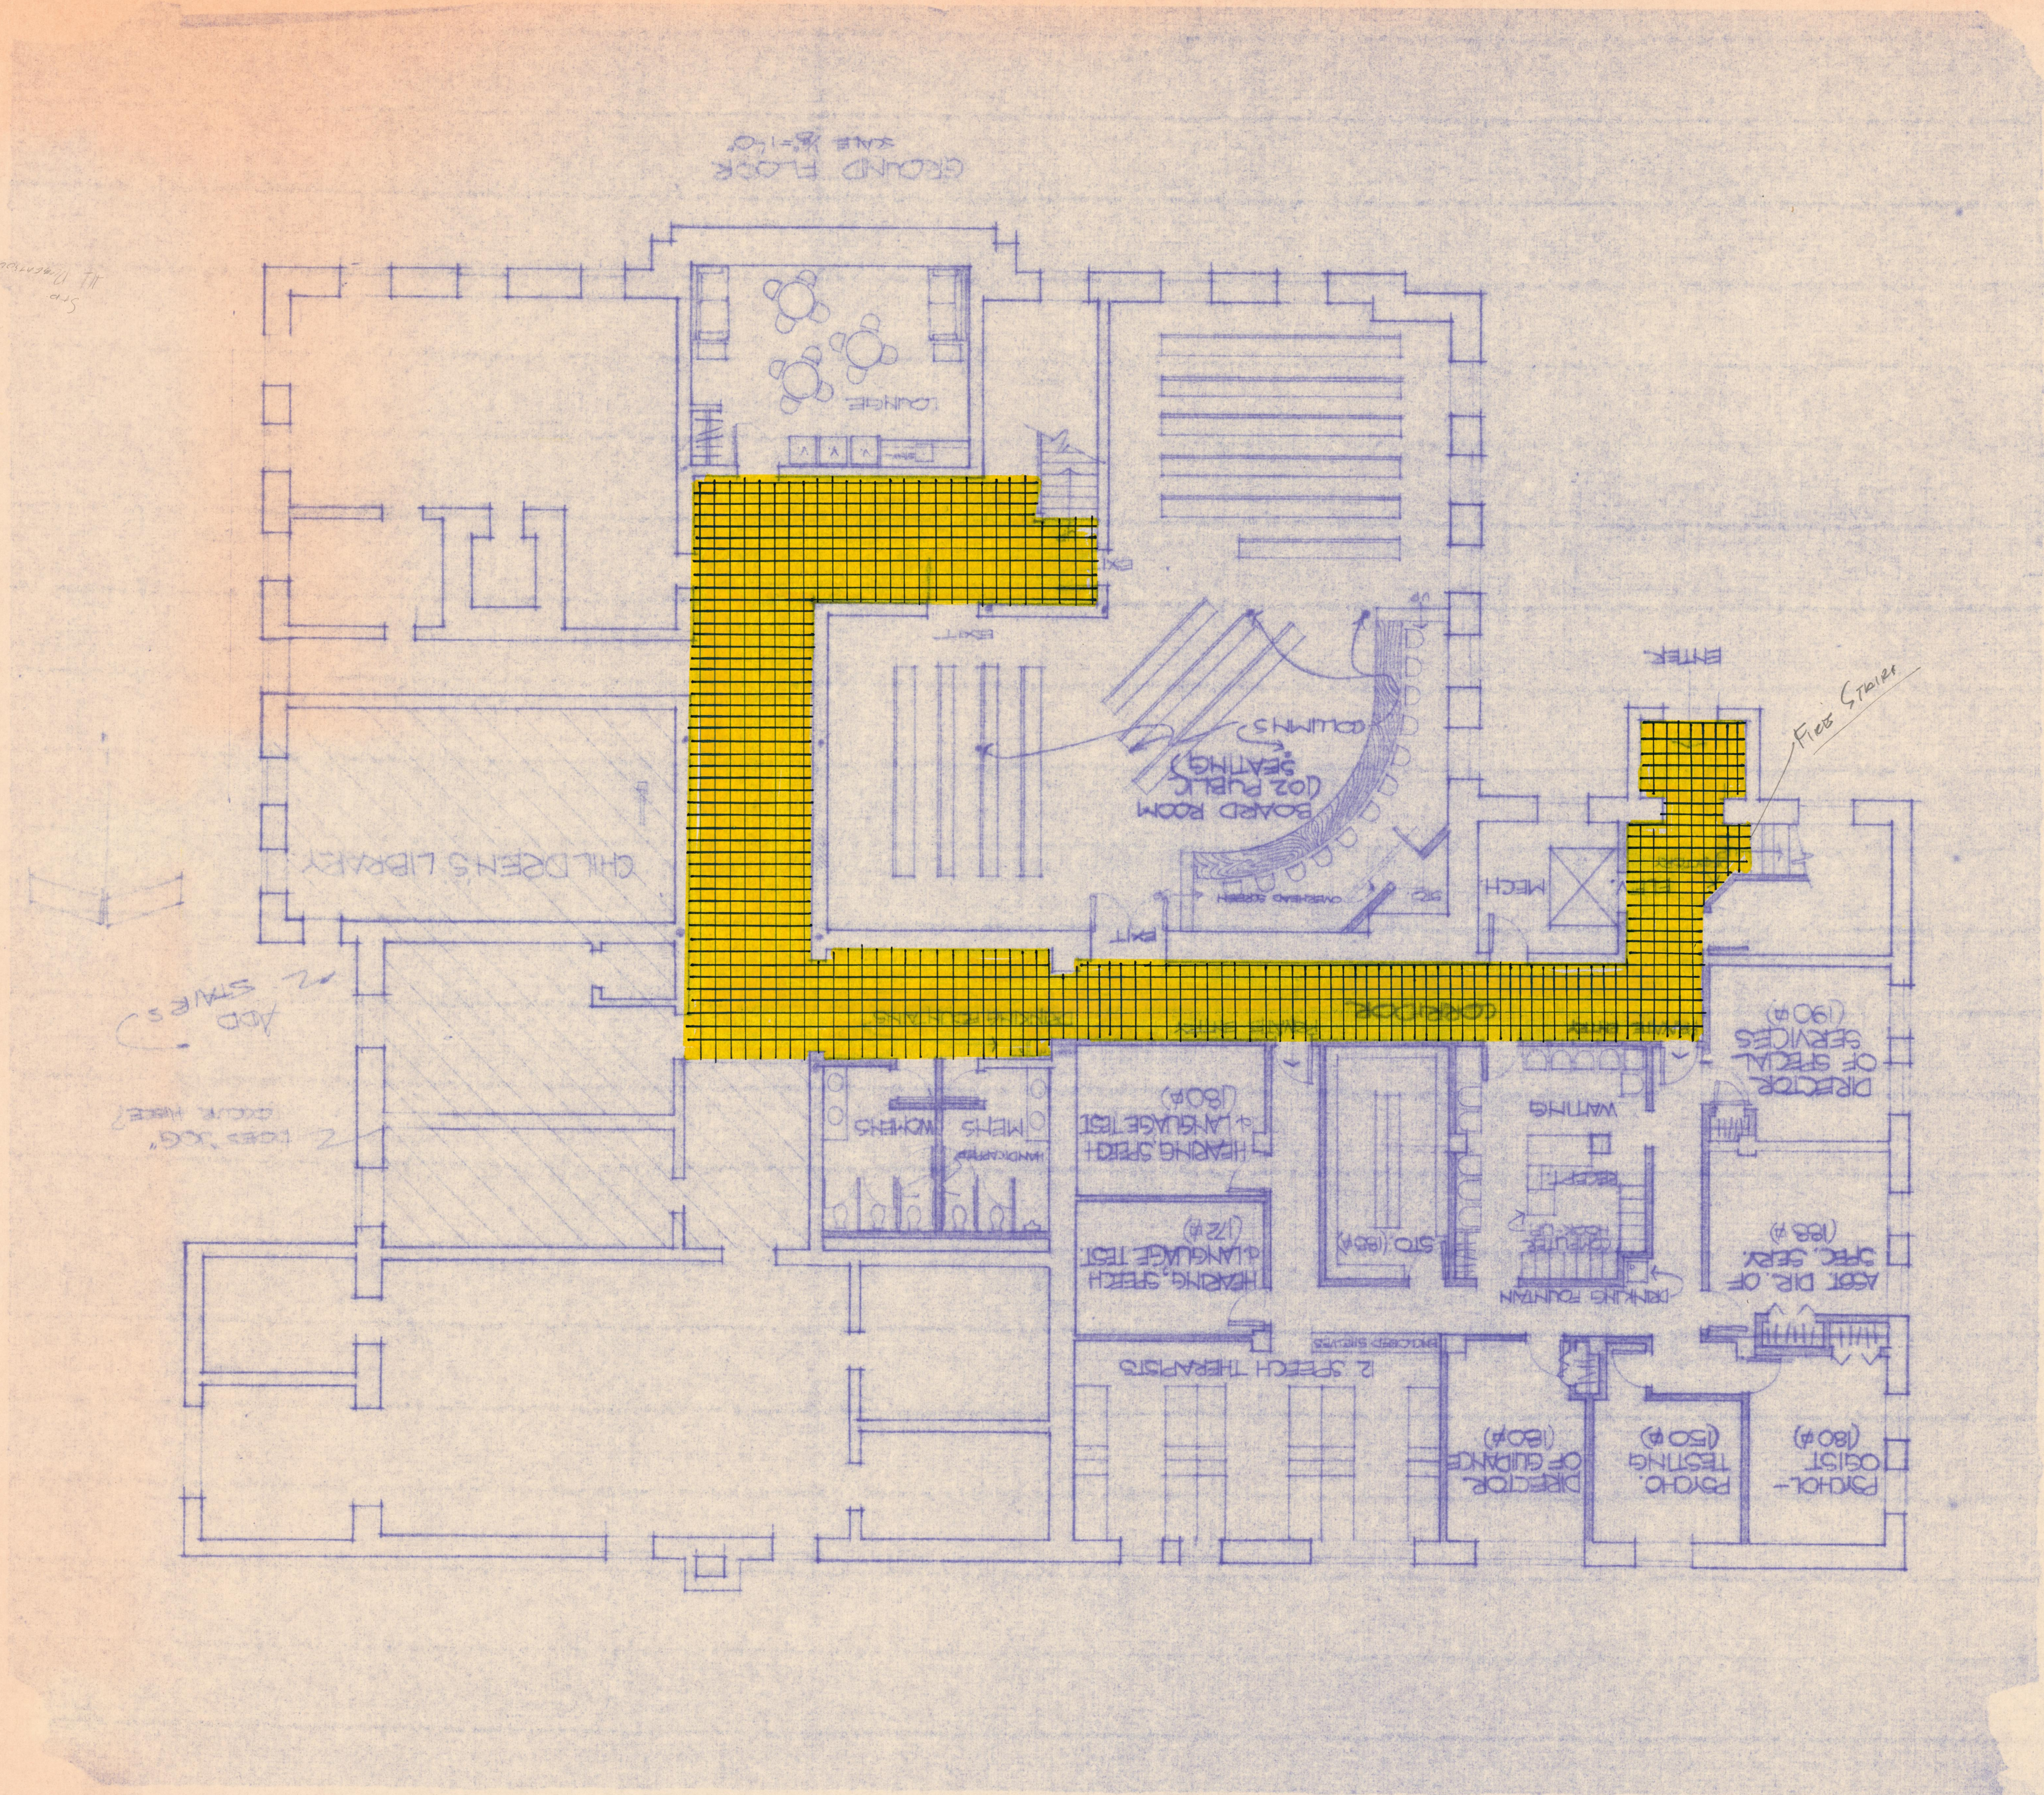

Brunner & Brunner

architects & engineers

1105 CORBY BUILDING ST. JOSEPH, MISSOURI 64501

(816) 279-0809

PRELIMINARY FLOOR PLANS FOR
THE ST. JOSEPH PUBLIC LIBRARY
AND THE ST. JOSEPH SCHOOL BOARD

SHEET NUMBER
TOTAL SHEETS

- JOB NUMBER
- DATE 2/20/79
- DRAWN BY M. REED & ASSOCIATES
- CHECKED BY
- REVISIONS