


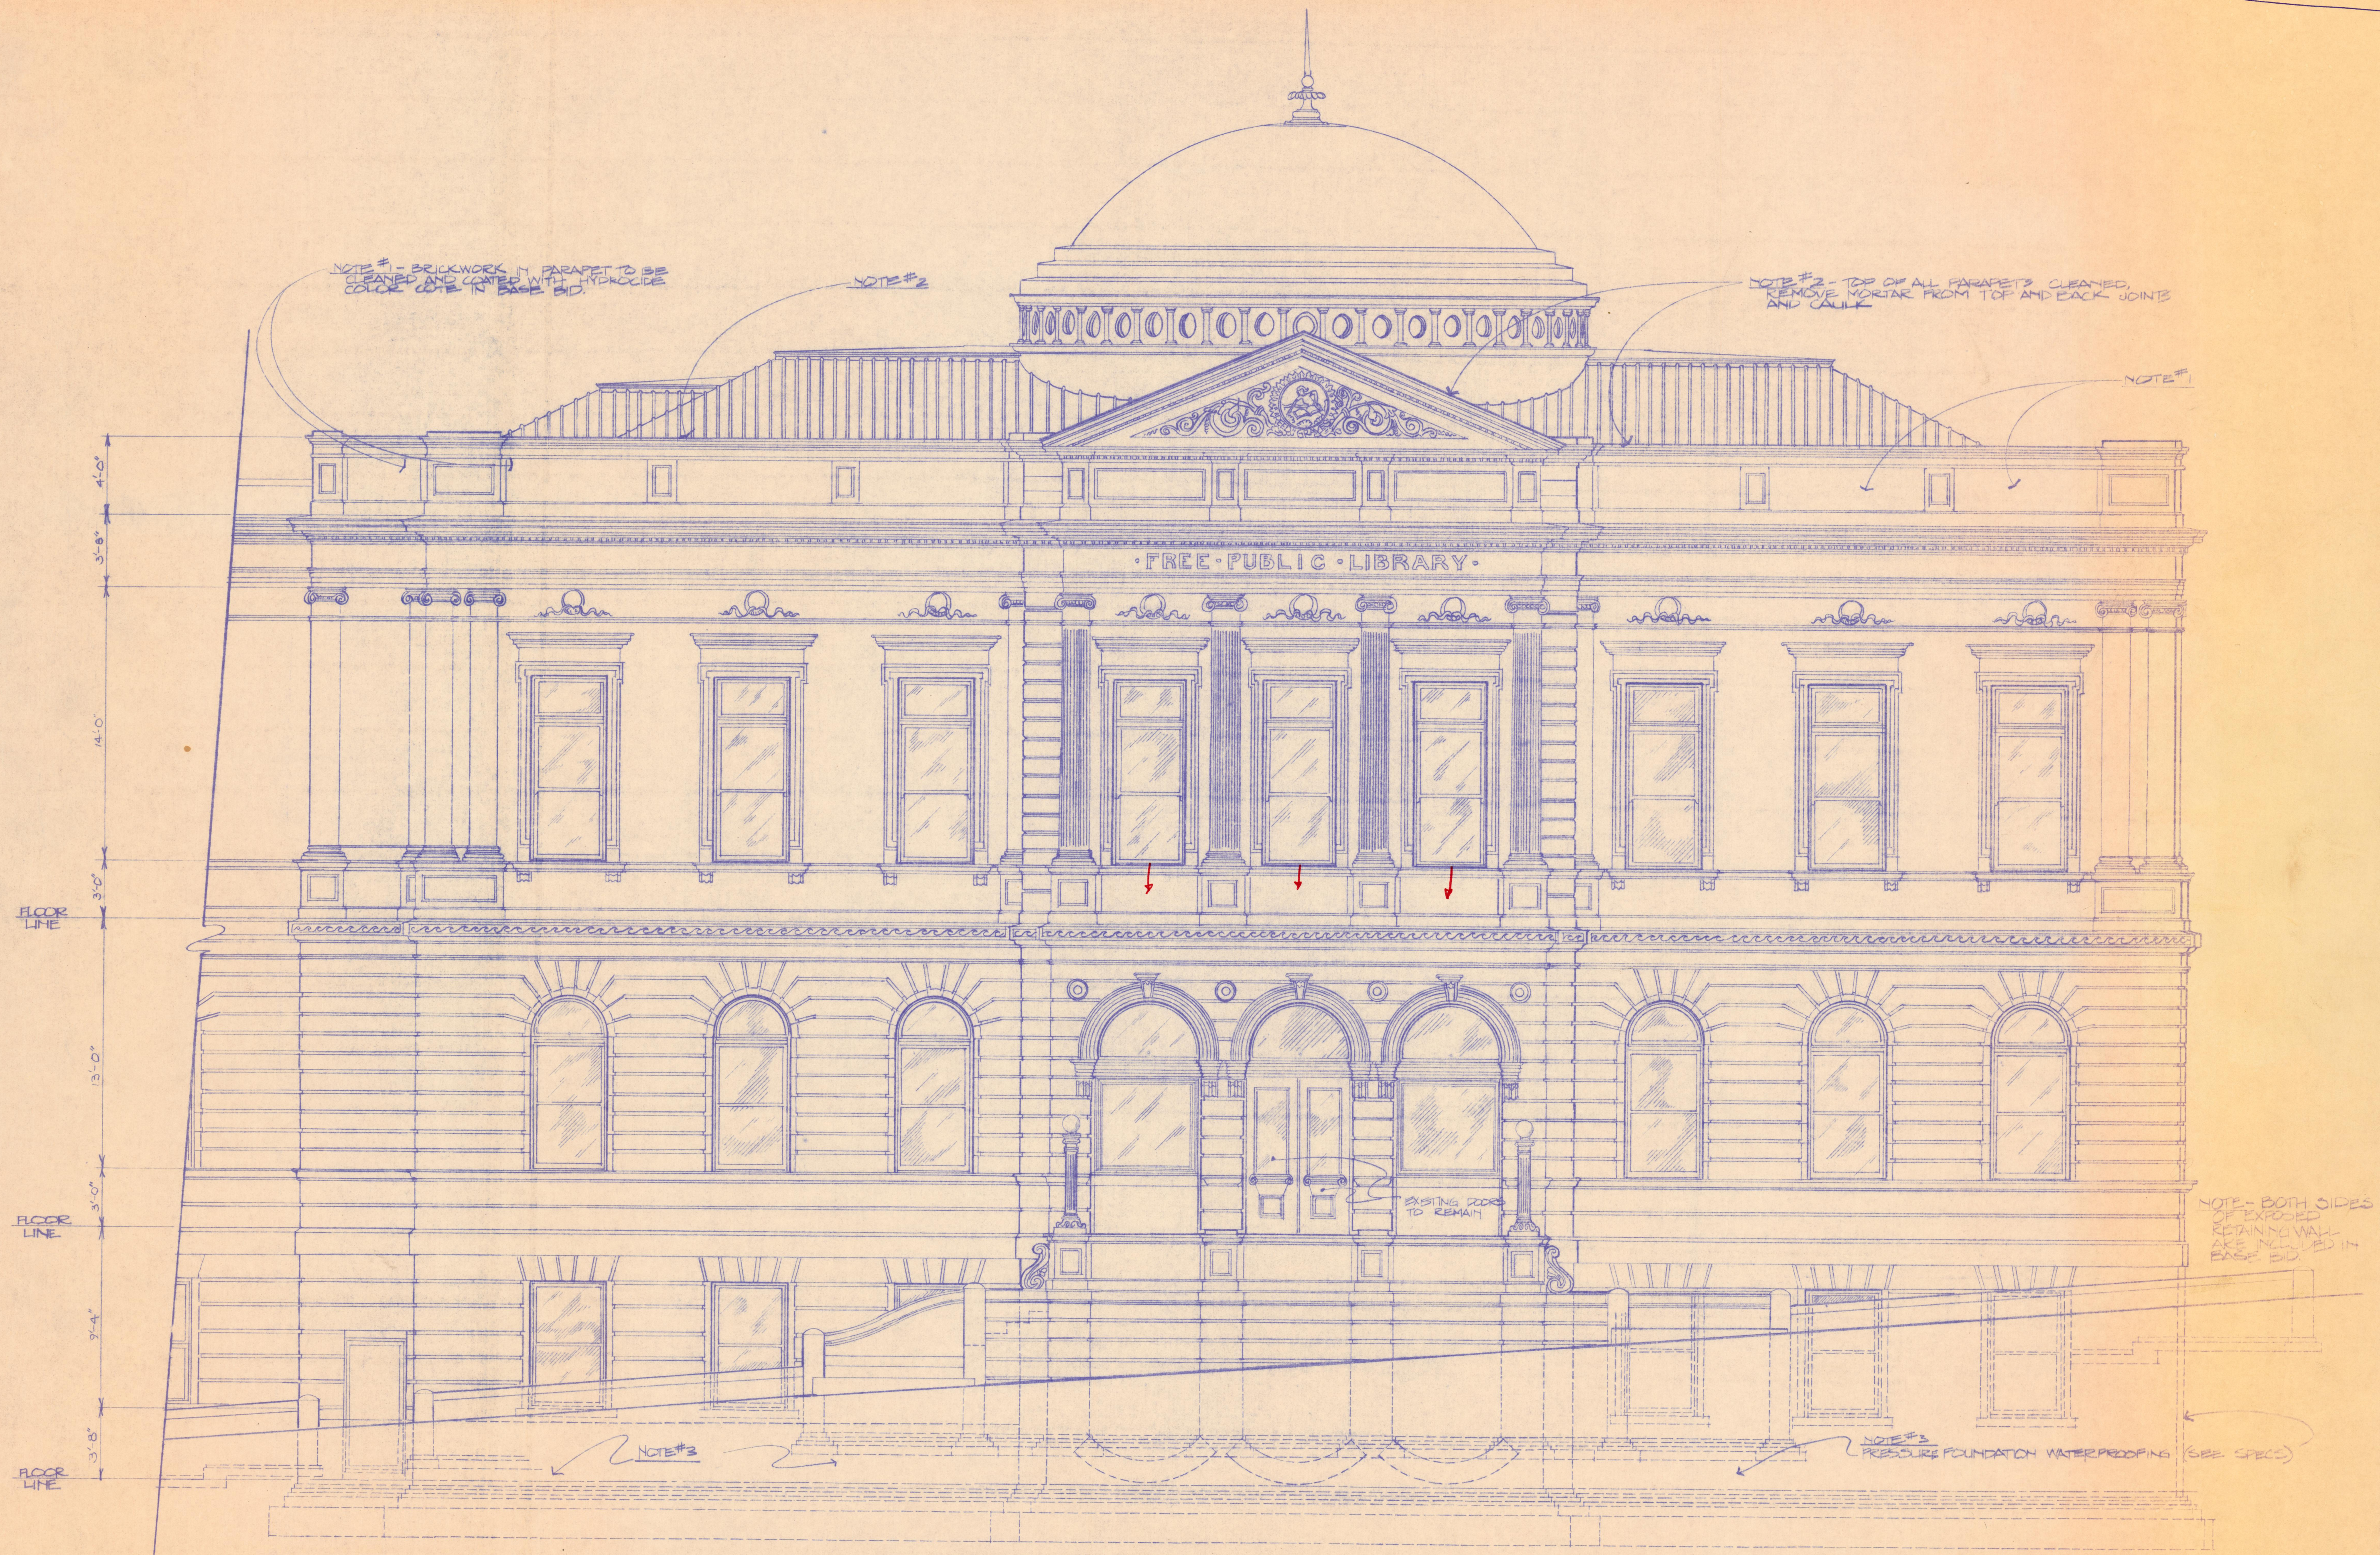

FRONT ELEVATION
SCALE - $\frac{1}{4}" = 1'-0"$

OFFICE

architects & engineers

Brunner & Brunner

JOB NUMBER
5712

DATE
6/10/79

DRAWN BY
STEVE GRIFFIN

CHECKED BY

REVISIONS

(816) 279-0509

ST. JOSEPH, MISSOURI 64501

1105 CORBY BUILDING

ST. JOSEPH PUBLIC LIBRARY
EXTERIOR RENOVATION

SHEET NUMBER
1
TOTAL SHEETS