




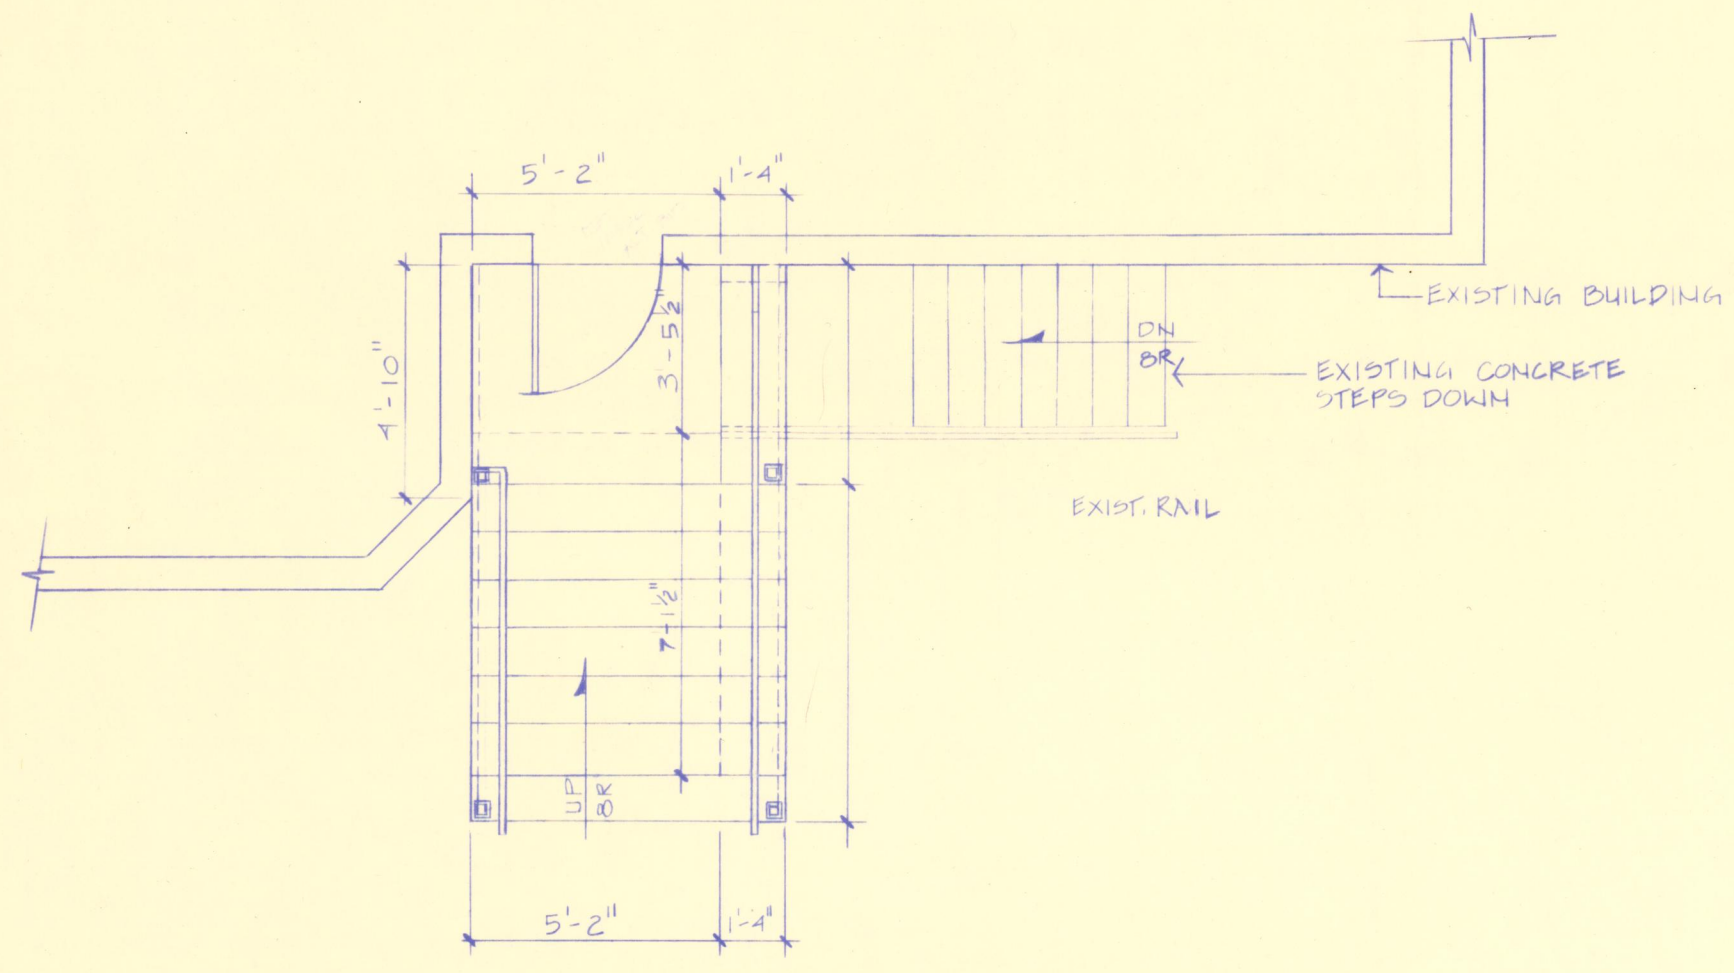

PLAN VIEW
SCALE: 1/4" = 1'-0"

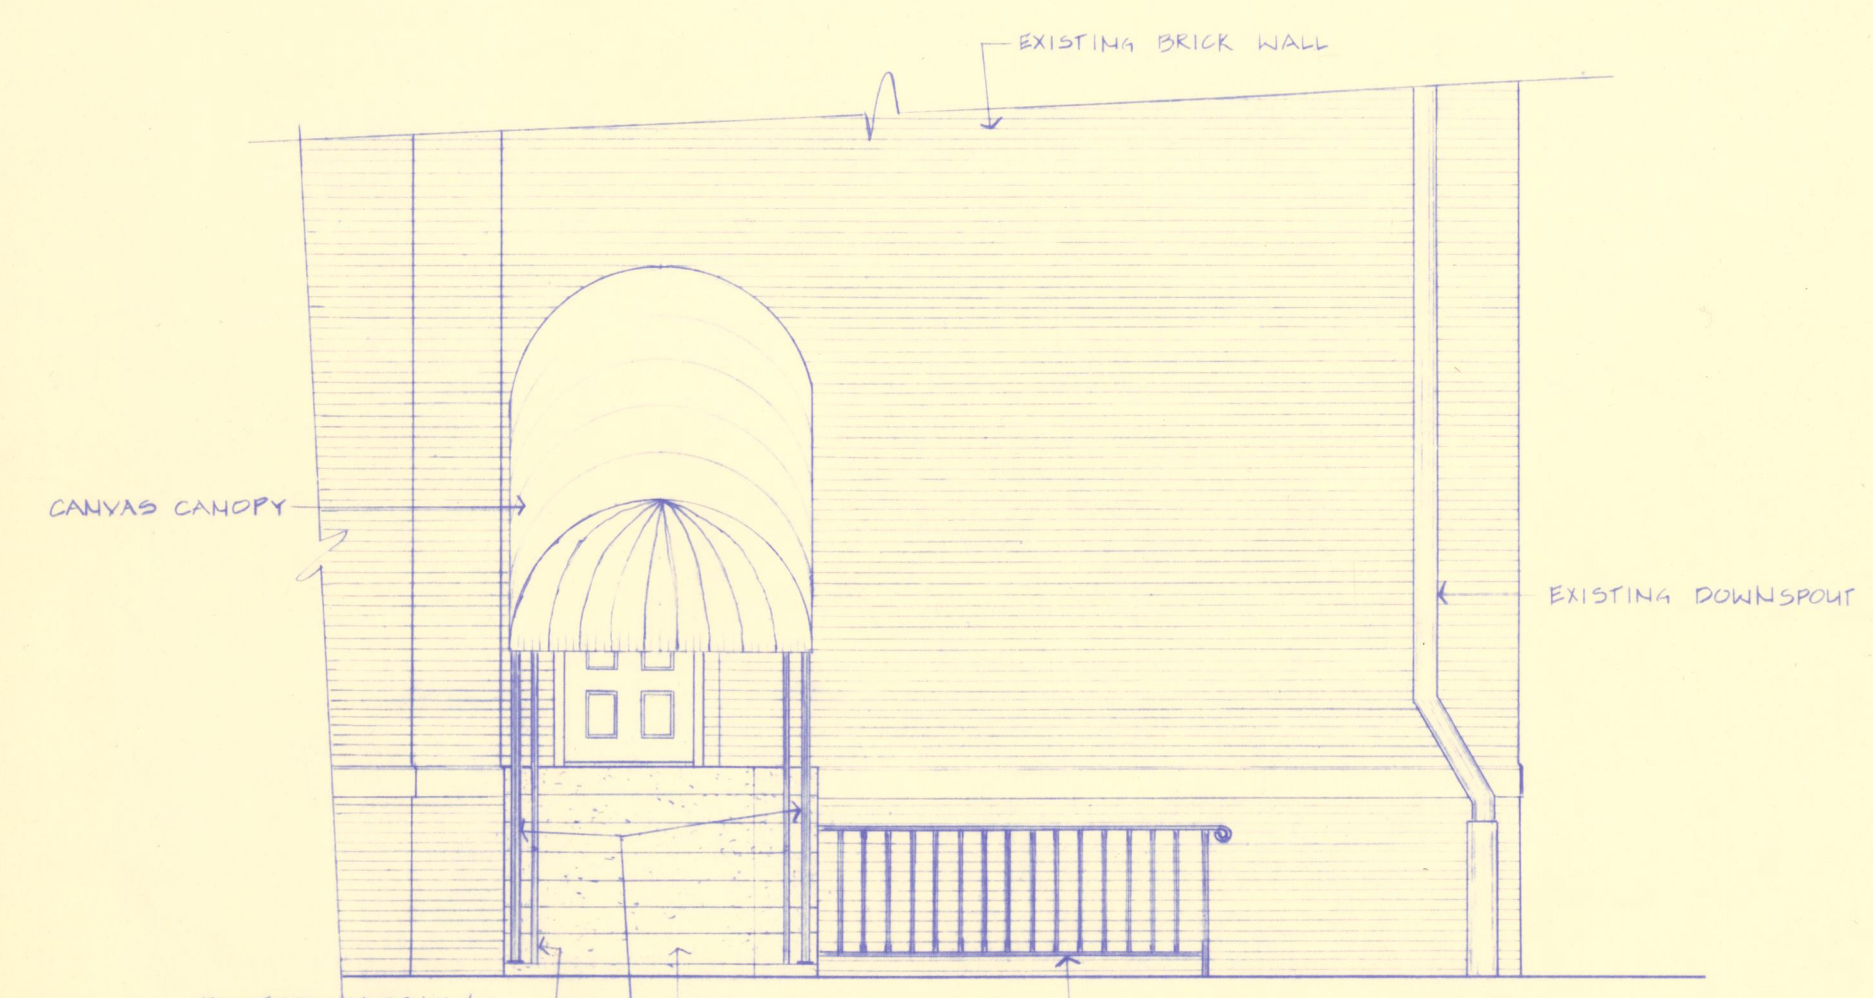

EAST ELEVATION
SCALE: 1/4" = 1'-0"

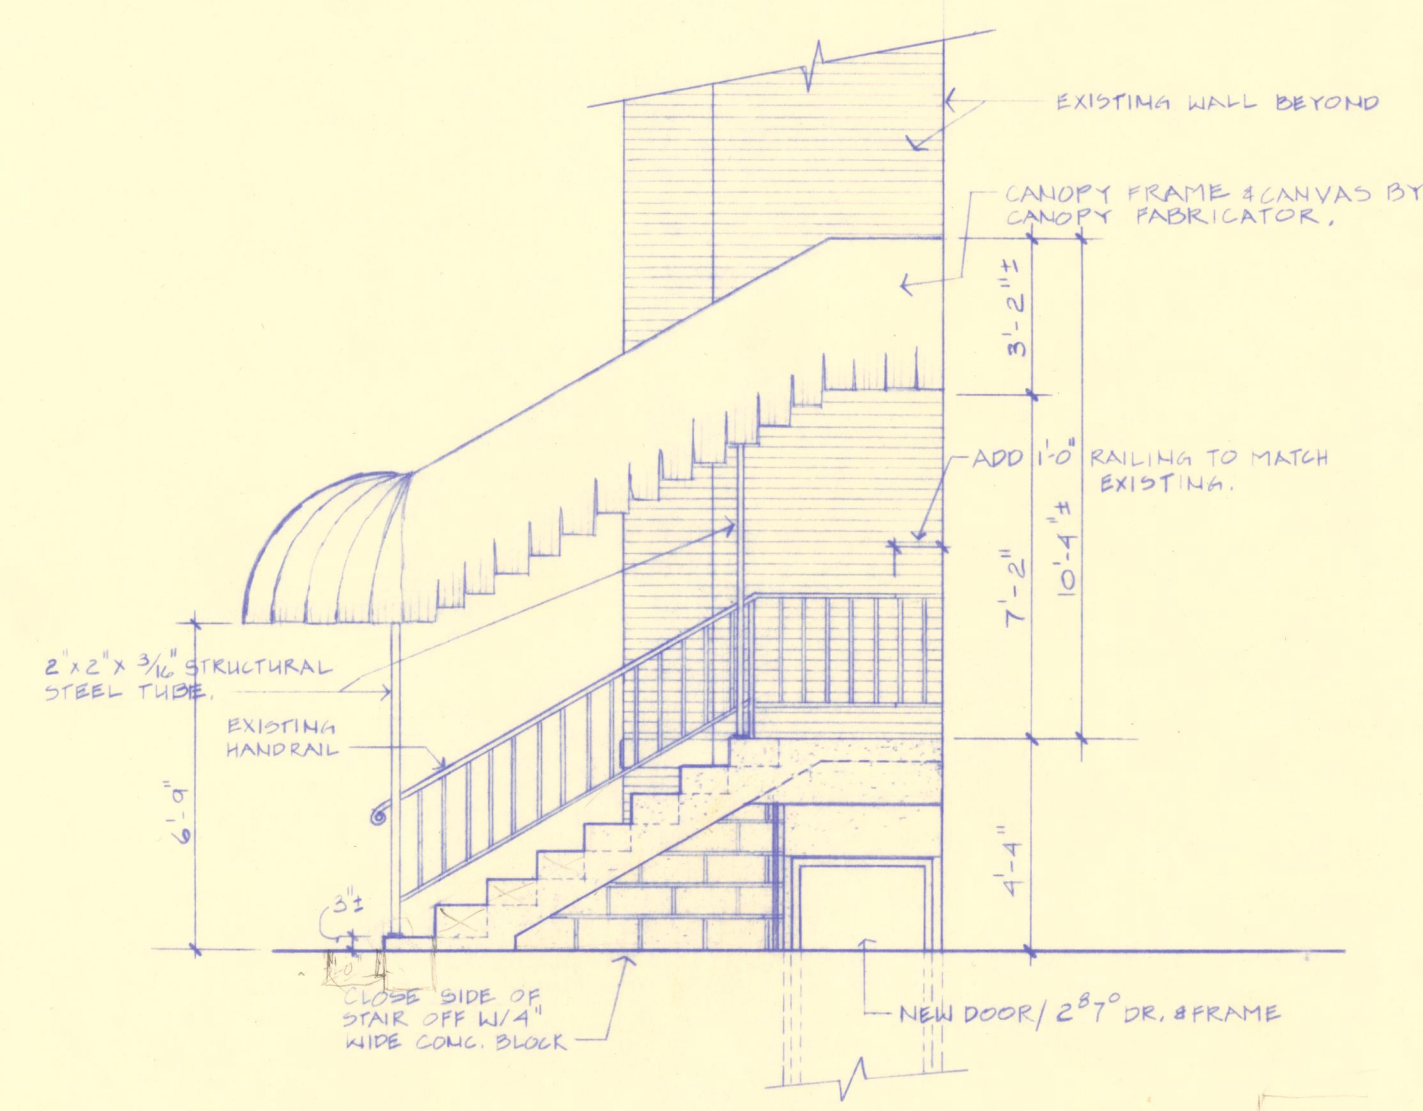

NORTH ELEVATION
SCALE: 1/4" = 1'-0"

architects & engineers, inc.

Brunner & Brunner

ST. JOSEPH, MISSOURI 64501 (816) 279-0809

●	JOB NUMBER
●	DATE
●	DRAWN BY
●	CHECKED BY
●	REVISIONS

SHEET NUMBER
TOTAL SHEETS

Wyeth Toilet Museum

2007.33.3042A