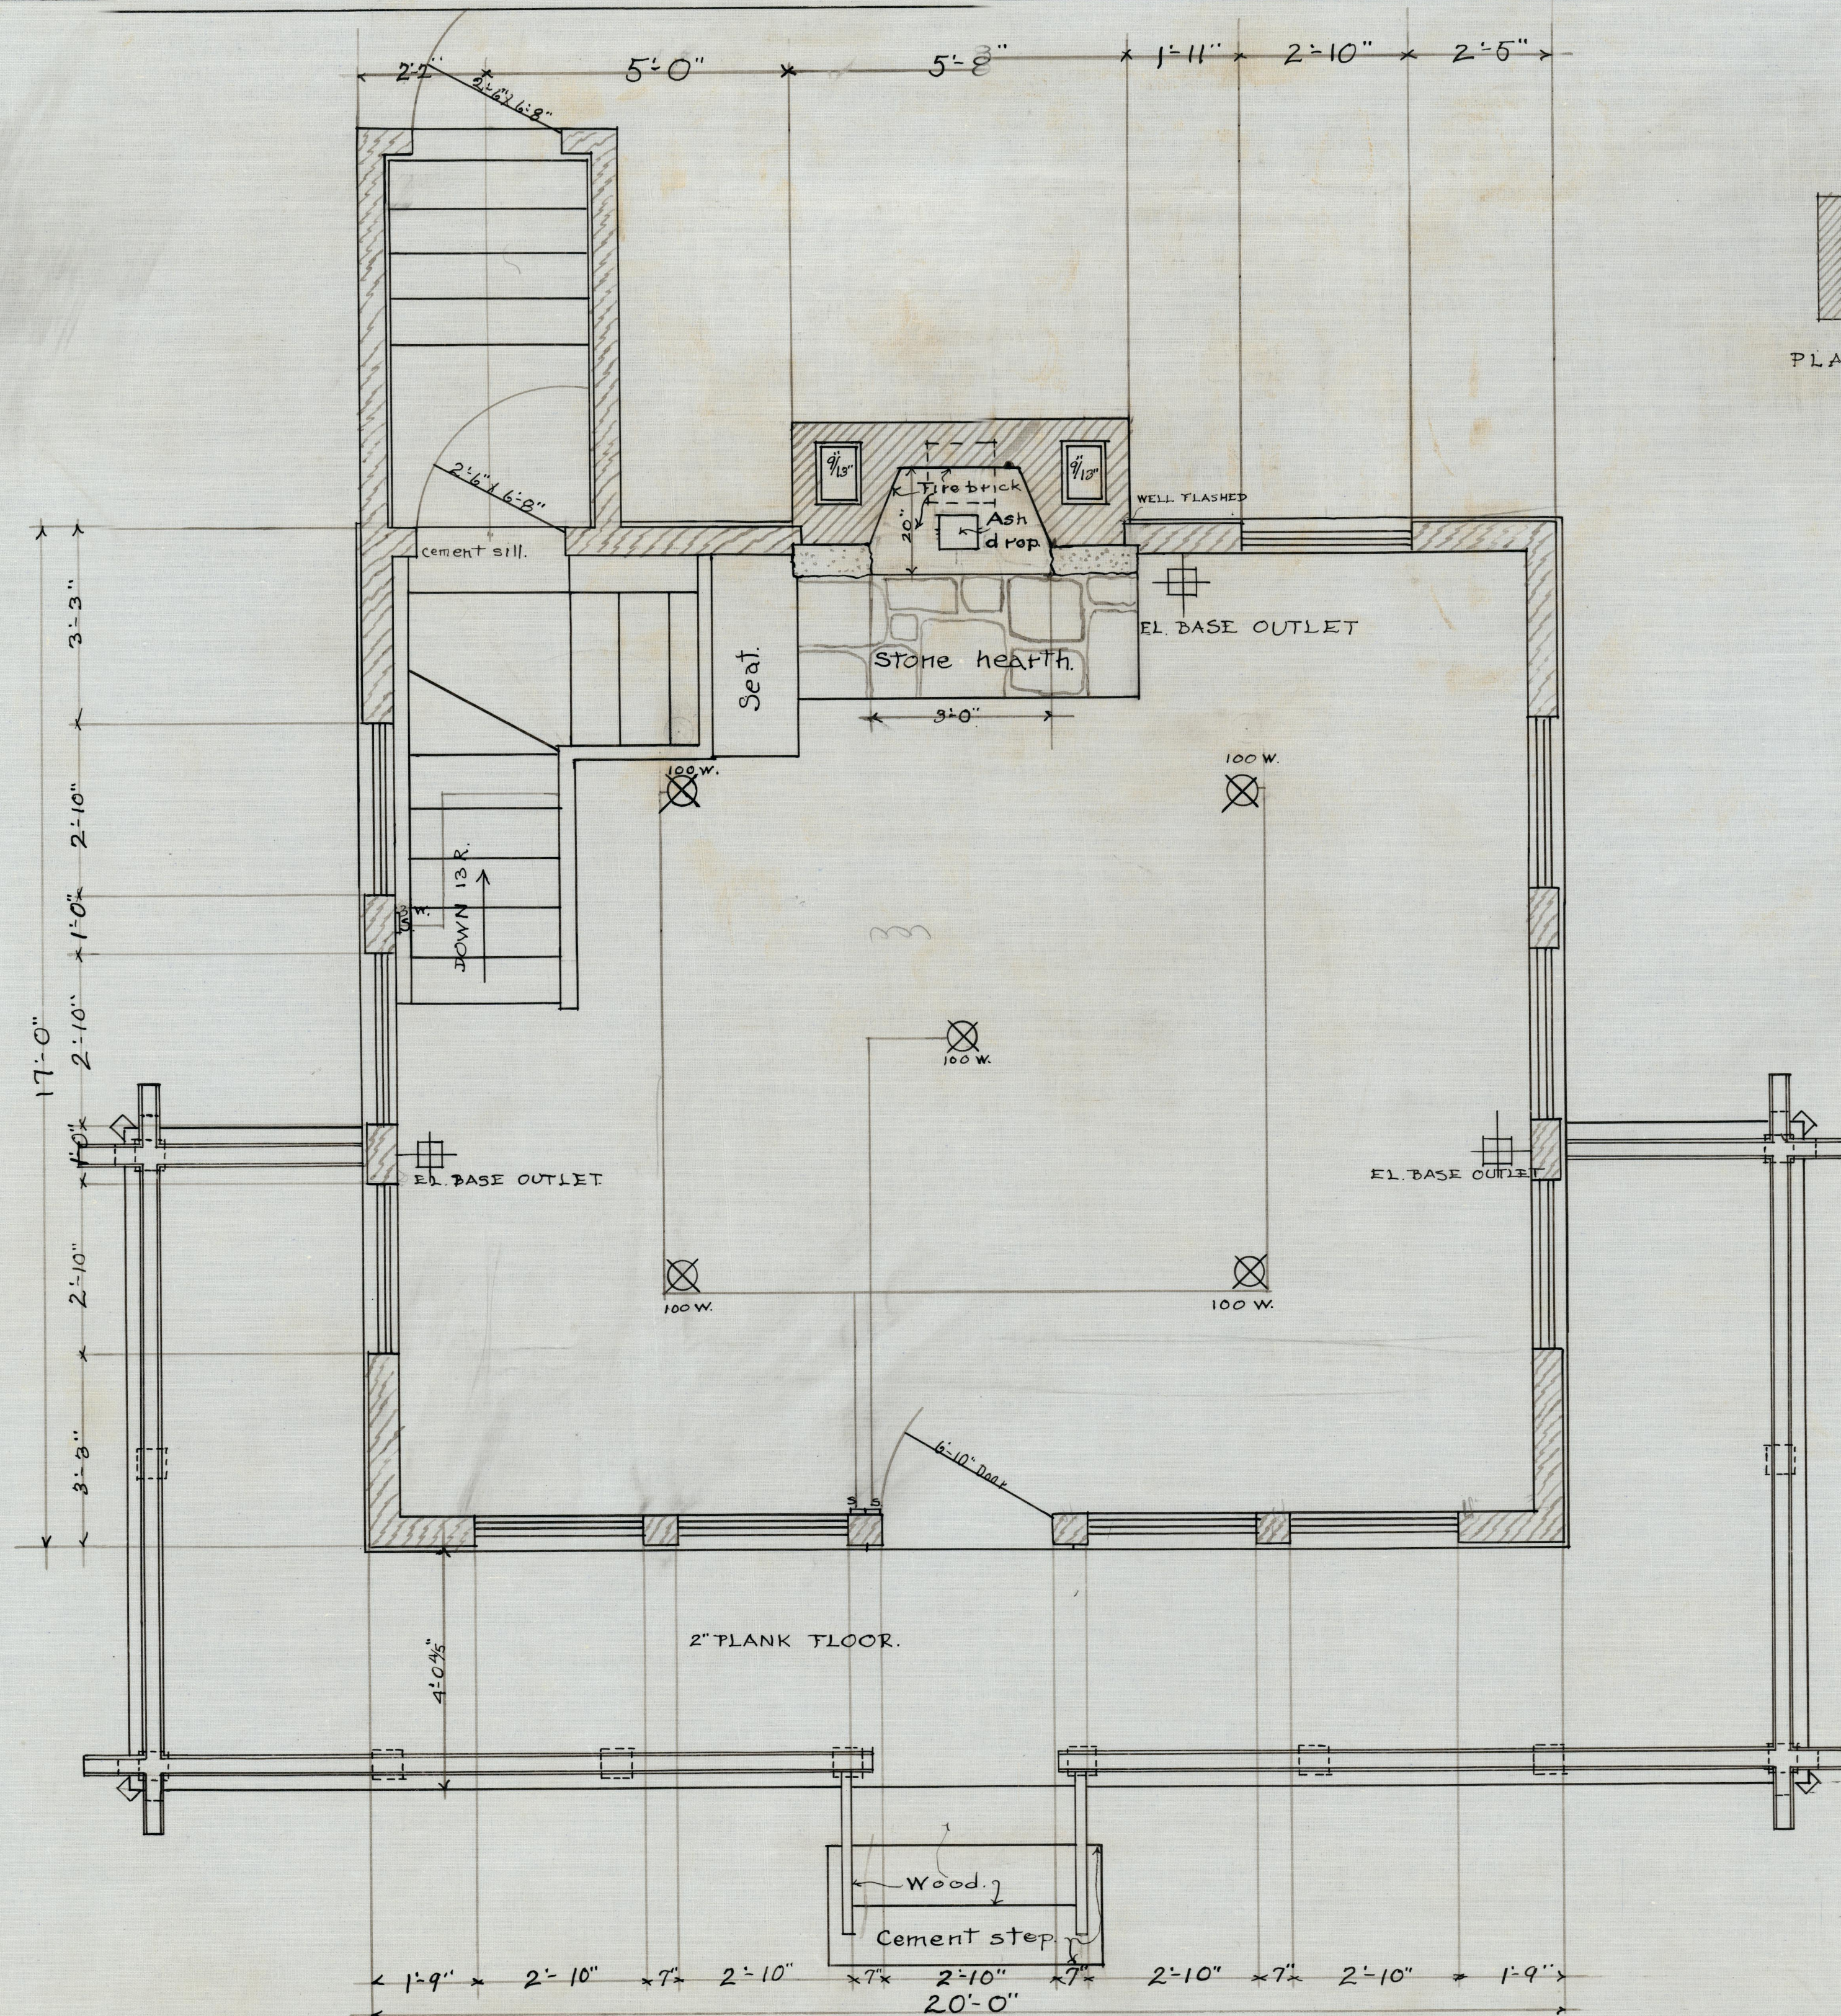


PLAN OF UPPER PART OF FLUE

SCALE 1/2" = 1'-0"
FIRST FLOOR PLAN

JAPANESE TEA-HOUSE.
ESTATE OF HUSTON WYETH, ESQ.
ST. JOSEPH, MISSOURI.
ECKEL AND ALDRICH, ARCHITECTS.
DATE. NOV. 27, 1916.