



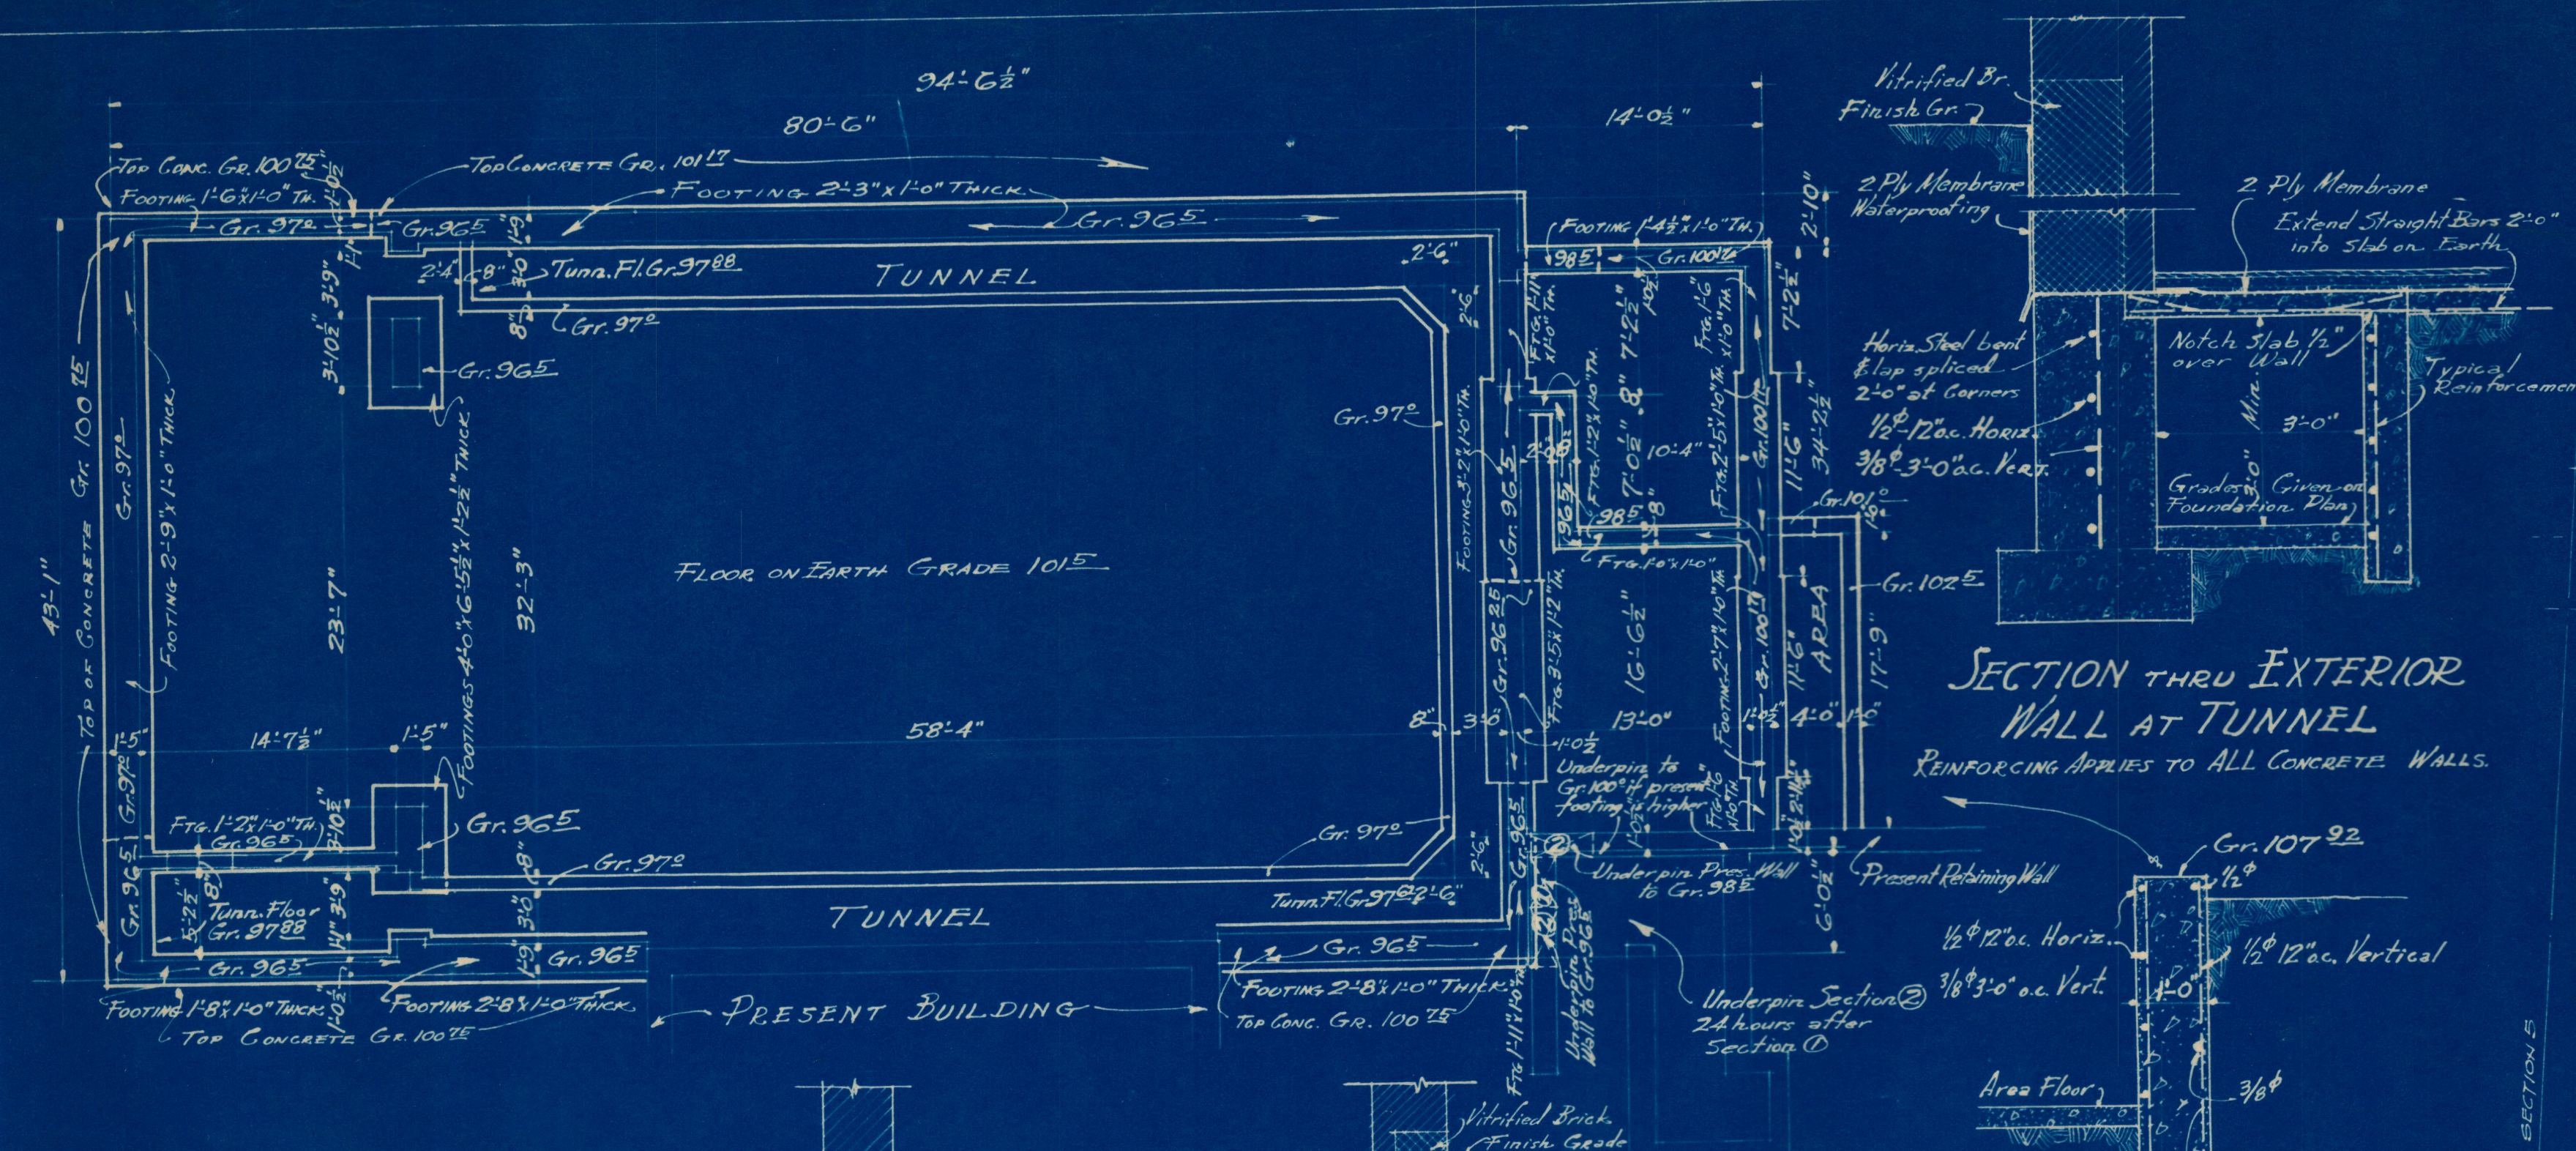


SECTION THRU EXTERIOR WALL AT TUNNEL
REINFORCING APPLIES TO ALL CONCRETE WALLS.

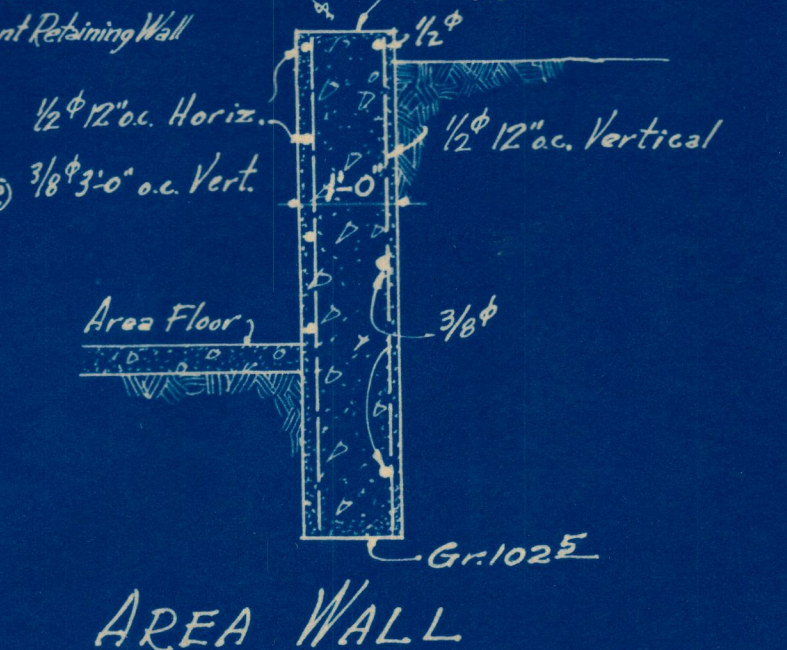

AREA WALL


GENERAL FOUNDATION NOTES:
Grades given on plans are to bottom of footing or wall unless otherwise noted.
Footings to go a minimum of 40" into pres. grade.
Confer with Heating & Plumbing Contractors and assist in setting sleeves, and providing pipe pockets under recessed radiation.

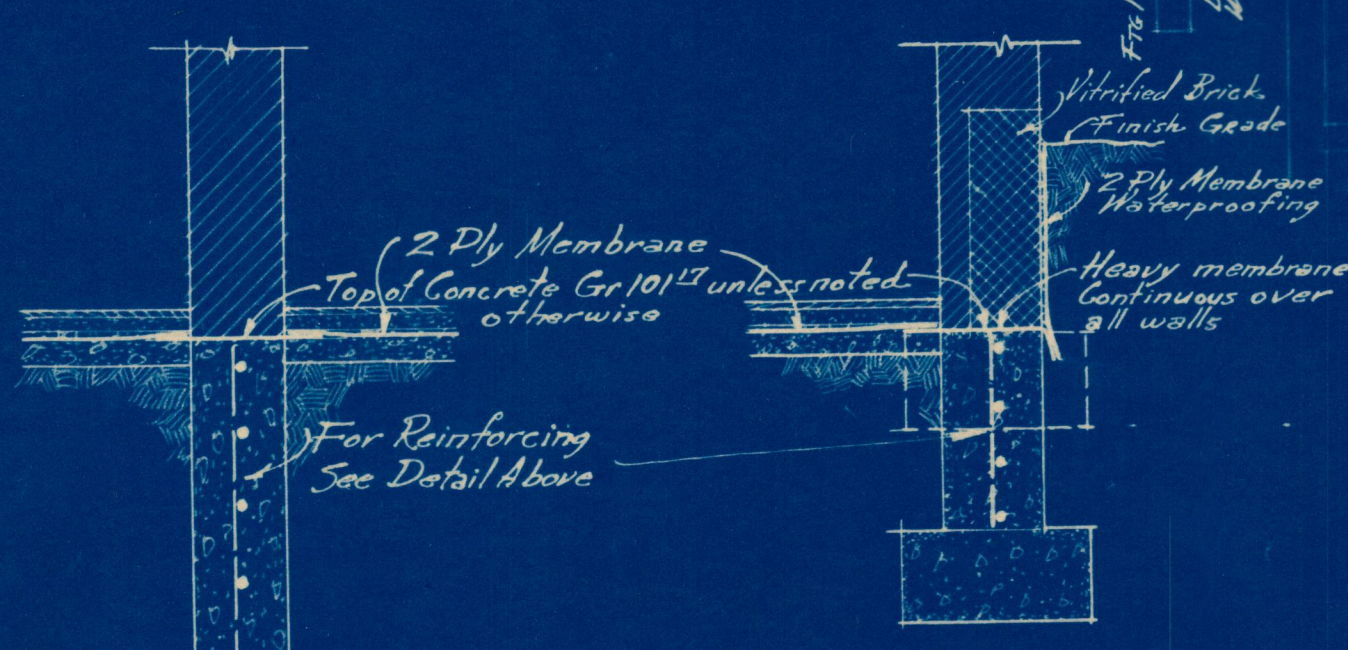


TYPICAL EXTERIOR WALL WHERE NO TUNNEL OCCURS

FOUNDATION PLAN & DETAILS


Scale of Plan - 1/8" = 1'-0"

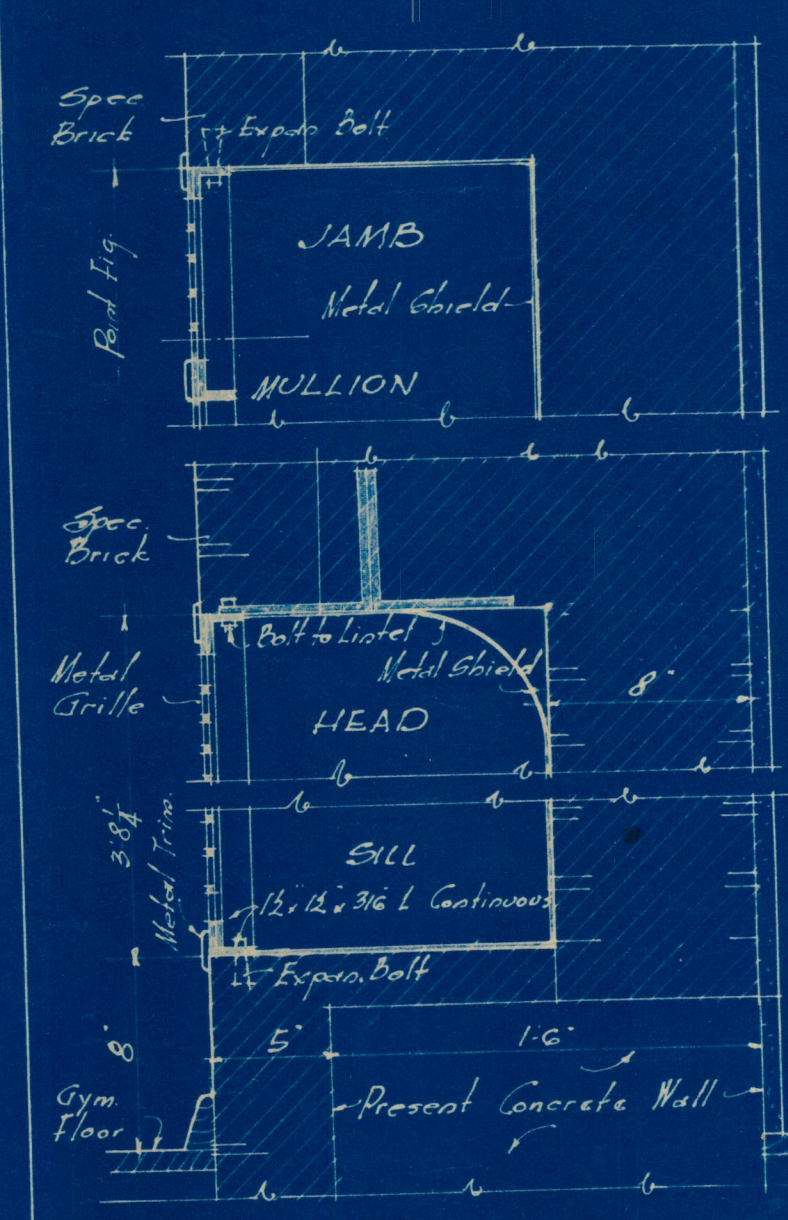


DETAIL AT A
RAD RECESS AT WINDOWS.
(See Sheet #3)
Scale, Half Size

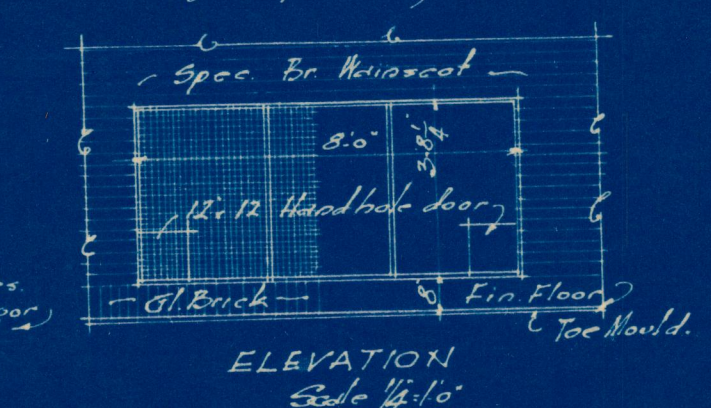


DETAIL OF RADIATOR RECESS AT NORTH WALL OF GYM.
Scale 1/2" = 1'-0"

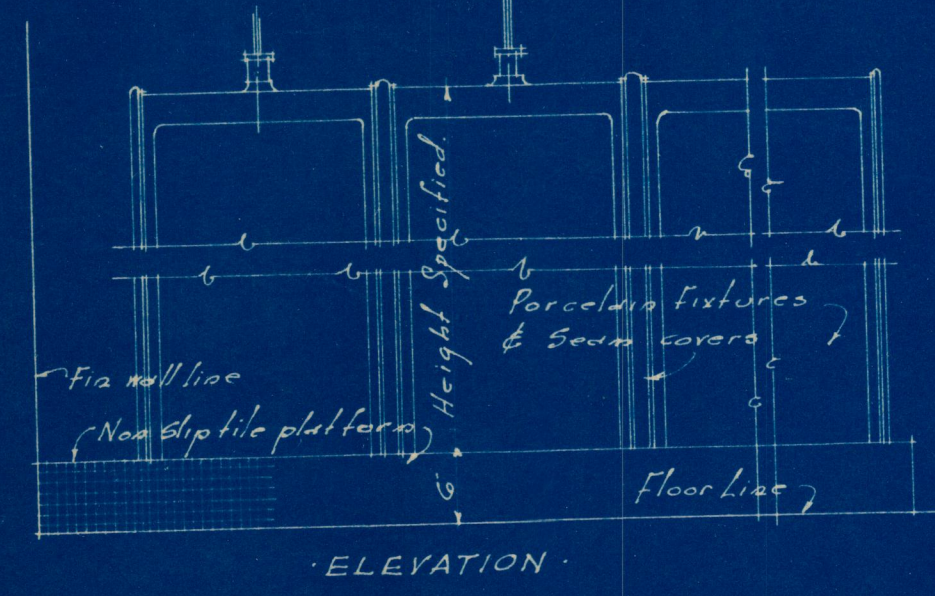

ELEVATION

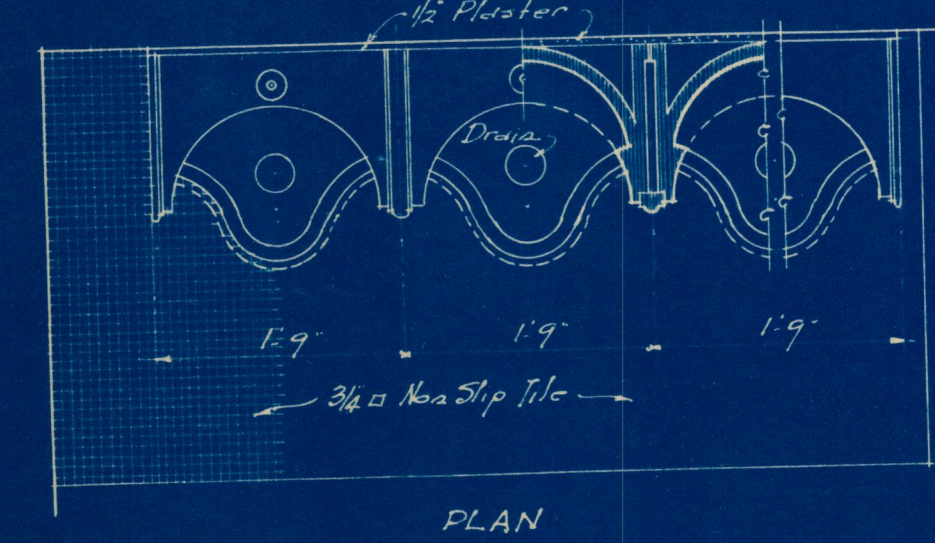


PLAN

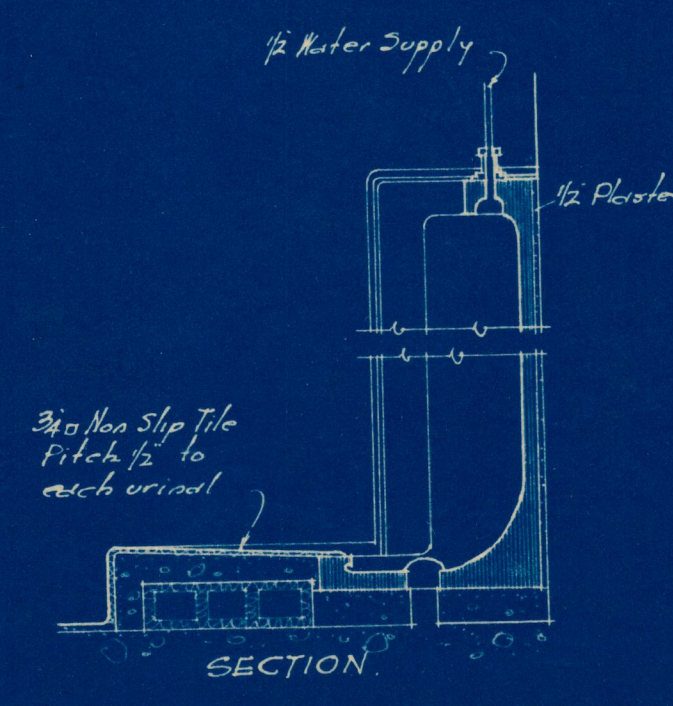

SECTION


URINAL DETAIL

Scale 3/4" = 1'-0"

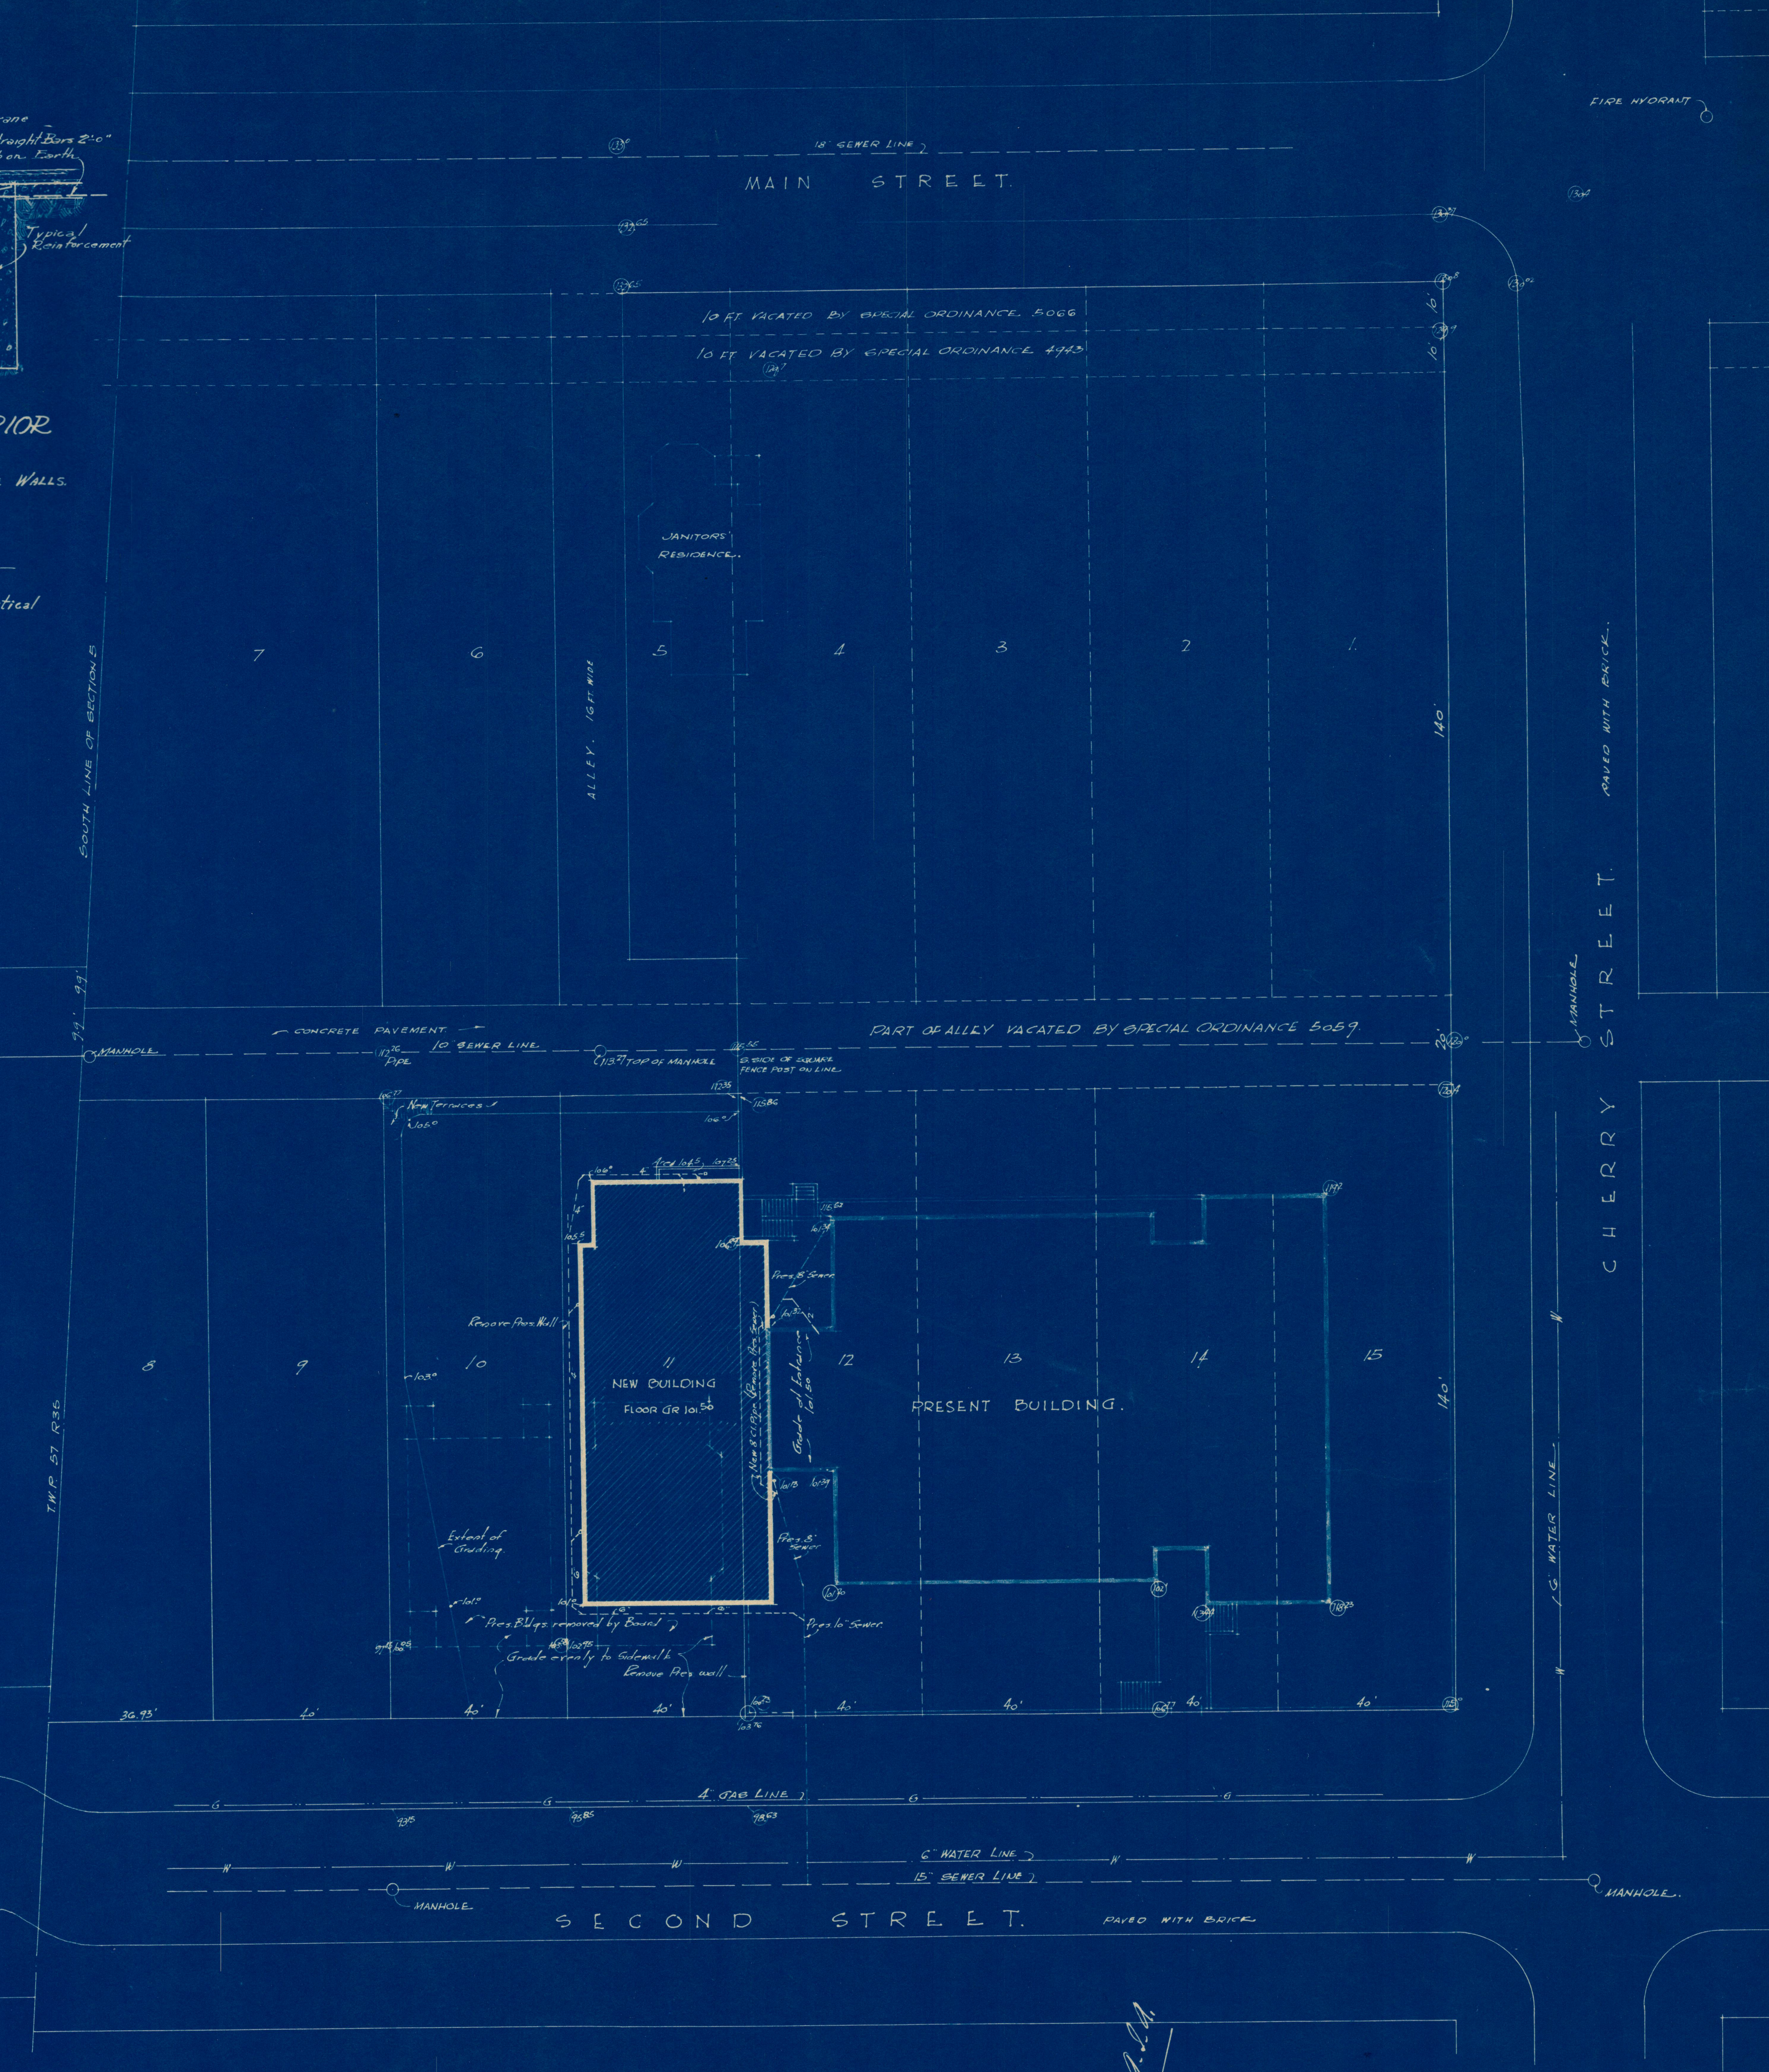

BLOCK PLAN

Scale 1" = 20'

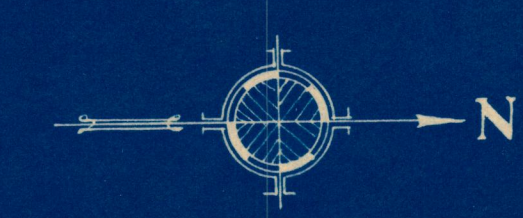

Wm. B. Ittner, P.E.
Architect

NOTE CONTRACTOR MUST VERIFY ALL DIMENSIONS & REPORT ANY DISCREPANCIES TO THE ARCHITECT.

MATERIAL		ADDITIONS AND ALTERATIONS TO THE HUMBOLDT SCHOOL		SHEET NO.
BRICK		2ND & CHERRY STREETS.		
STONE		SCHOOL DISTRICT OF ST JOSEPH		1
CONC.		ST. JOSEPH, MISSOURI		
TILE		WM. B. ITTNER, INC.		
WOOD		Architects and Engineers		
M. L. & P.		ST. LOUIS, MO.		
		MAY, 1929		

2007 33.30/14