



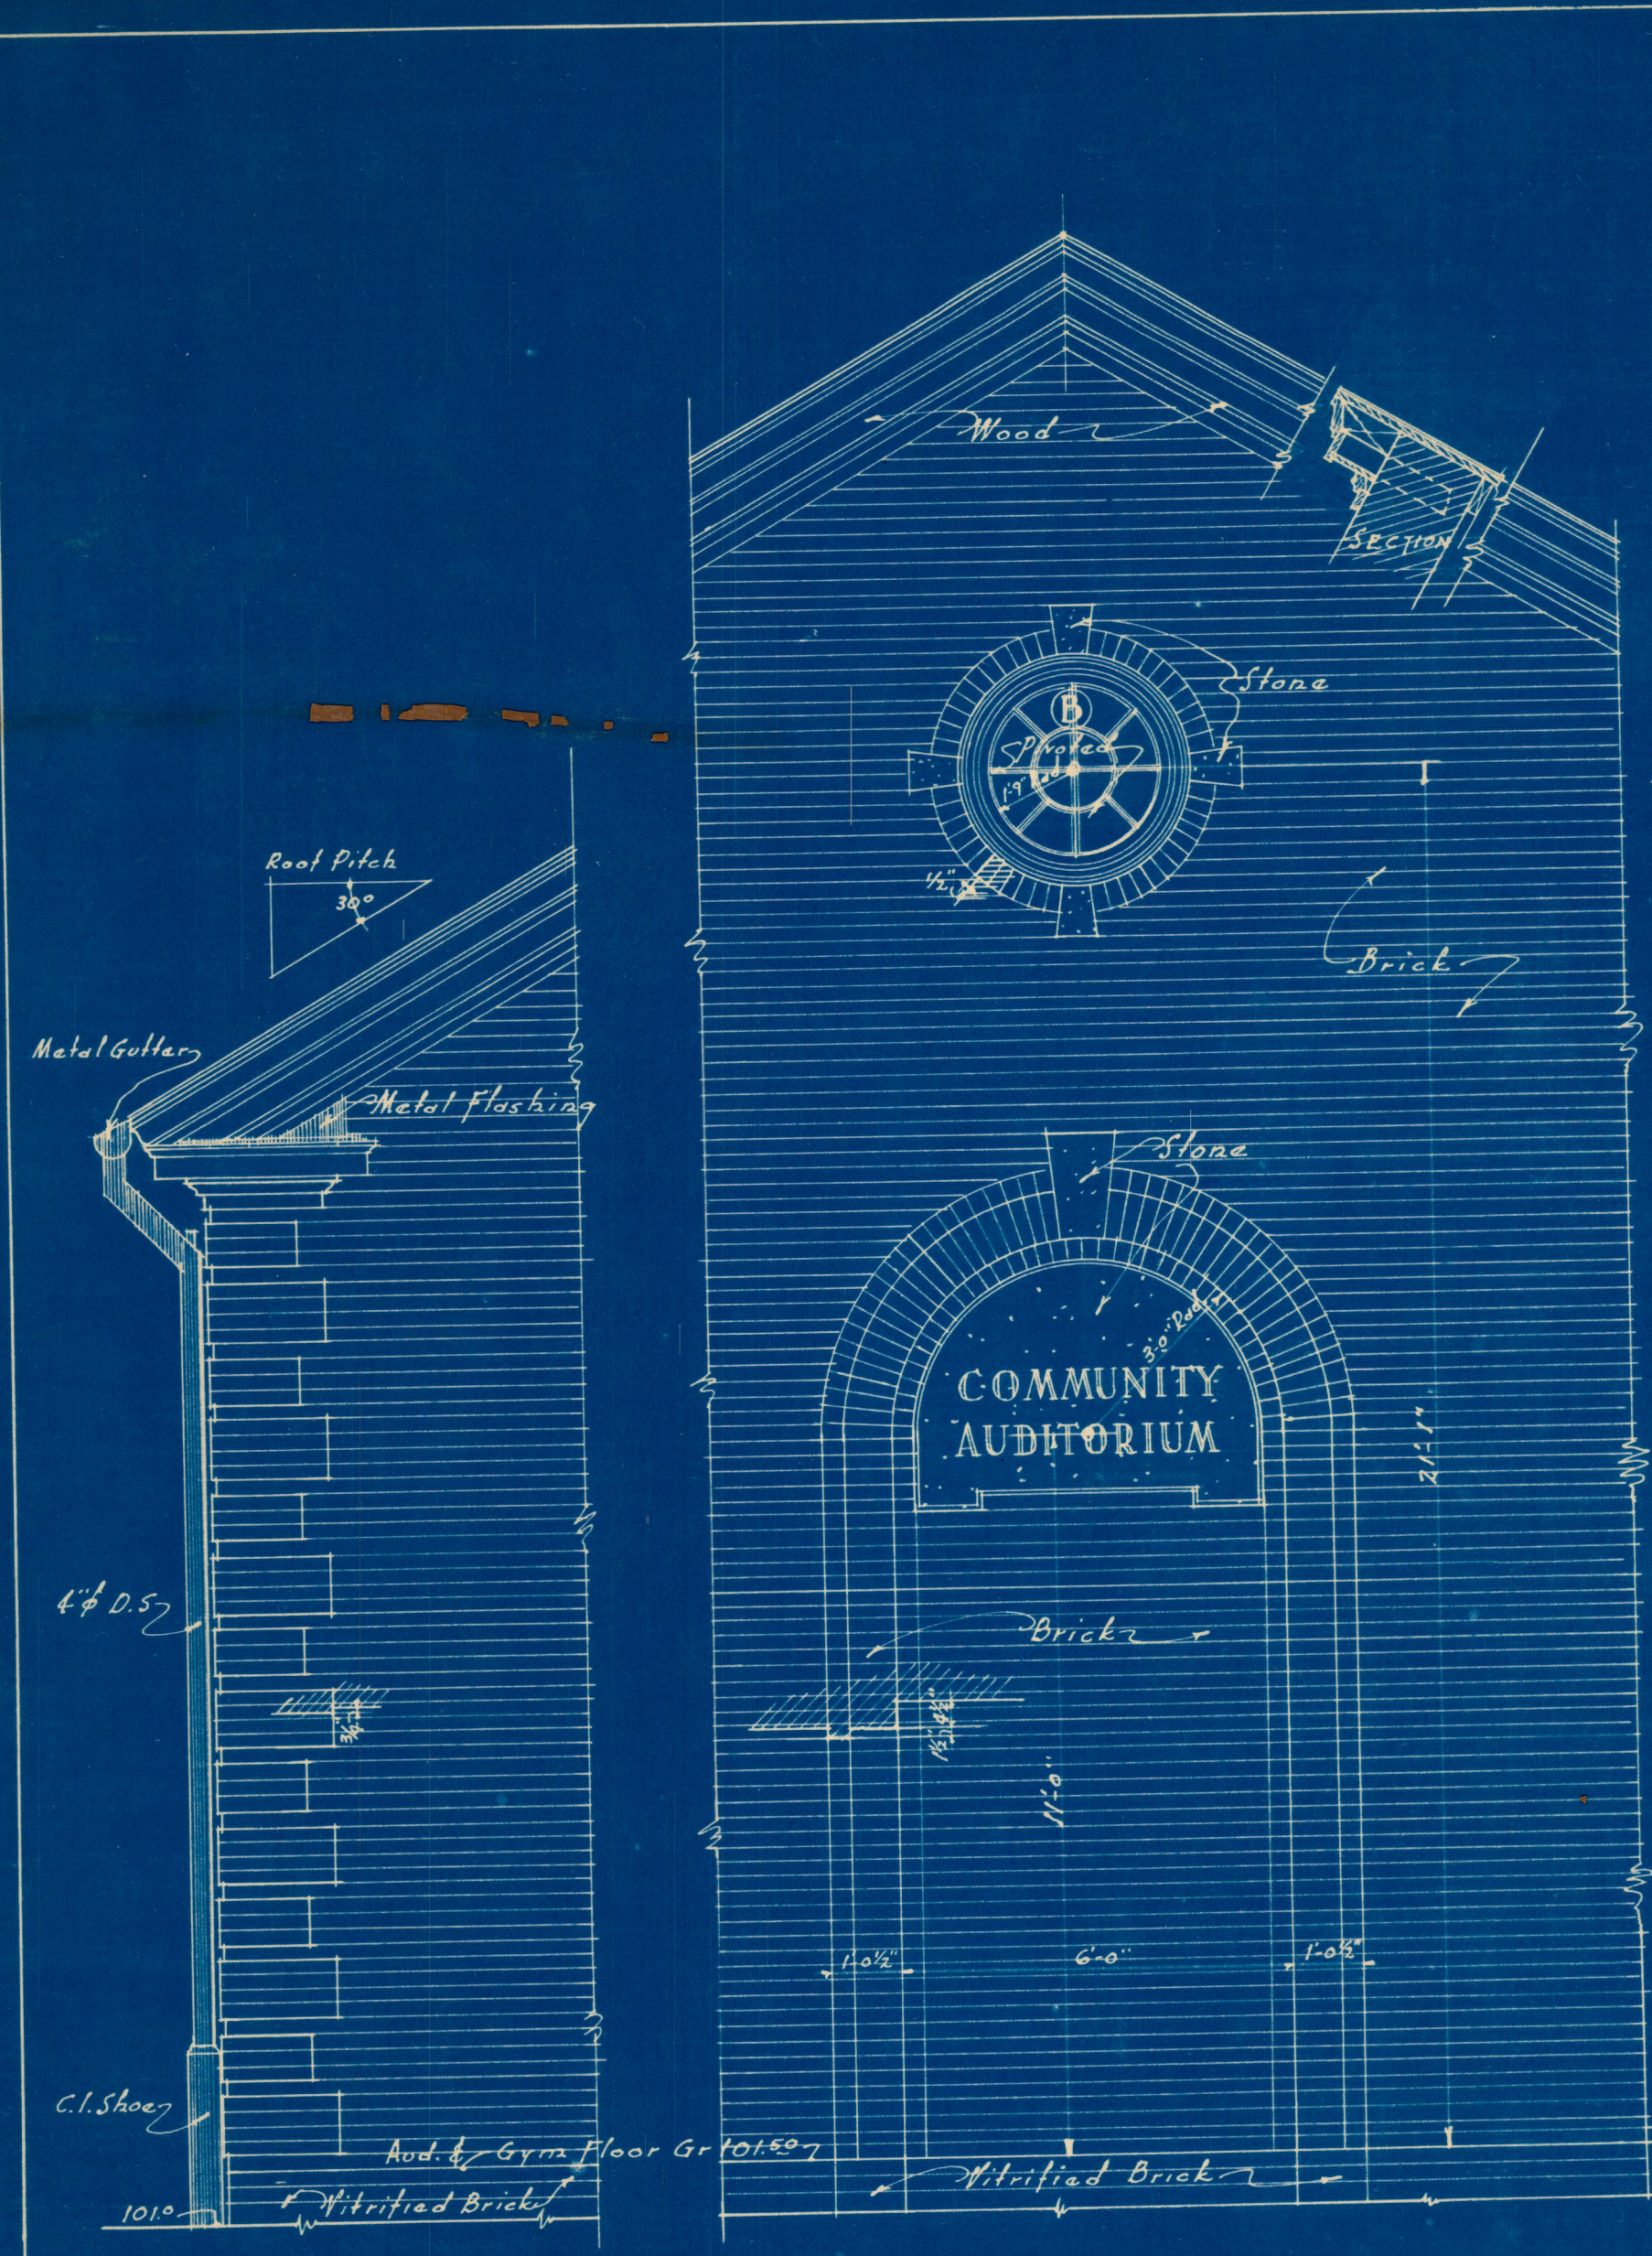


DETAIL OF EAST ELEVATION
Scale 3/8" = 1'-0"

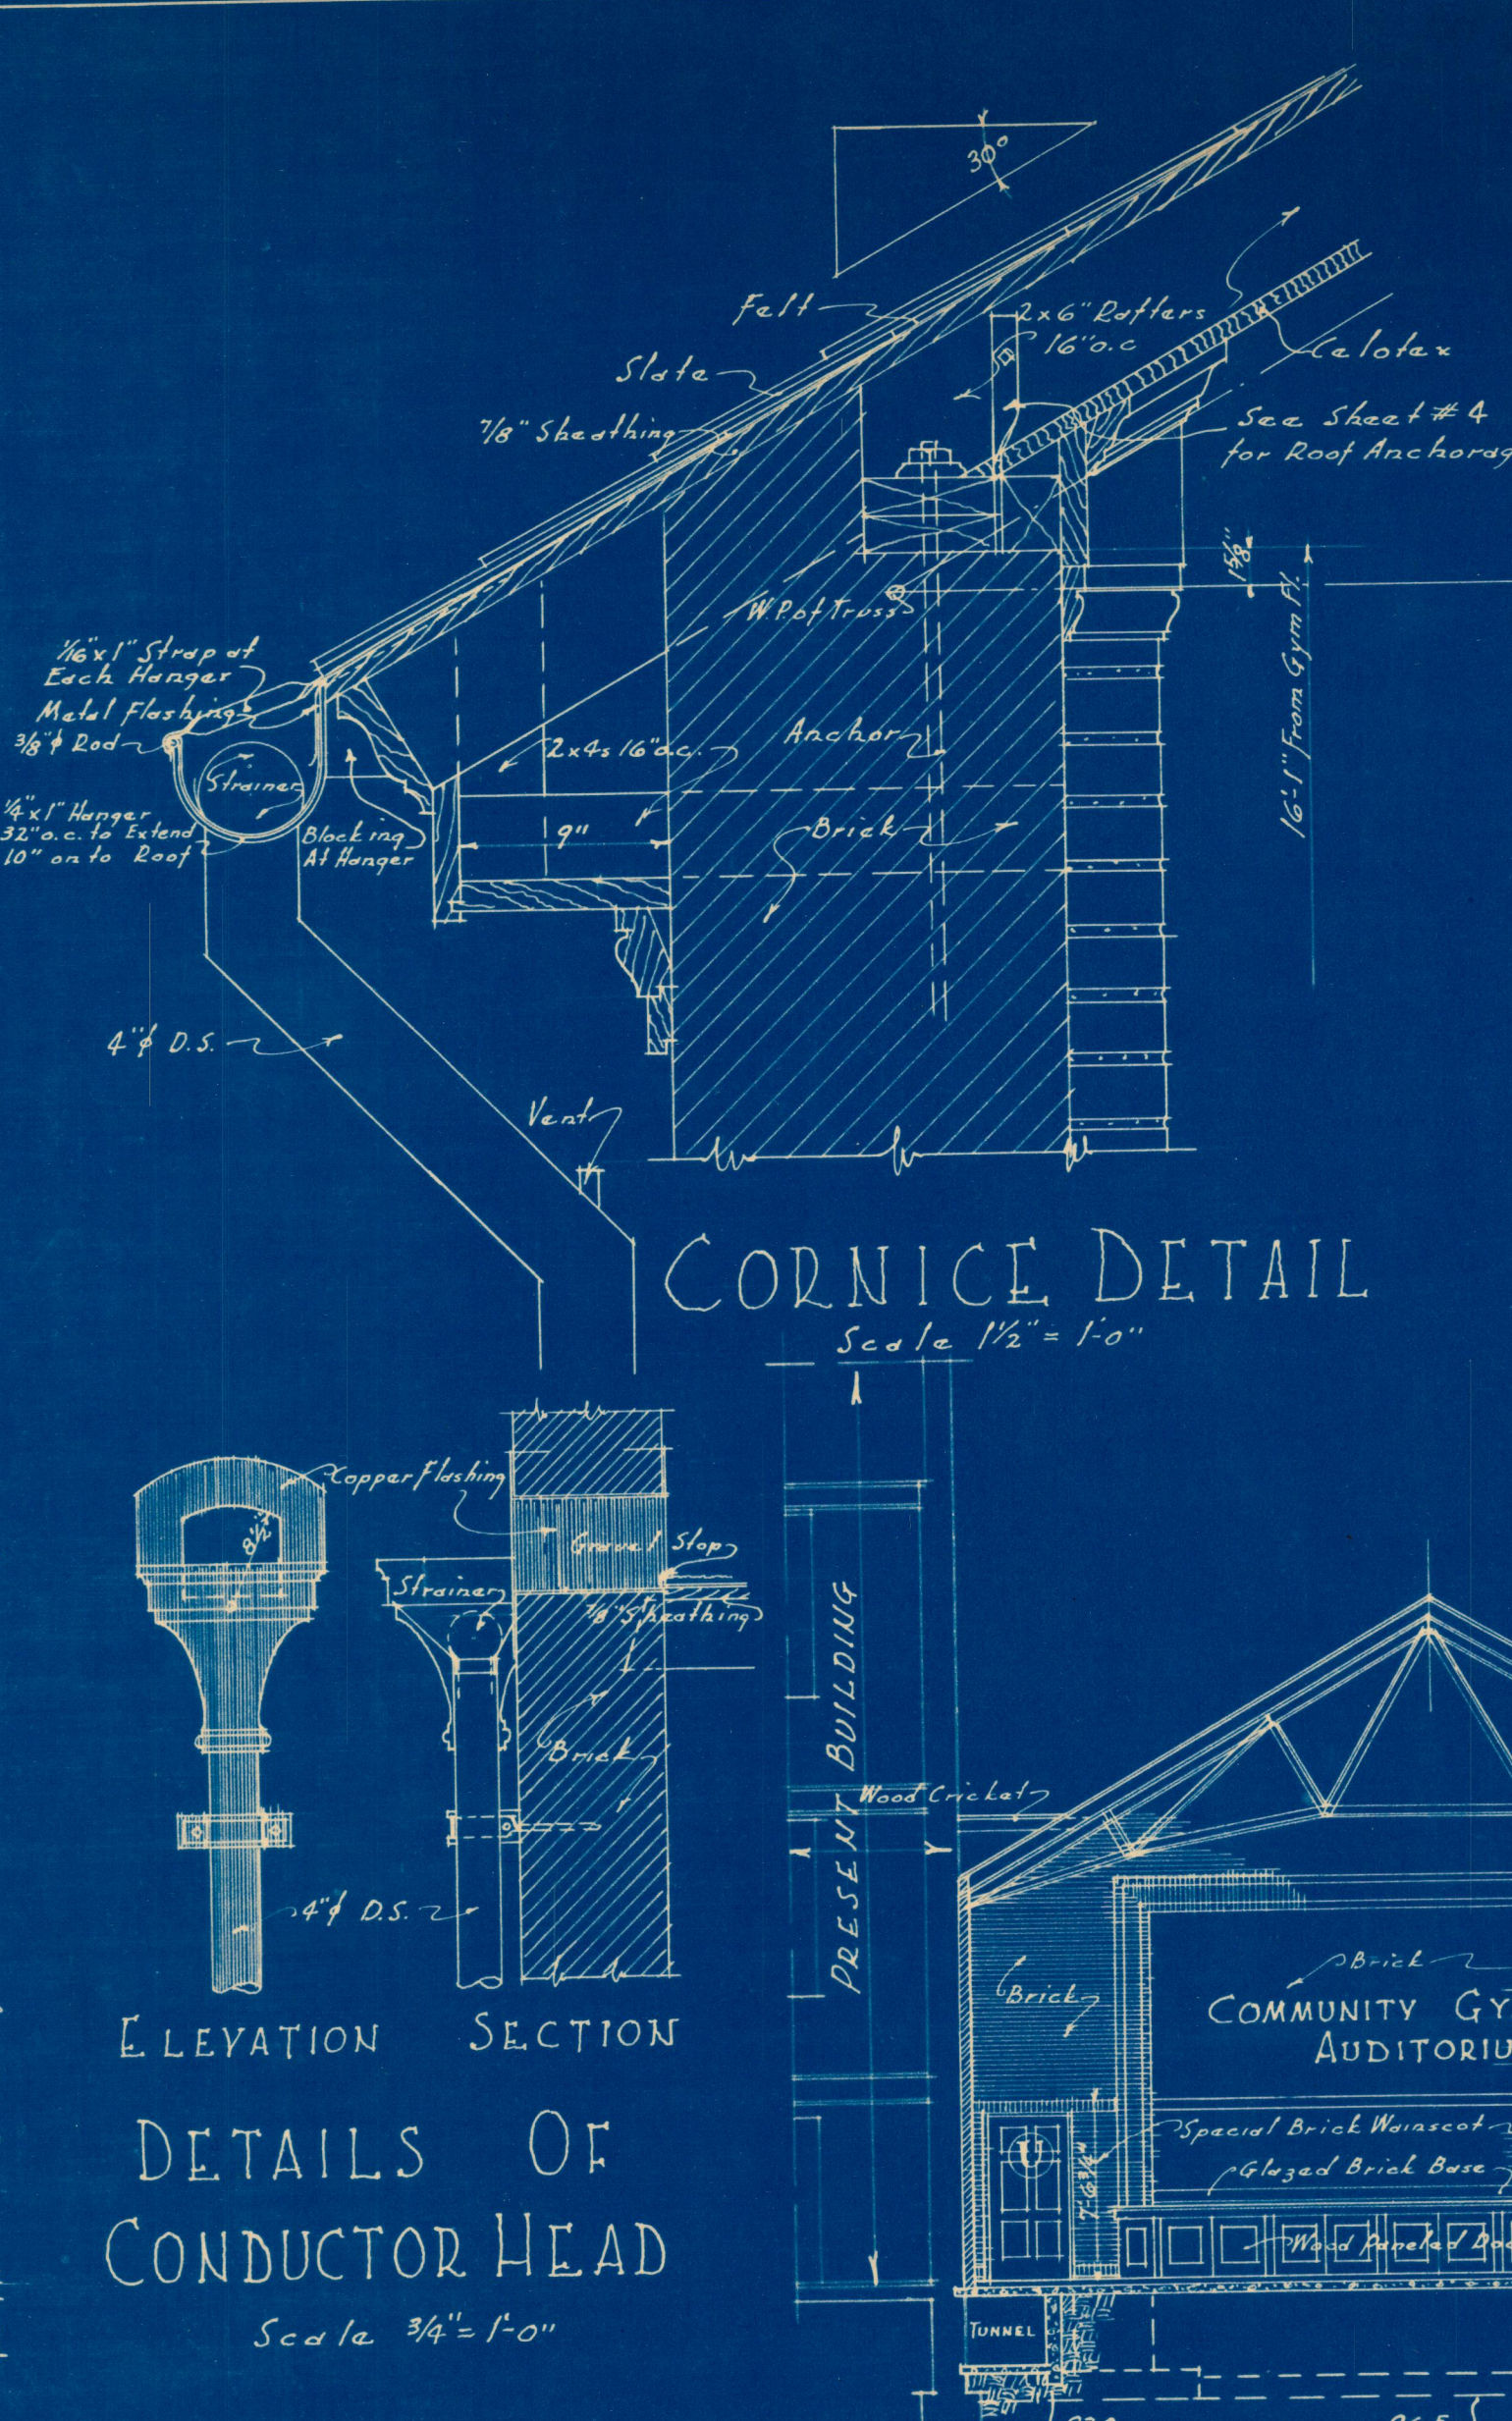


CORNICIE DETAIL
Scale 1 1/2" = 1'-0"

DETAILS OF
CONDUCTOR HEAD
Scale 3/4" = 1'-0"

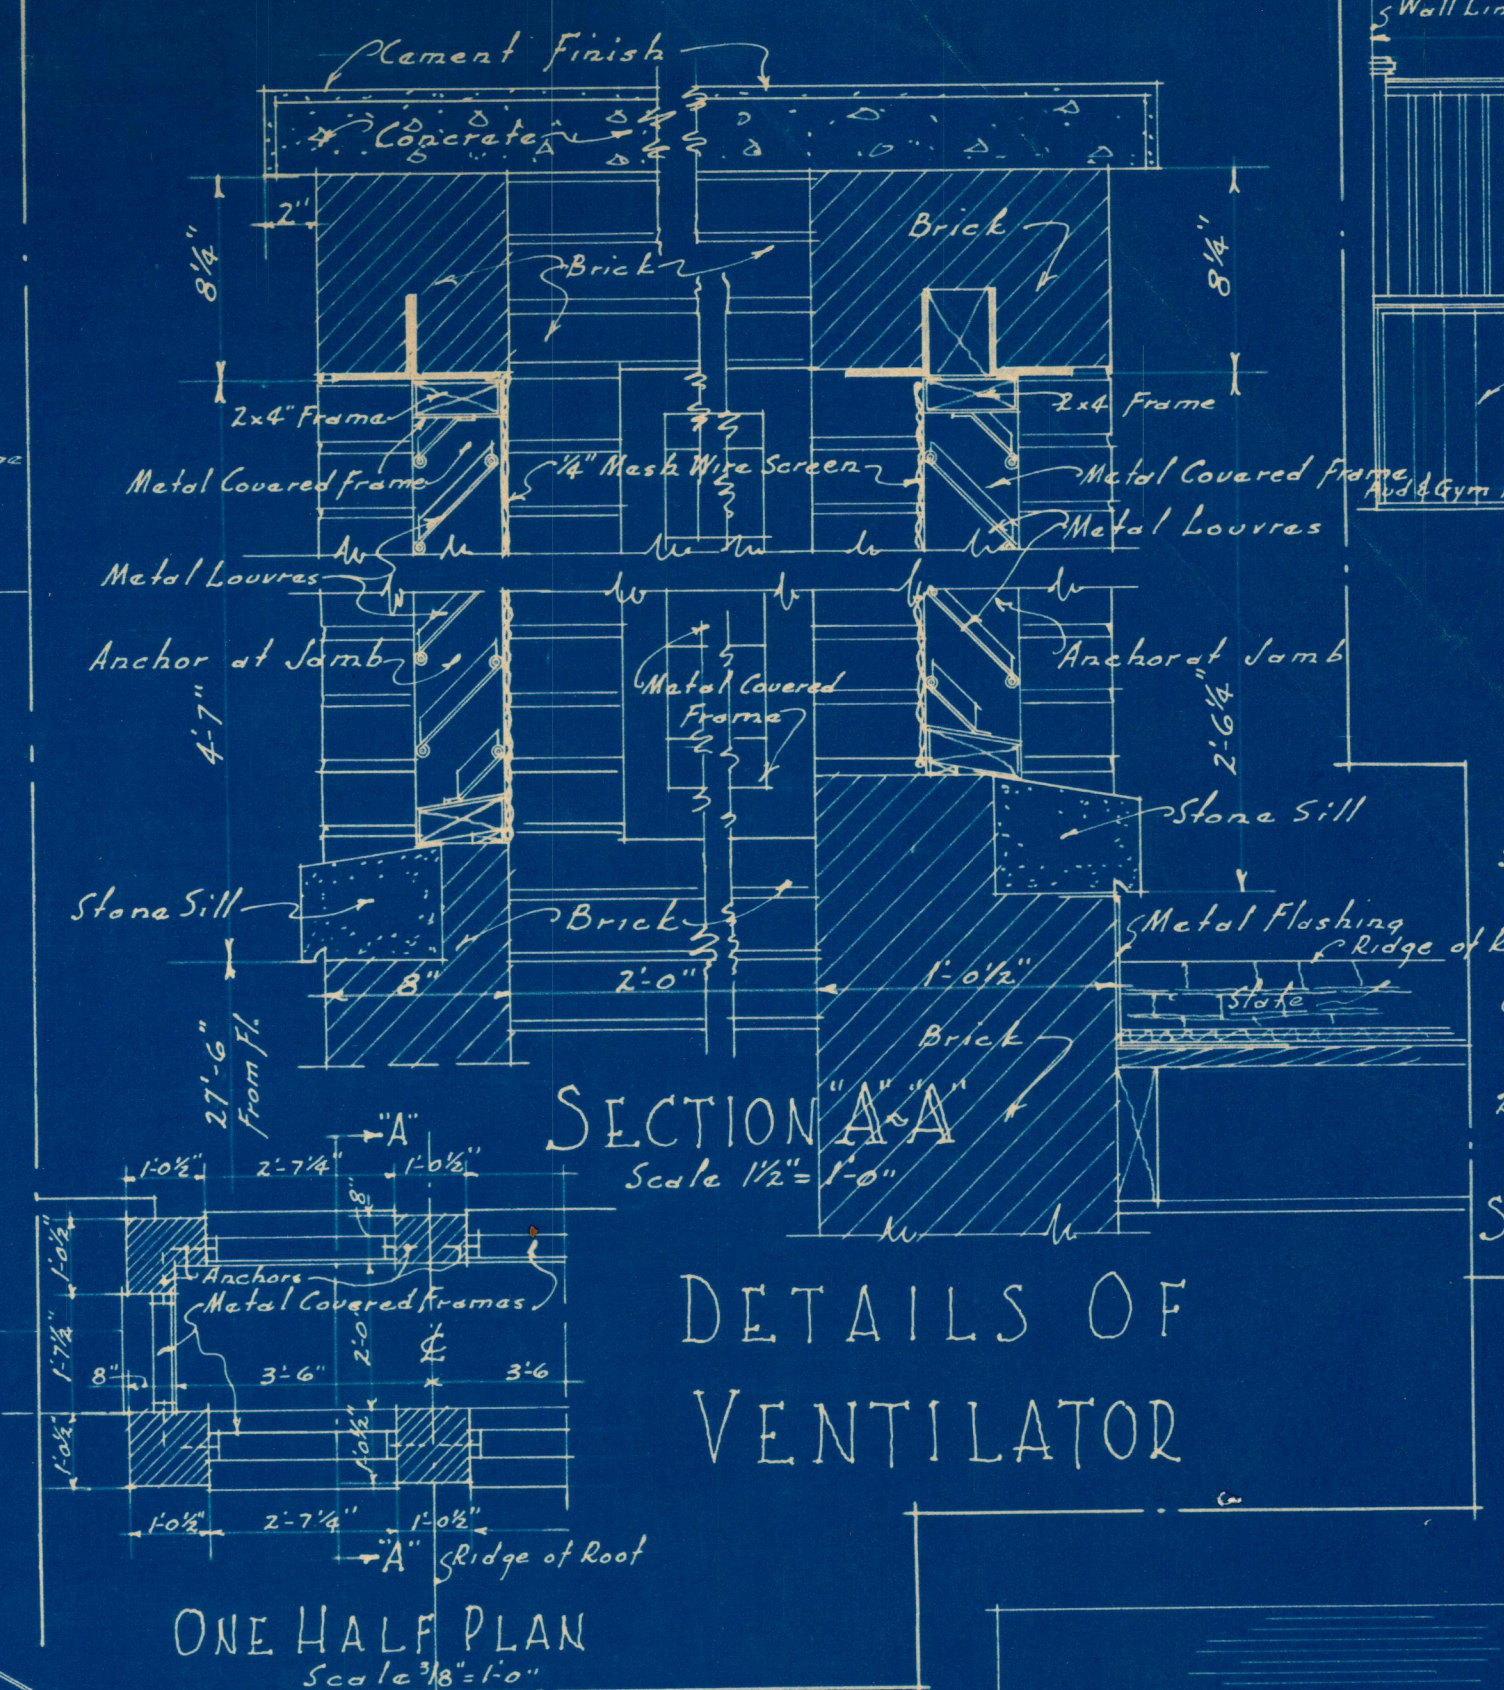


DETAILS OF
VENTILATOR
Scale 1 1/2" = 1'-0"

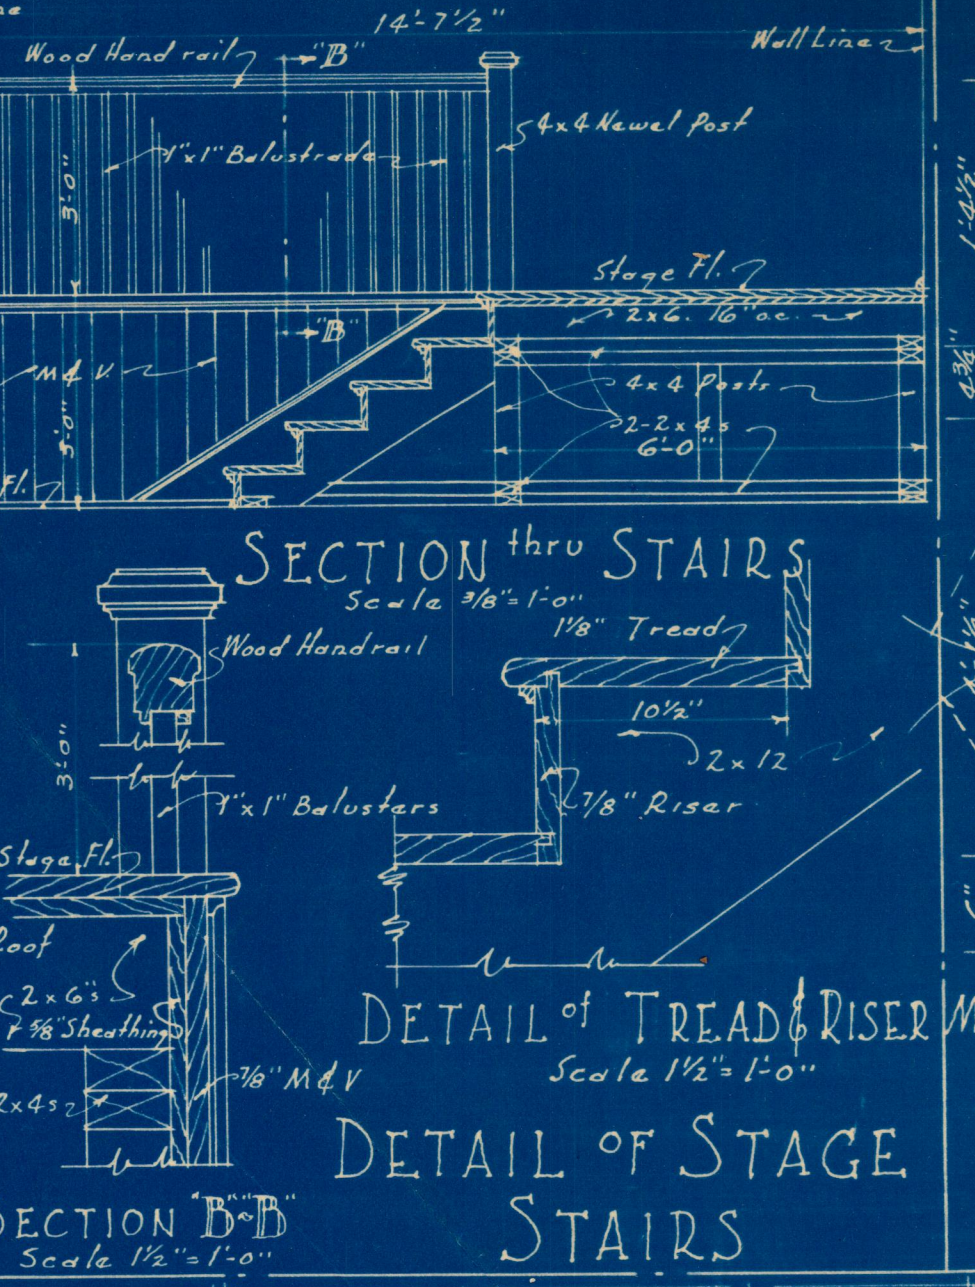


SECTION A-A
Scale 1 1/2" = 1'-0"

DETAIL OF STAIRS
Scale 1 1/2" = 1'-0"

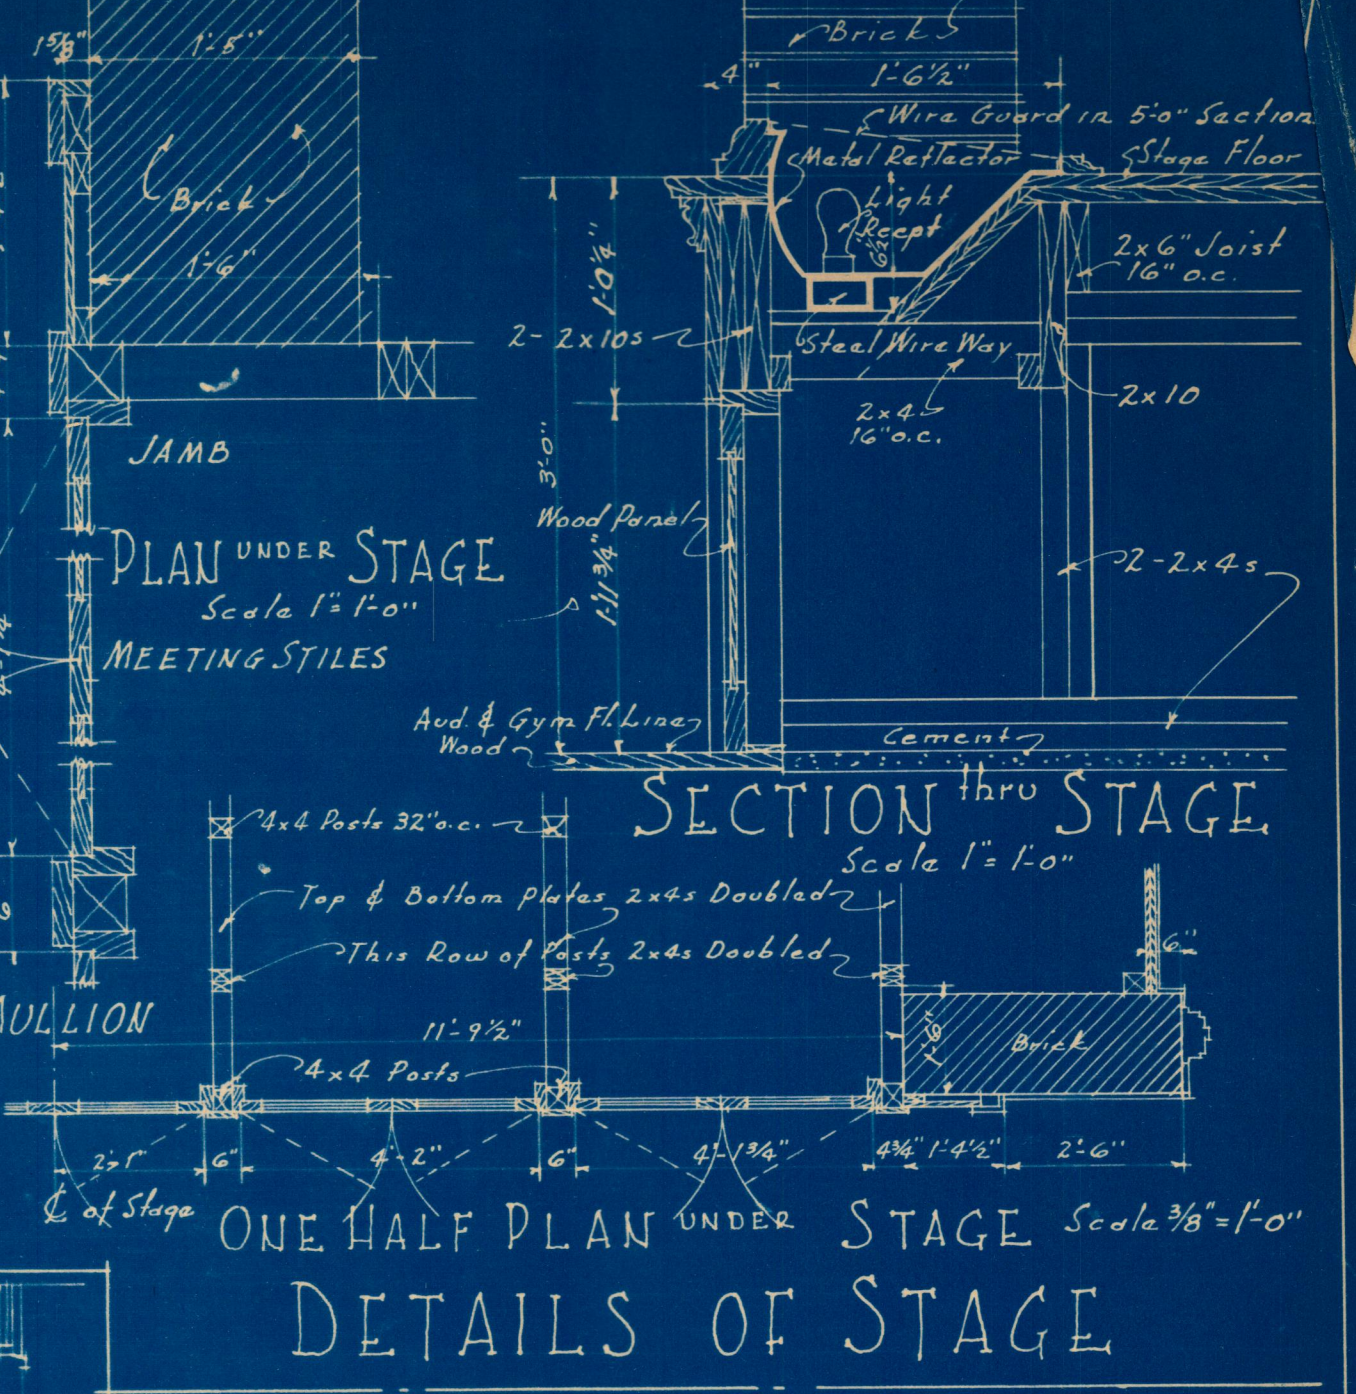


PLAN UNDER STAGE
Scale 1 1/2" = 1'-0"


SECTION THRU STAGE
Scale 1 1/2" = 1'-0"

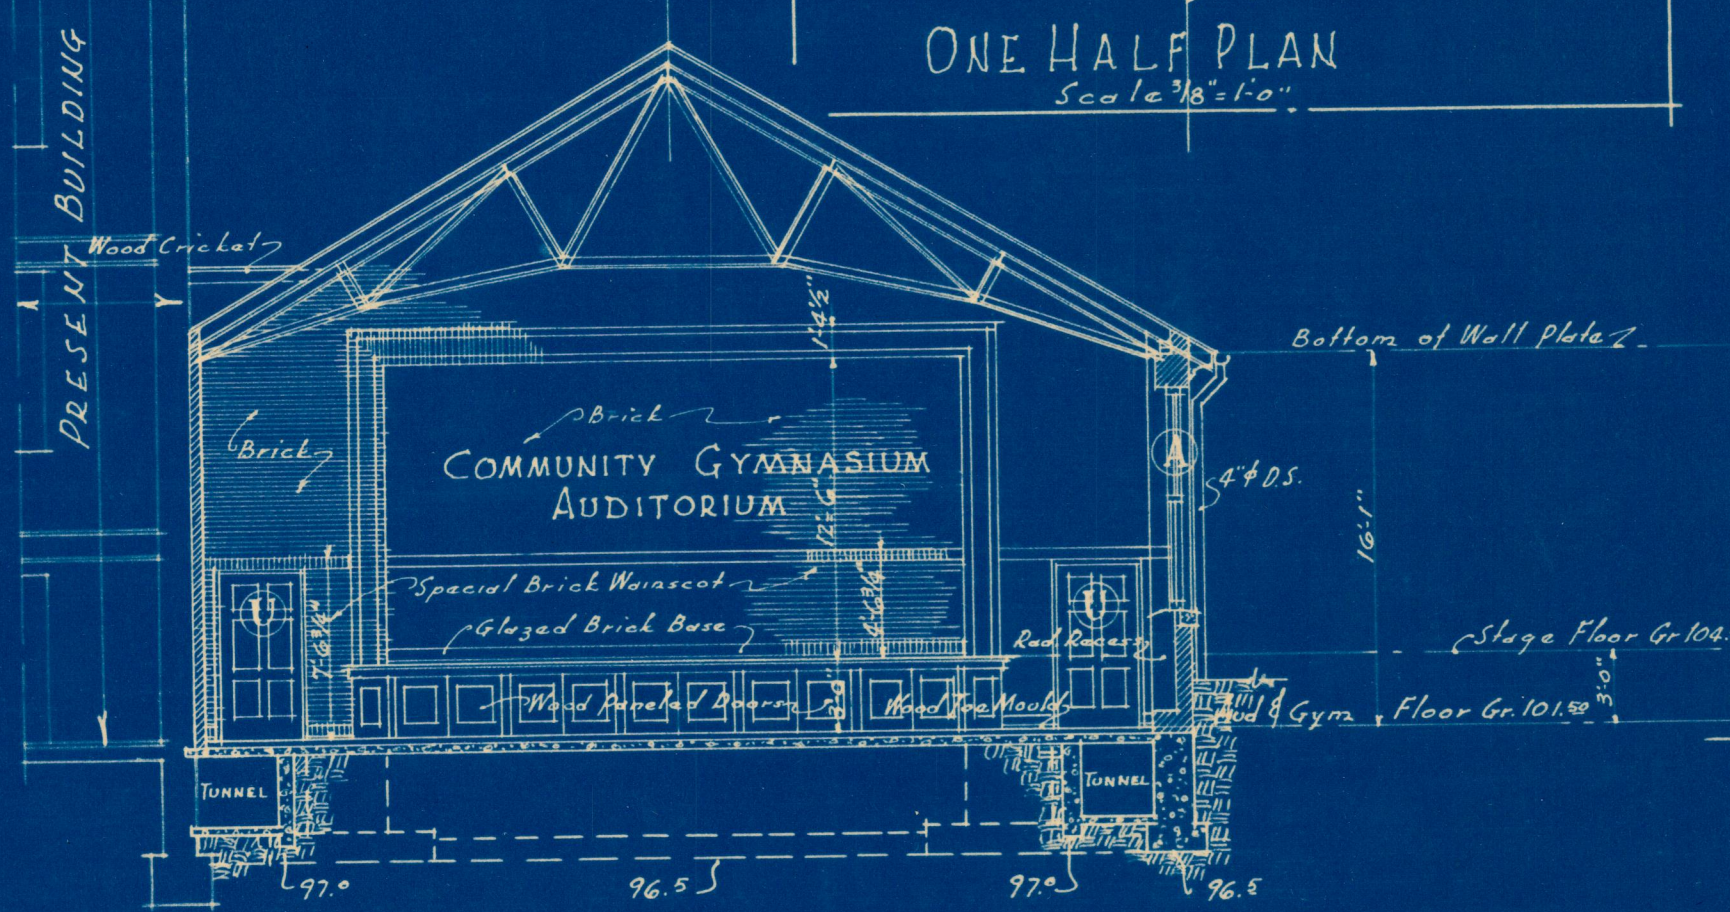


SECTION A-A
Scale 1/8" = 1'-0"

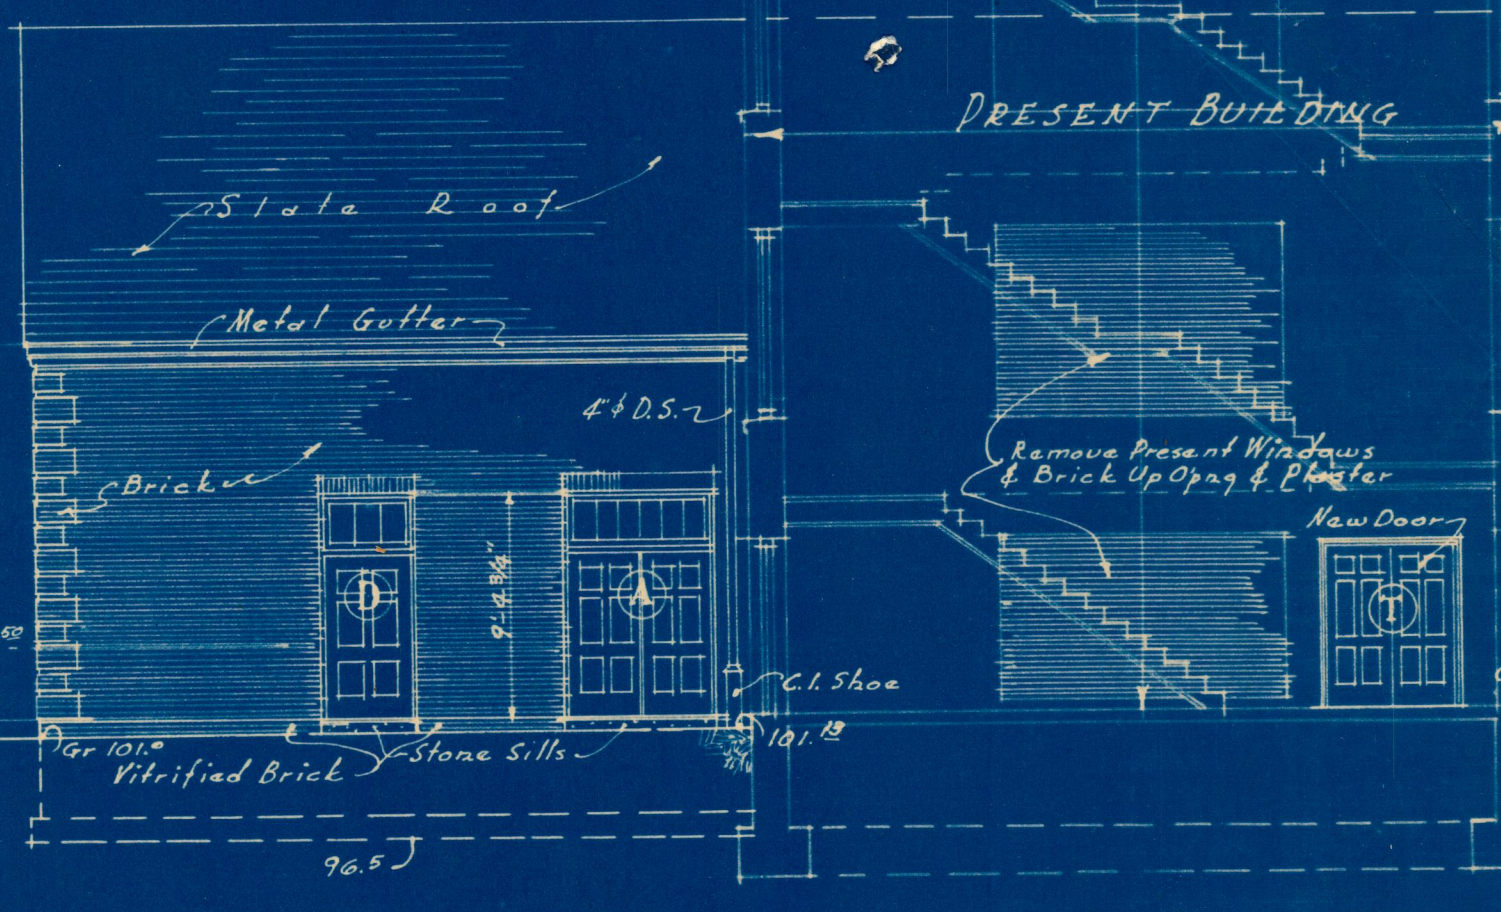


SECTION B-B
(North Elevation)
Scale 1/8" = 1'-0"

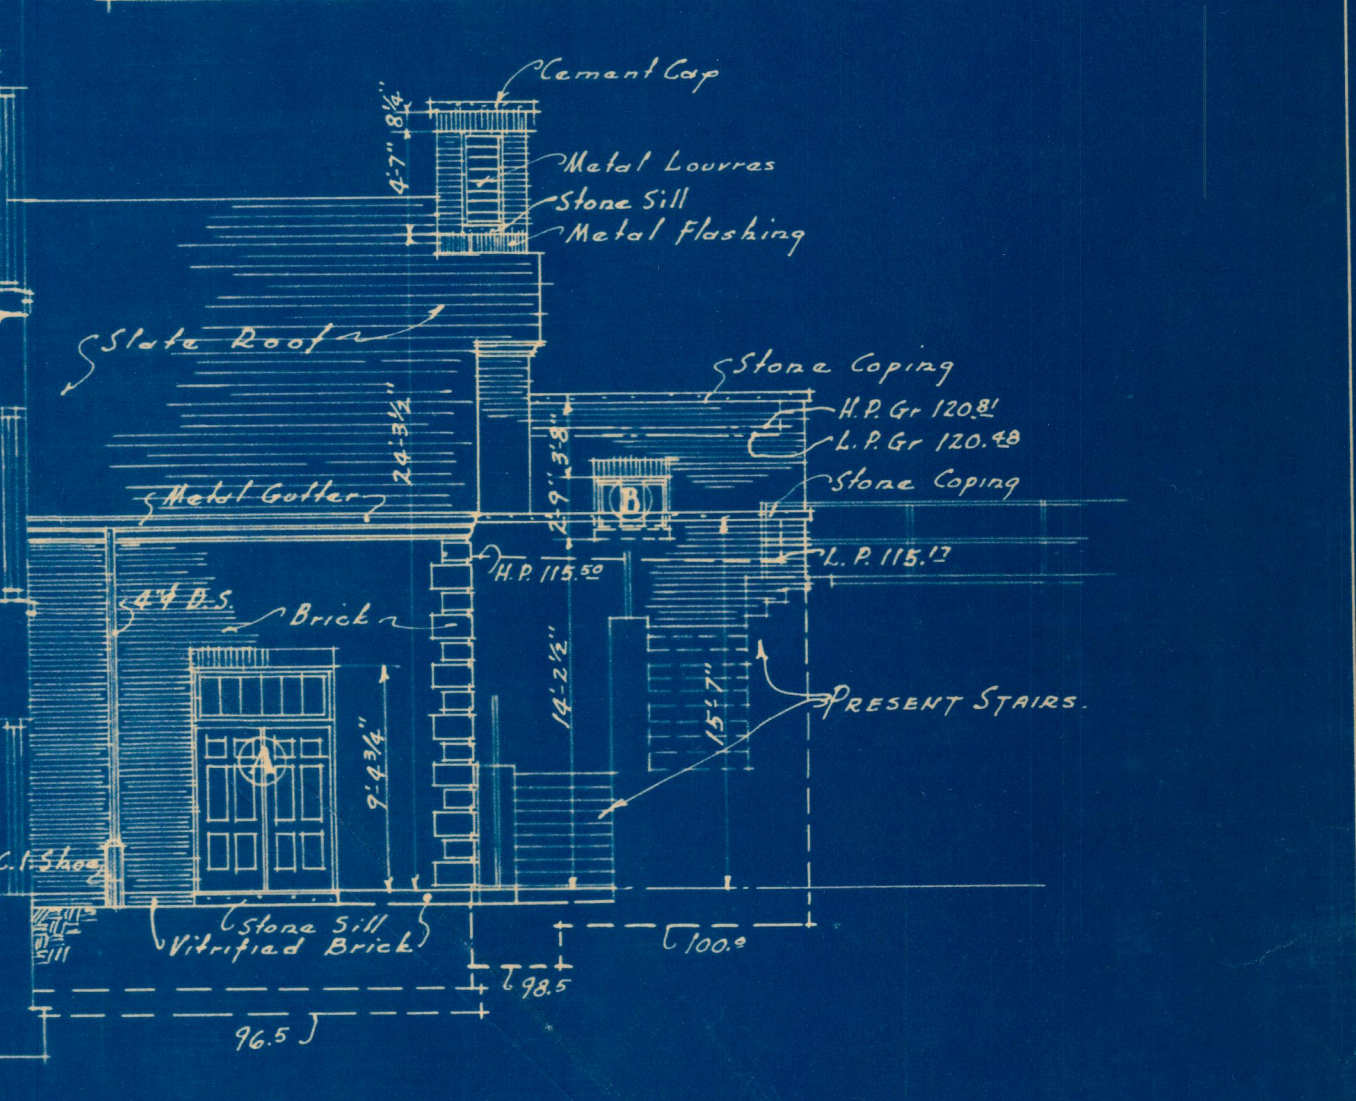


DETAILS OF STAGE
Scale 3/8" = 1'-0"

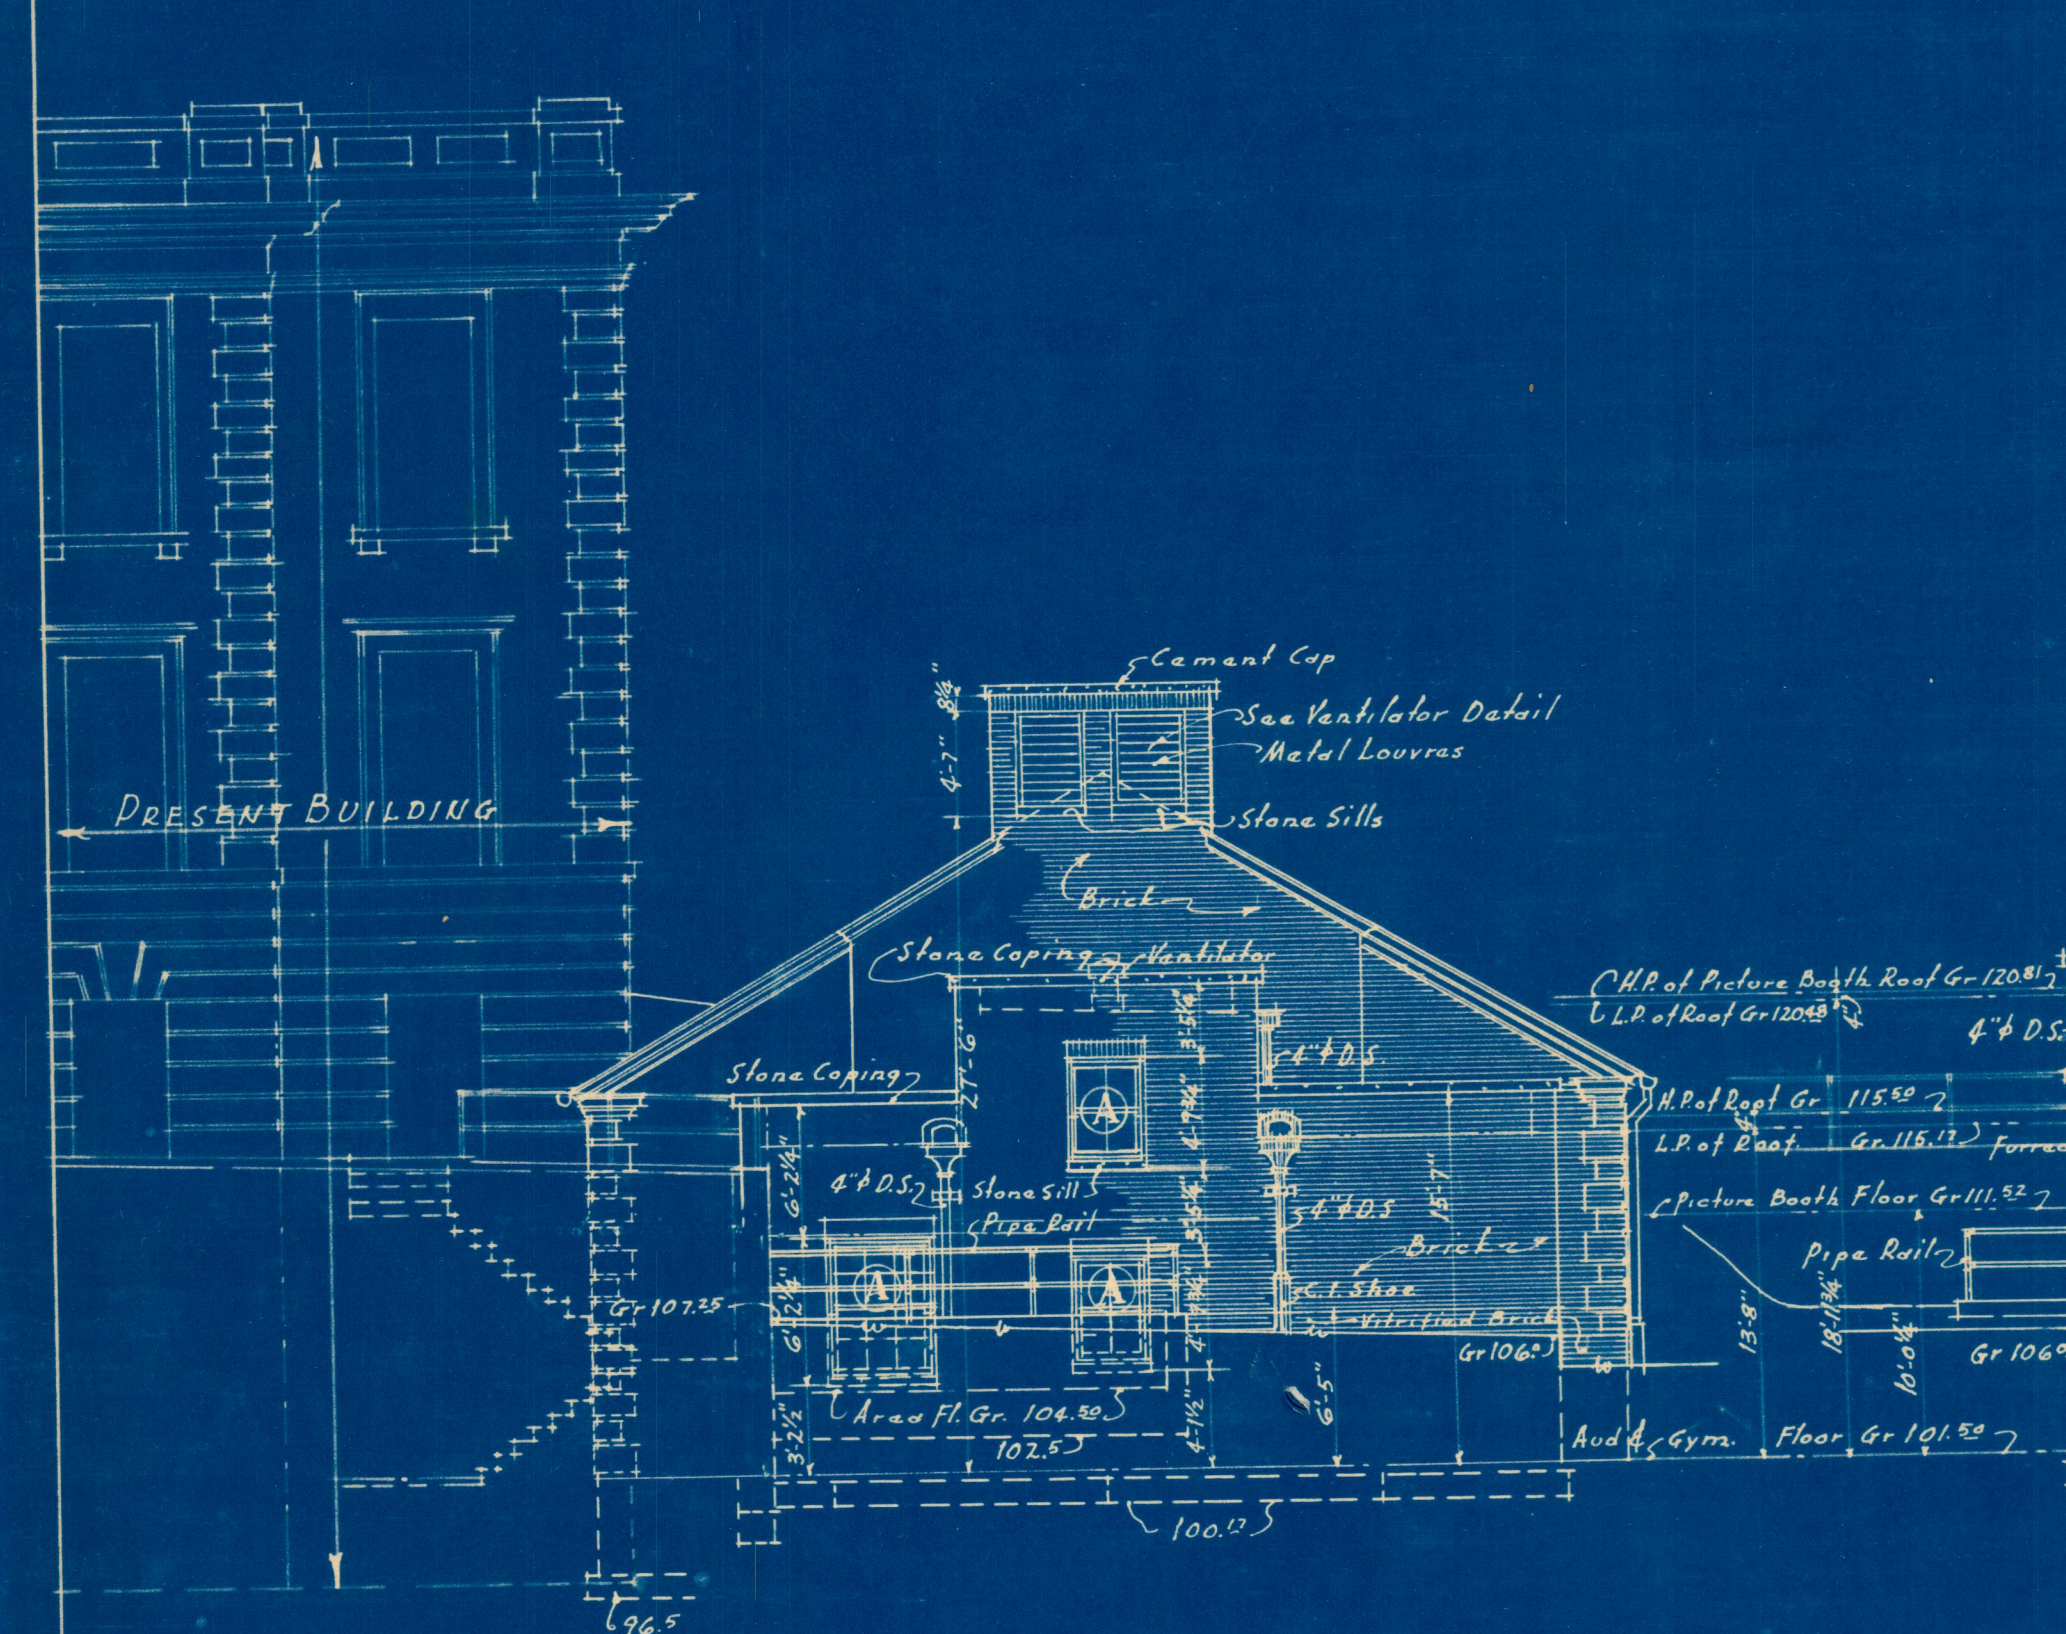

WEST ELEVATION
Scale 1/8" = 1'-0"

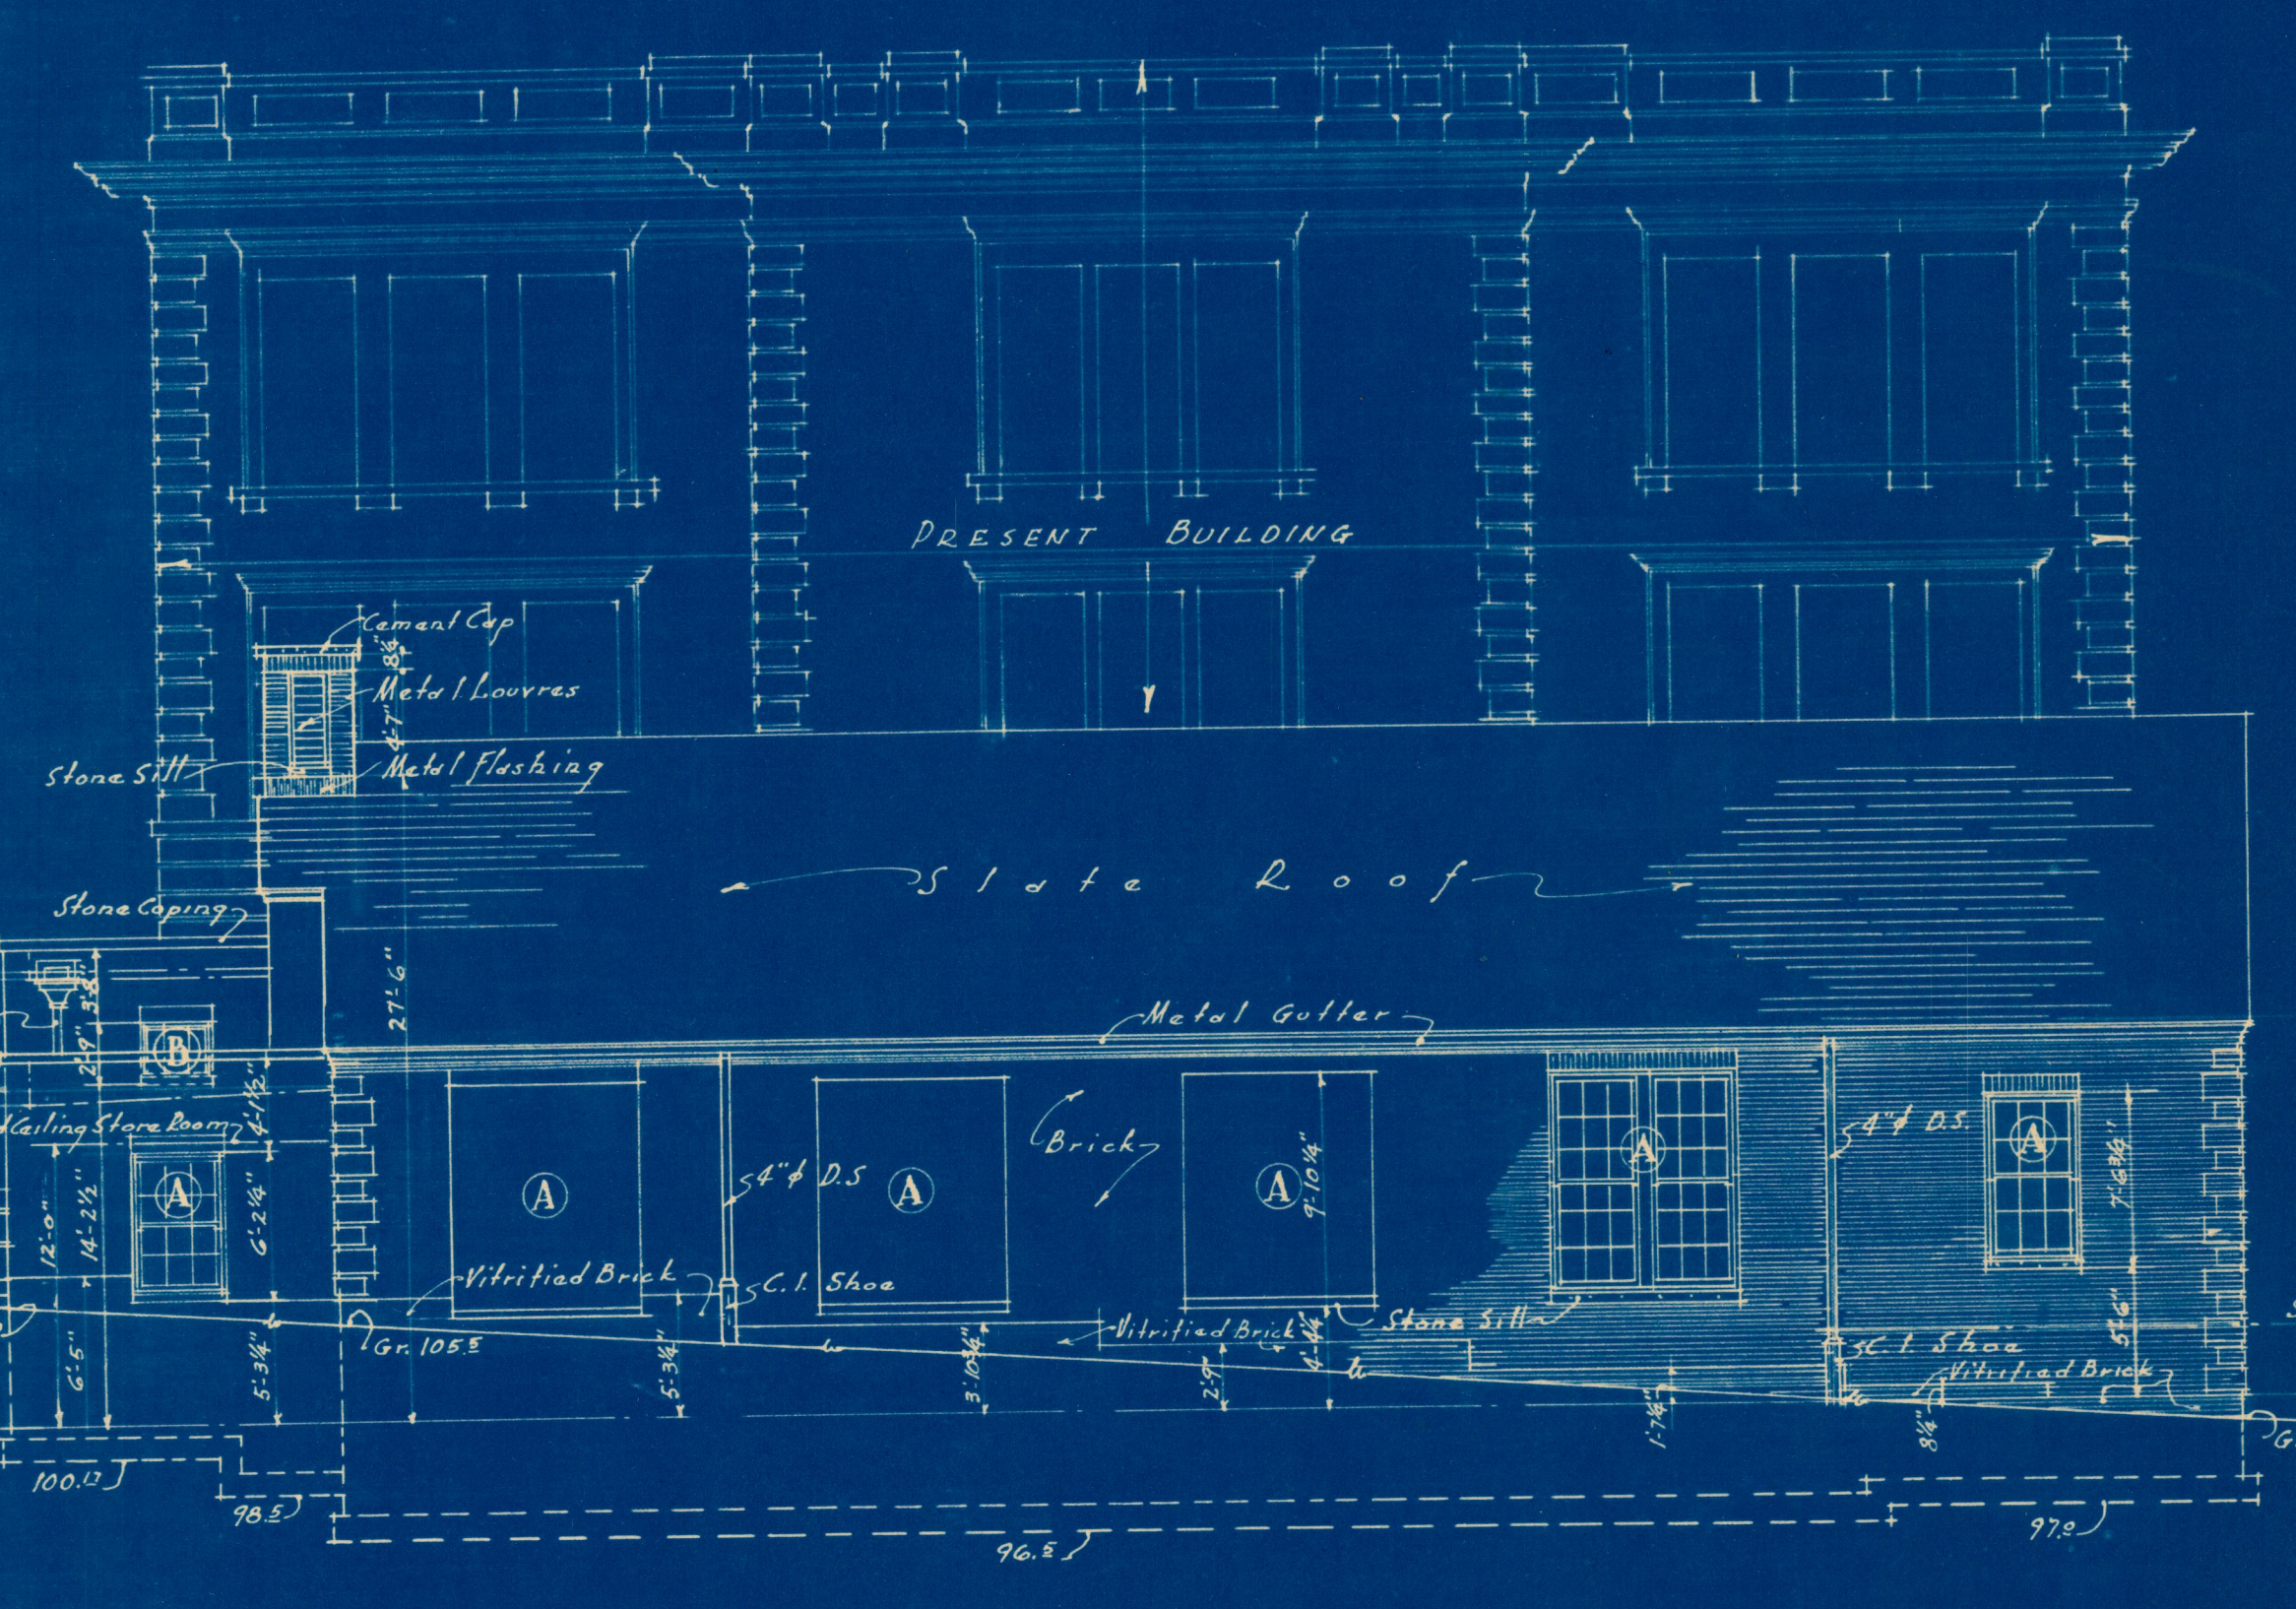

SOUTH ELEVATION
Scale 1/8" = 1'-0"

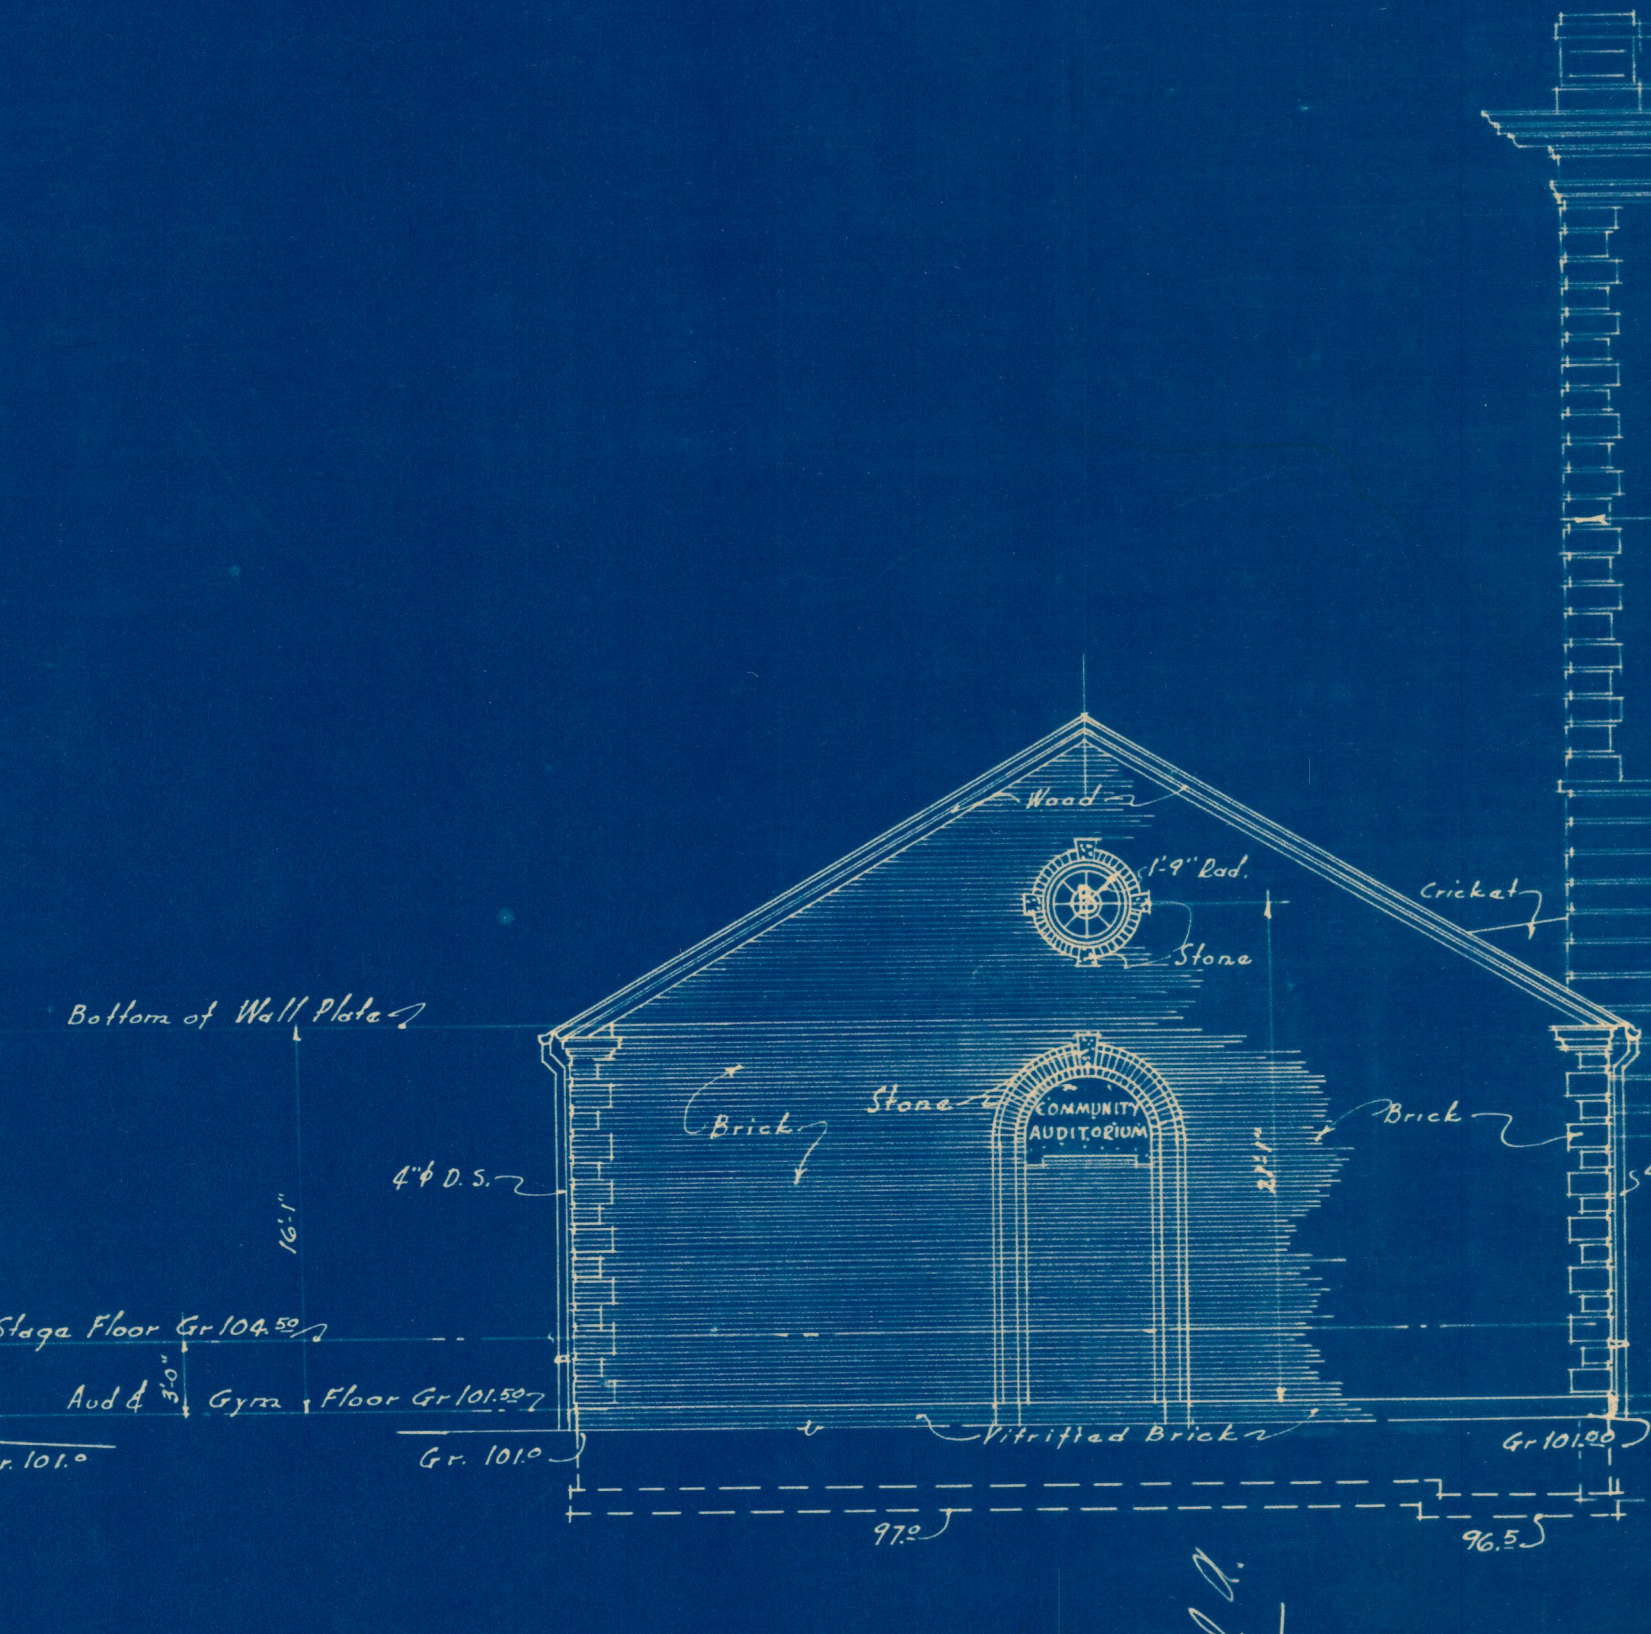

EAST ELEVATION
Scale 1/8" = 1'-0"

NOTE
CONTRACTOR MUST VERIFY ALL DIMENSIONS
AT THE BUILDING & REPORT ANY DISCREPANCIES
TO THE ARCHITECT

W. B. ITTNER, F. D. L. A.
Architect

MATERIAL	ADDITIONS AND ALTERATIONS	SHEET NO.
BRICK	TO THE HUMBOLDT SCHOOL	5
STONE	2ND & CHERRY STREETS	
CONC.	SCHOOL DISTRICT OF ST JOSEPH	
TILE	ST. JOSEPH, MISSOURI	
WOOD	WM. B. ITTNER, Inc. ST. LOUIS, MO.	
M. L. & P.	Architects and Engineers MAY 1929	