


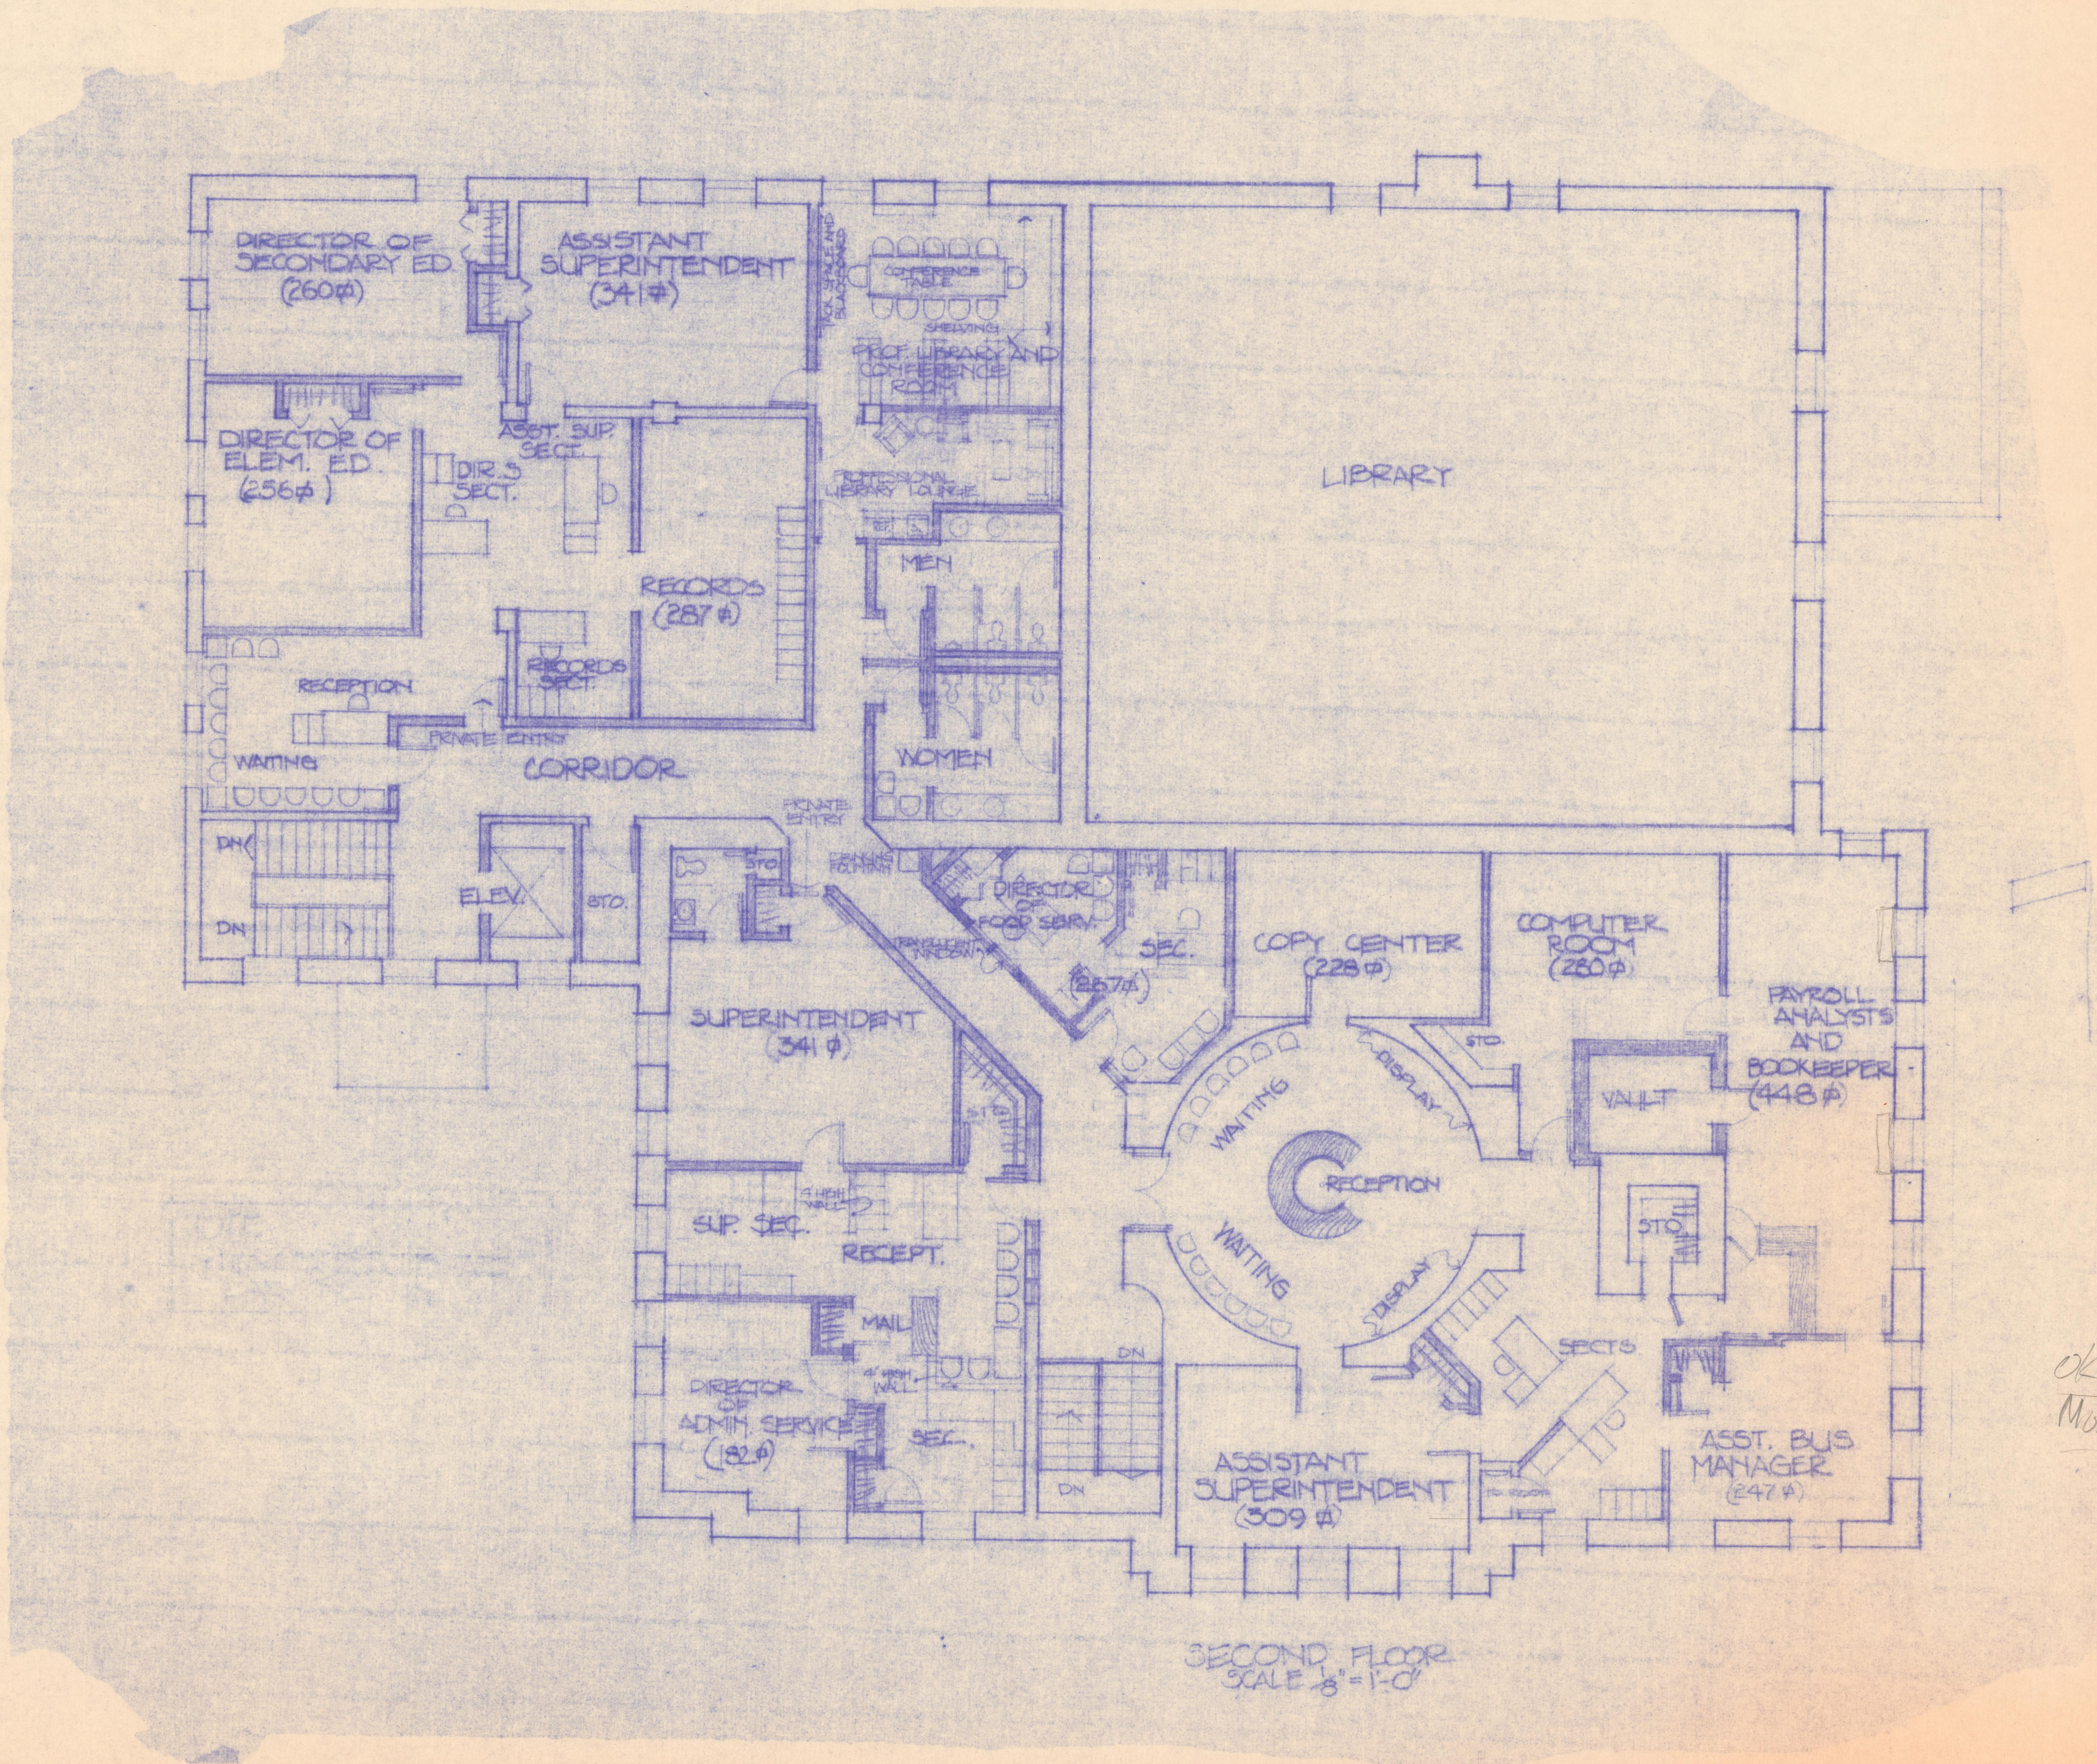

OK w/
Modification

architects & engineers

Brunner & Brunner

- JOB NUMBER
- DATE 2/20/73
- DRAWN BY N. REED GRAVES
- CHECKED BY
- REVISIONS

(816) 279-0809

ST. JOSEPH, MISSOURI 64501

1105 CORBY BUILDING

PRELIMINARY FLOOR PLANS FOR
THE ST. JOSEPH PUBLIC LIBRARY
AND THE ST. JOSEPH SCHOOL BOARD

SHEET NUMBER
TOTAL SHEETS