


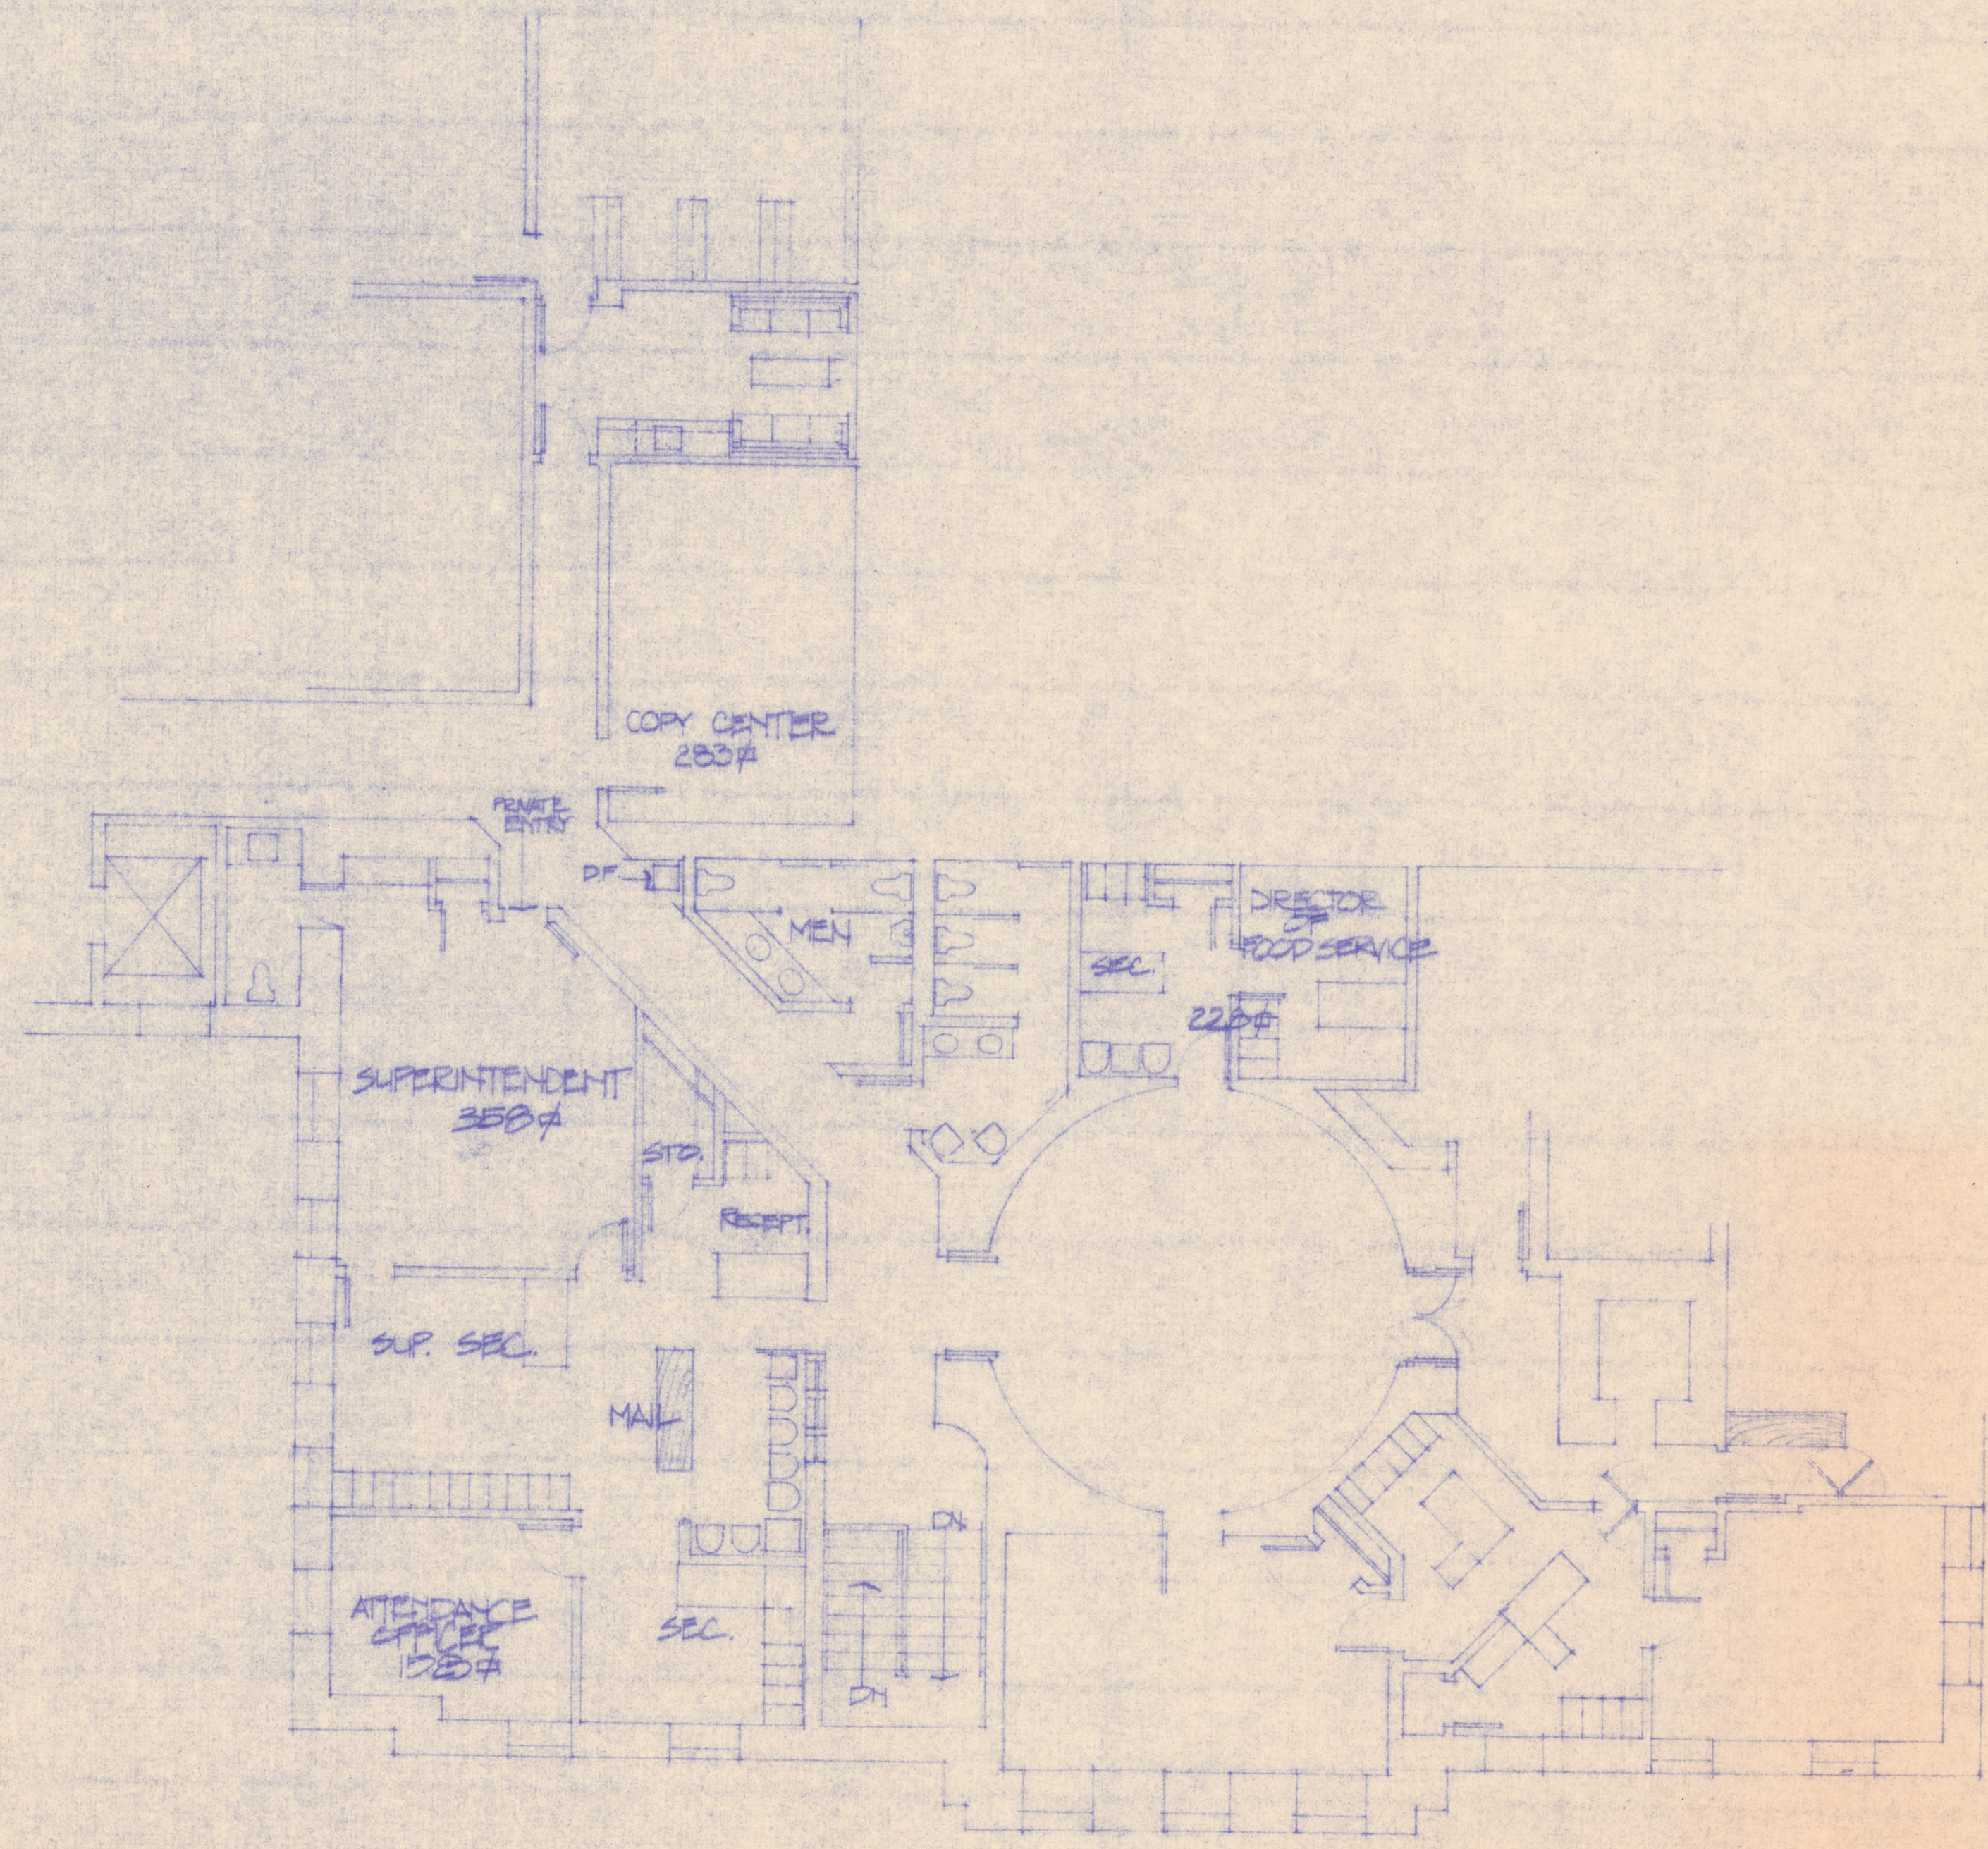

REVISED SECOND FLOOR PLAN (SCHEME A)
SCALE 3/8"=1'-0"

No

architects & engineers

Brunner & Brunner

- JOB NUMBER
- DATE
2/20/79
- DRAWN BY
N. K. EED, GRAVES
- CHECKED BY
- REVISIONS

(816) 279-0809

PRELIMINARY FLOOR PLANS FOR
THE ST. JOSEPH PUBLIC LIBRARY
AND THE ST. JOSEPH SCHOOL BOARD

ST. JOSEPH, MISSOURI 64501

1105 CORBY BUILDING

SHEET NUMBER
TOTAL SHEETS