




PLAN SOUTH ELEVATION
SCALE: 1/8" = 1'-0"

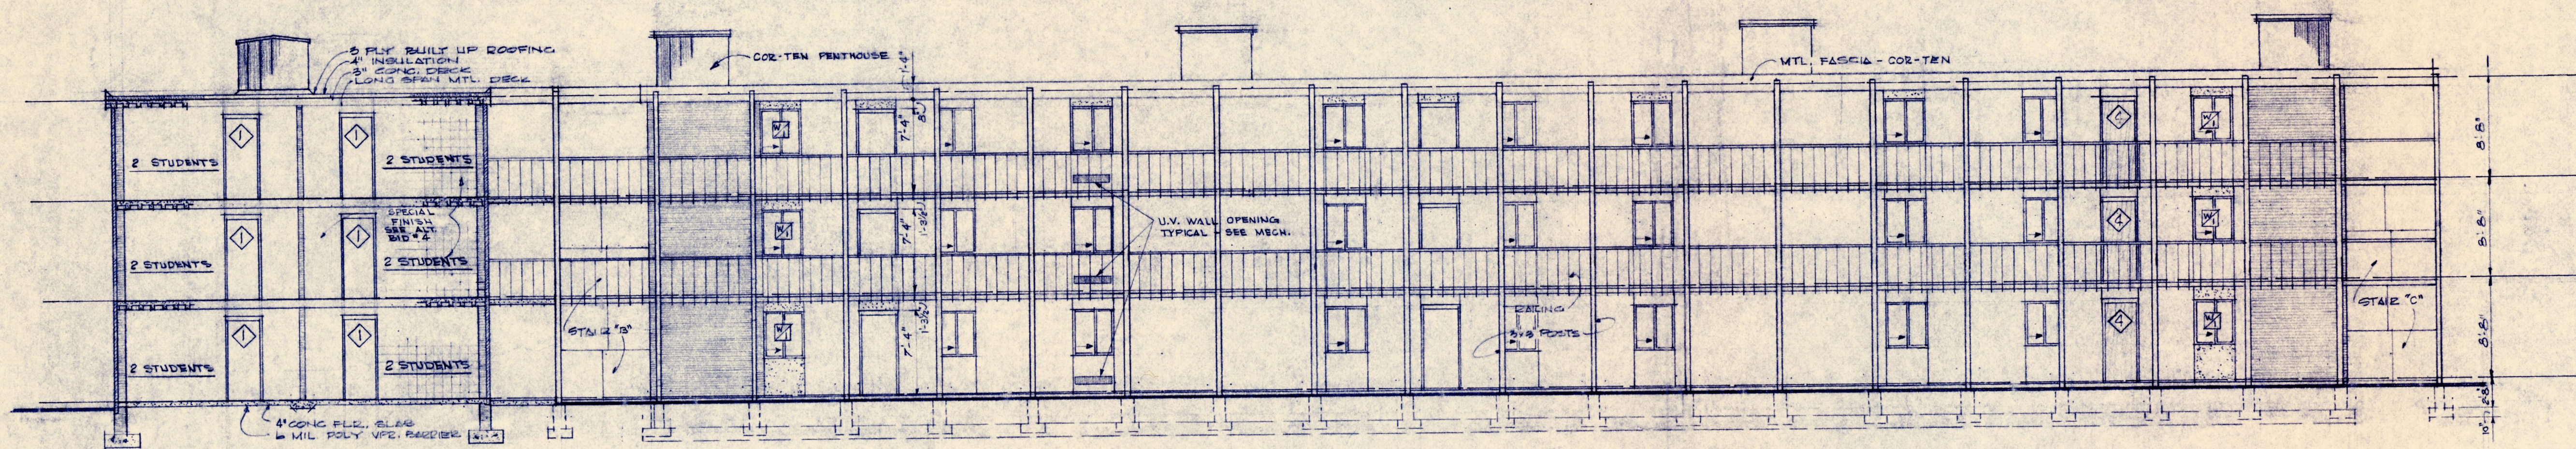


PLAN SOUTH ELEVATION - NORTH WING
SCALE: 1/8" = 1'-0"

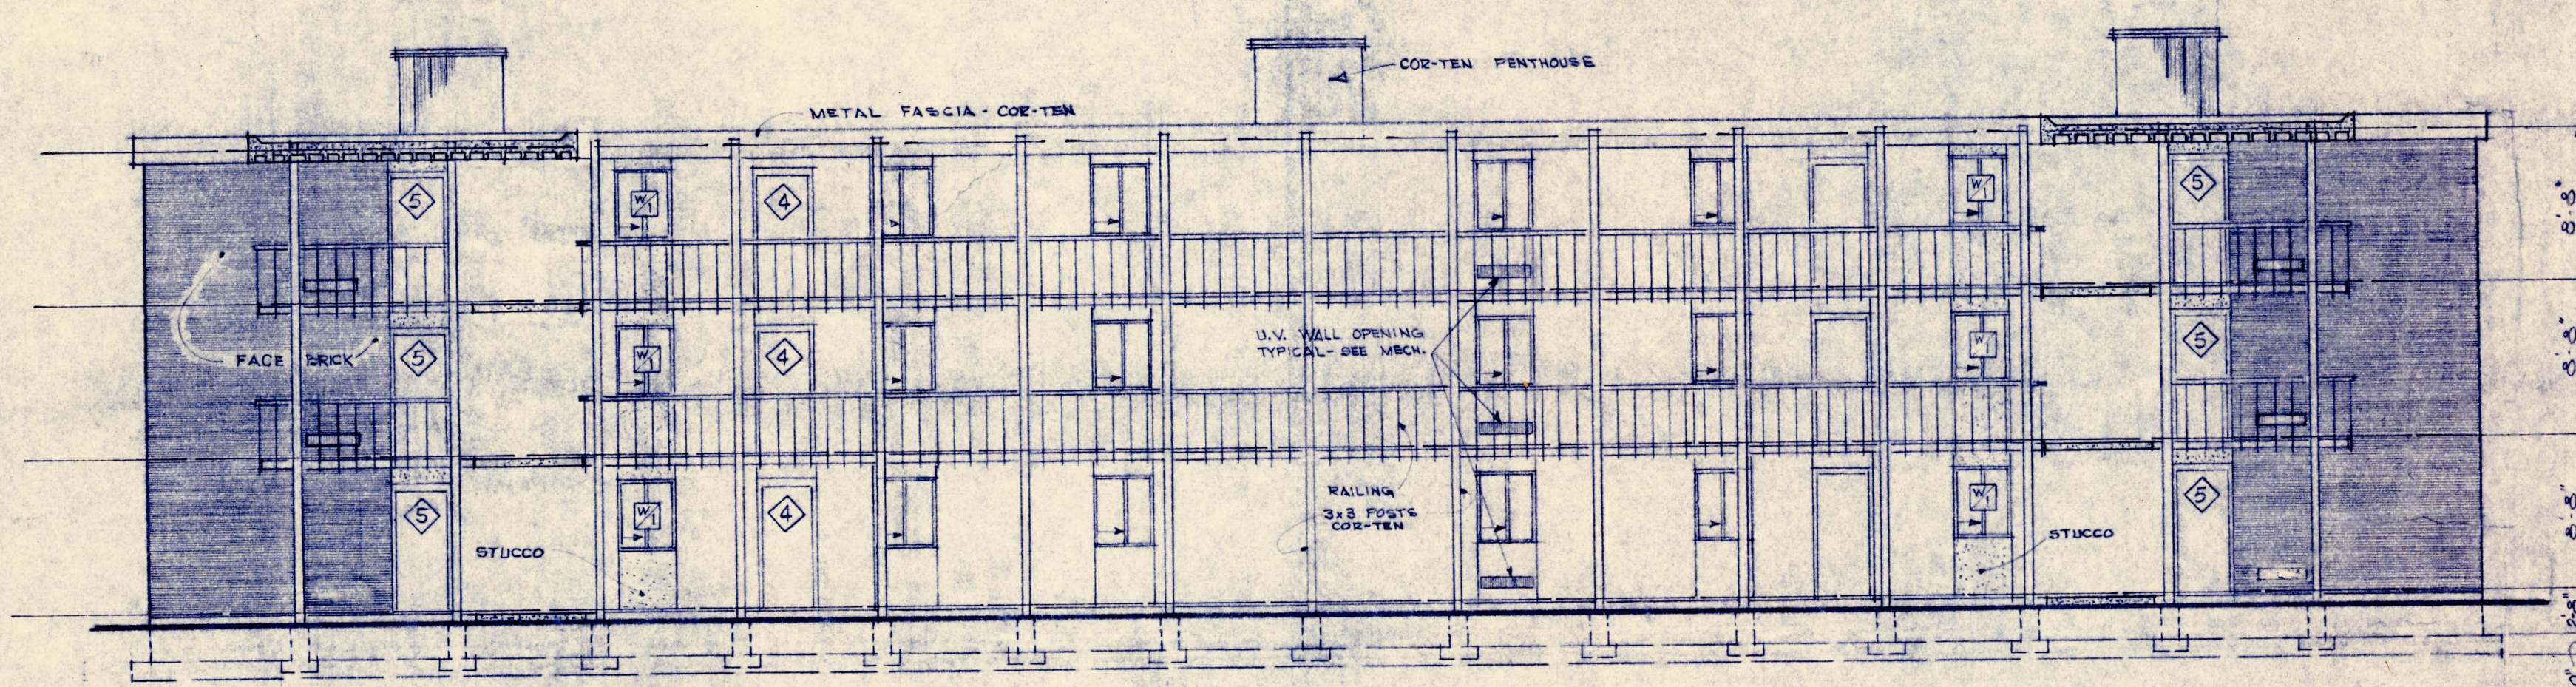


PLAN EAST ELEVATION
SCALE: 1/8" = 1'-0"

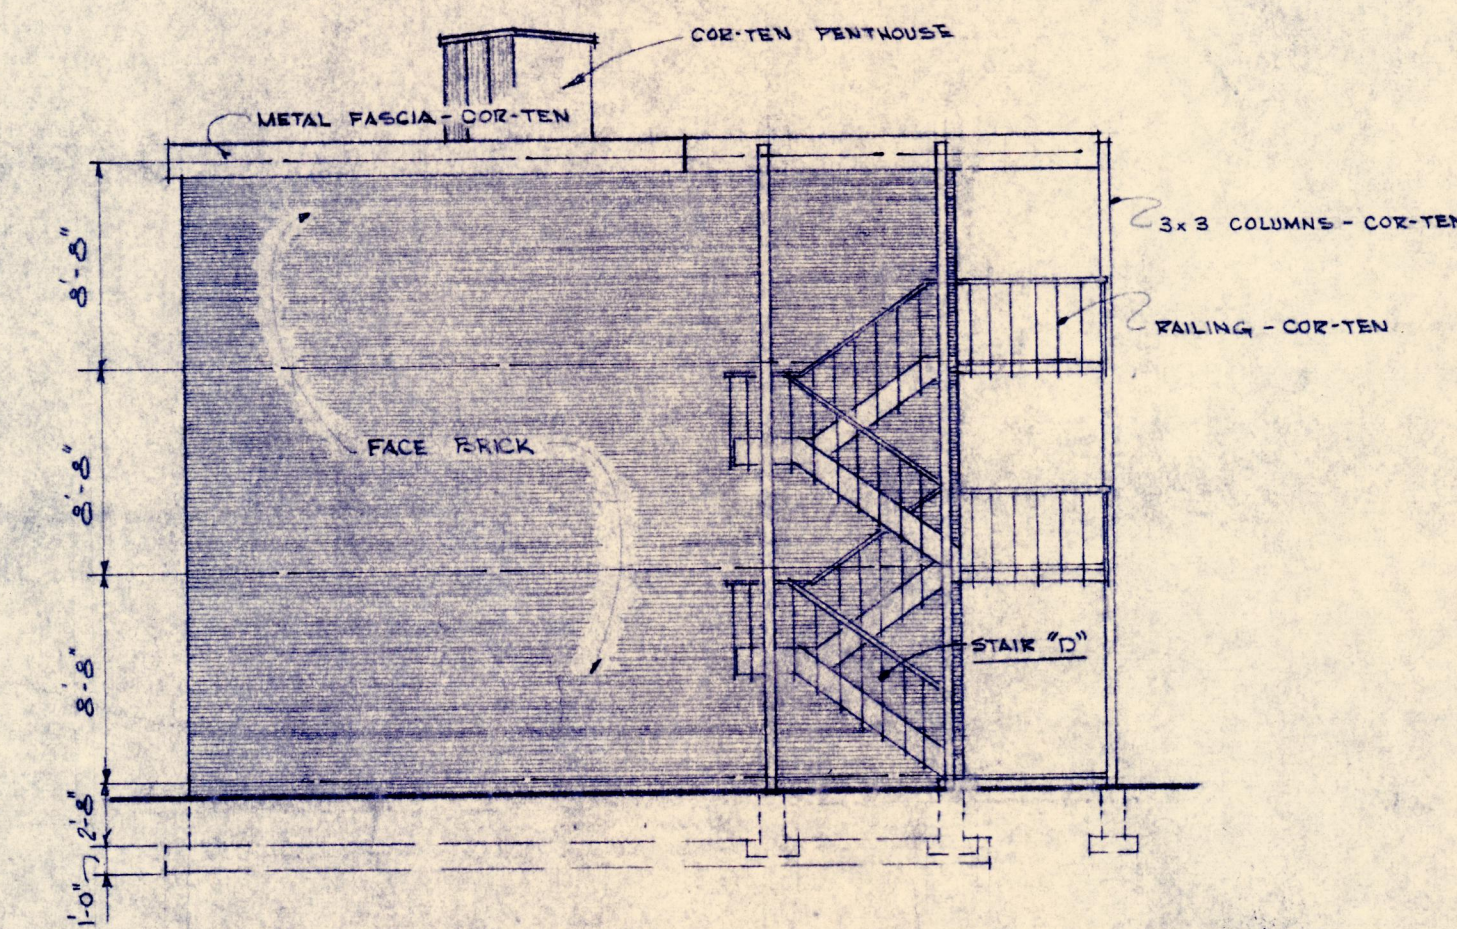

PLAN EAST ELEVATION - SOUTH WING
SCALE: 1/8" = 1'-0" (END OF NORTH WING OPPOSITE HAND)

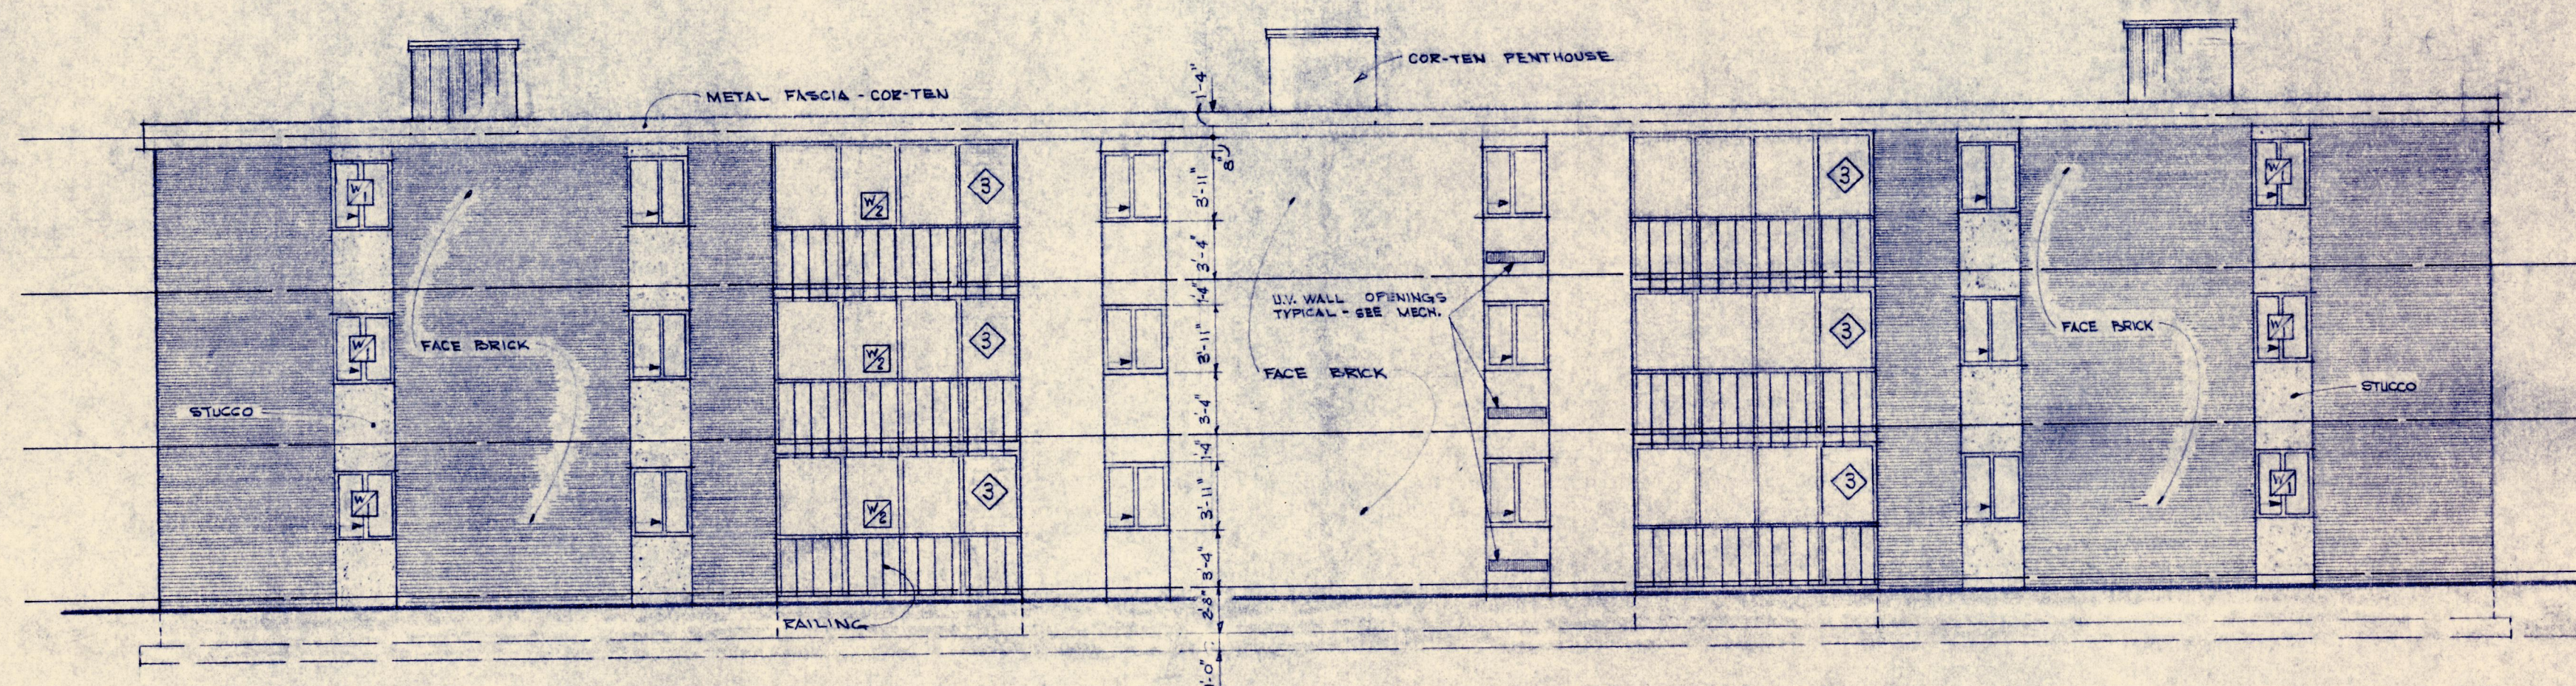

PLAN WEST ELEVATION
SCALE: 1/8" = 1'-0"

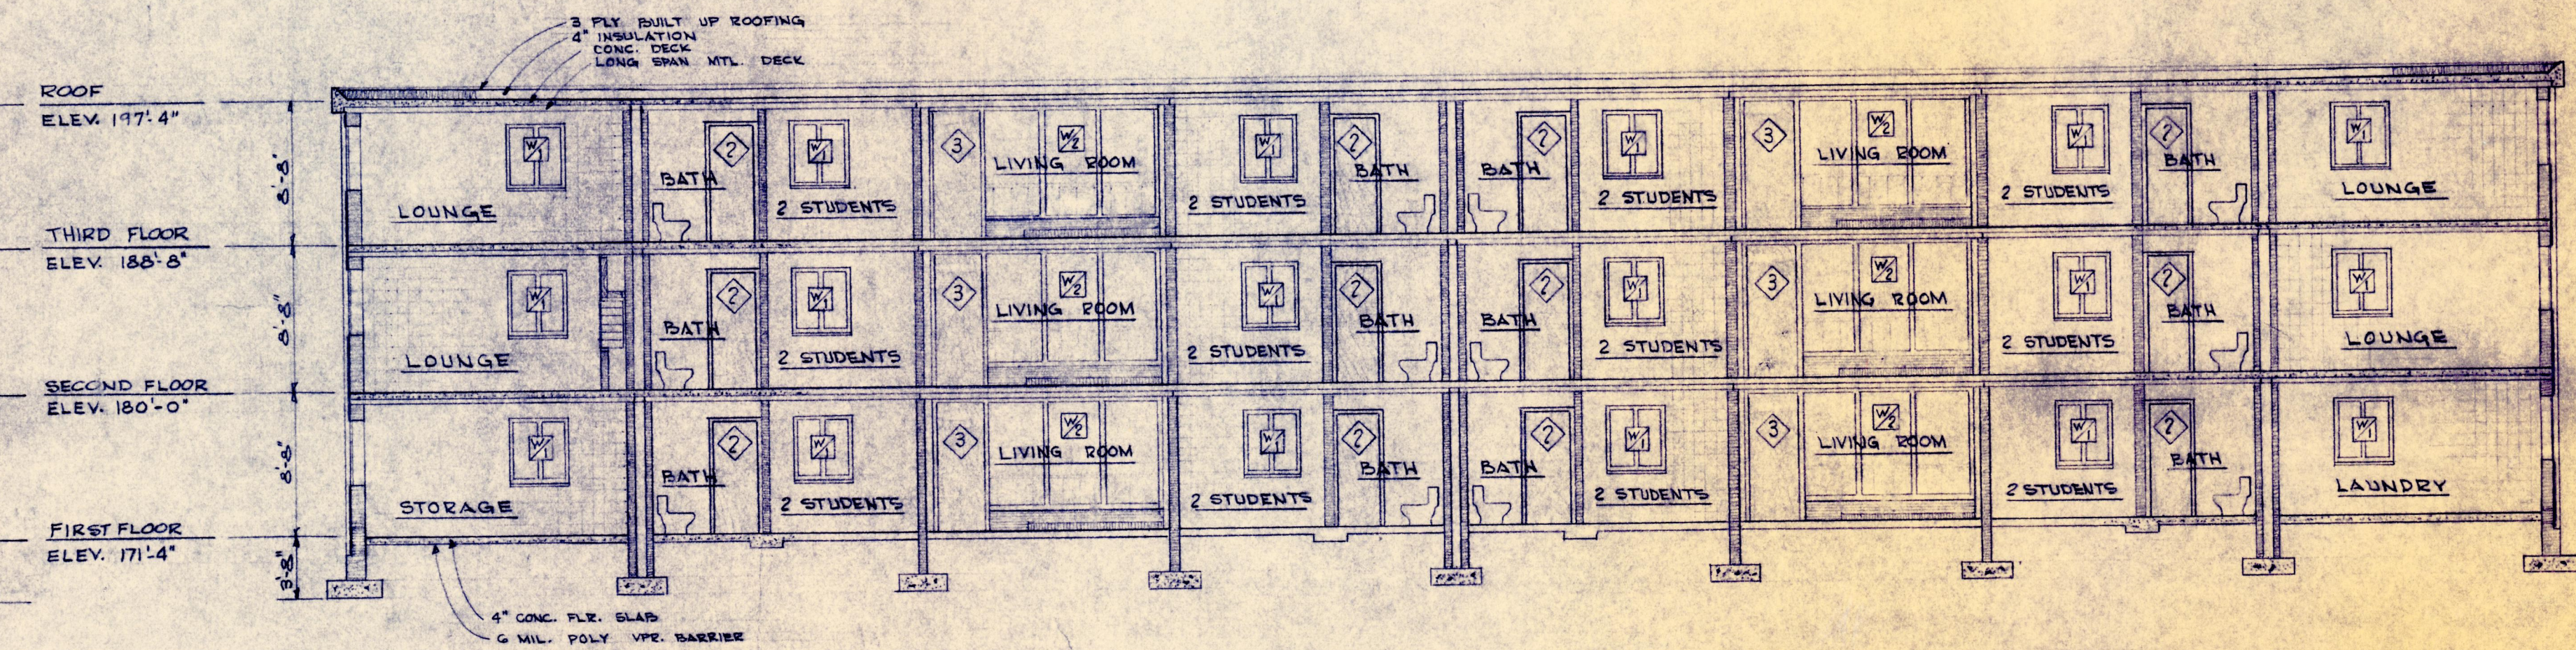

SECTION A-A
SCALE: 1/8" = 1'-0"

PROJECT NO. CH MO. - 159 (D)

STATE OF MISSOURI RAYMOND C. HERSCHMAN NUMBER E-6792 REGISTERED PROFESSIONAL ENGINEER		STATE OF MISSOURI CARLOS E. DOUGLAS NUMBER A-10993 REGISTERED ARCHITECT		SHEET NUMBER OF 9 DATE: 8-15-71
ELEVATIONS & SECTIONS UNITS A & B				
384 STUDENT DORMITORY MISSOURI WESTERN COLLEGE ST. JOSEPH, MISSOURI COL. W. GLENBY, PRESIDENT				
HERSCHMAN & DOUGLAS Architects Engineers 1311 VILLAGE DRIVE - ST. JOSEPH, MISSOURI				
MADE BY: [initials] CH'D. BY: [initials] REVISED: [initials]				
MARGARET NEUSTROM-MIDDLETON - MECHANICAL ENGINEER				

2001.33.2324.0