




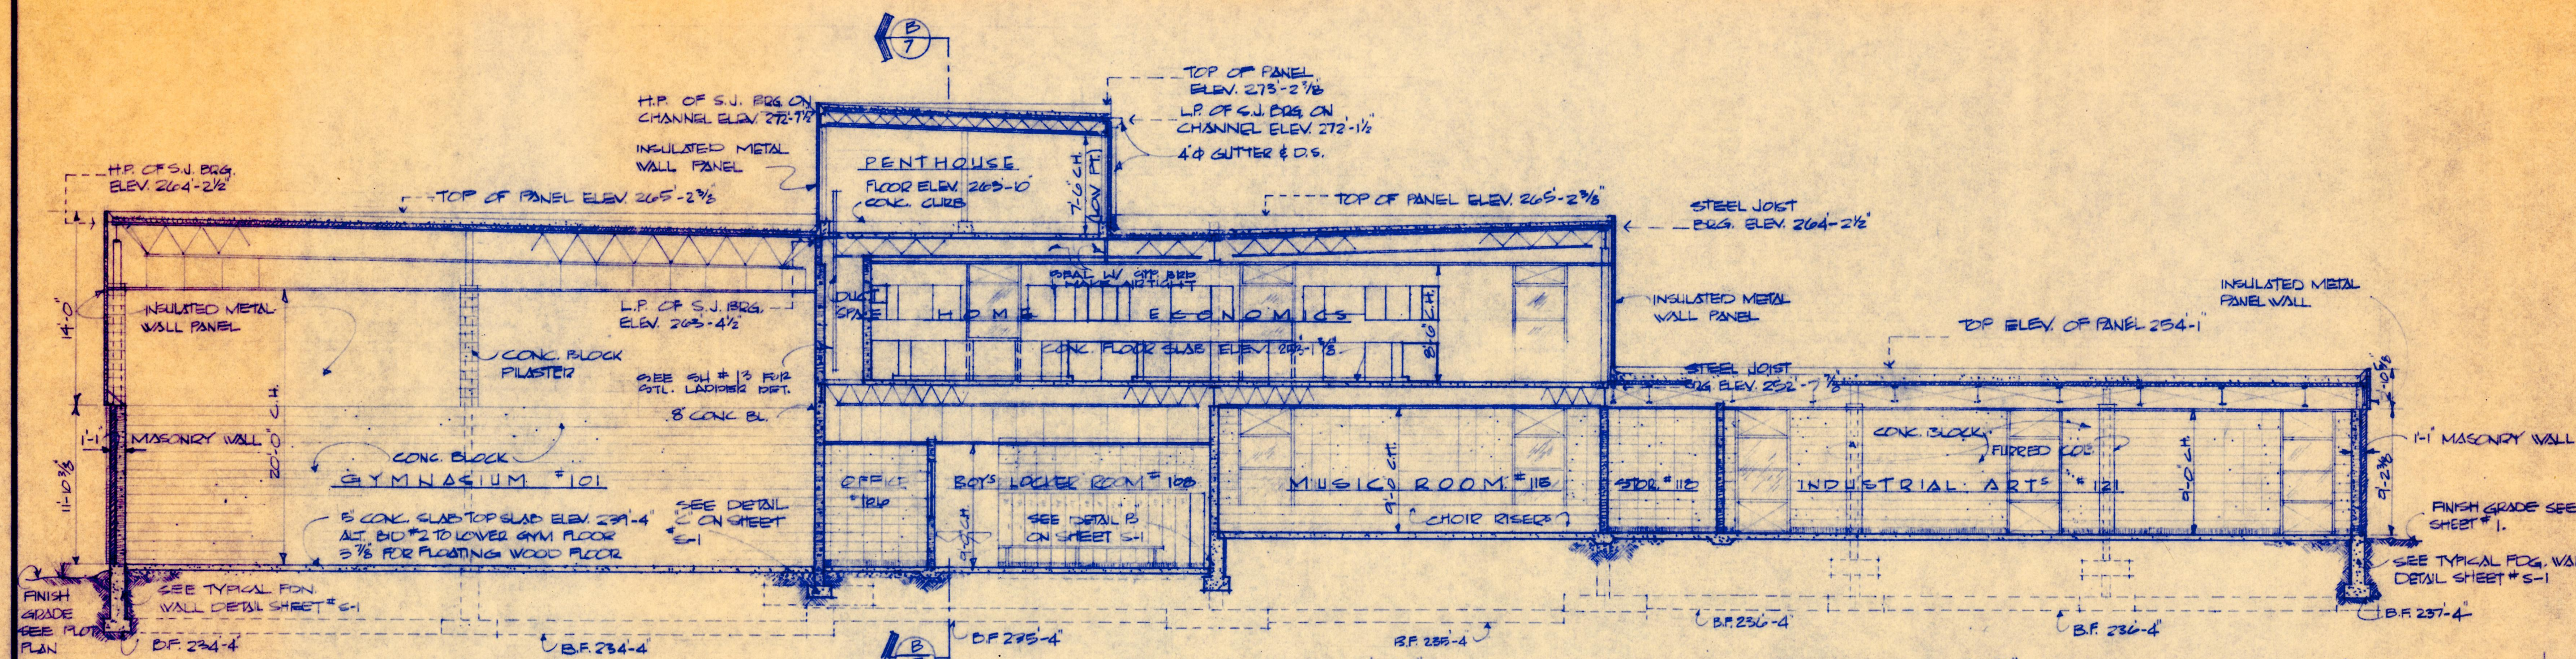


SECTION A-1 Looking West
SCALE: 1/8" = 1'-0"

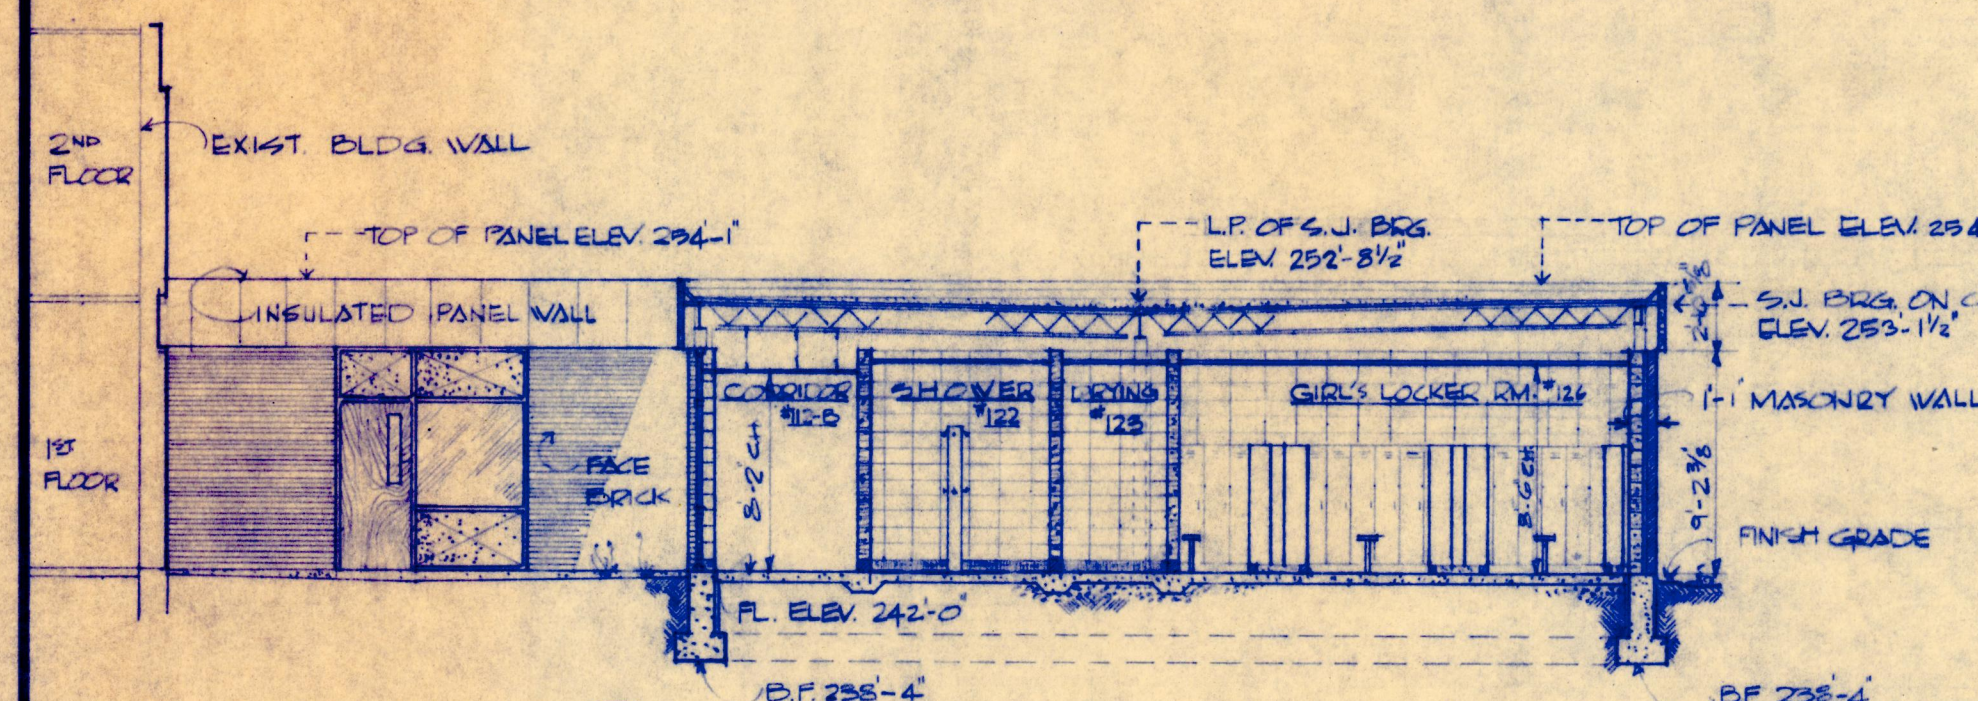


SECTION B-1 Looking West Thru Girls Locker Rm.
SCALE: 1/8" = 1'-0"

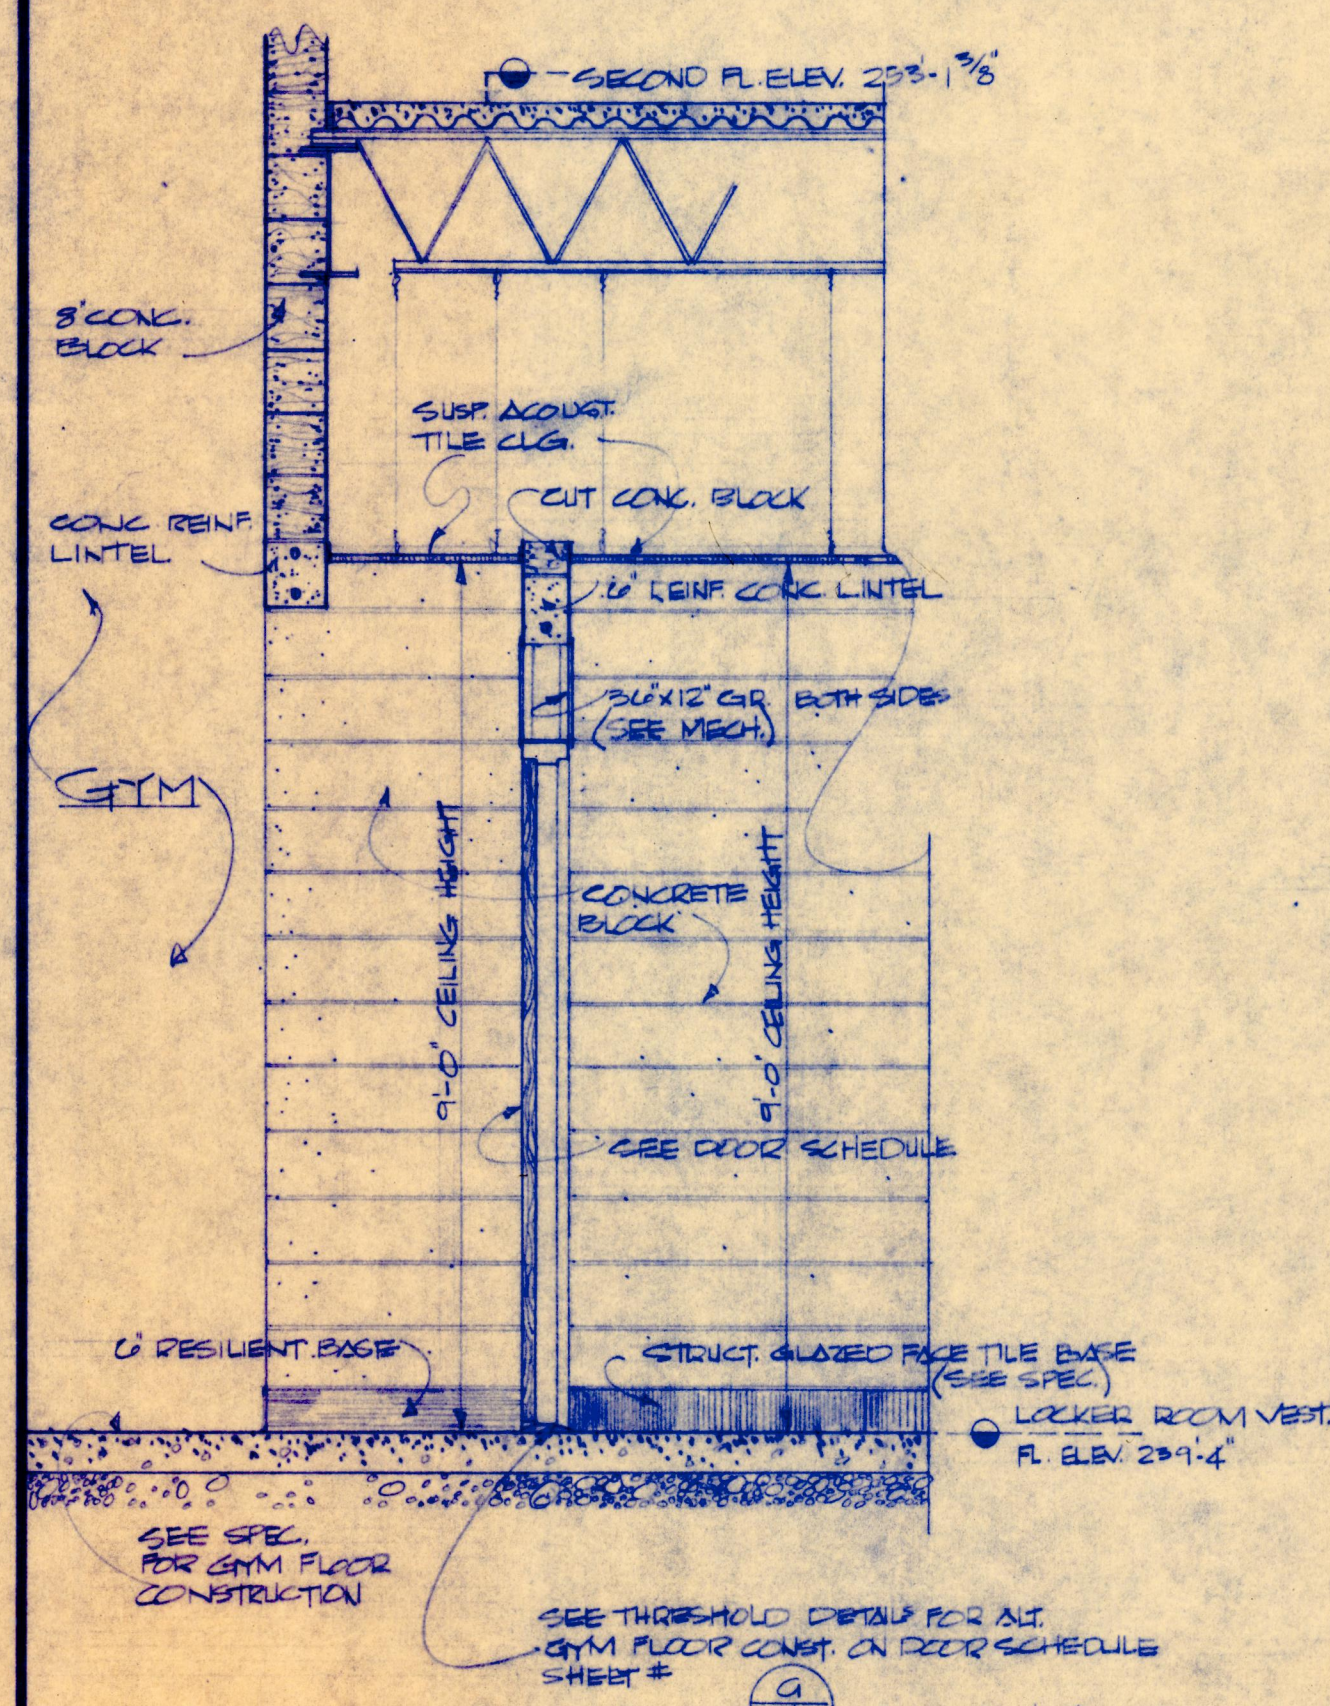

DETAIL SECTION C-1
SCALE: 1/2" = 1'-0"

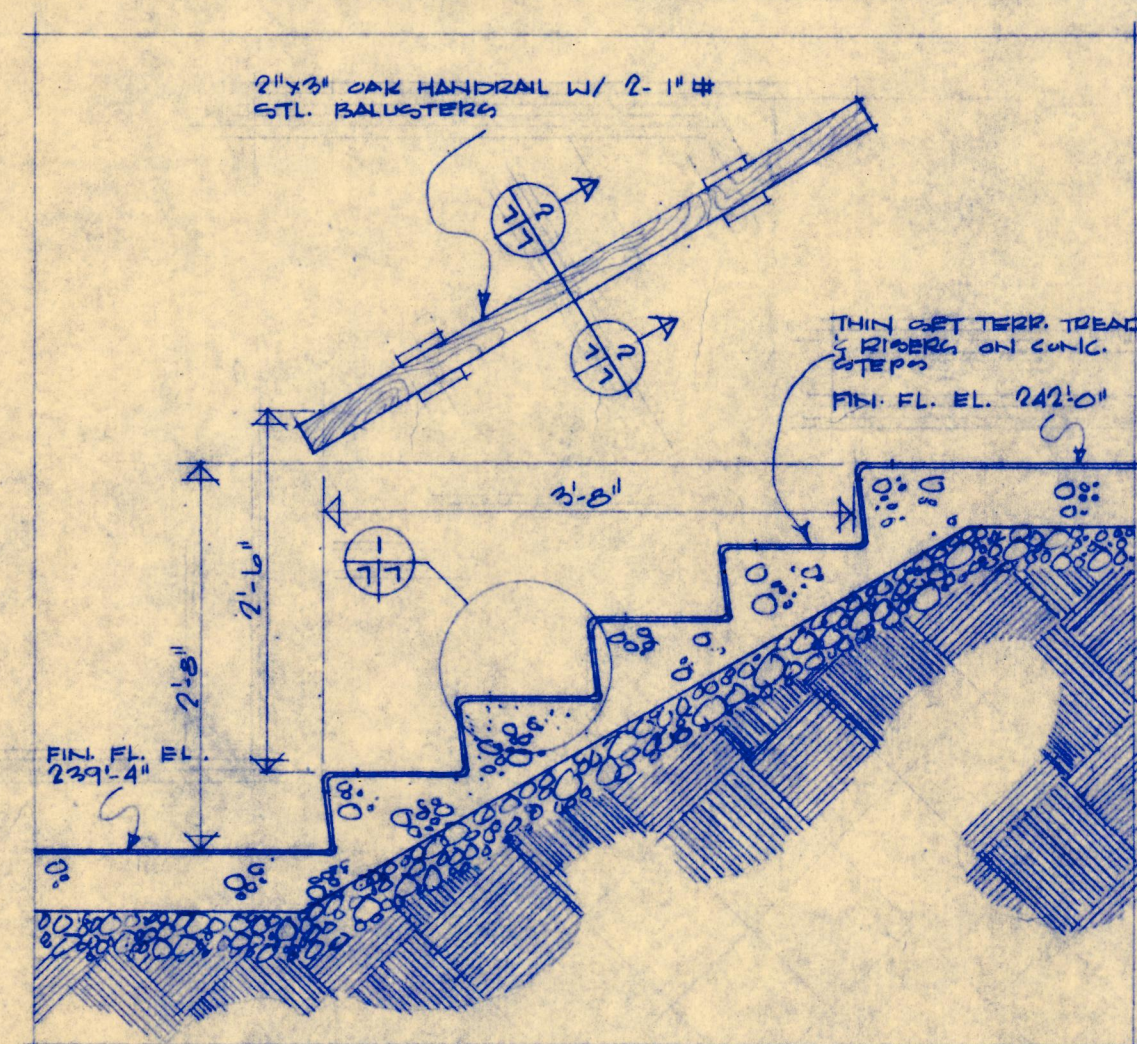

DETAIL SECTION D-1
SCALE: 1/2" = 1'-0"

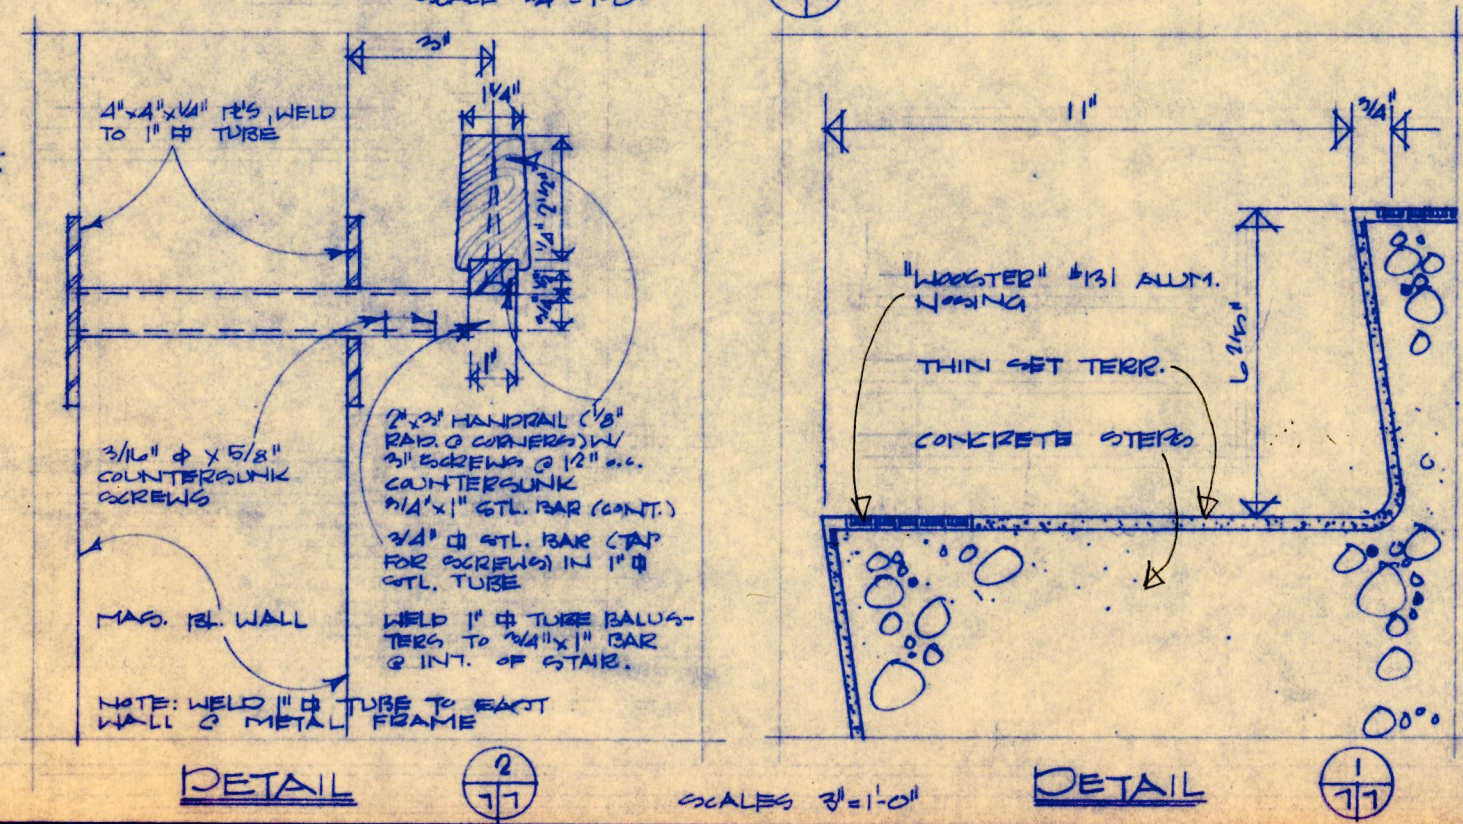


DETAIL SECTION E-1
SCALE: 1/2" = 1'-0"

DETAIL SECTION F-1
SCALE: 1/2" = 1'-0"


DETAIL SECTION G-1
SCALE: 1/2" = 1'-0"

DETAIL SECTION H-1
SCALE: 1/2" = 1'-0"


SECTION C-2 Looking North Thru Home Econ and Music Room
SCALE: 1/8" = 1'-0"

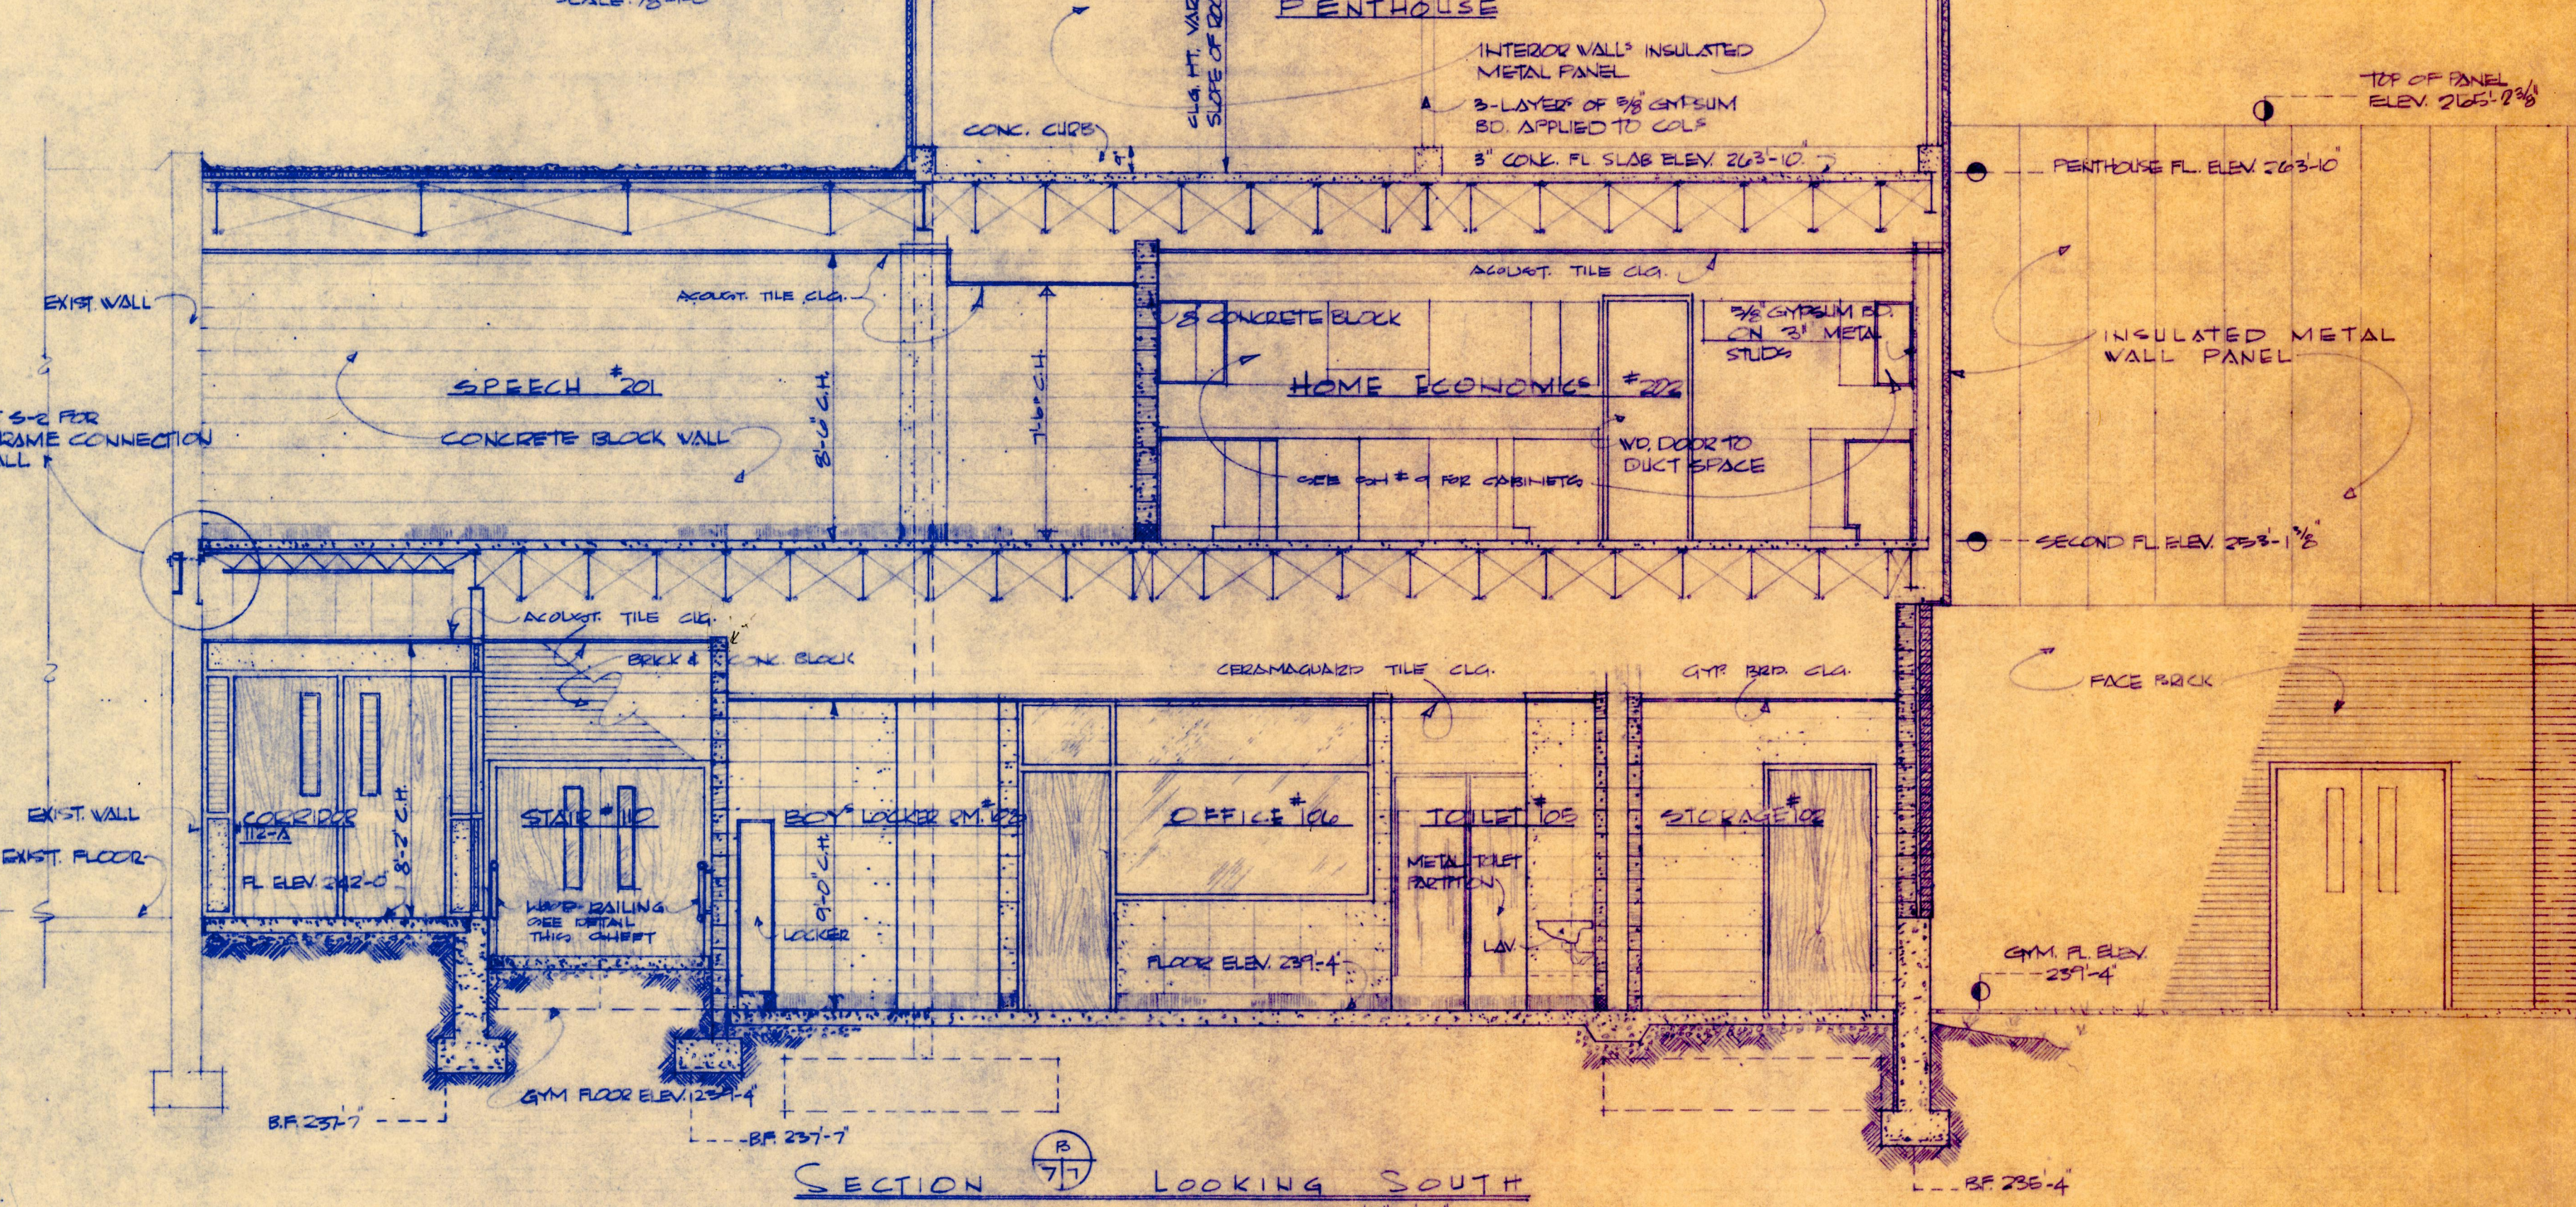


SECTION C-2 Looking South
SCALE: 1/8" = 1'-0"

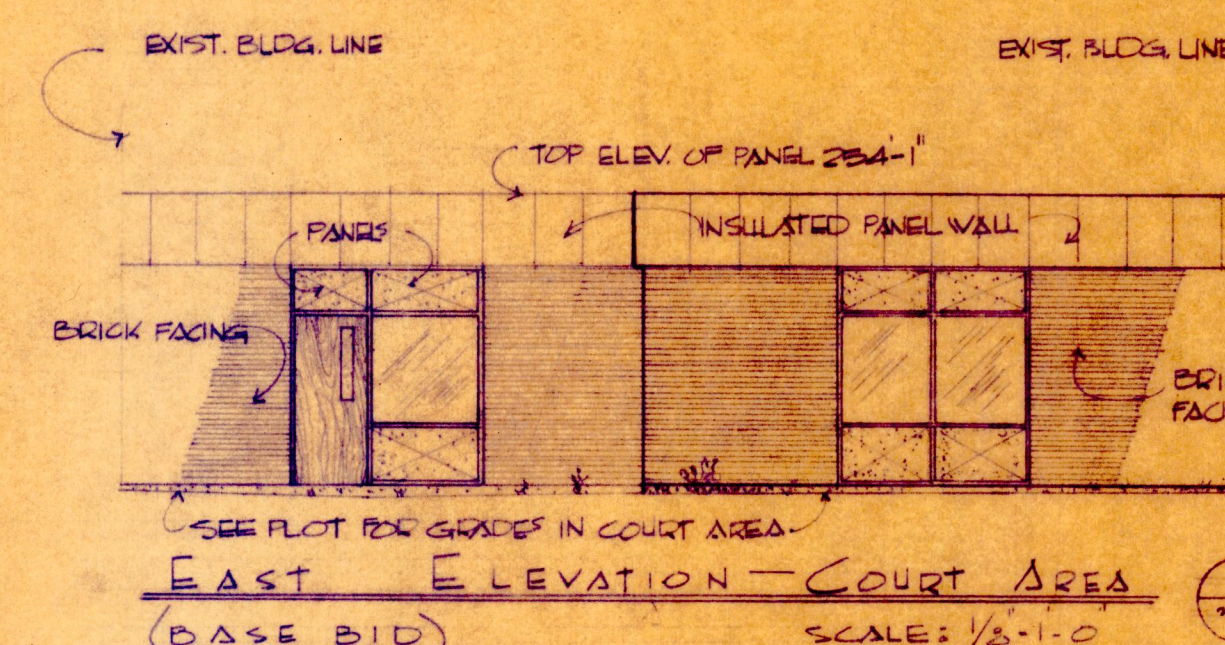

EAST ELEVATION - COURT AREA
SCALE: 1/8" = 1'-0"

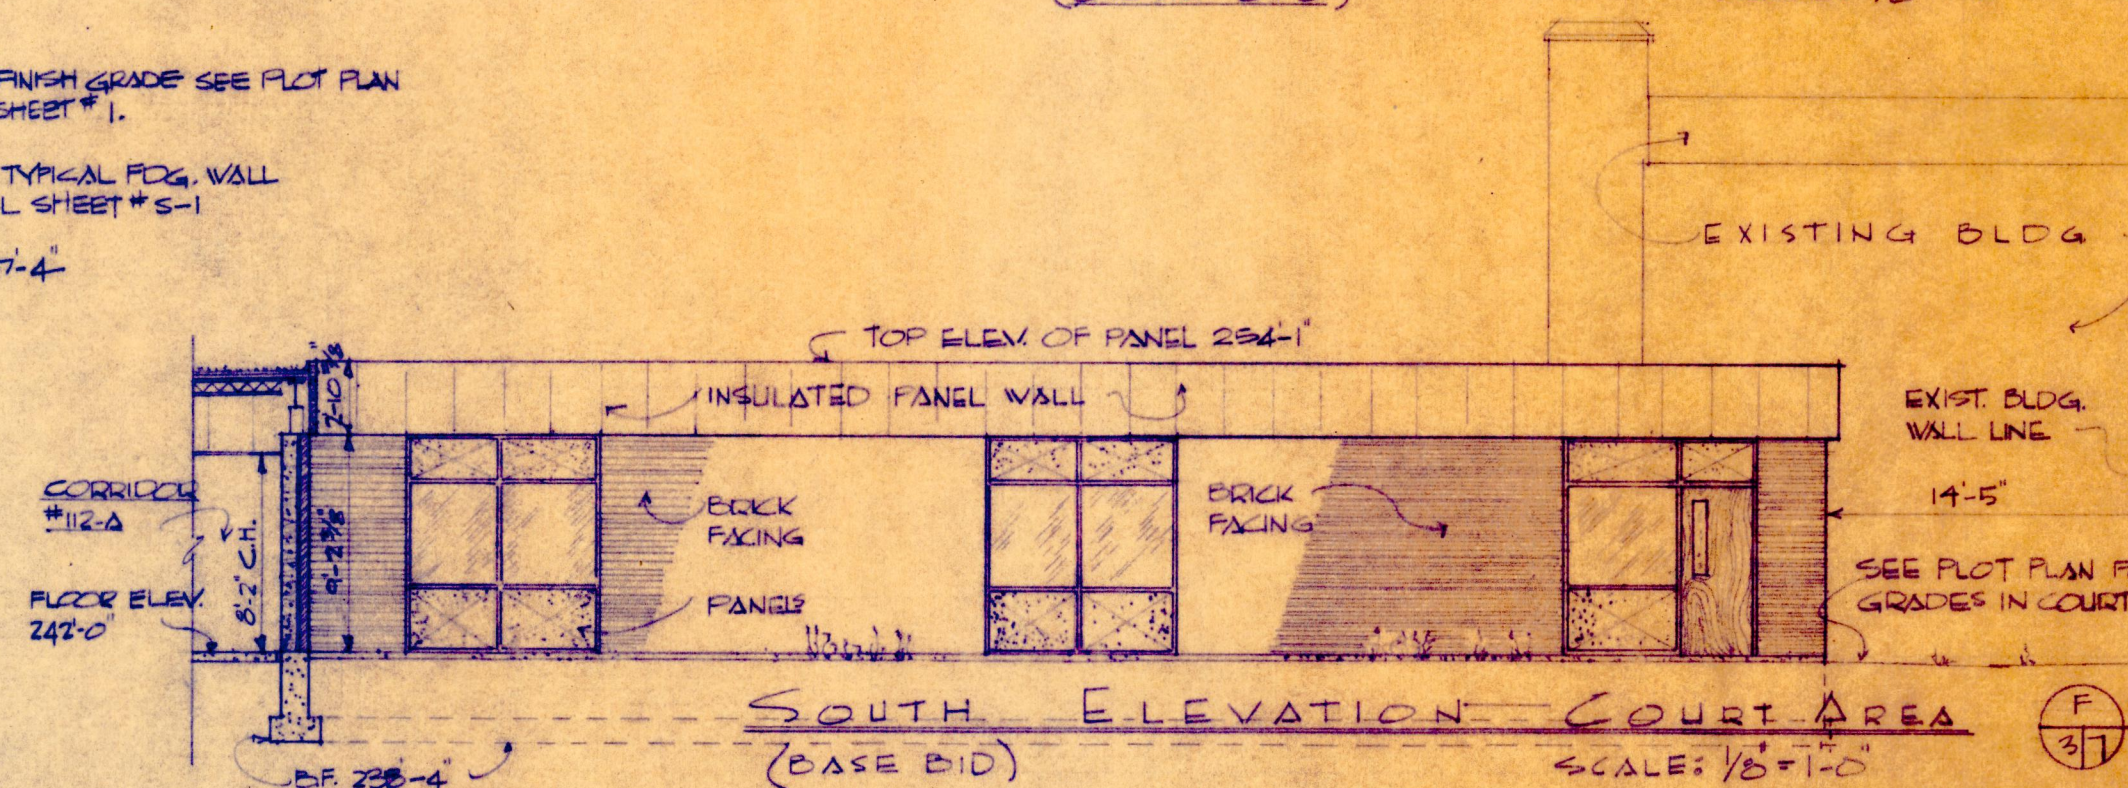

SOUTH ELEVATION - COURT AREA
SCALE: 1/8" = 1'-0"

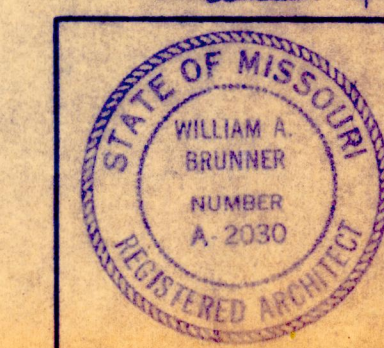

DRAWN BY	RA	ALTERATION AND ADDITION	DATE 1-17-72
CHK'D BY	WILLIAM A. BRUNNER	SPRING GARDEN MIDDLE SCHOOL	
REVISION		5802 SOUTH 22nd STREET	
		ST. JOSEPH, MISSOURI	
		SCHOOL DISTRICT OF ST. JOSEPH, MO.	
		BRUNNER & BRUNNER ARCHITECTS & ENGINEERS	
		1105 CORBY BUILDING	
		ST. JOSEPH, MO.	
		2007.33.23256	
		SHEET No. 7	