

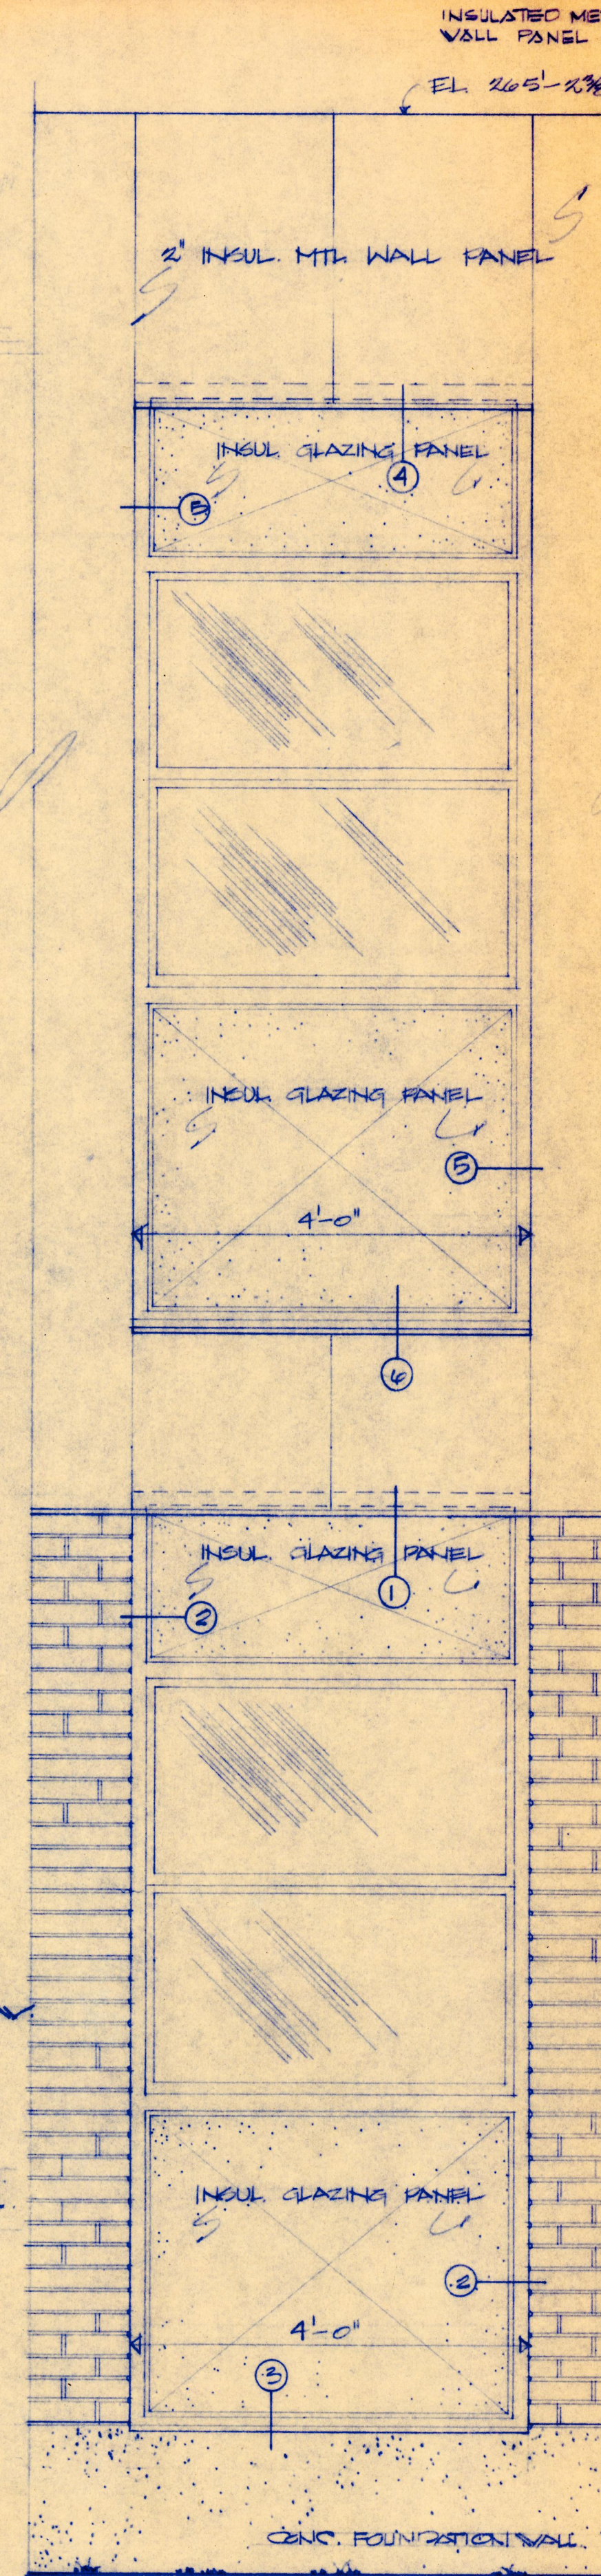


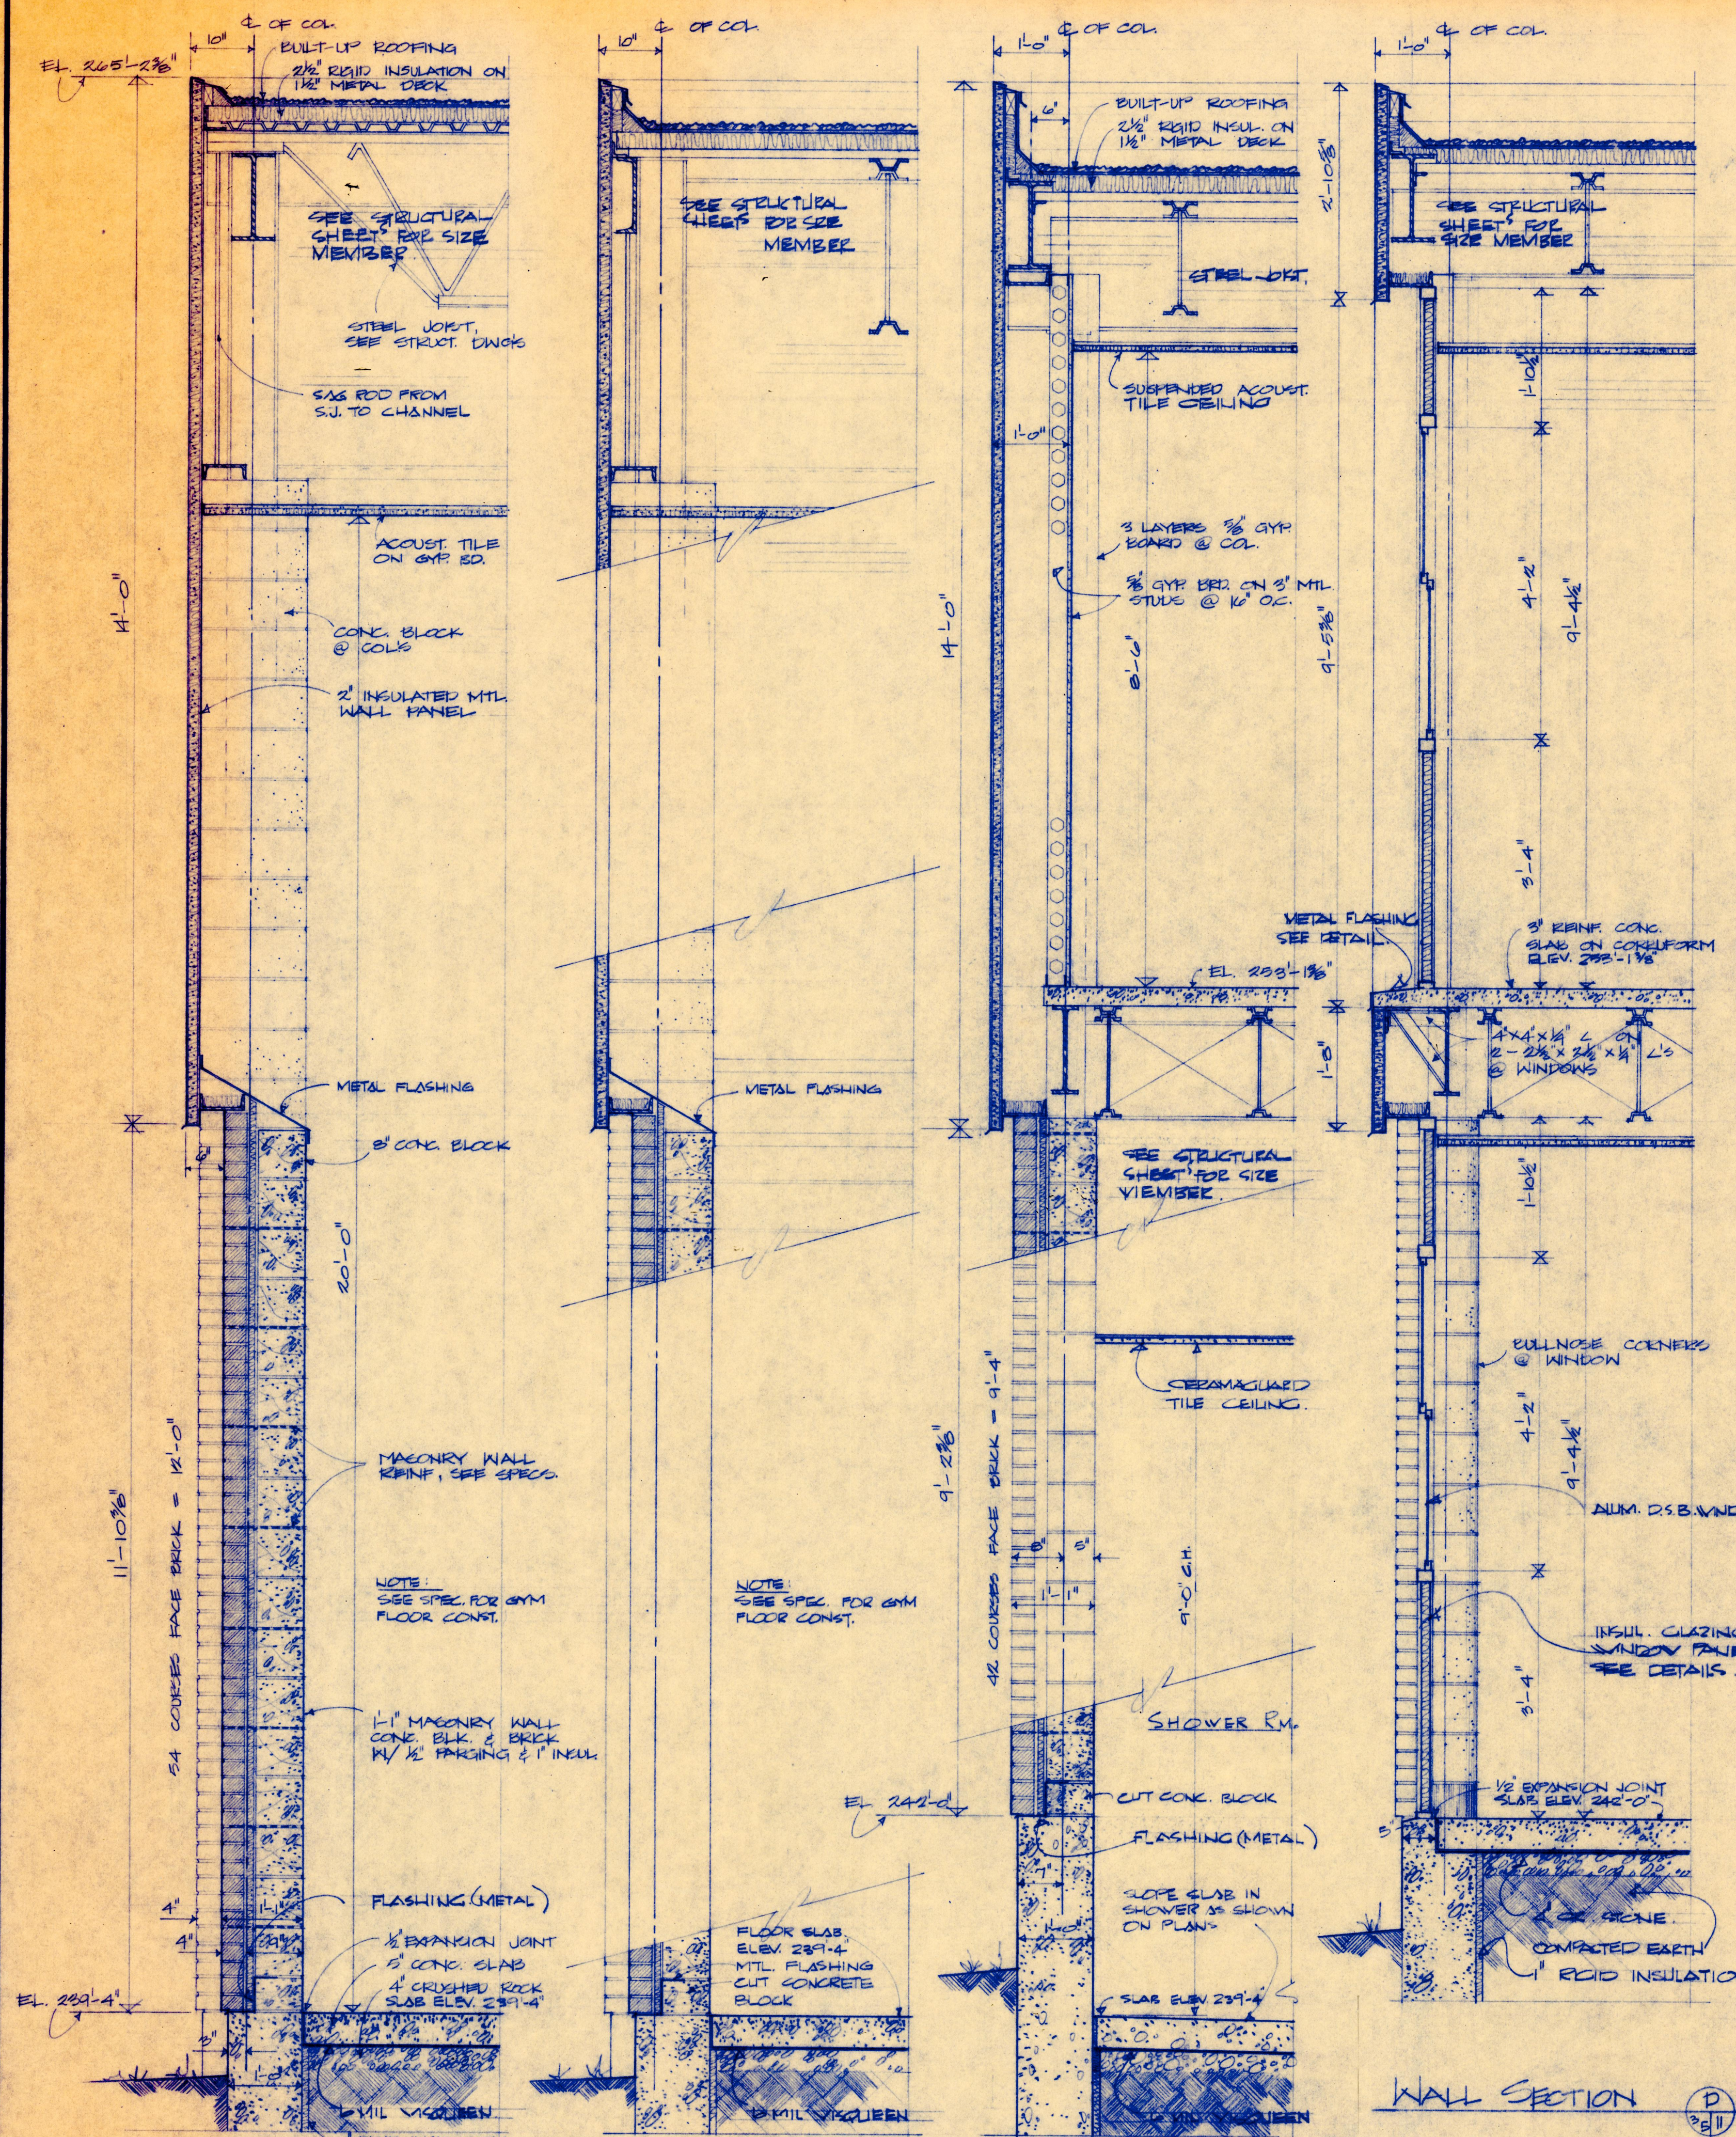


NOTES
WINDOW JAMB HEAD AND SILL DETAILS ARE ON THIS SHEET.

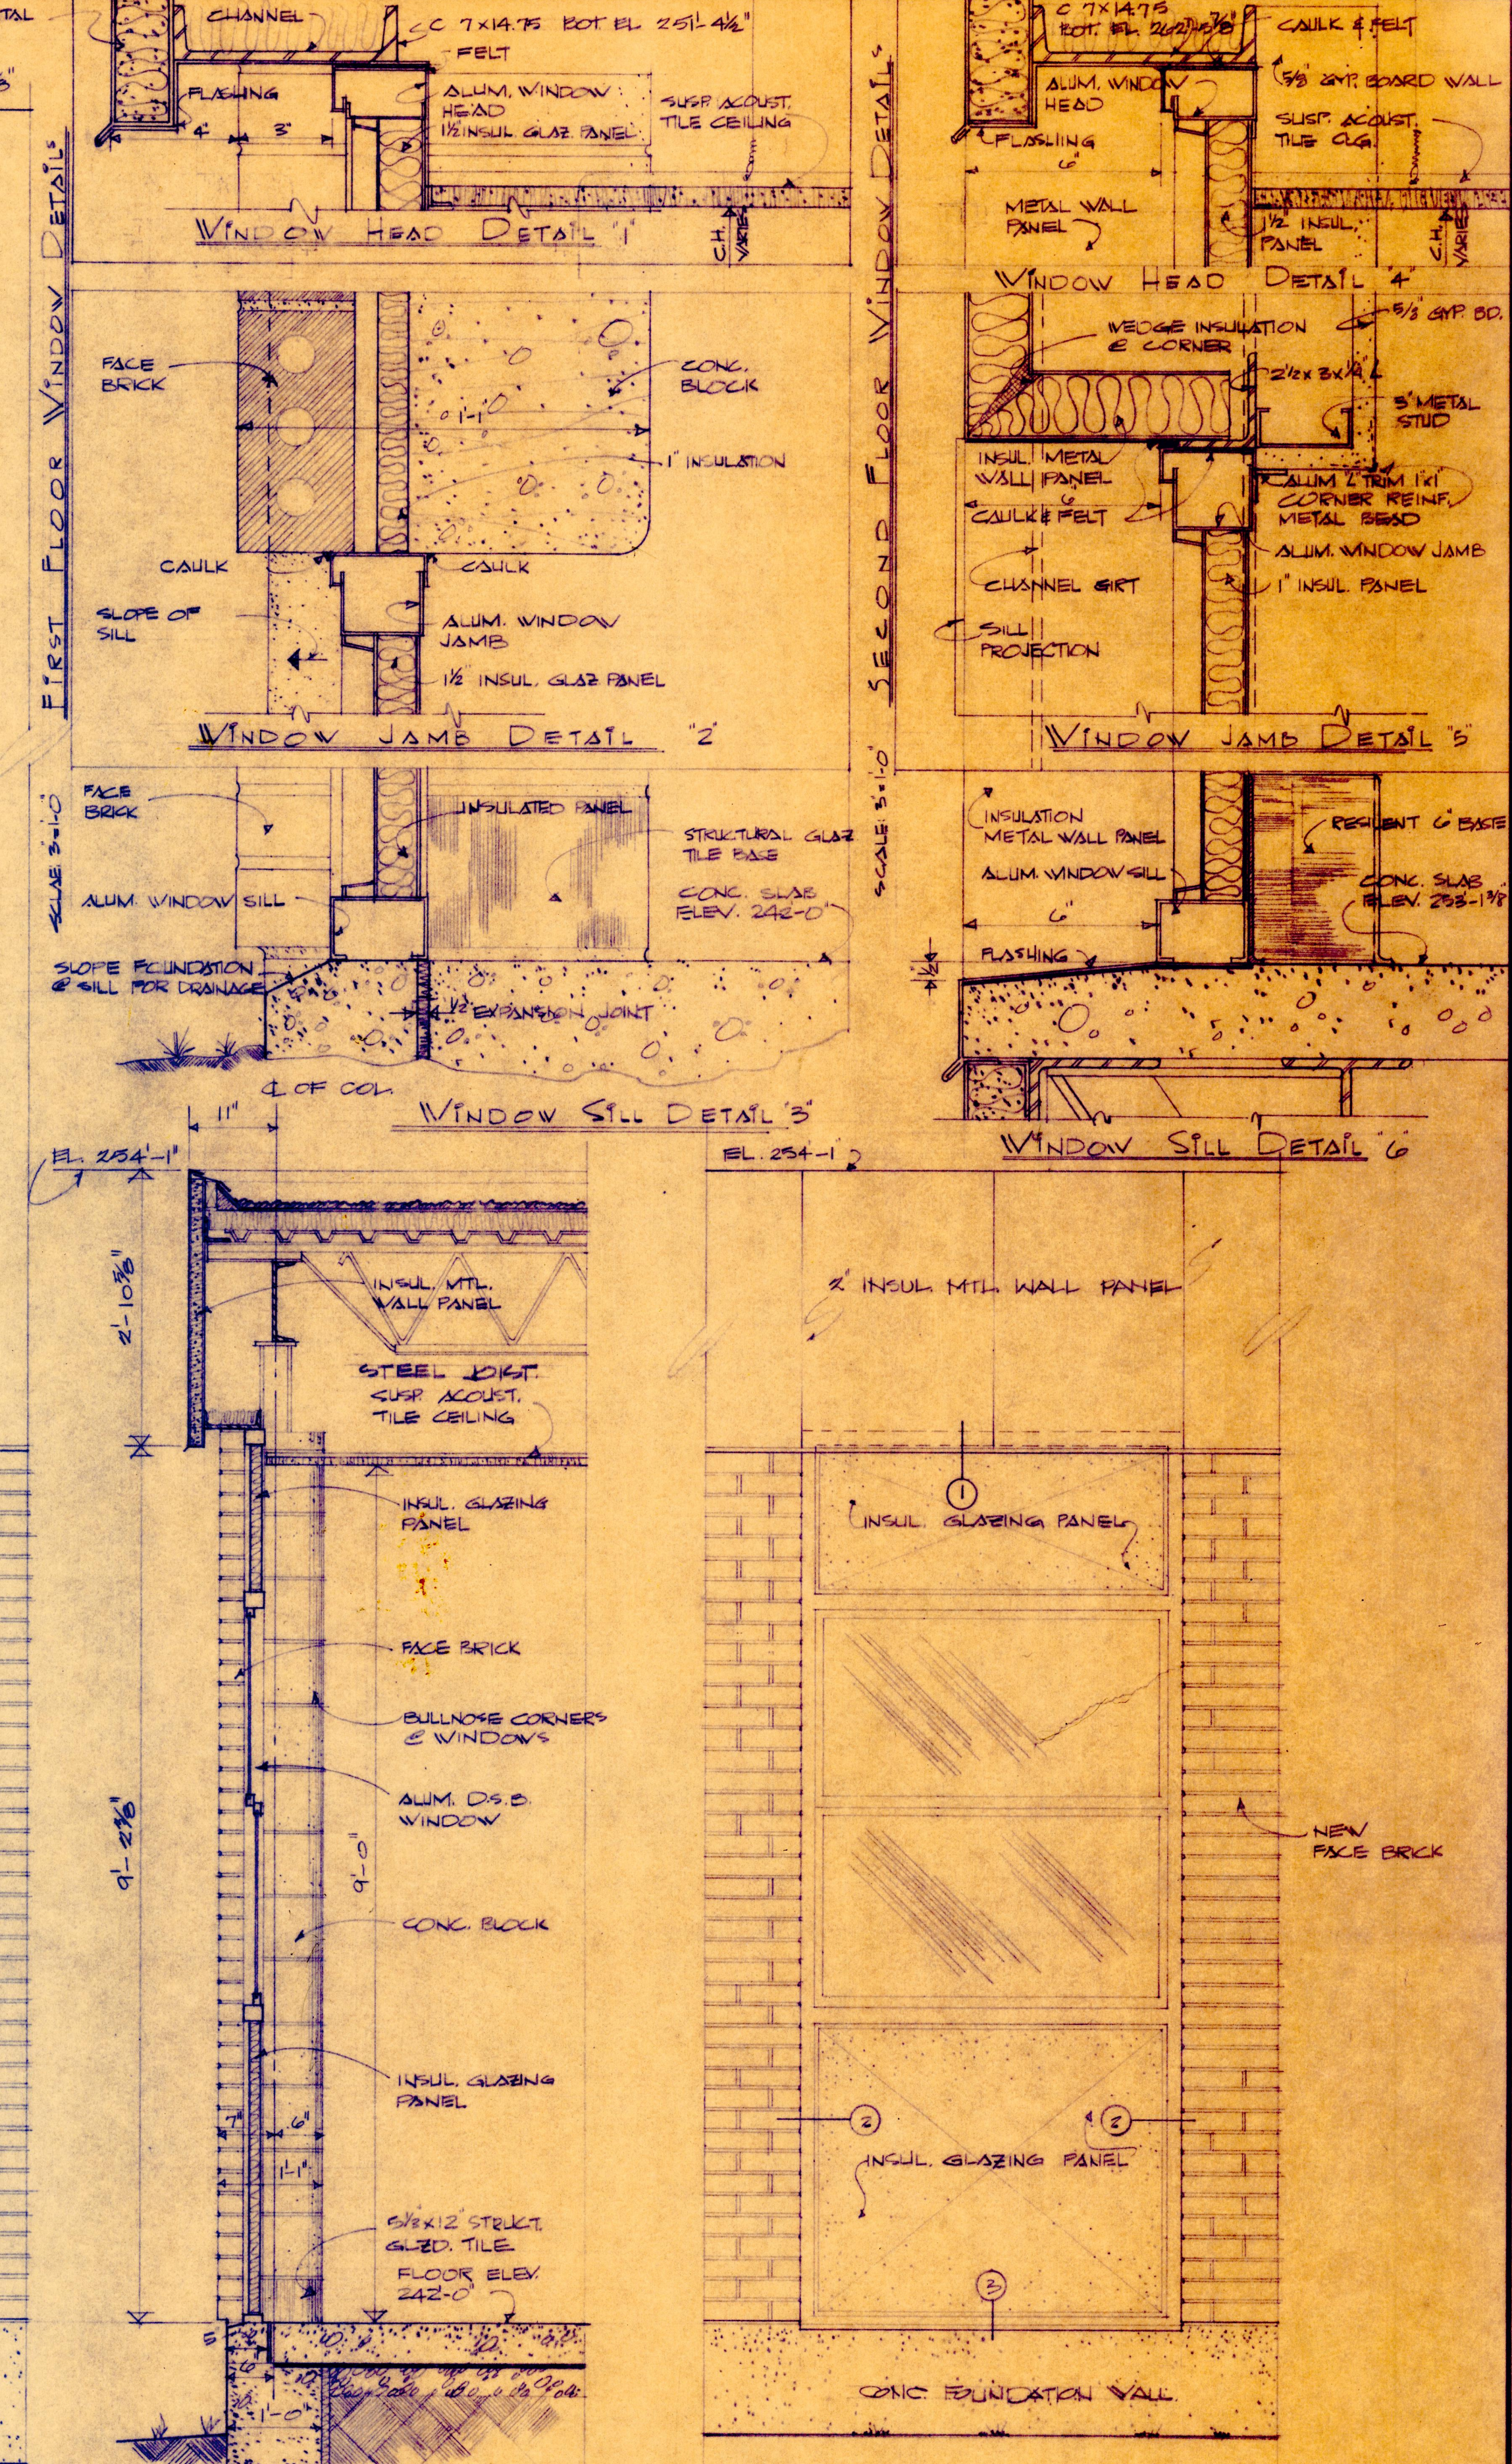

WALL SECTION E

WINDOW ELEVATION

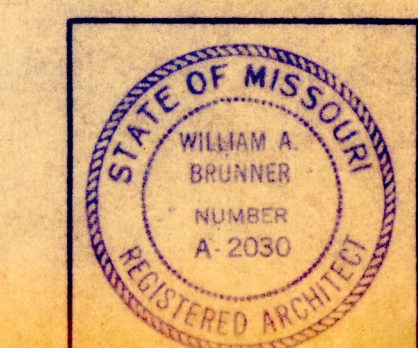

BRUNNER & BRUNNER ARCHITECTS & ENGINEERS
1105 CORBY BUILDING 2007-33-2325-K

ALTERATION AND ADDITION
SPRING GARDEN MIDDLE SCHOOL
5802 SOUTH 22nd STREET
ST. JOSEPH, MISSOURI
SCHOOL DISTRICT OF ST. JOSEPH, MO.

DATE 1-17-72
JOB No.
SHEET No. 11