




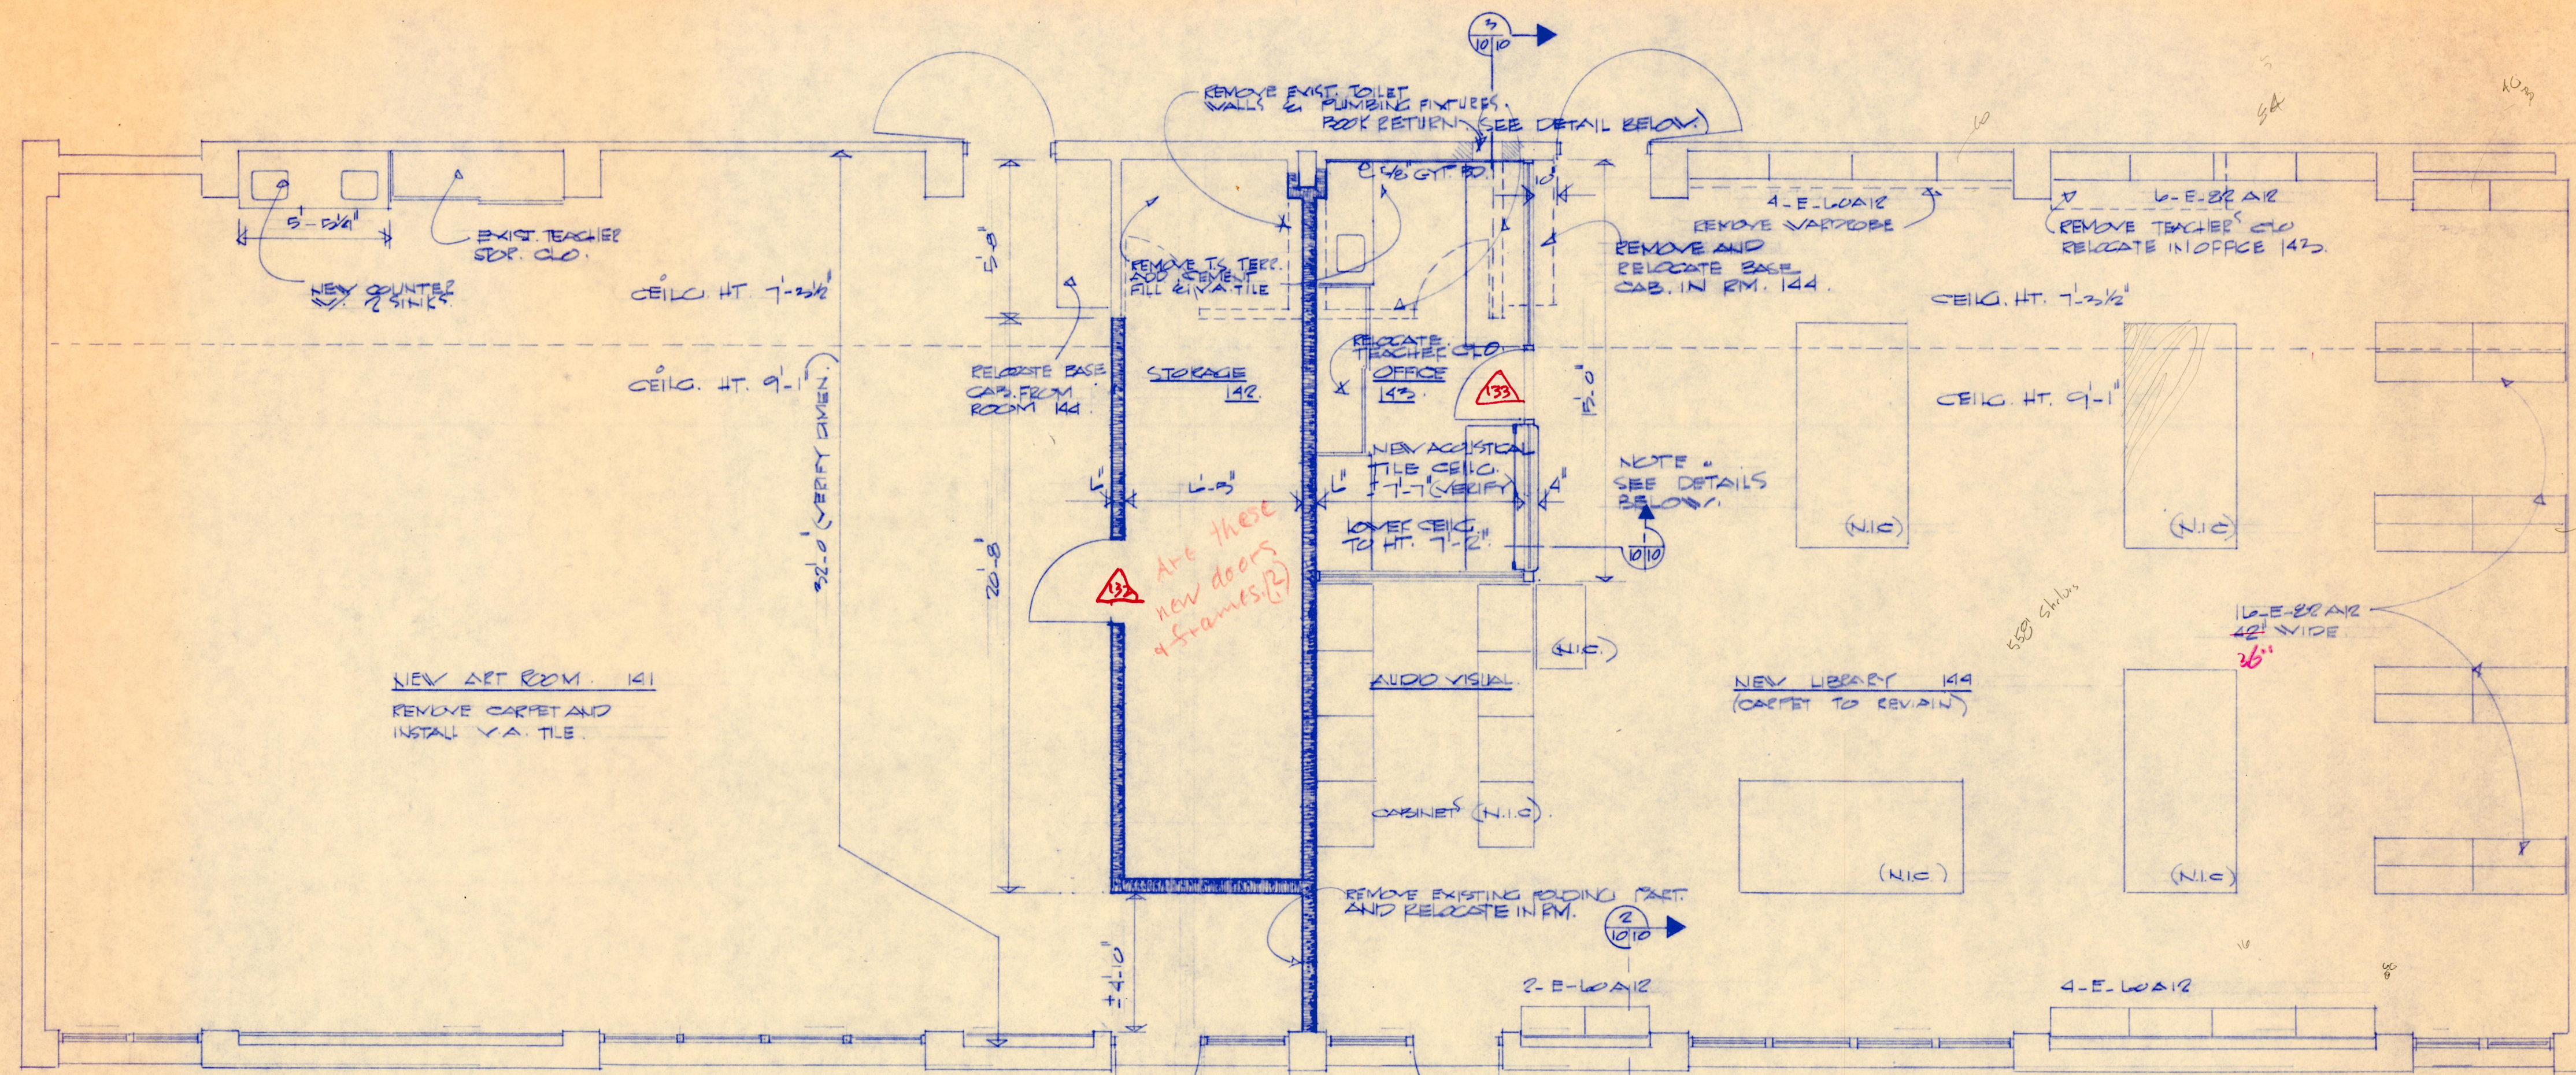


PLAN - ART ROOM AND LIBRARY
(1ST FLOOR EXISTING BUILDING) SCALE 1/4" = 1'-0"

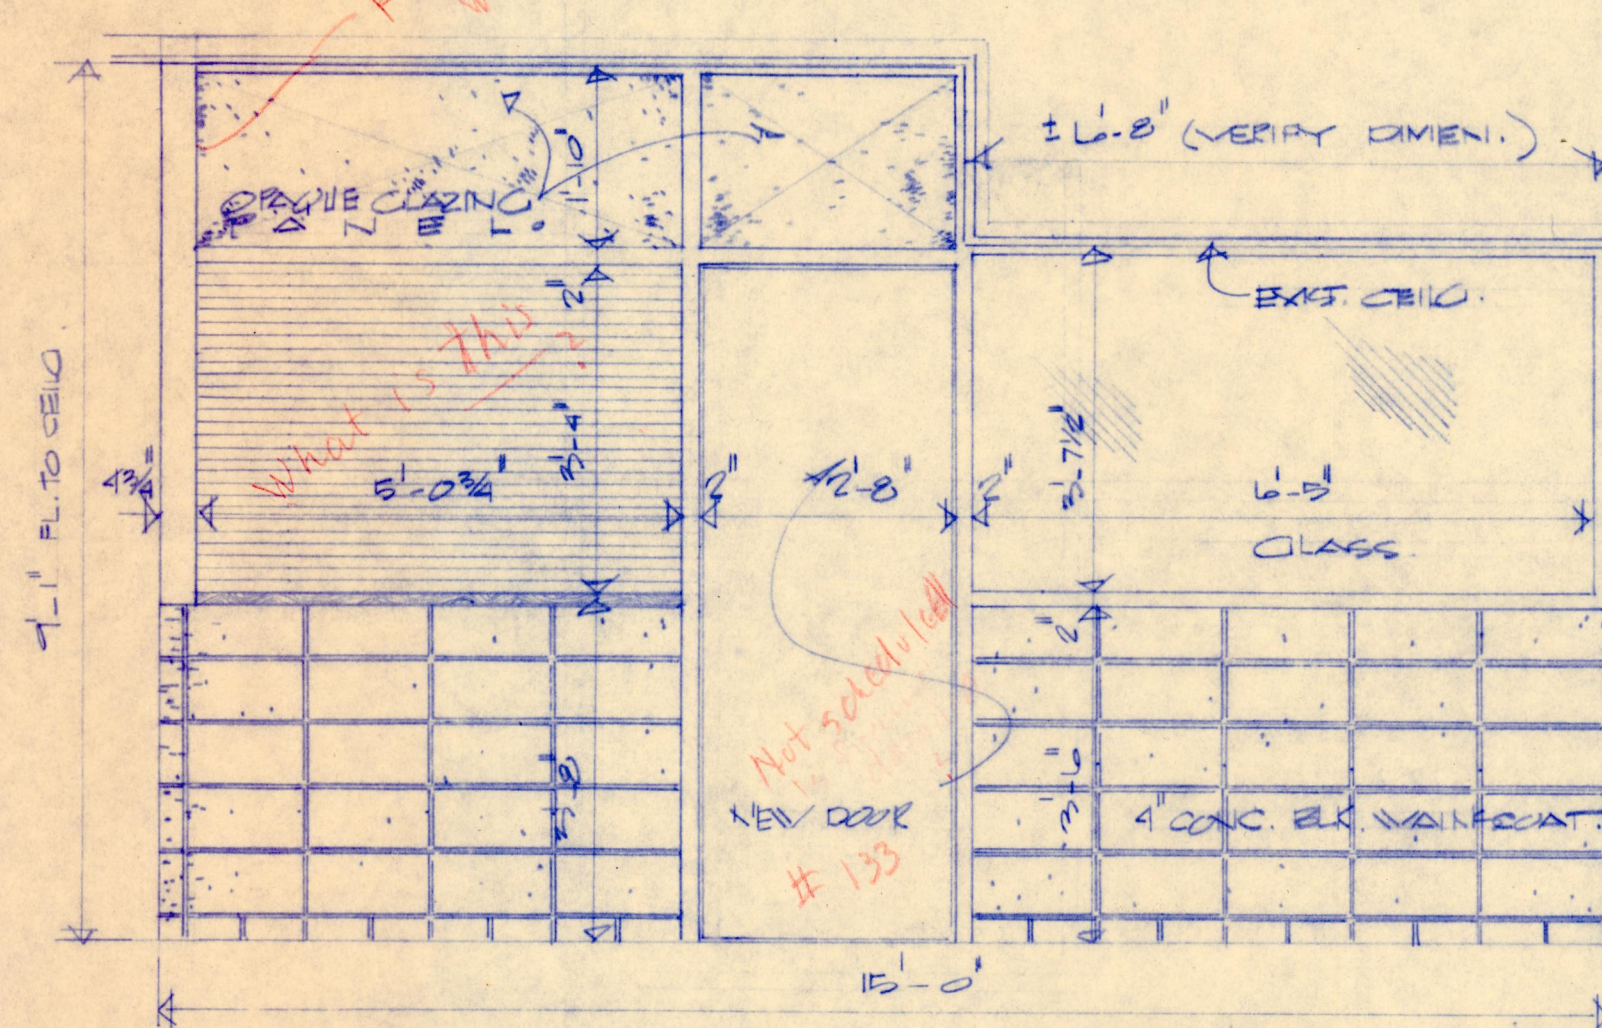


NORTH ELEVATION - OFFICE #142
SCALE 1/2" = 1'-0"

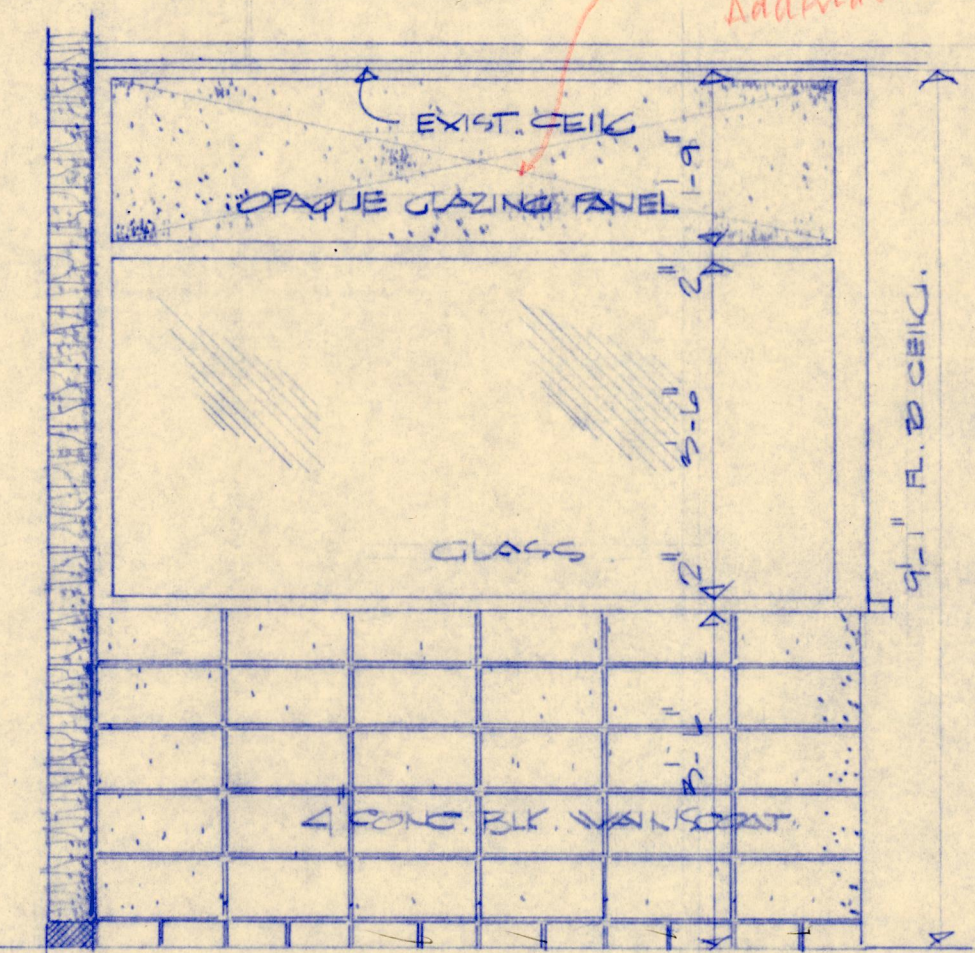


EAST ELEVATION - OFFICE #142
SCALE 1/2" = 1'-0"

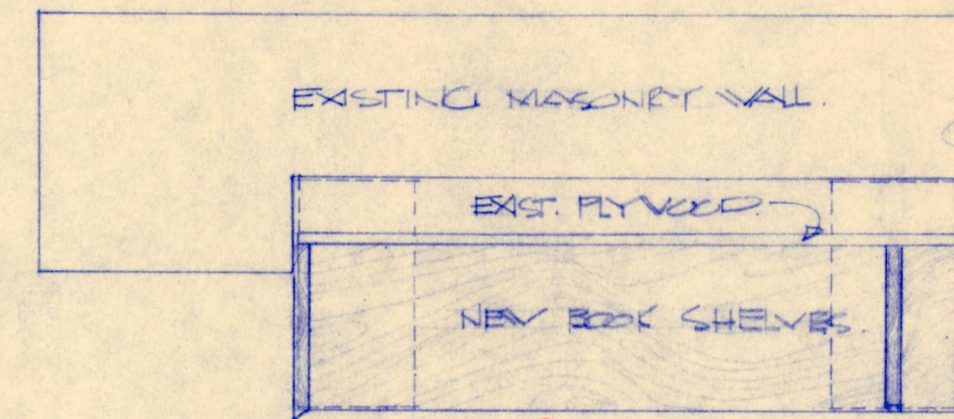



PLAN - BOOK SHELF DETAILS
SCALE 1/4" = 1'-0"

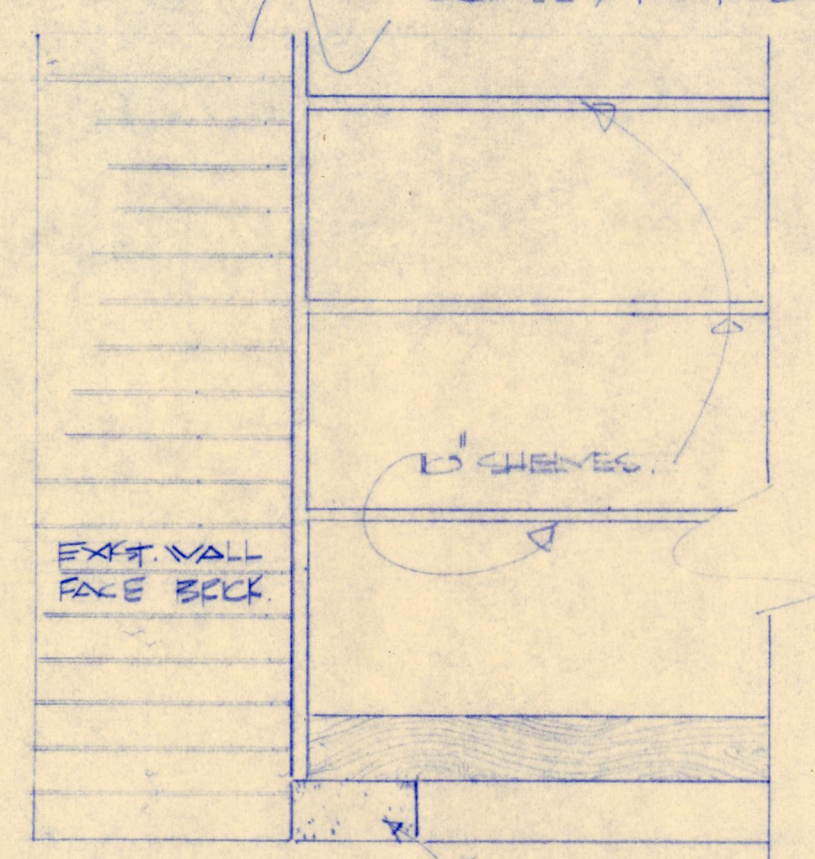


PARTIAL ELEVATION
SCALE 1/4" = 1'-0"

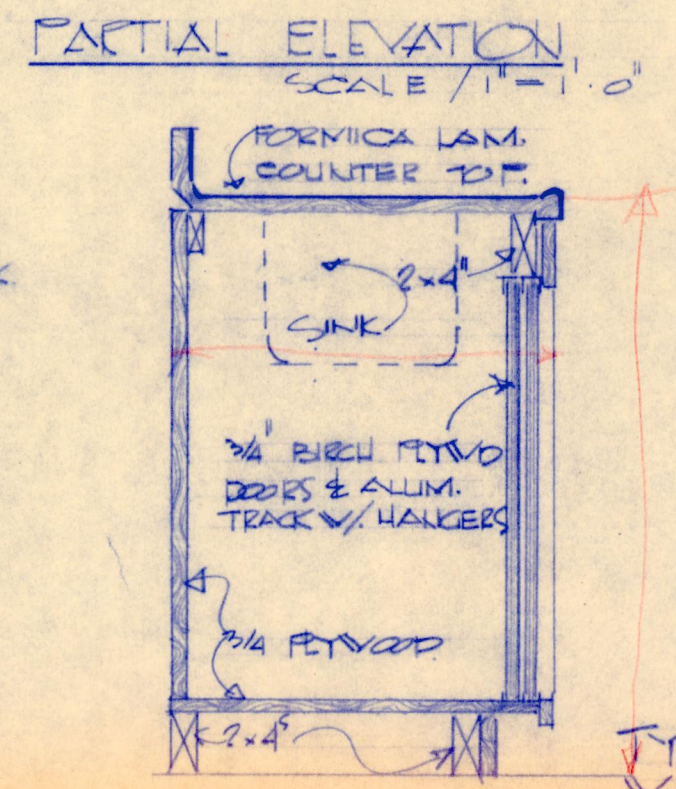


SECTION - BOOK RETURN
SCALE 1/2" = 1'-0"

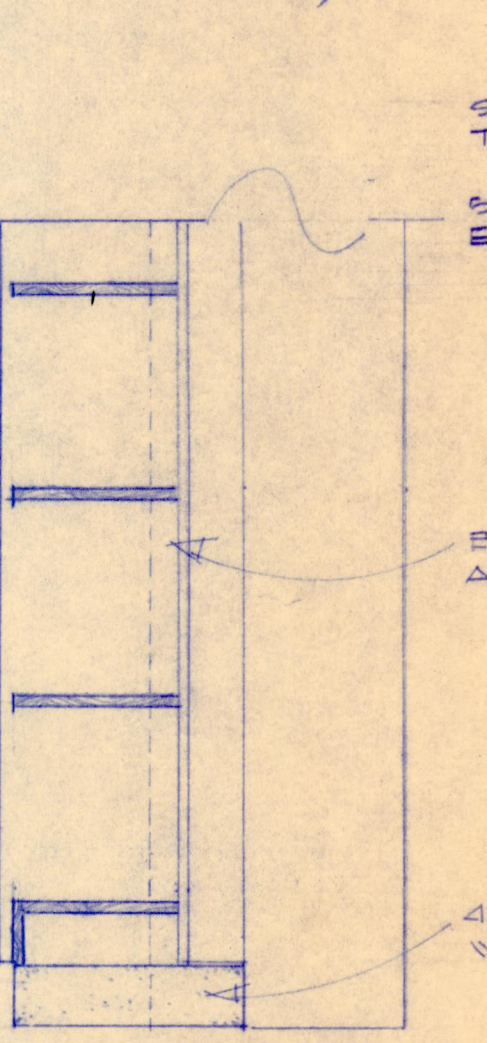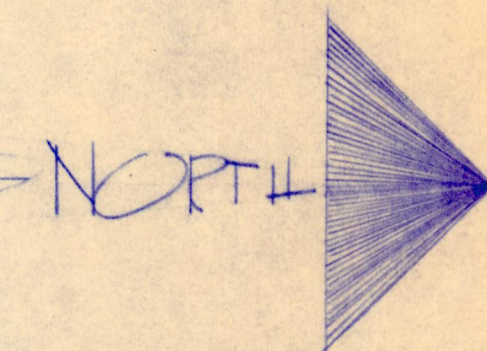


SECTION
SCALE 1/4" = 1'-0"

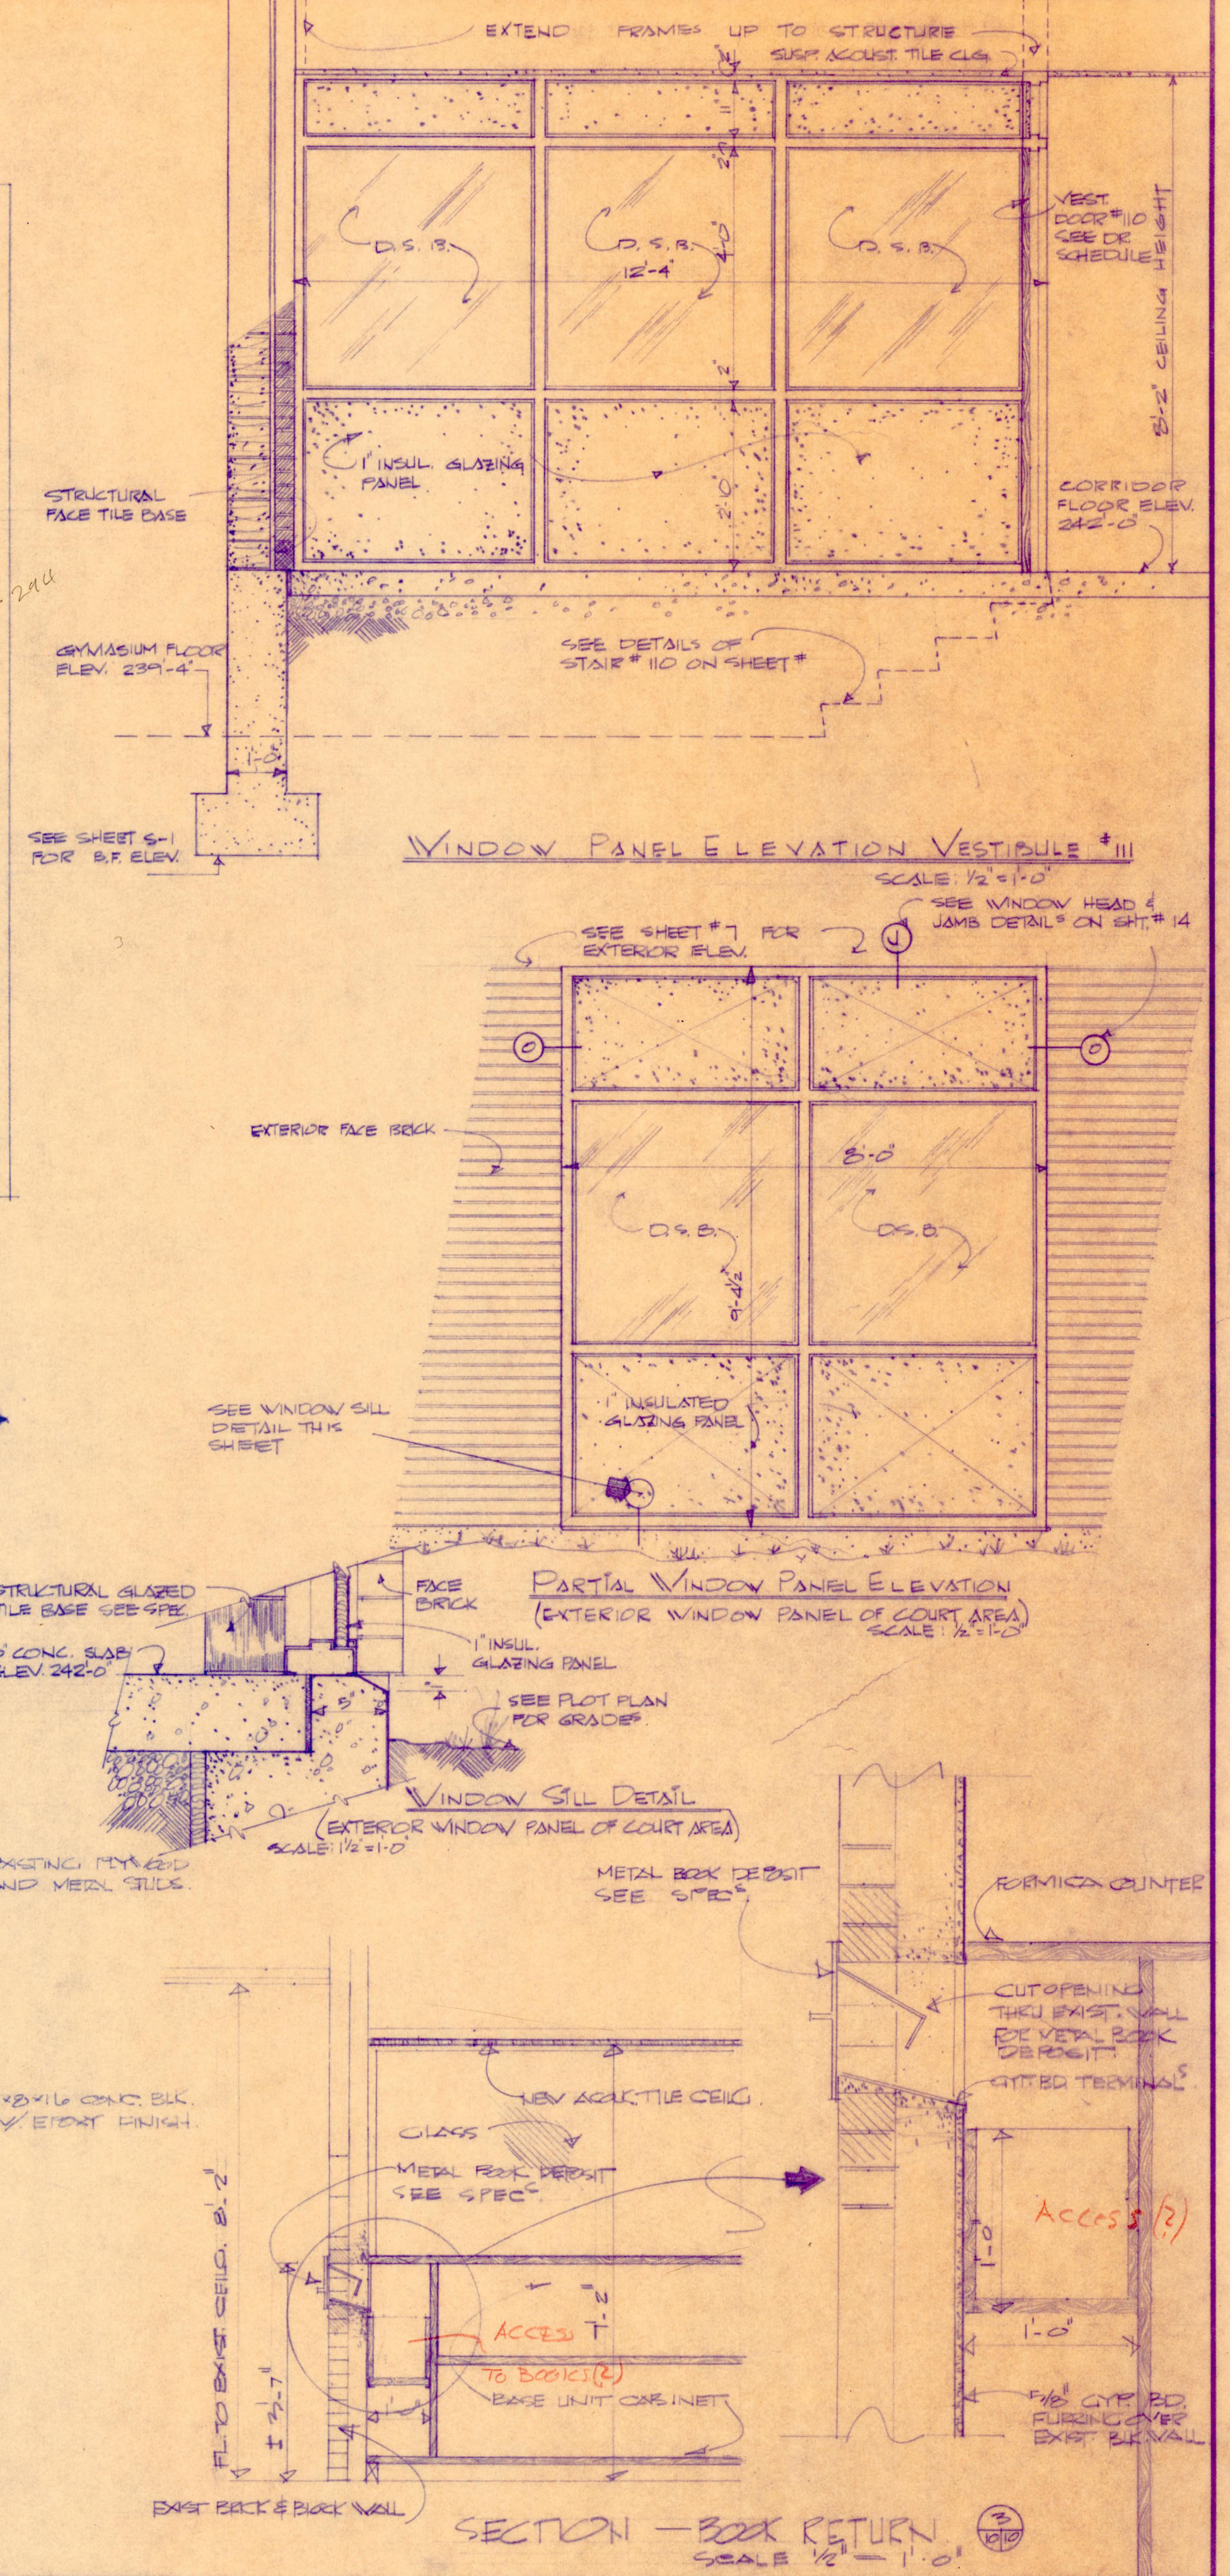


WINDOW PANEL ELEVATION VESTIBULE #111
SCALE 1/2" = 1'-0"

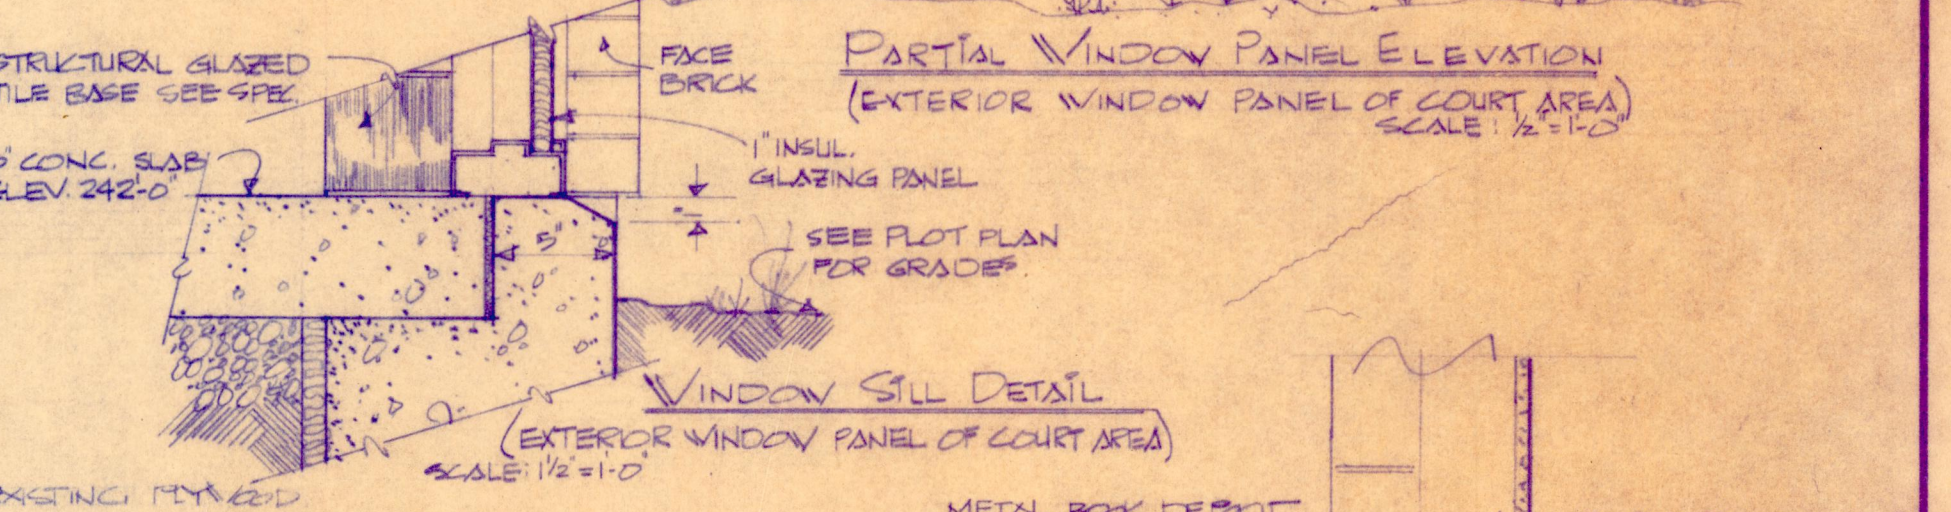


PARTIAL WINDOW PANEL ELEVATION
(EXTERIOR WINDOW PANEL OF COURT AREA)
SCALE 1/2" = 1'-0"

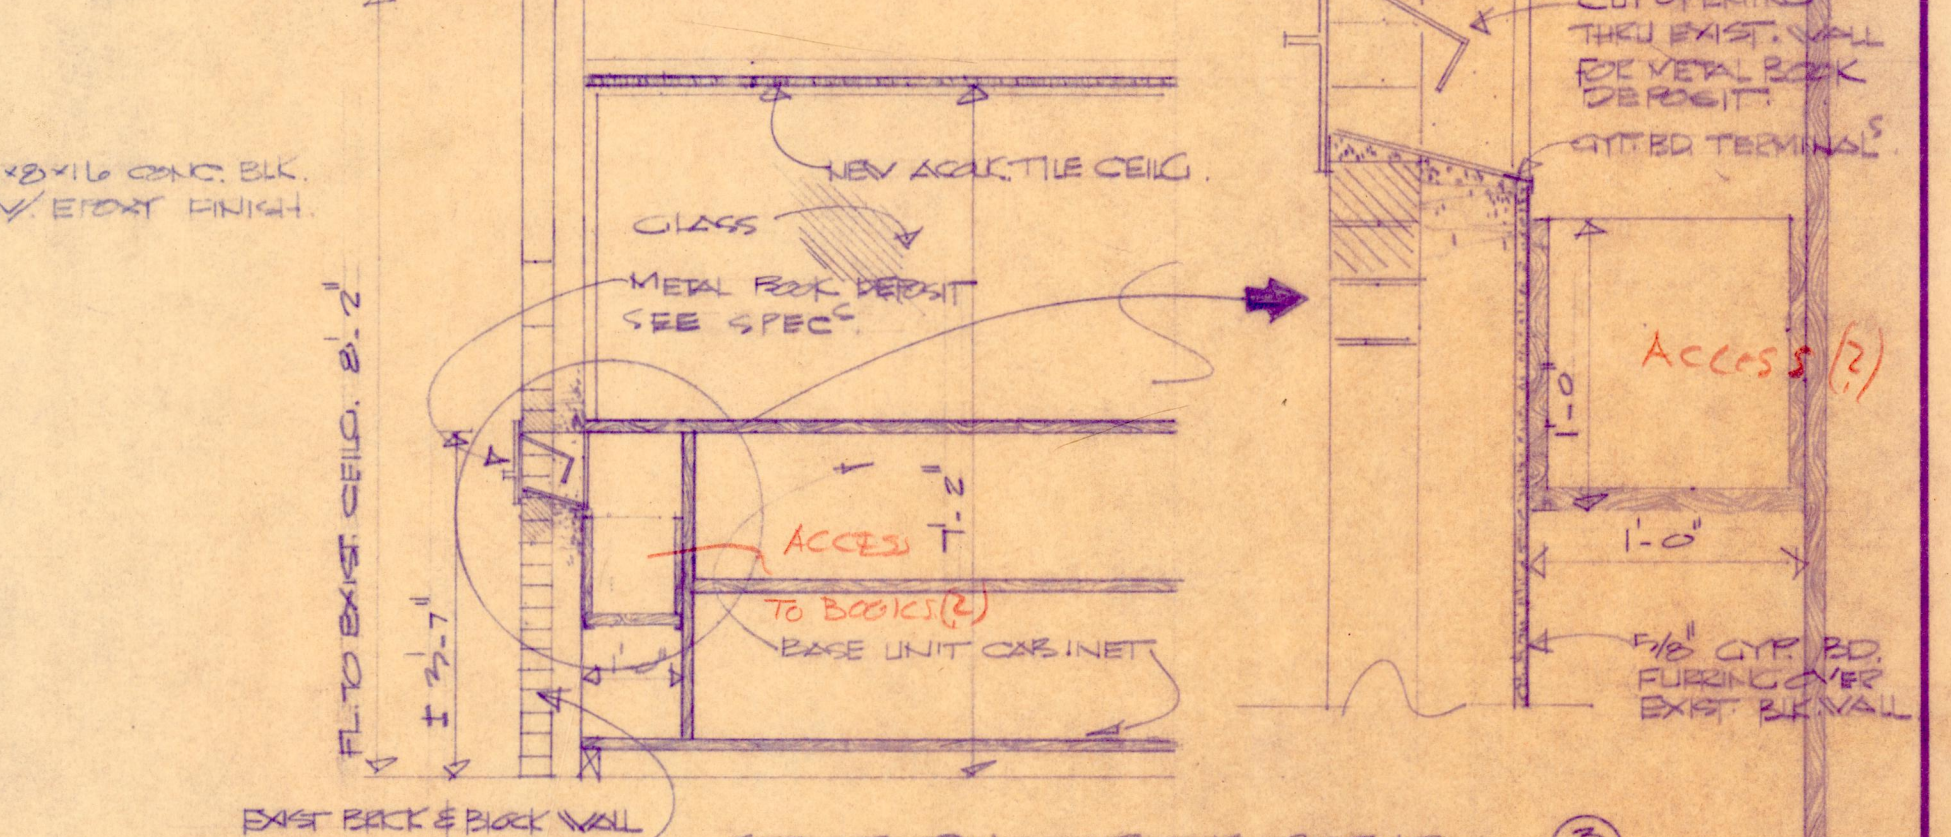

SECTION - BOOK RETURN
SCALE 1/2" = 1'-0"

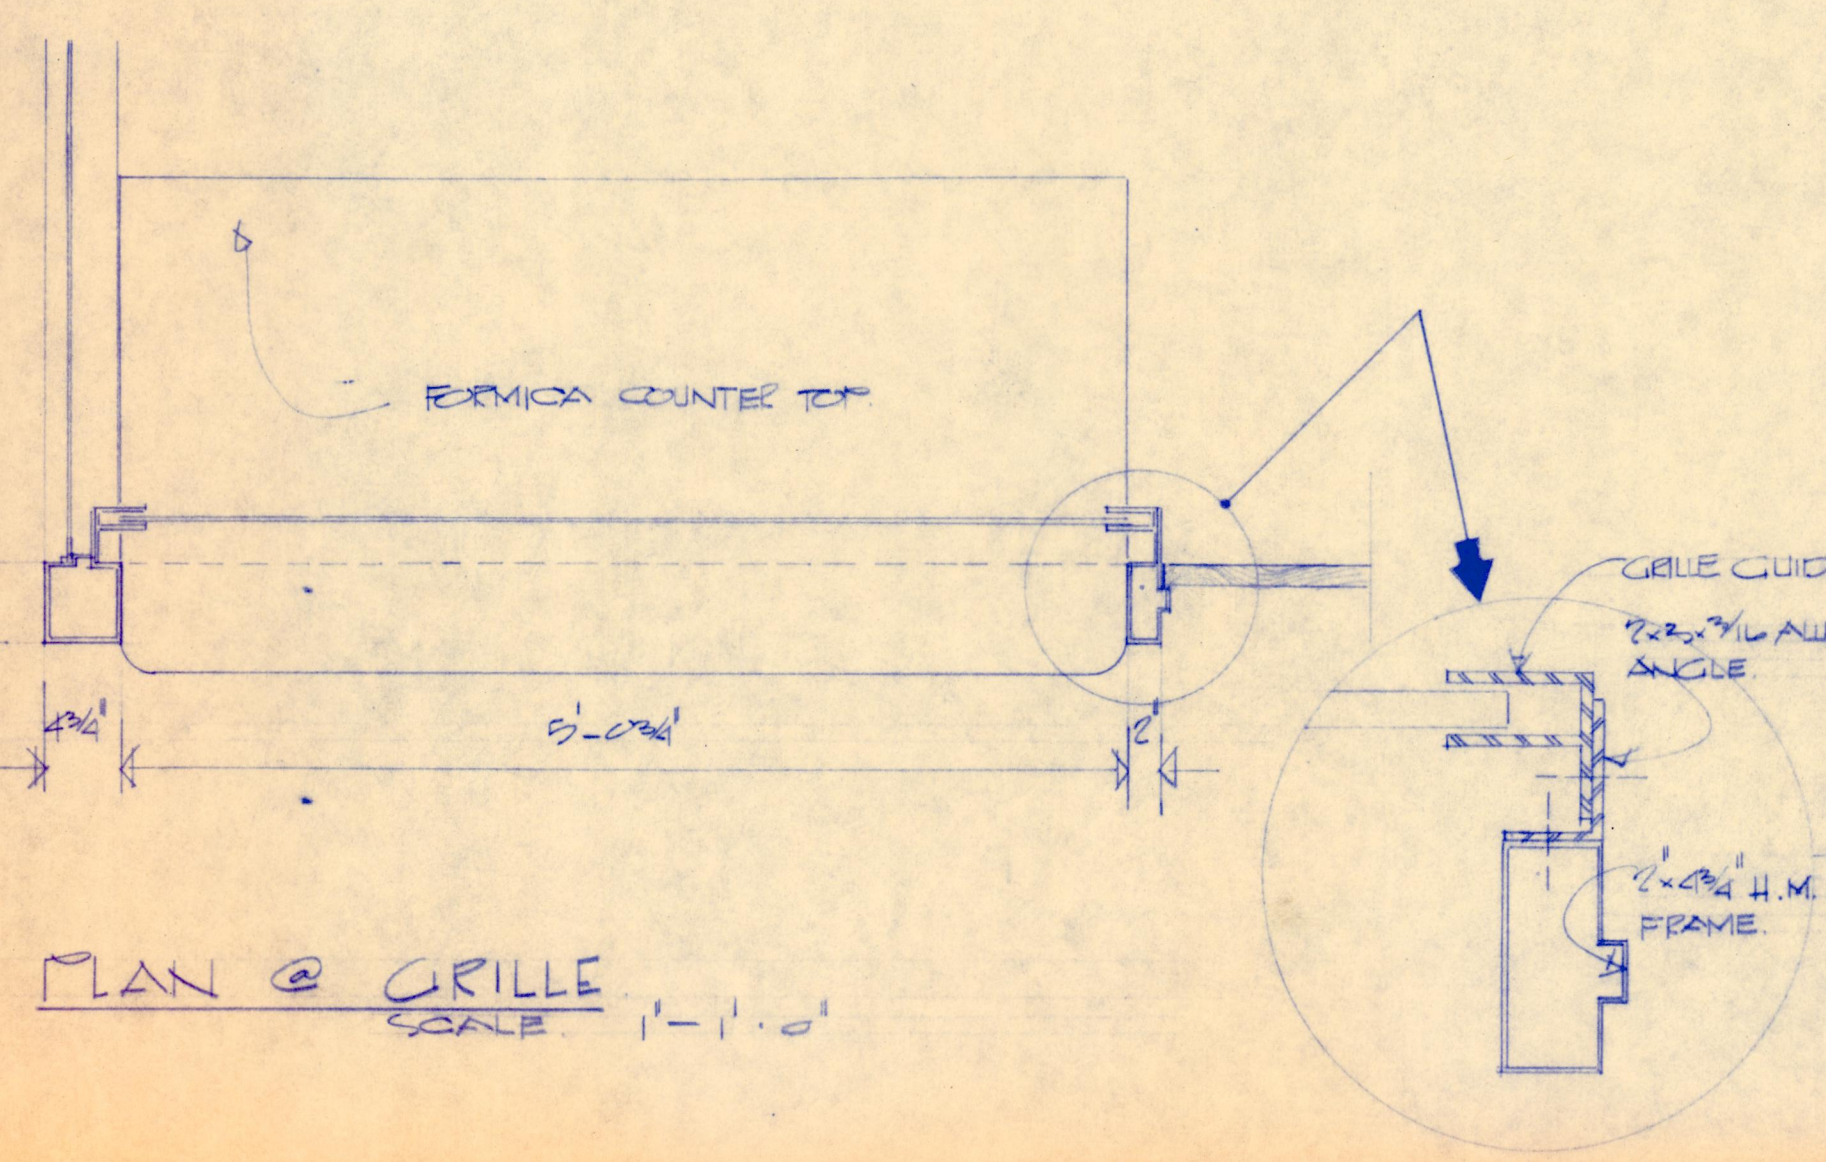

PLAN @ GRILLE
SCALE 1/4" = 1'-0"

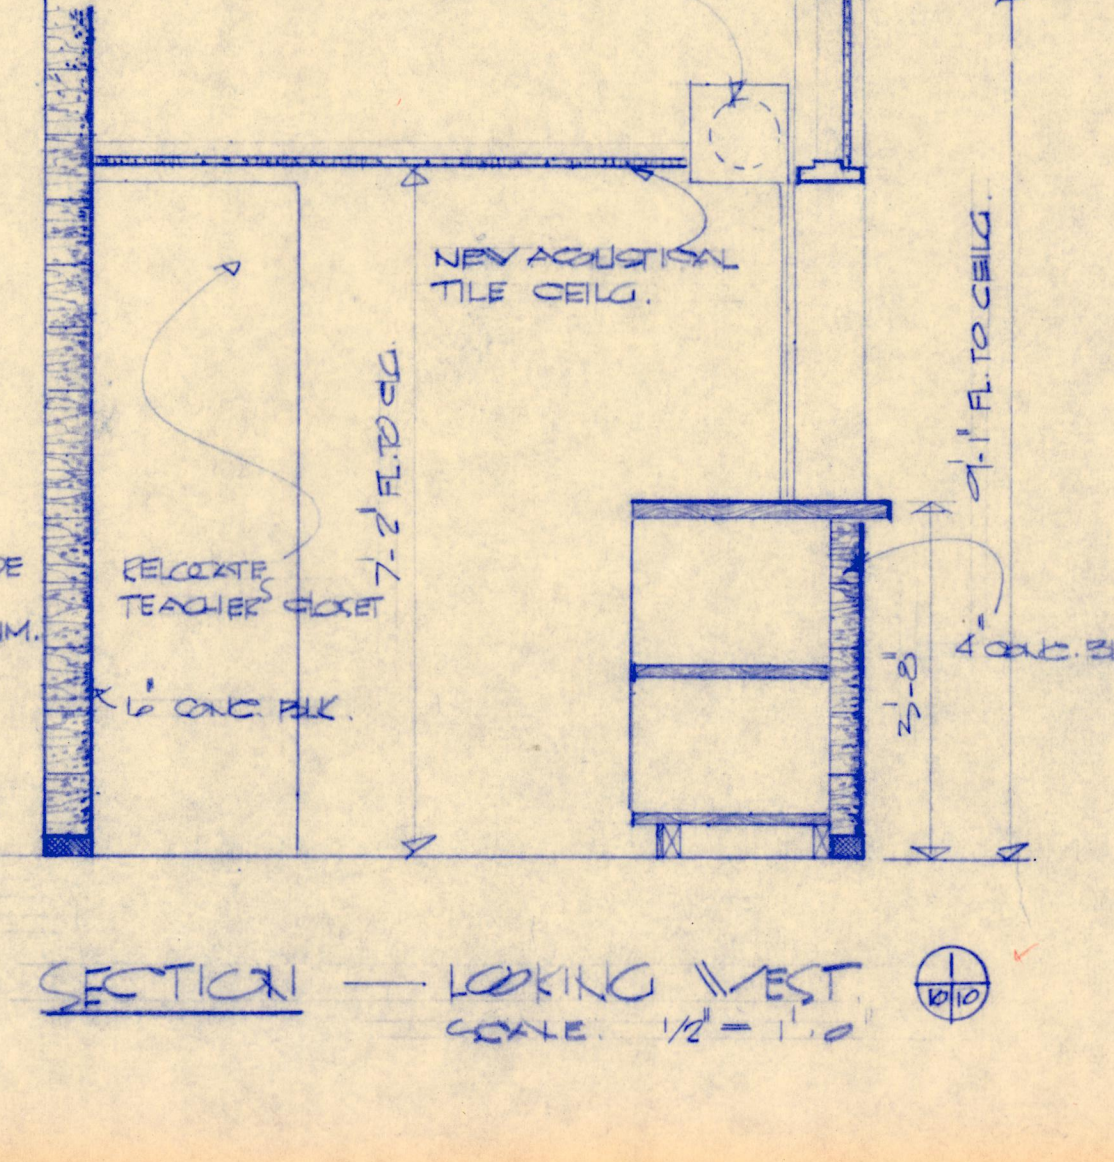

SECTION - LOOKING WEST
SCALE 1/2" = 1'-0"



DRAWN BY L.B./R.A.	ALTERATION AND ADDITION	DATE 1-17-72
CHECKED BY	SPRING GARDEN MIDDLE SCHOOL	
REVISION	5802 SOUTH 22nd STREET	
	ST. JOSEPH, MISSOURI	
	SCHOOL DISTRICT OF ST. JOSEPH, MO.	
BRUNNER & BRUNNER	ARCHITECTS & ENGINEERS	SHEET No. 10
1105 CORBY BUILDING	2007.33.2325 ST. JOSEPH, MO.	