

Lows 28
 Soot 28 -
 Out 28

First Floor Ceiling 10'-0"

Lower Exit
 Topping
 Watermark is
 New Topping

New Minister
 +
 1-log 5/8" Shurtrock


10-12
 8-6
 9-6
 6-8
 8-8
 32-13
 38-1

10-12
 8-6
 6-8
 25-7 1/2

IF we separate (2 Hrs)
 Between these we are
 2500 ft (1122)
 And do not have
 to remove front doors

30 CLASSIFICATION

10-12
 8-6
 9-6
 6-8
 8-8
 30-370
 33-1

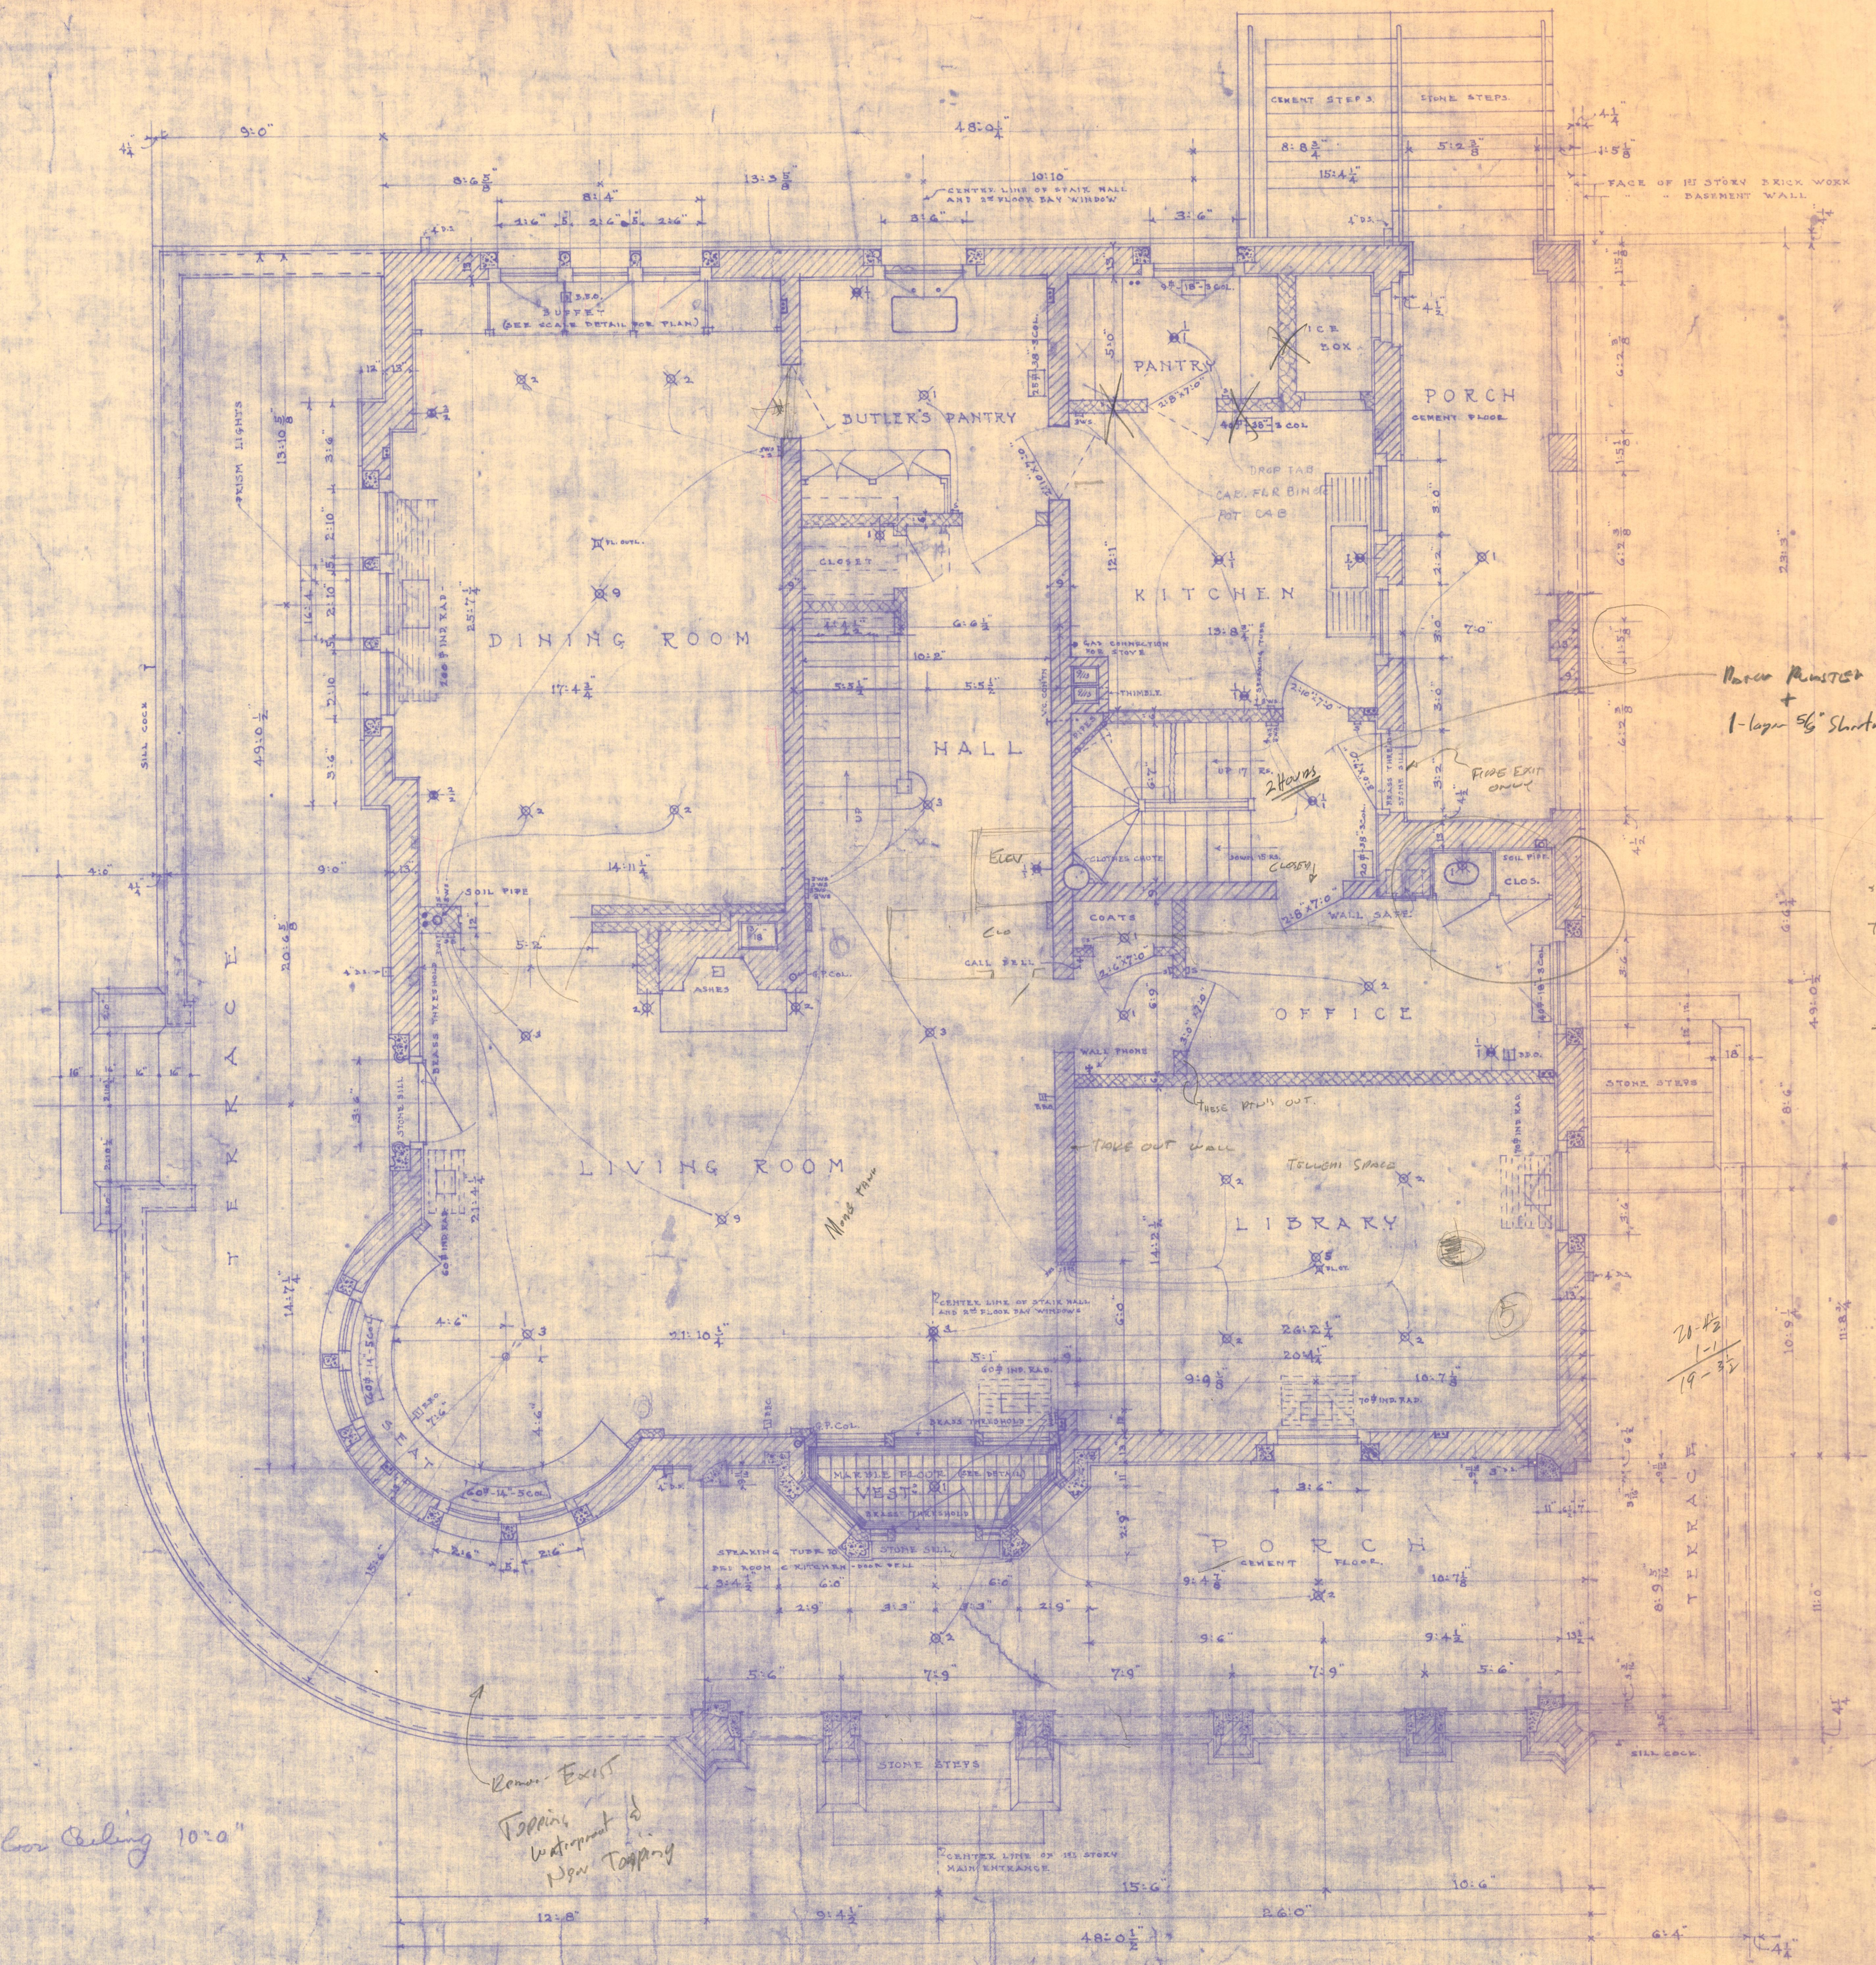

FIRST FLOOR PLAN

SCALE 1/4" = 1'-0"

HOUSE FOR DR. JACOB GEIGER
WESTMINSTER PLACE

ECKEL AND ALDRICH ARCHITECTS
CORBY BUILDING ST. JOSEPH, MO. 1911

2007.33.2293X