


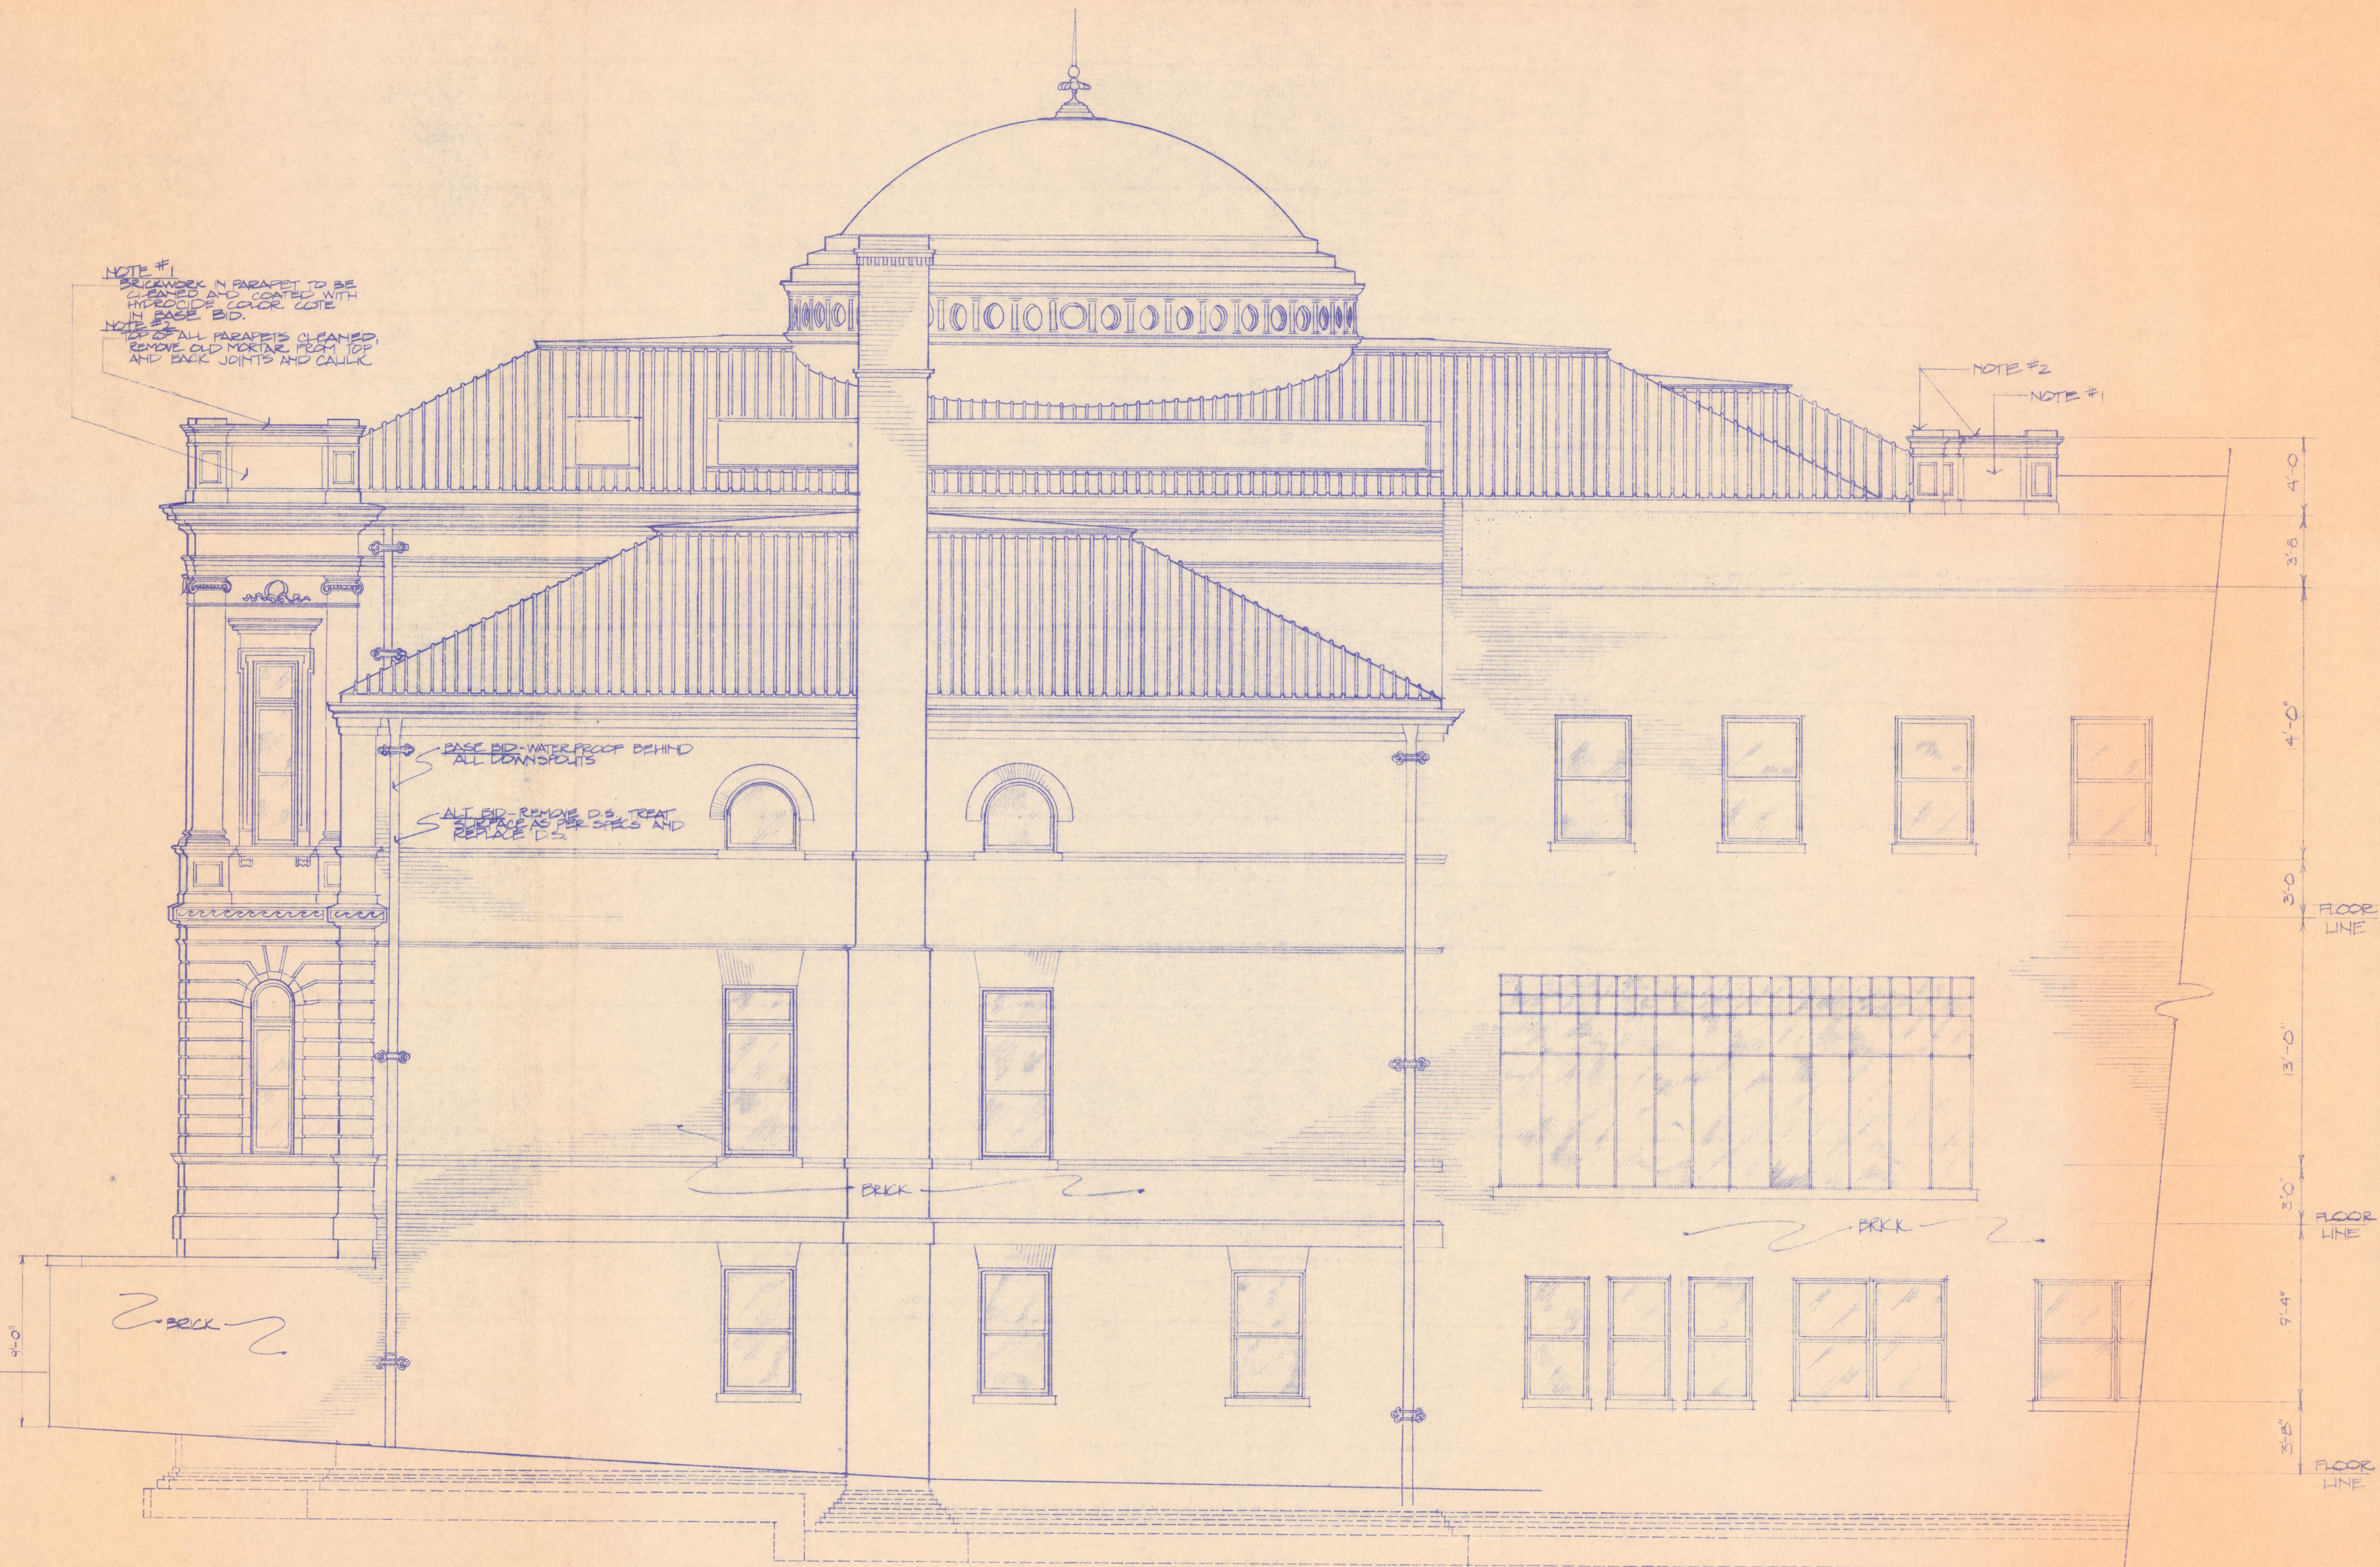

REAR ELEVATION

architects & engineers

Brunner & Brunner

1105 CORBY BUILDING ST. JOSEPH, MISSOURI 64501 (816) 279-0809

ST. JOSEPH PUBLIC LIBRARY
EXTERIOR RENOVATION

JOB NUMBER	5712
DATE	6/10/79
DRAWN BY	LEECE GRAY
CHECKED BY	
REVISIONS	