


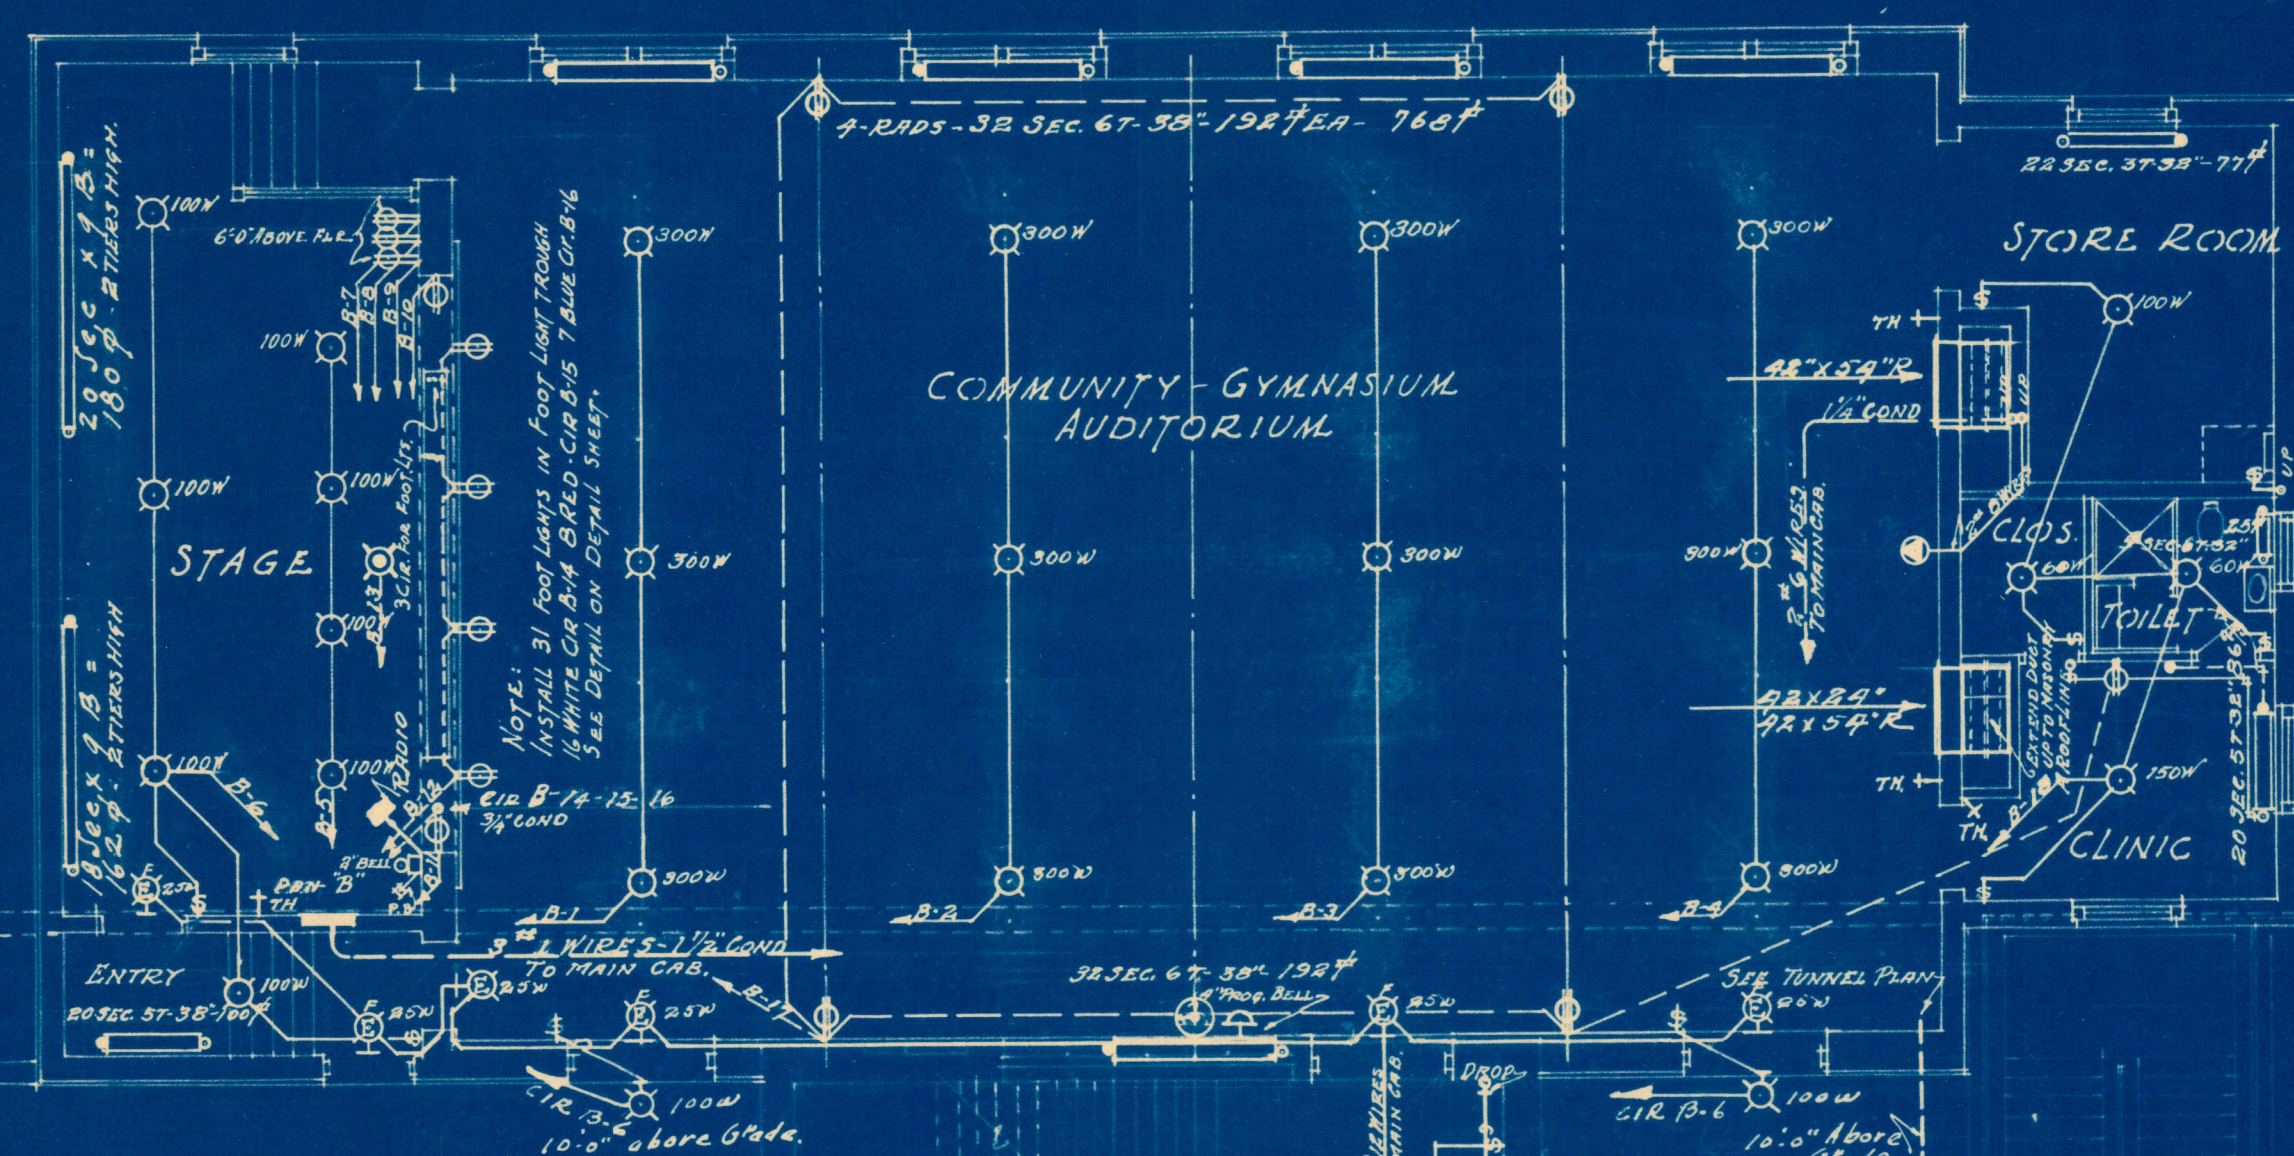


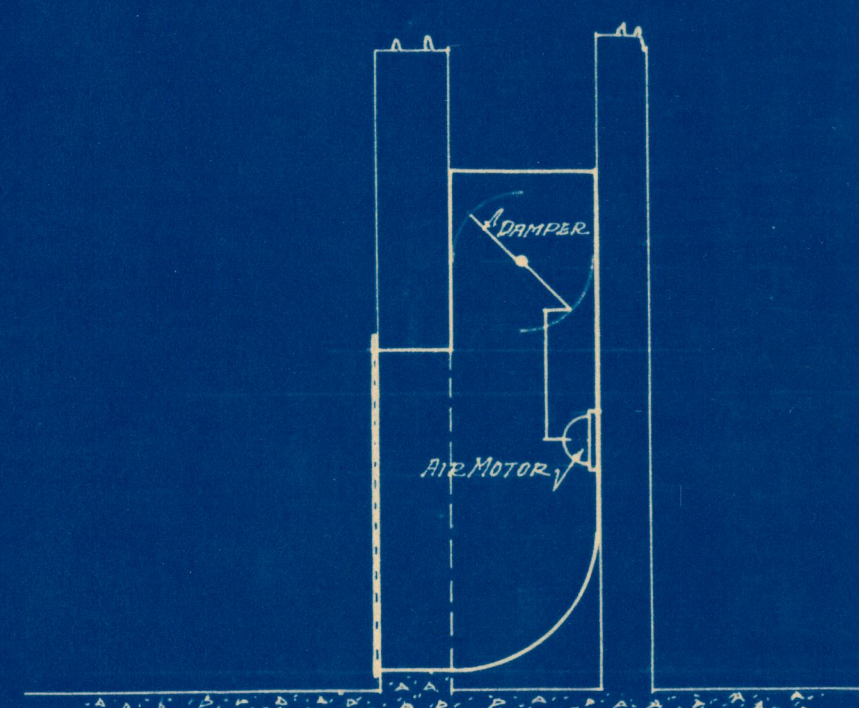


SUB-BASEMENT PLAN
Scale 1/8" = 1'-0"

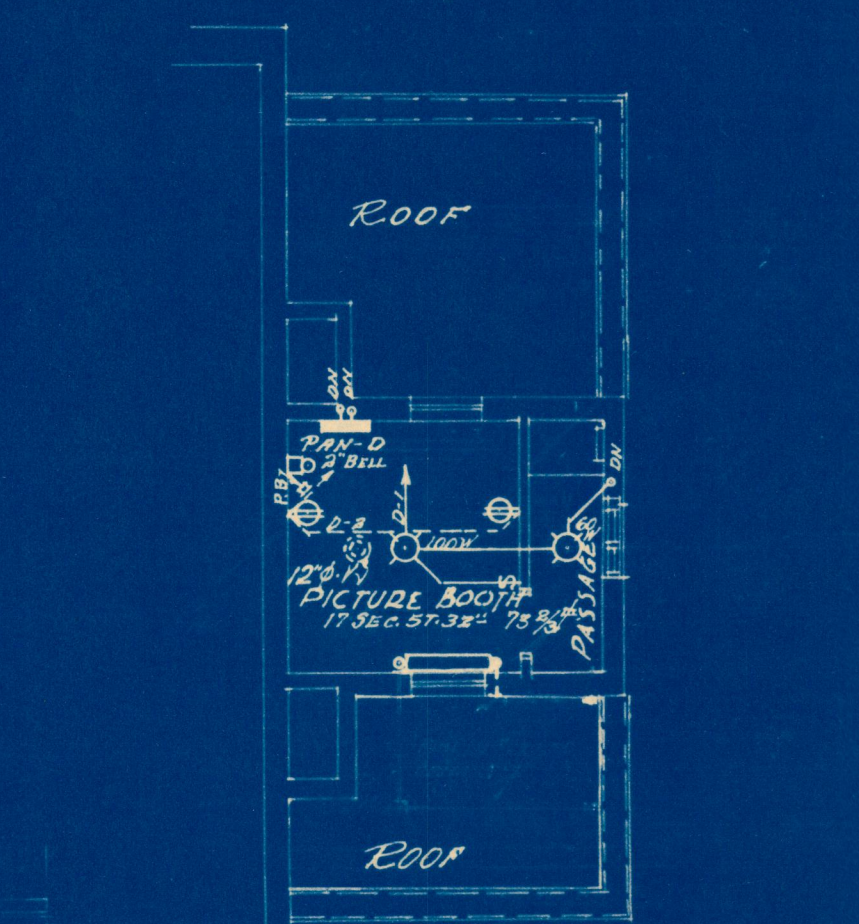

- NOTE: FOR LOCATION OF OIL STORAGE TANK SEE 1/8" SCALE BOILER ROOM PLAN
- 1664 3/8" RADIATION
 - 12 NO. RADIATORS
 - 4 NO. THERMOSTATS
 - 63 NO. CEILING OUTLETS
 - 20 NO. CONVENIENCE OUTLETS
 - 1 NO. LANTERN OUTLETS
 - 1 NO. FLOOR OUTLETS
 - 5 NO. EXIT OUTLETS
 - 3 NO. PROGRAM BELLS
 - 2 NO. "A" BELLS
 - 7 NO. RADIO OUTLETS
 - 4 NO. CLOCKS
 - 31 FOOT LIGHT OUTLETS
 - 2 EXTERIOR OUTLETS

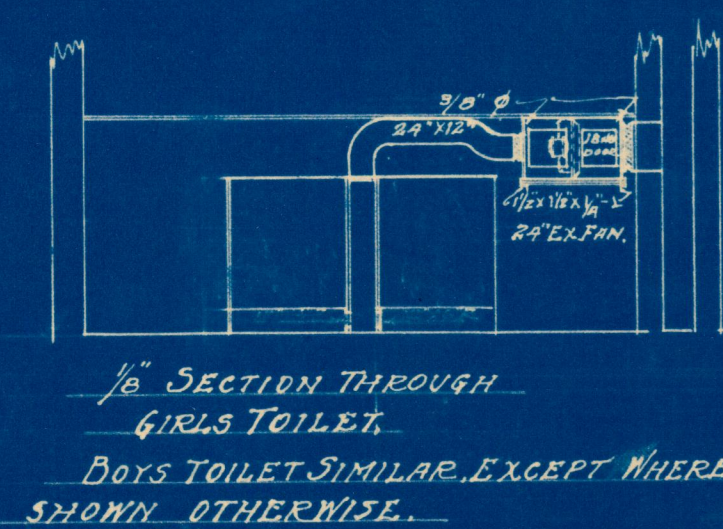


NOTE: LIGHTS CONTROLLED AS LETTERS "A" & "B" INDICATE

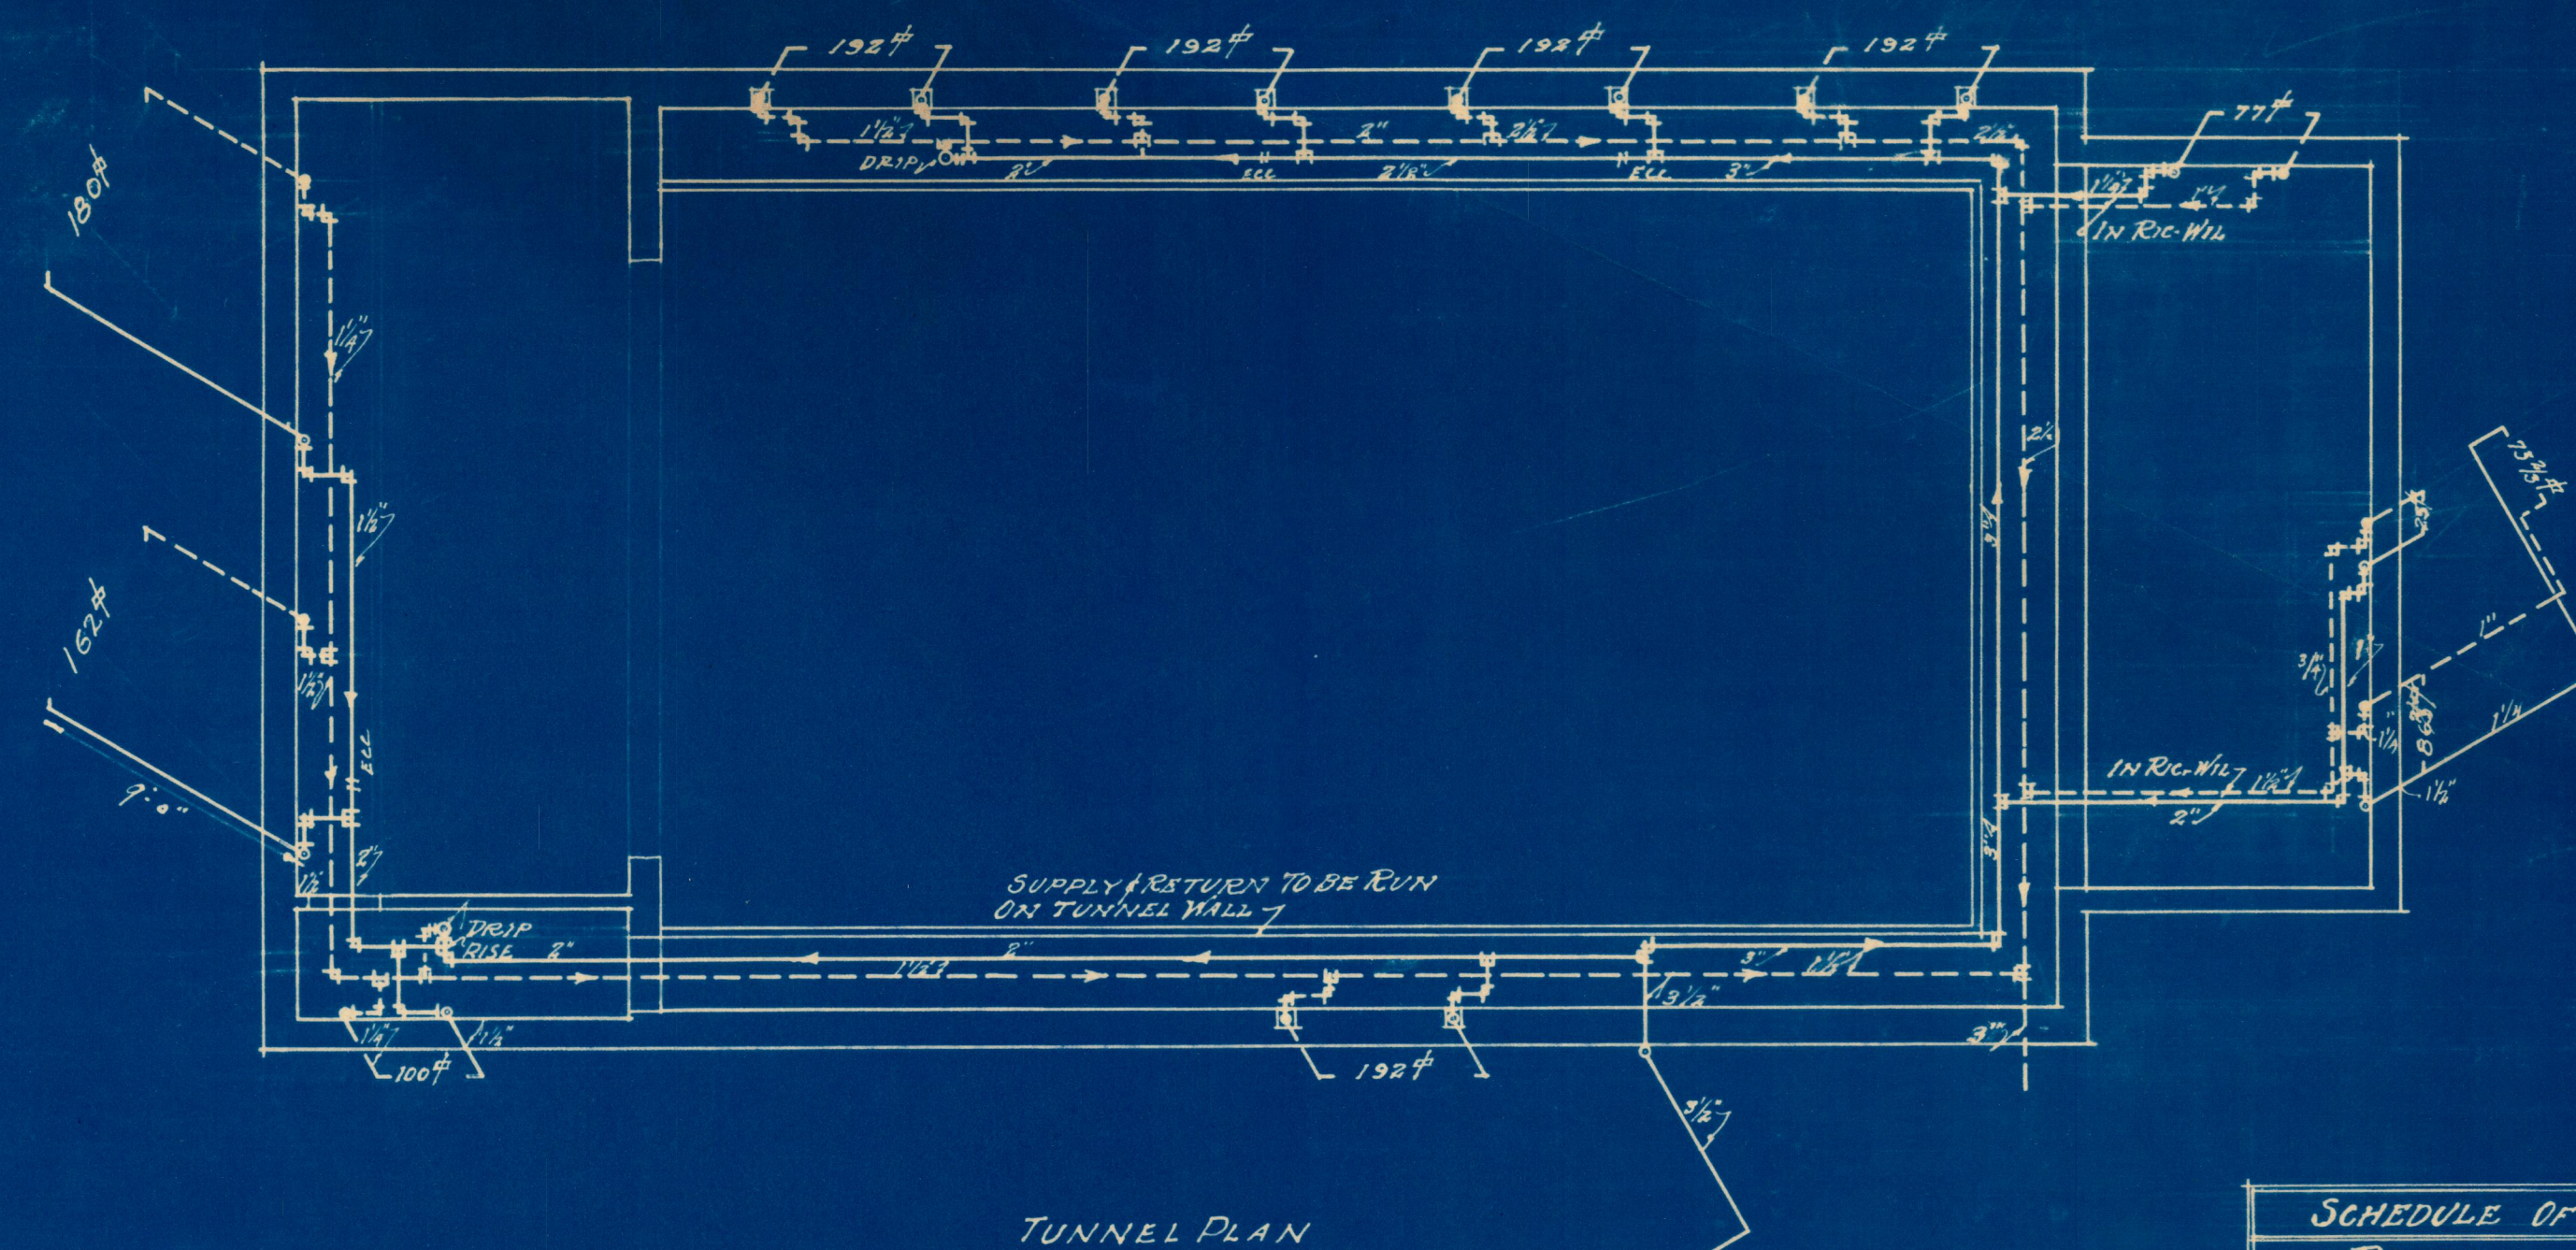


ROOM	VENTRATOR	ENTRATOR	NO. OF THERMOSTATS	NO. OF THERMOSTATS
AUDITORIUM	22" x 24"	22" x 24"	12	5
STAGE			1	1
STORE ROOM			HAND	1
CLINIC			1	1
TOILET			HAND	1
STAGE ENTRY			HAND	1
PICTURE BOOTH	12" x 12"		HAND	1
GIRLS TOILET	24" x 12"			
BOYS TOILET	24" x 12"			

* ON 24" EXHAUST FAN

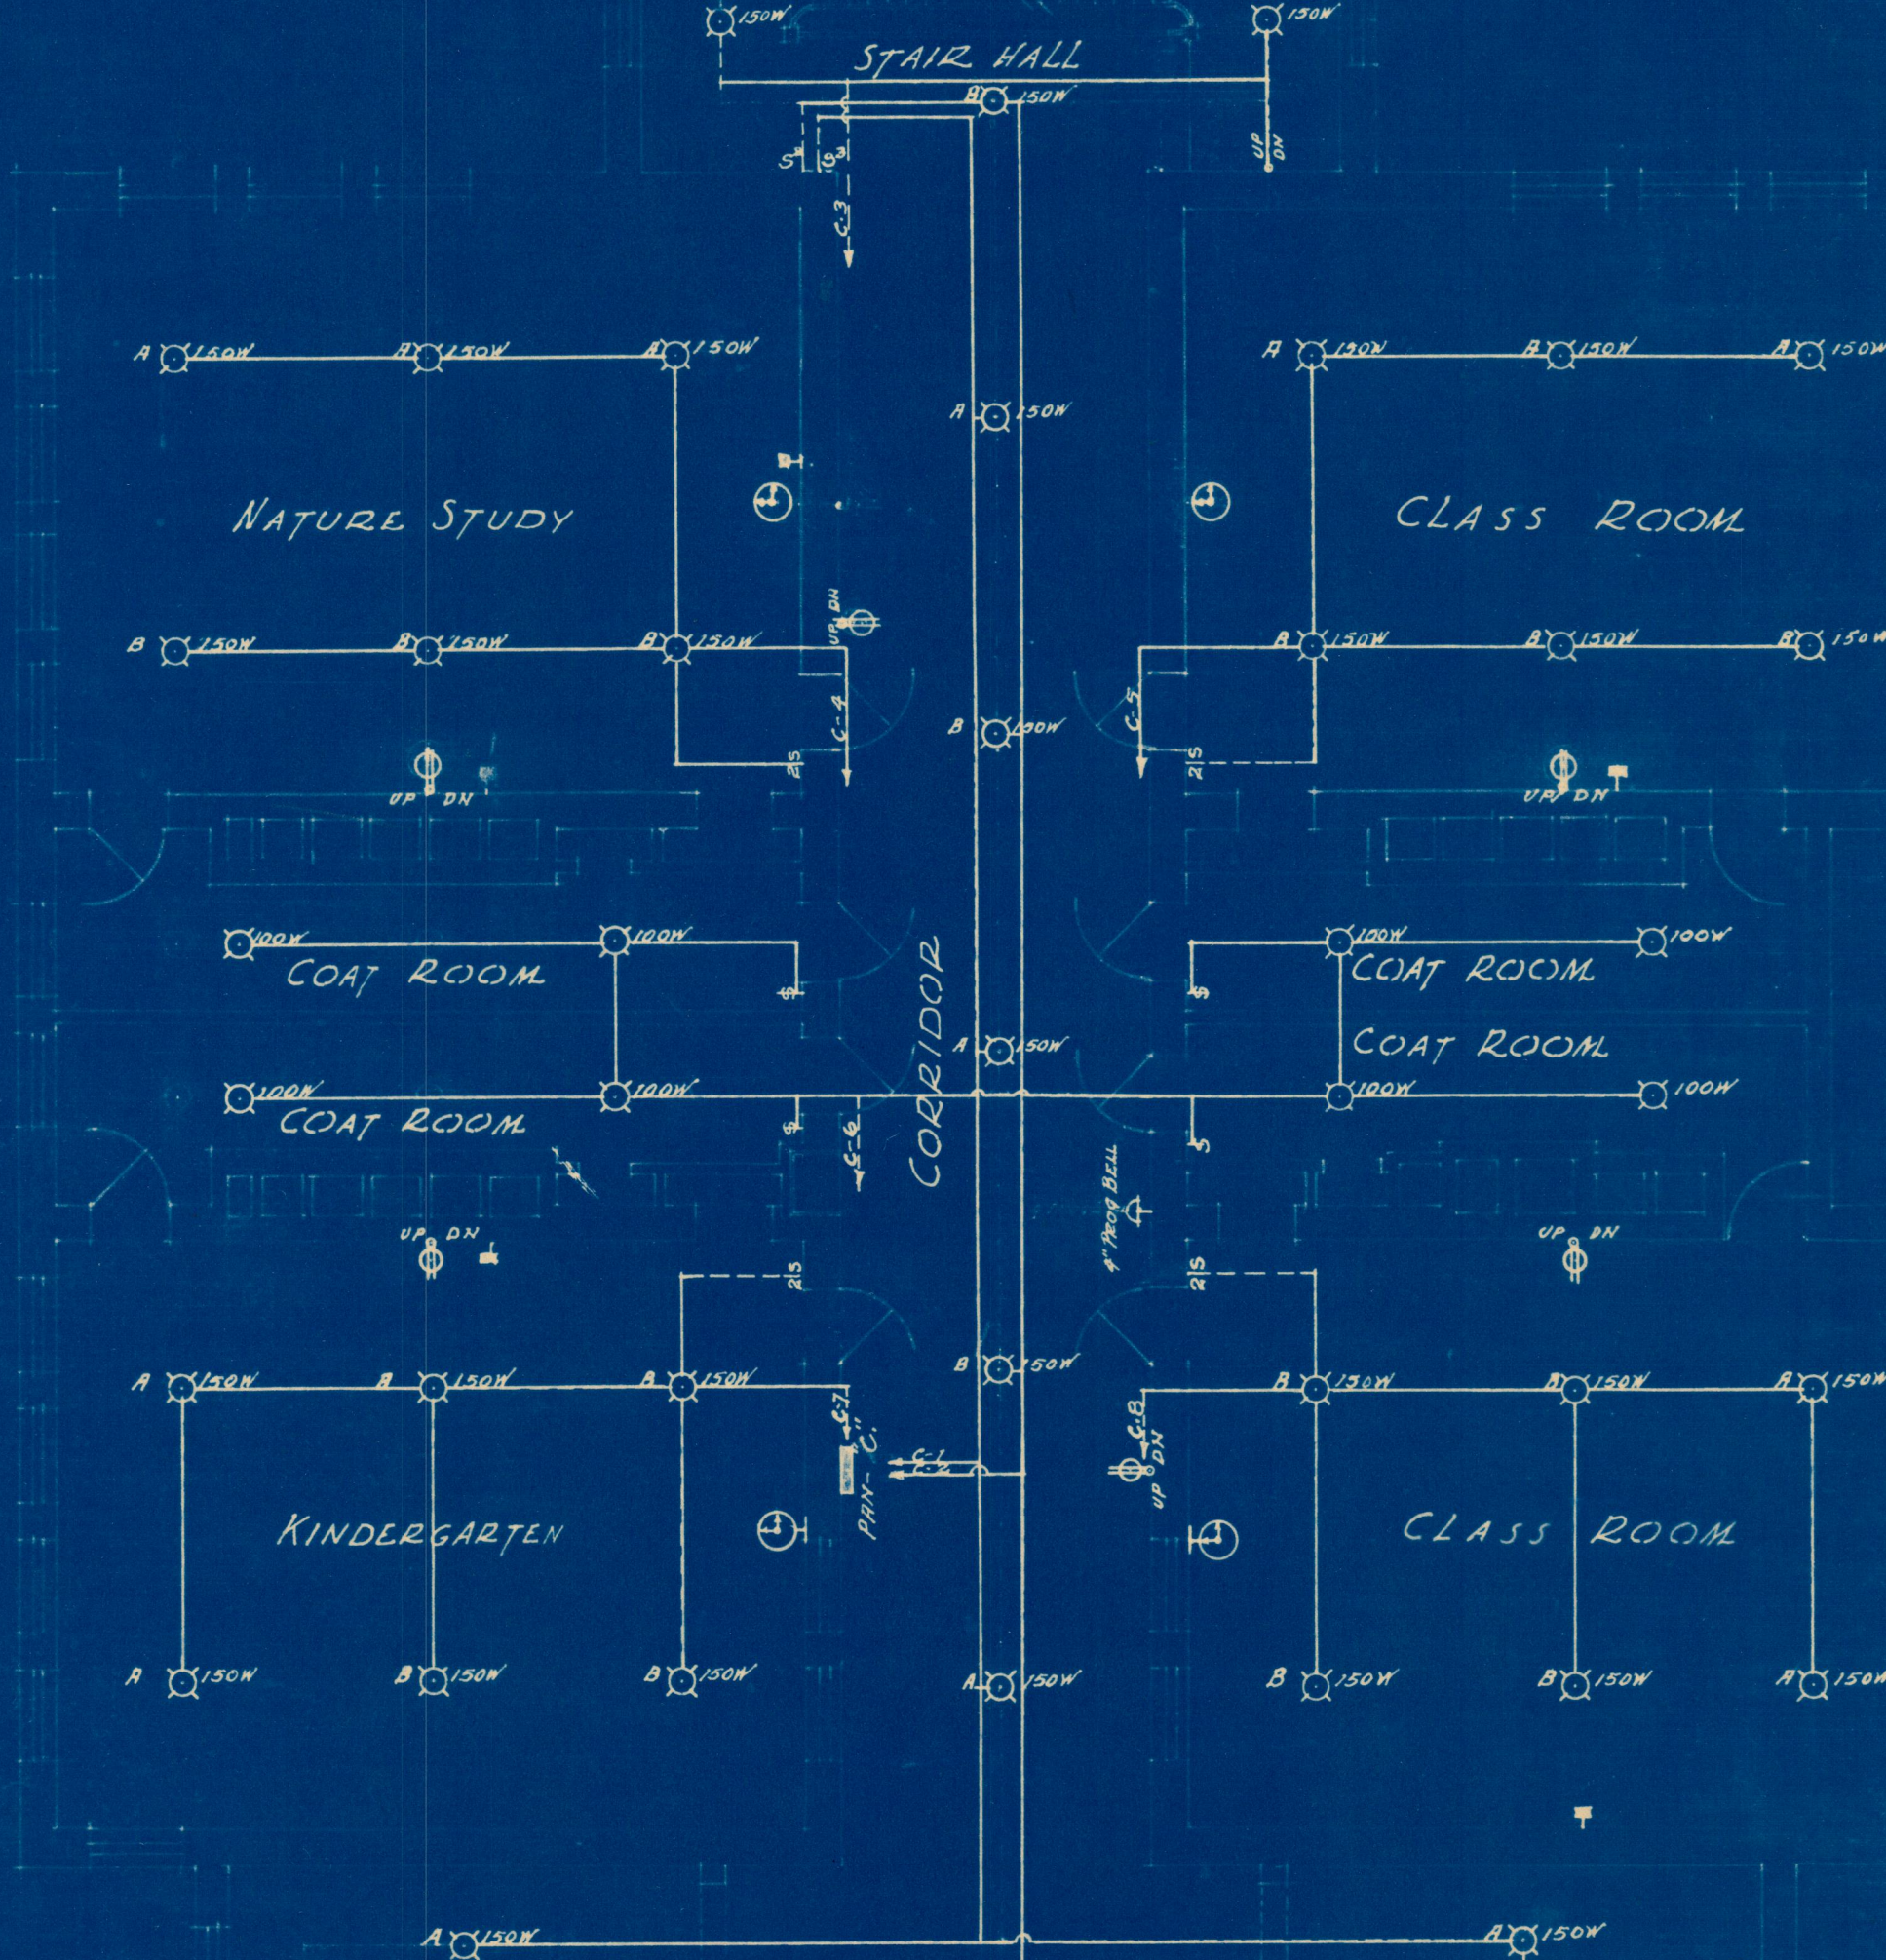

RADIO OUTLETS - 12" ABOVE FLOOR.
CONVENIENCE OUTLETS - 12" ABOVE FLOOR.
LANTERN OUTLETS - 12" ABOVE FLOOR.
YARD LANTERN - 15" ABOVE FLOOR.
PROGRAM BELLS - 9" ABOVE FLOOR.
CLOCKS - 10" ABOVE FLOOR.
EXIT LIGHTS - OVER DOORS.
EXTERIOR OUTLETS - 10" ABOVE FLOOR.
RADIO OUTLETS - 15" ABOVE FLOOR.

- 63 NO. CEILING OUTLETS
- 6 NO. CONVENIENCE OUTLETS
- 1 NO. PROGRAM BELLS
- 4 NO. CLOCKS
- 7 RADIO OUTLETS

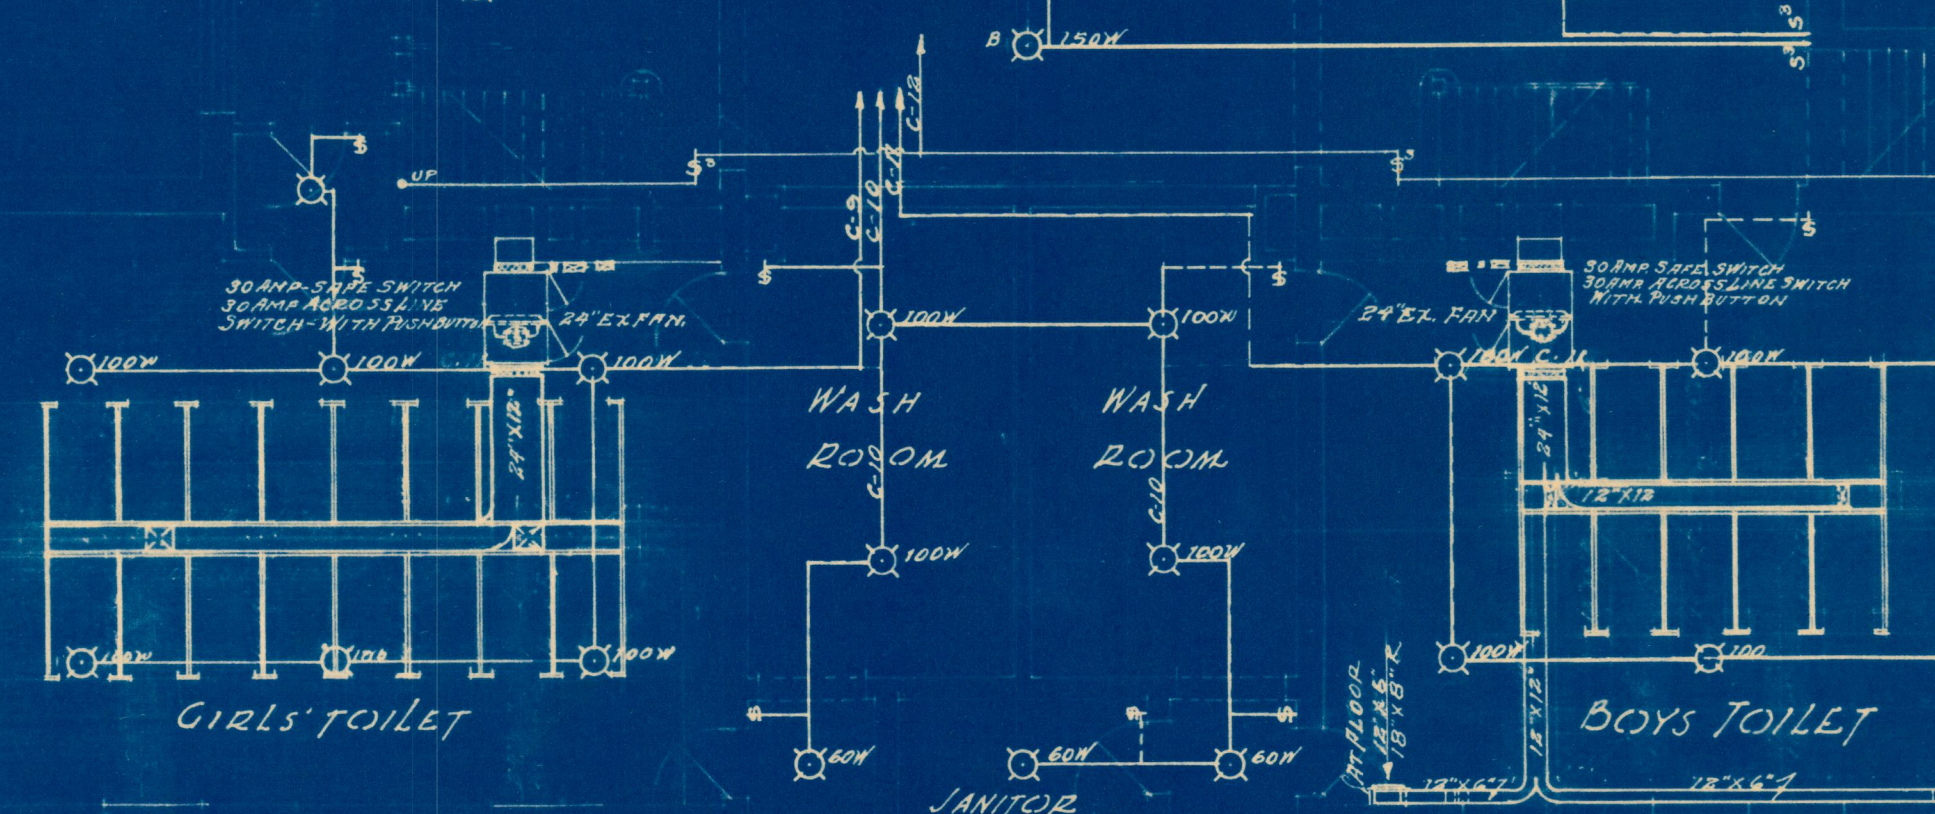

NOTE: LIGHTS CONTROLLED AS LETTERS "A" & "B" INDICATE

BASEMENT FLOOR PLAN
Scale 1/8" = 1'-0"

ADDITIONS AND ALTERATIONS
TO THE HUMBOLDT SCHOOL
2ND & CHERRY STREETS
SCHOOL DISTRICT OF ST JOSEPH
ST. JOSEPH, MISSOURI
WM. B. ITTNER, Inc.
Architects and Engineers
MAY 1929