

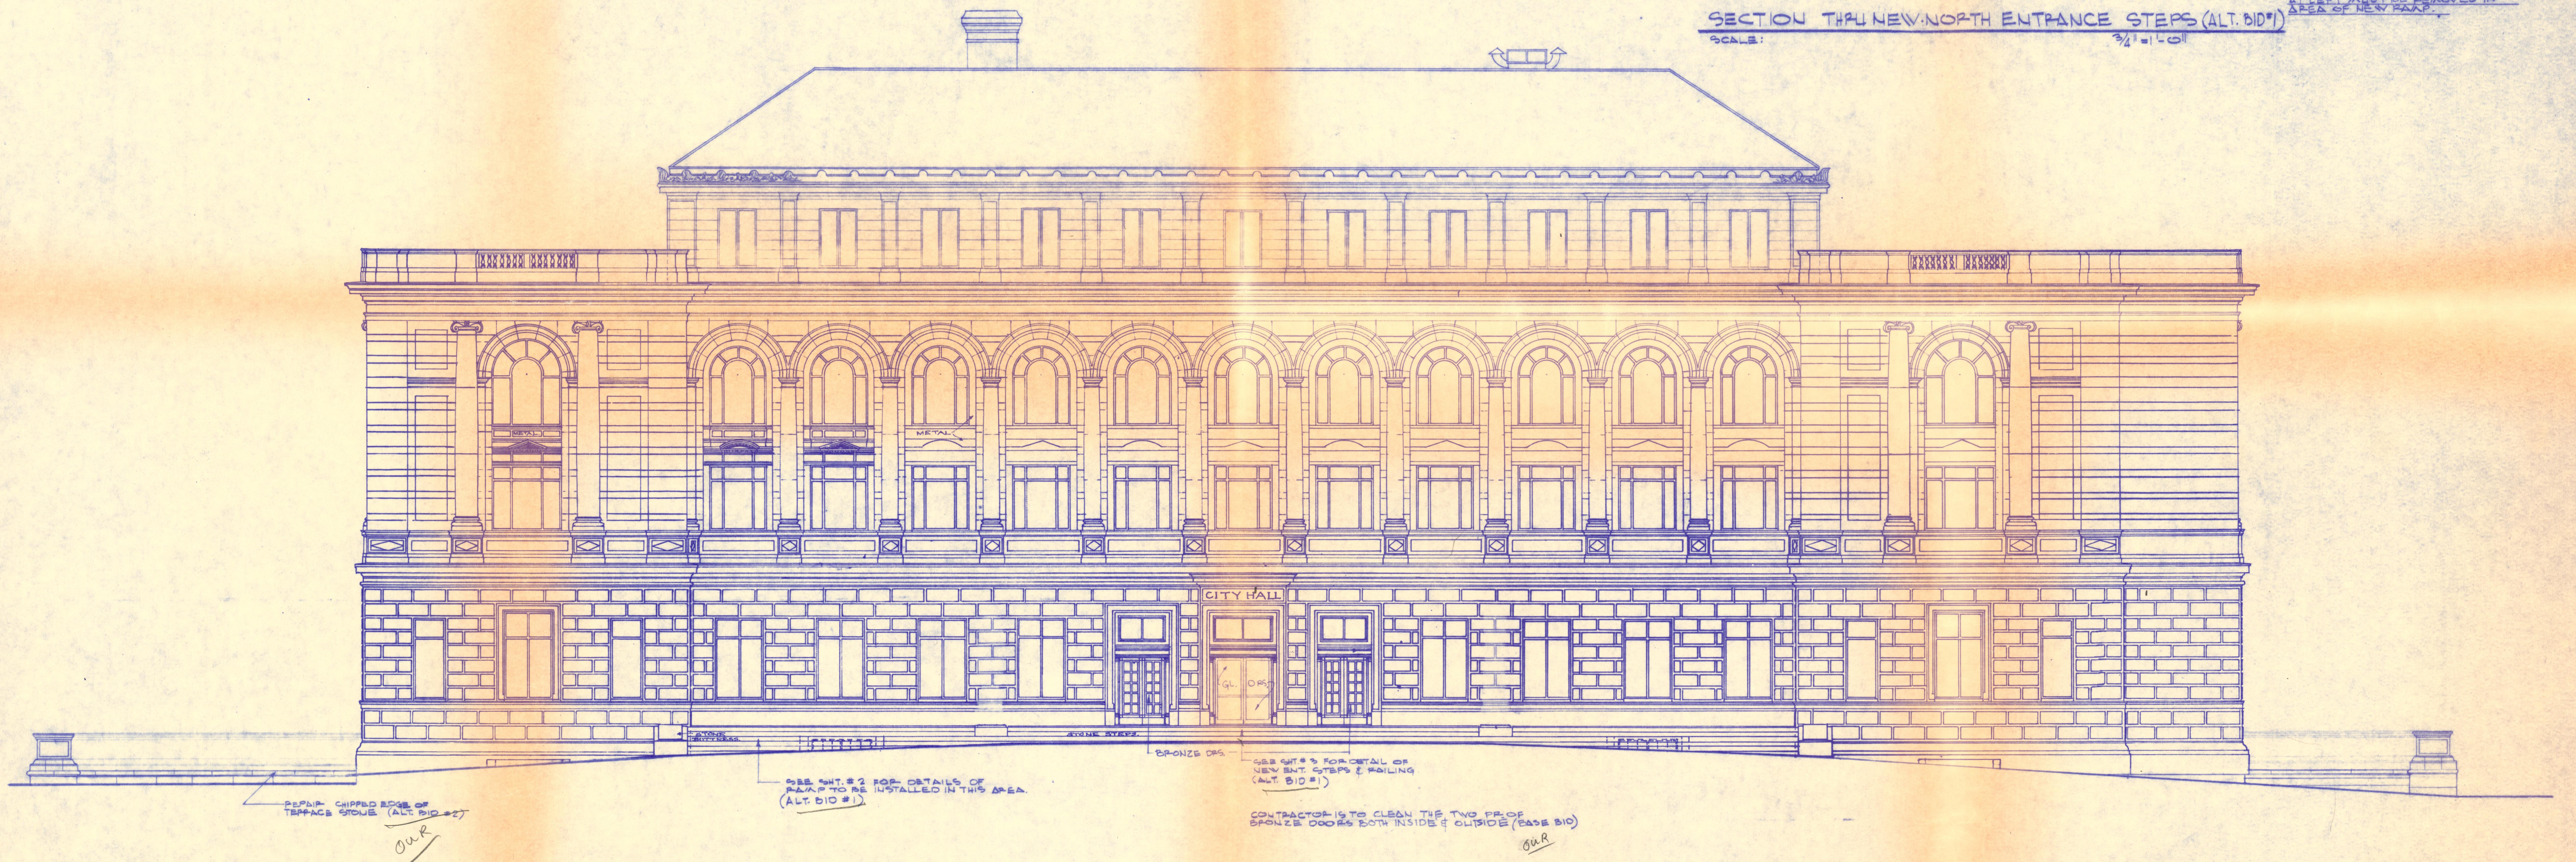


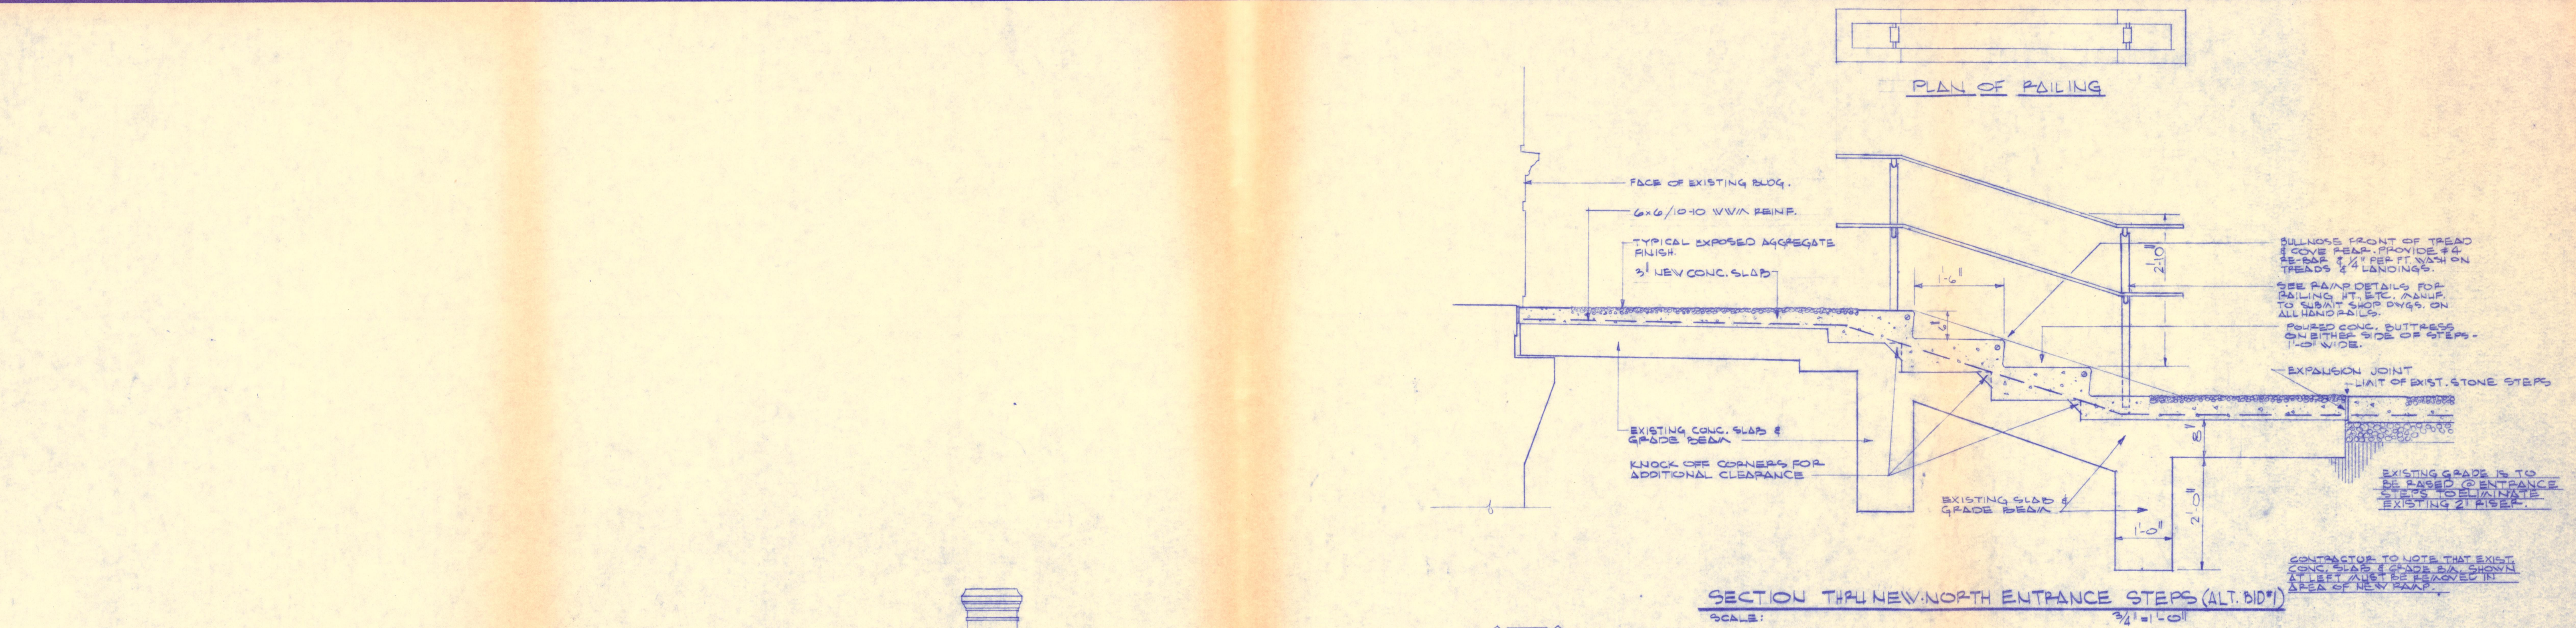

NORTH ELEVATION

SEE SOUTH ELEV. & PLAN FOR BLOC. DIMENSIONS.
 SCALE: 1/8" = 1'-0"

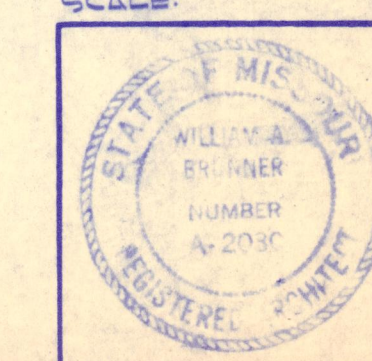

DRAWN BY: FUSTON
 CH'KD BY: W.D.B.
 REVISION
 24 OCT. '73

BRUNNER & BRUNNER
 1105 CORBY BUILDING

RENOVATION OF THE EXTERIOR
 OF
CITY HALL
 FOR
CITY OF ST. JOSEPH, MO.

ARCHITECTS & ENGINEERS
 ST. JOSEPH, MO.

DATE 14 SEPT. '73
 JOB No.
 SHEET No. **3**