





EAST ELEVATION

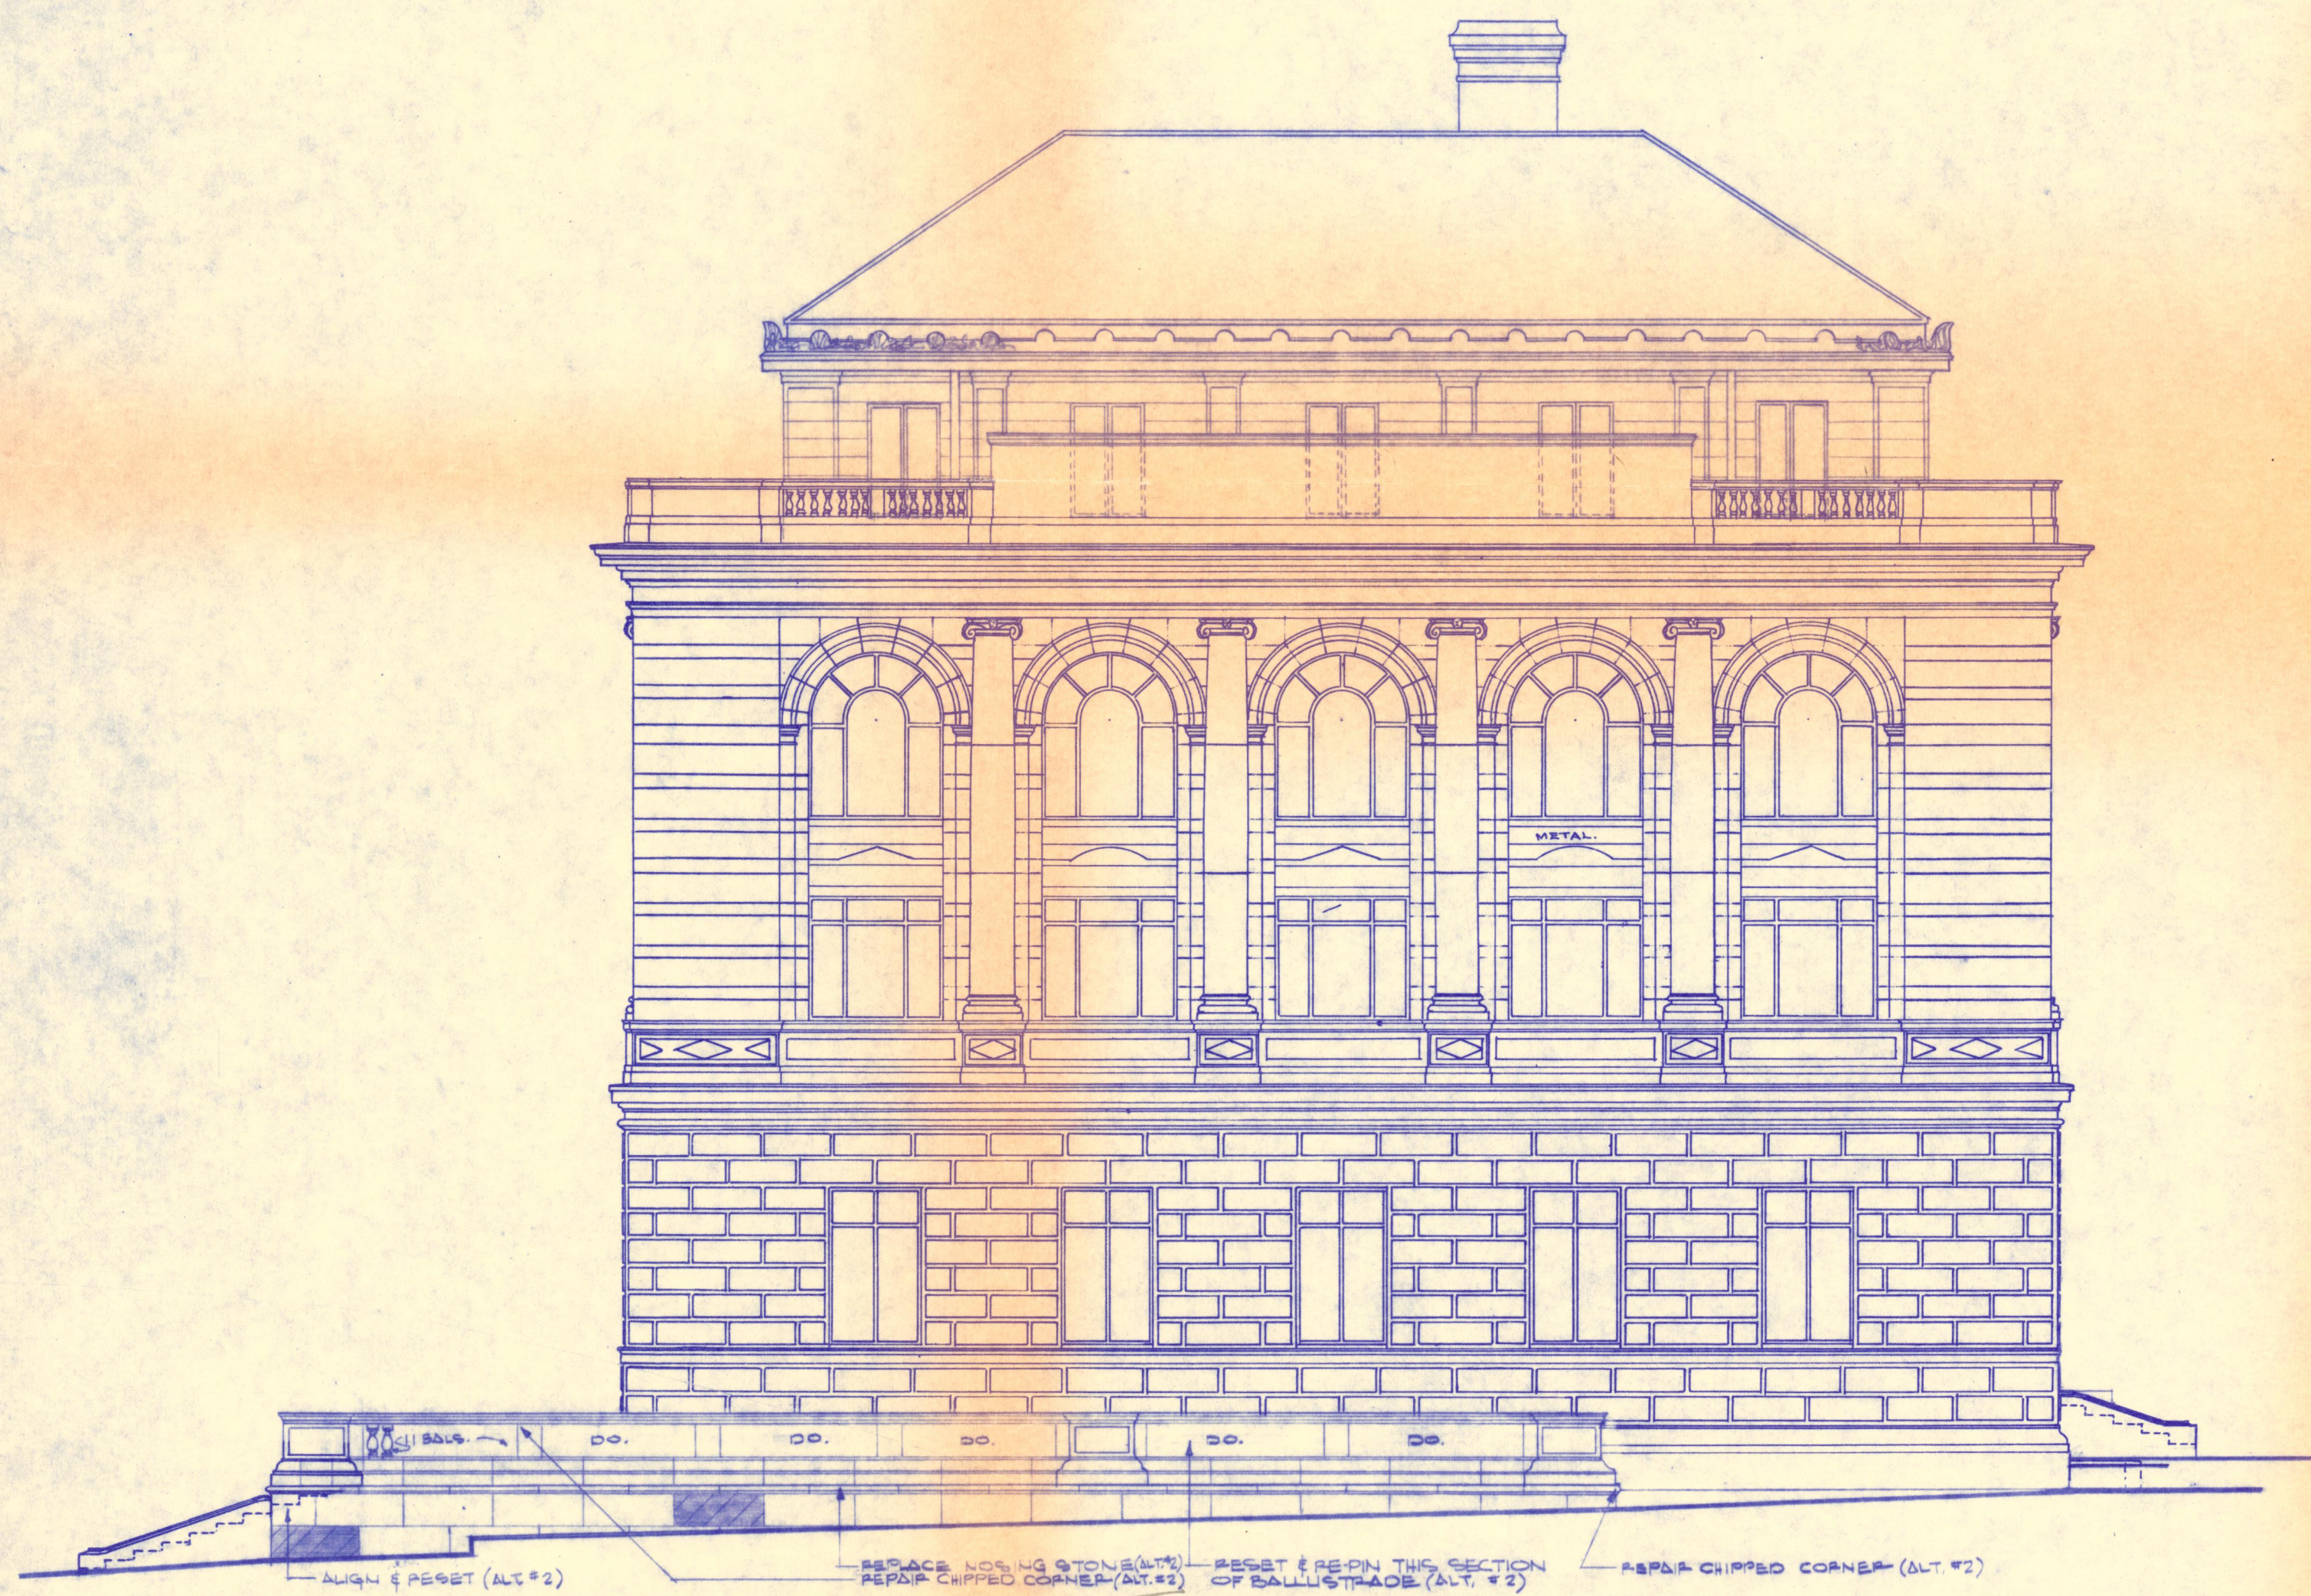

WEST ELEVATION

NOTE: SEE SOUTH ELEV. & PLAN FOR BUDG. DIMENSIONS.

SCALE: 1/8" = 1'-0"

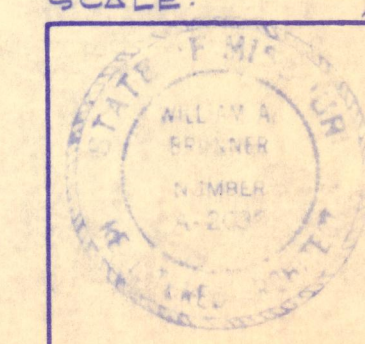

DRAWN BY: FUSTON
CHK'D BY: W.A.B.
REVISION
24 OCT. 73

RENOVATION OF THE EXTERIOR
OF
CITY
FOR
CITY OF ST. JOSEPH, MO.
ARCHITECTS & ENGINEERS
ST. JOSEPH, MO.

DATE 14 SEPT. '73
JOB No.
SHEET No. 5

2007.33.4219 R