


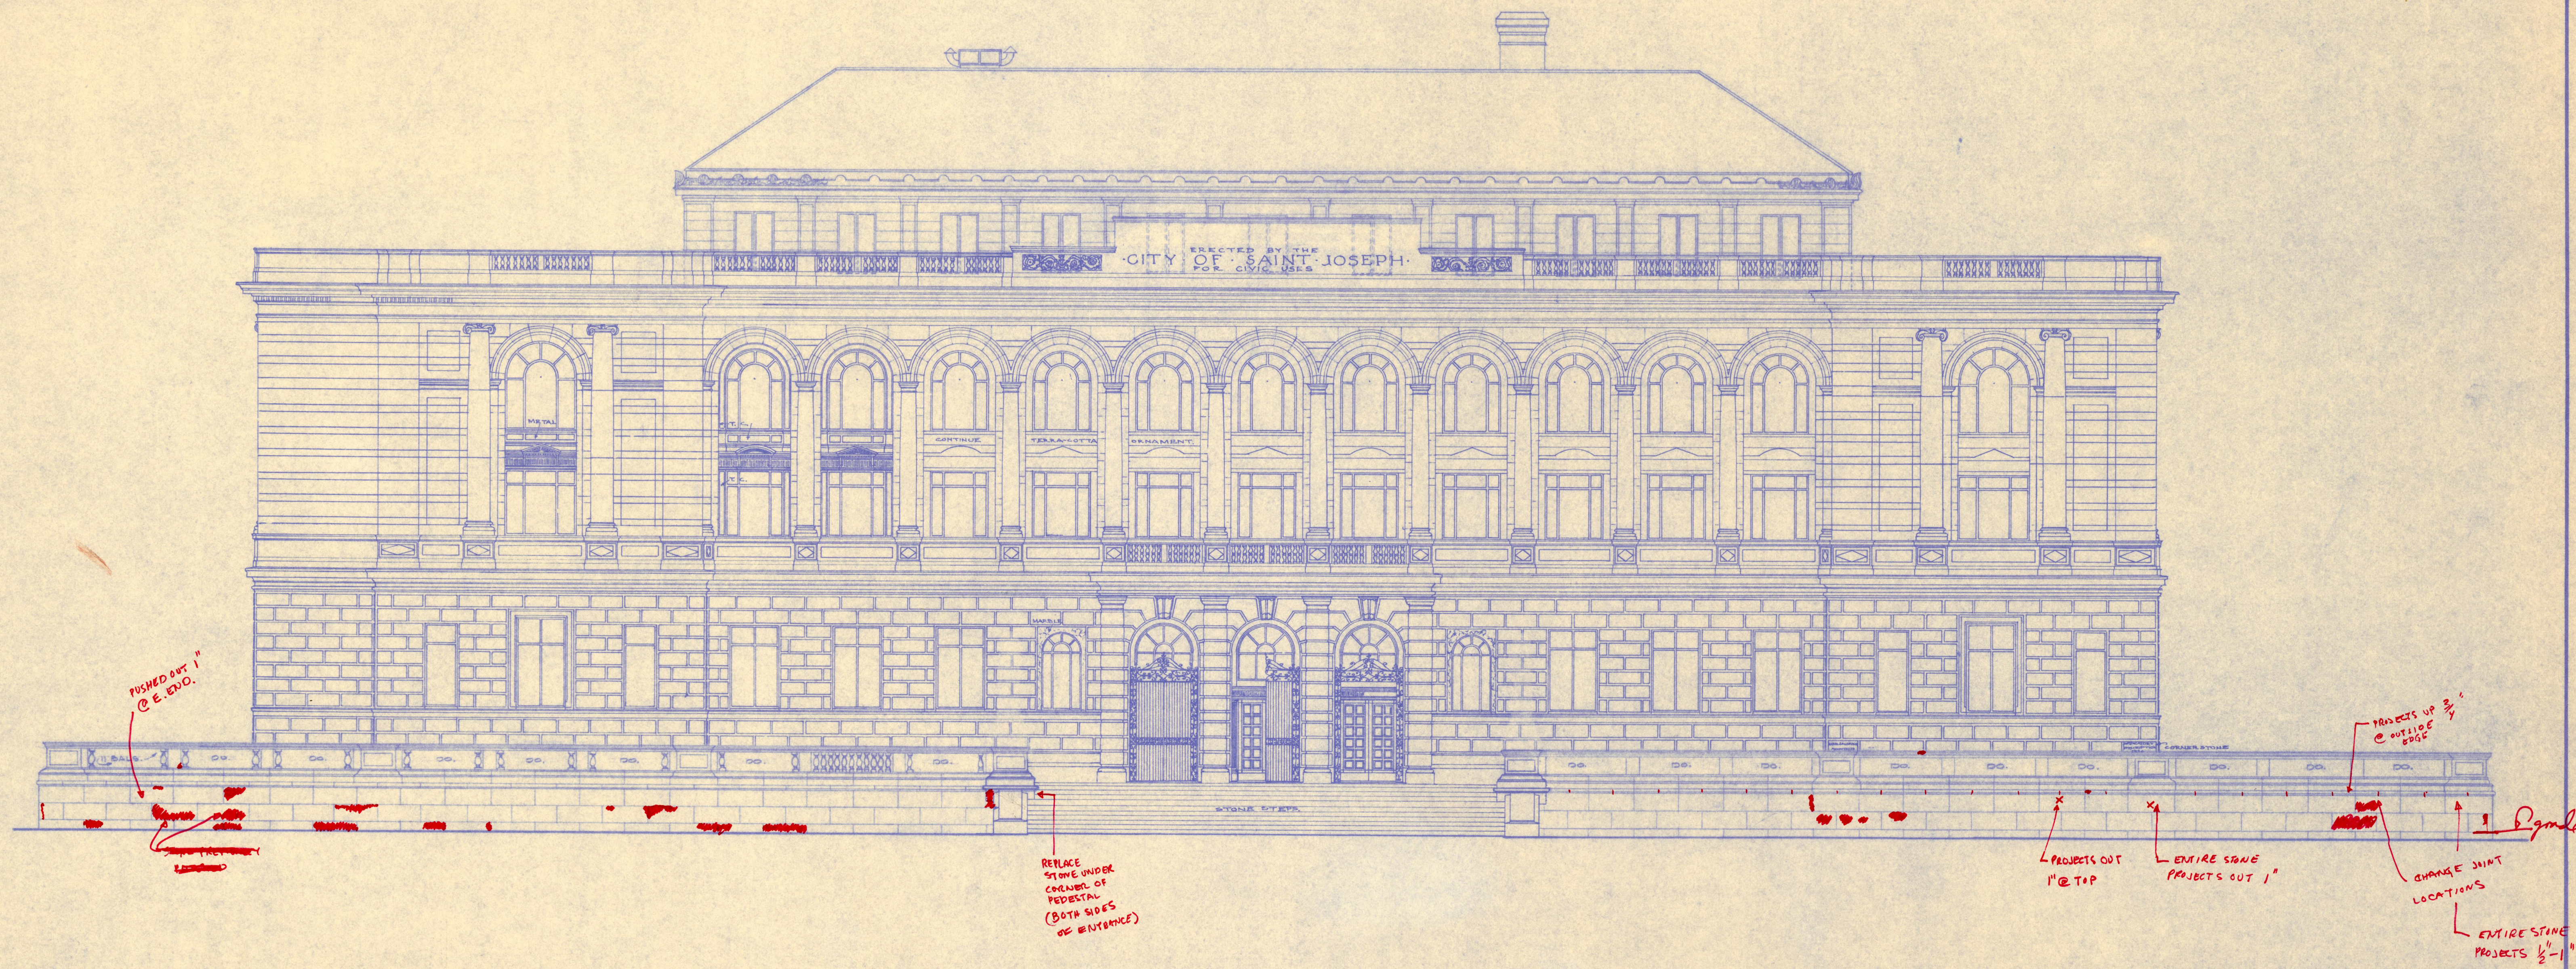

SOUTH ELEVATION

SCALE:

1/8" = 1'-0"

DRAWN BY

CH'KD BY

REVISION

DATE

JOB No.

BRUNNER & BRUNNER
1105 CORBY BUILDING

ARCHITECTS & ENGINEERS
ST. JOSEPH, MO.

SHEET

2007.33.4219K K