




NORTH ELEVATION

SCALE

1/8" = 1'-0"

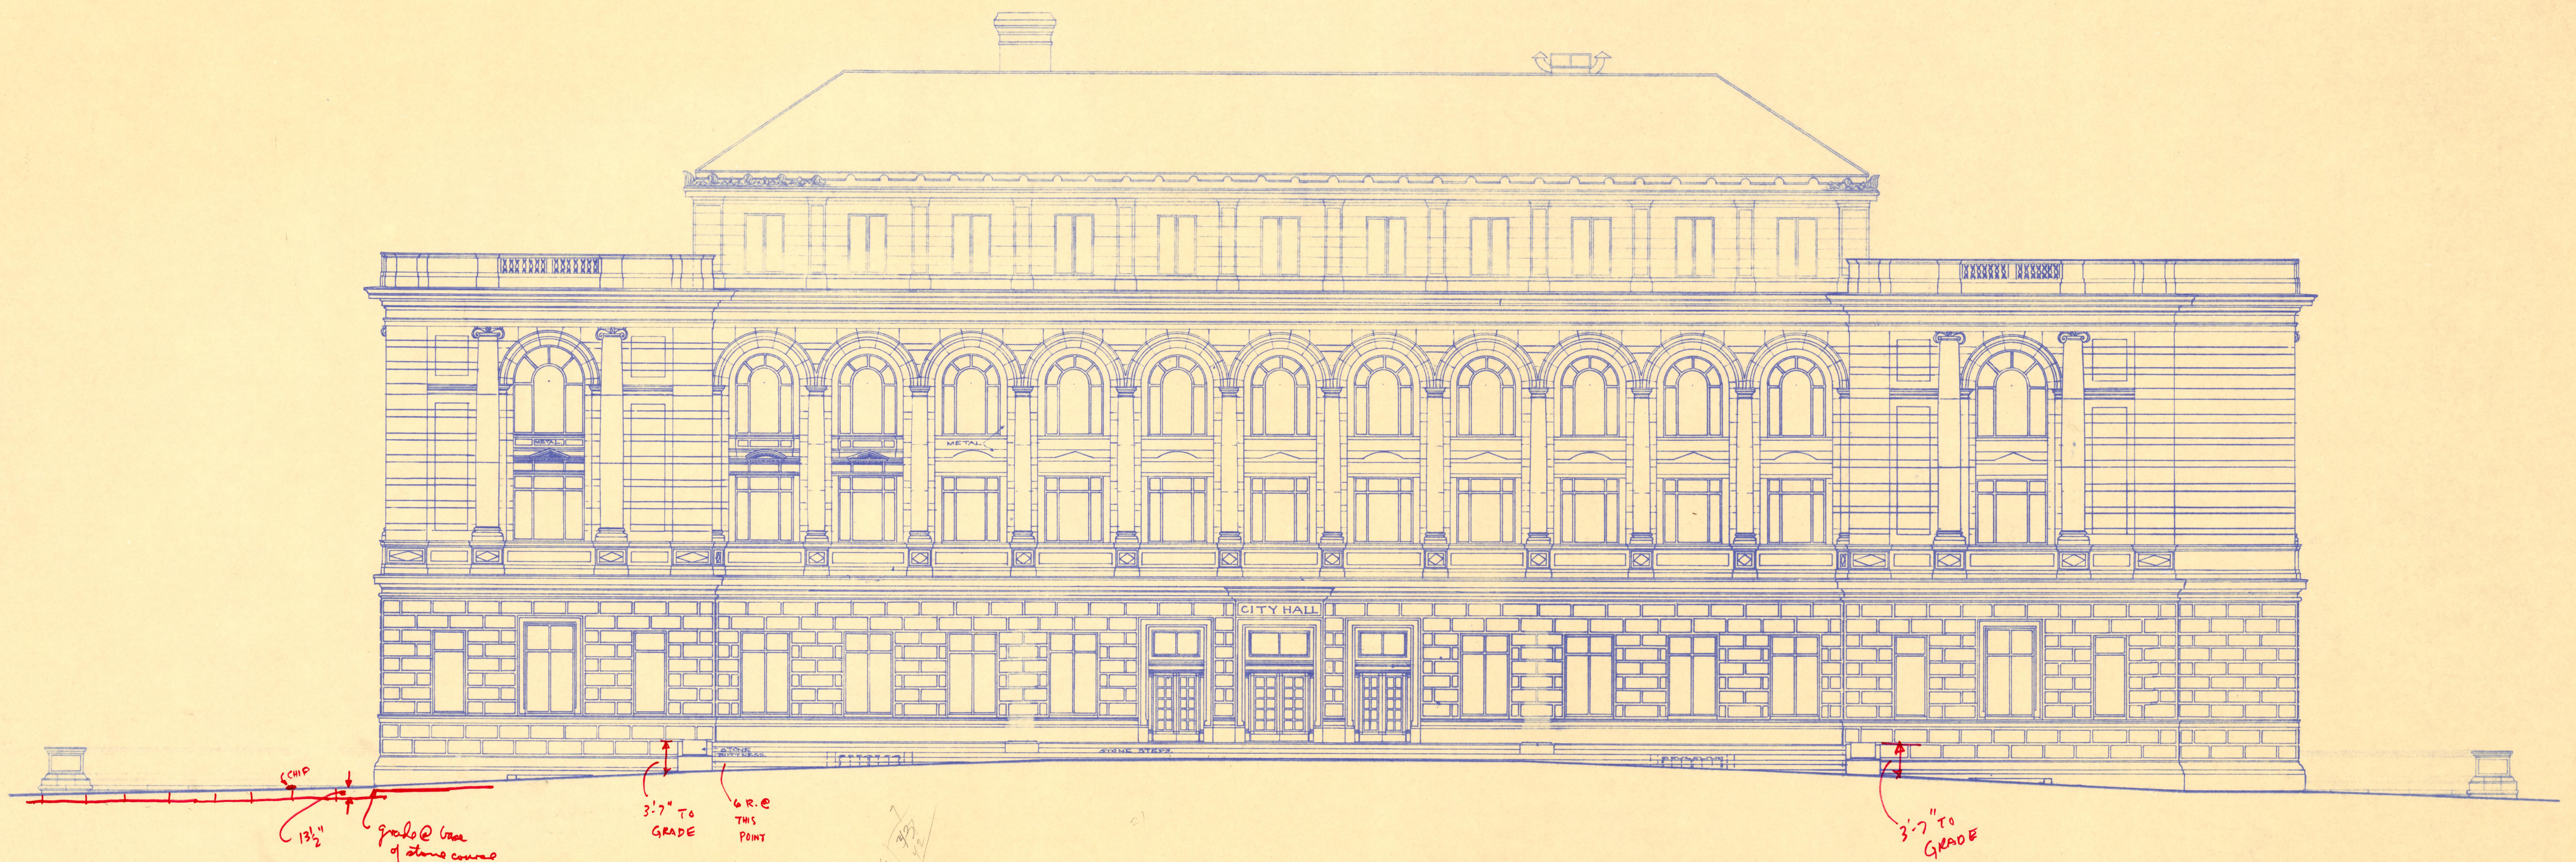

DRAWN BY
CH'D BY
REVISION

BRUNNER & BRUNNER ARCHITECTS & ENGINEERS
1105 CORBY BUILDING 2007.33H219L L ST. JOSEPH, MO. SHEET No.

DATE
JOB No.