



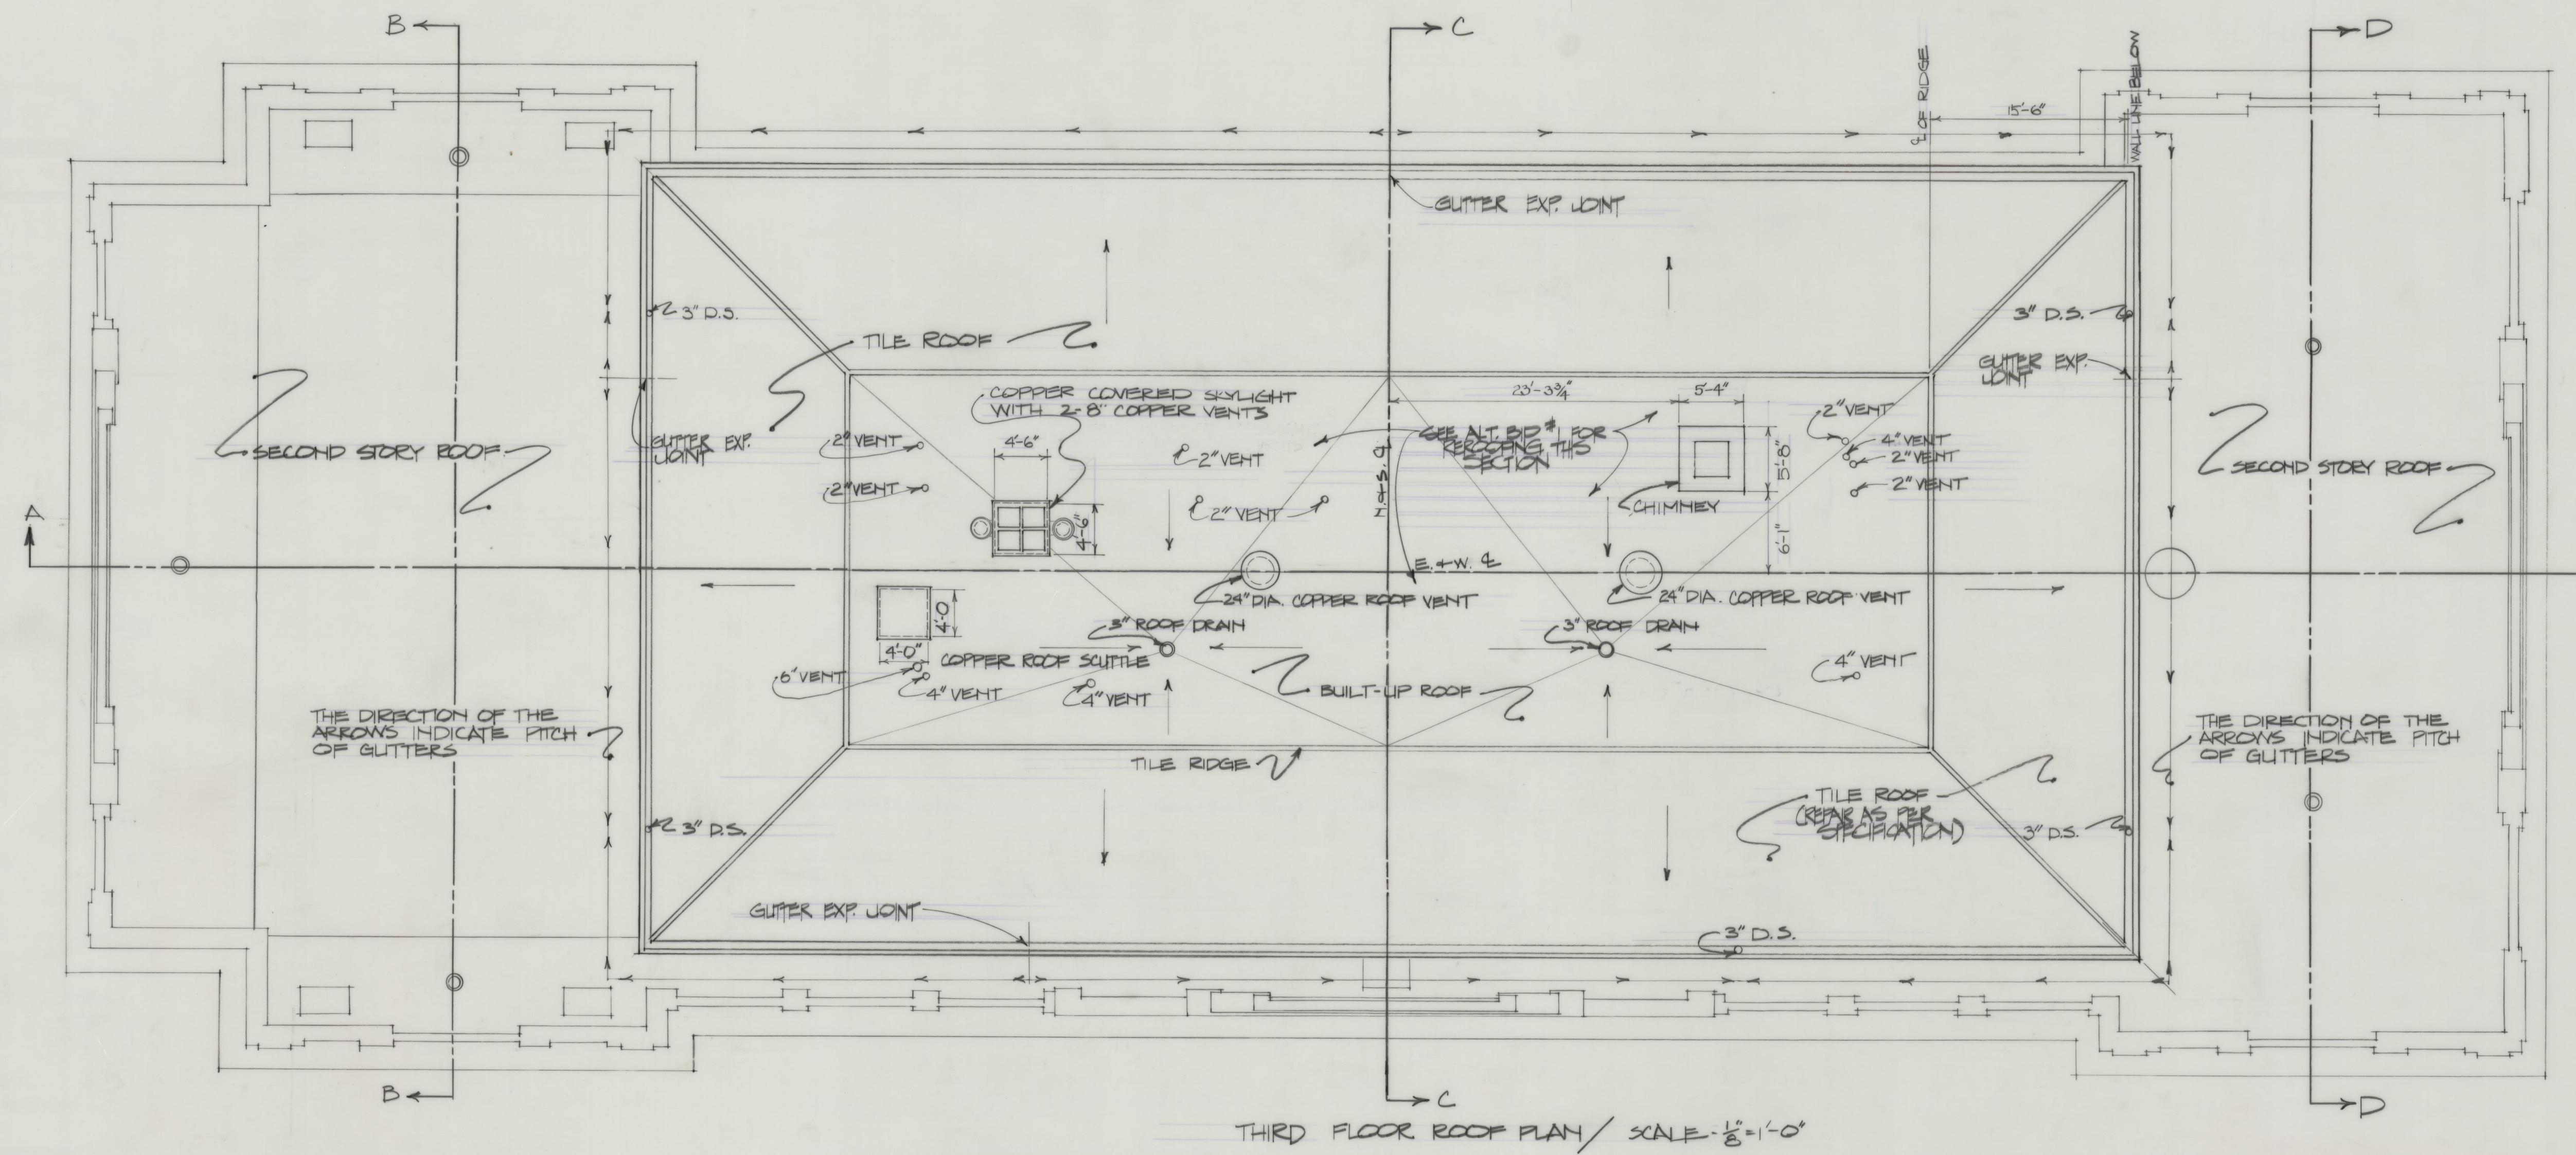

THIRD FLOOR ROOF PLAN / SCALE - $\frac{1}{8}" = 1'-0"$

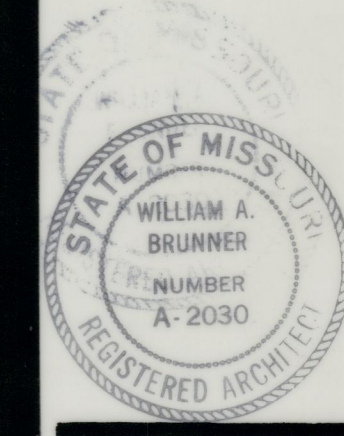

●	JOB NUMBER
●	DATE
●	DRAWN BY
●	CHECKED BY
●	REVISIONS

ST. JOSEPH, MISSOURI 64501 (816) 279-0809

CITY HALL ROOF REPAIRS